



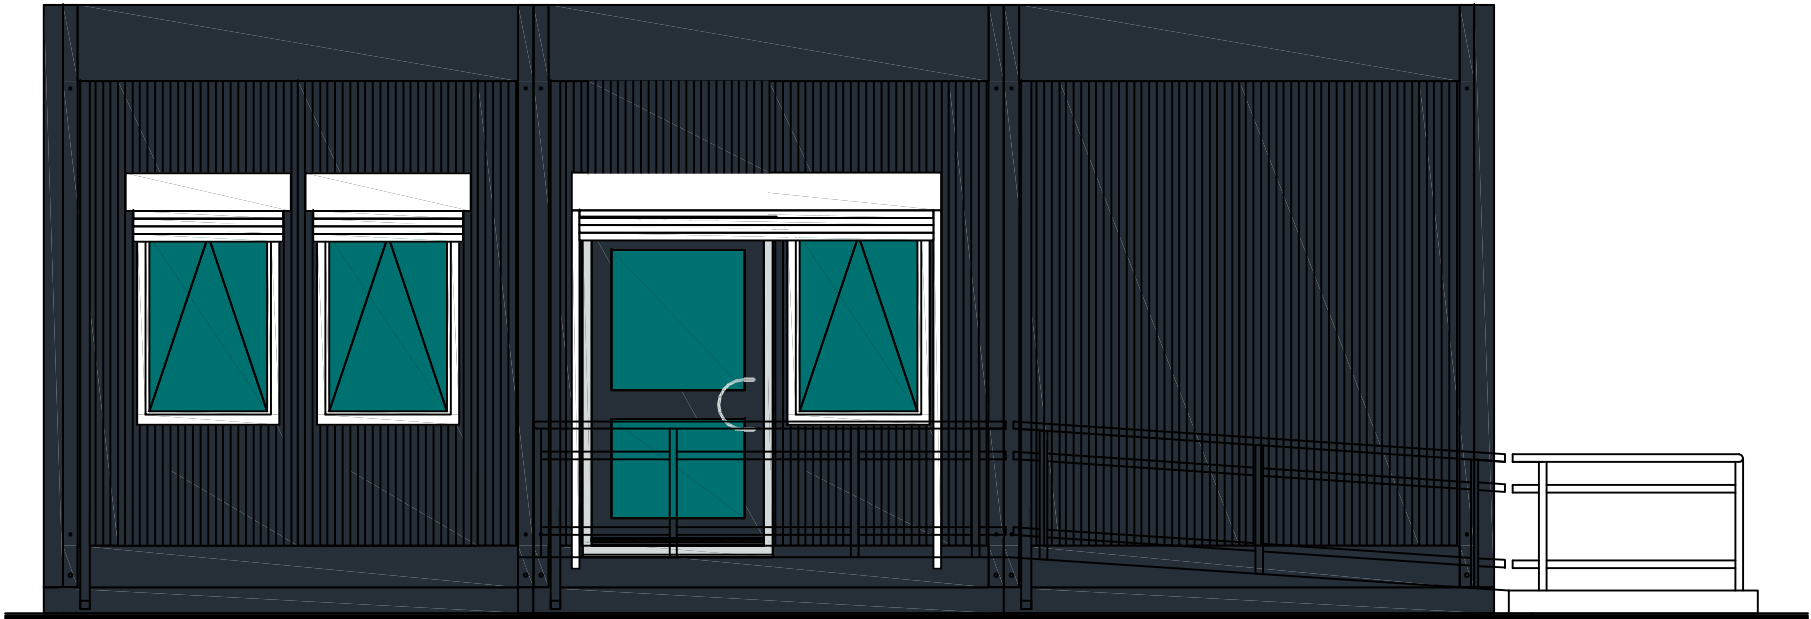


A
101 East Elevation



B
101 South Elevation

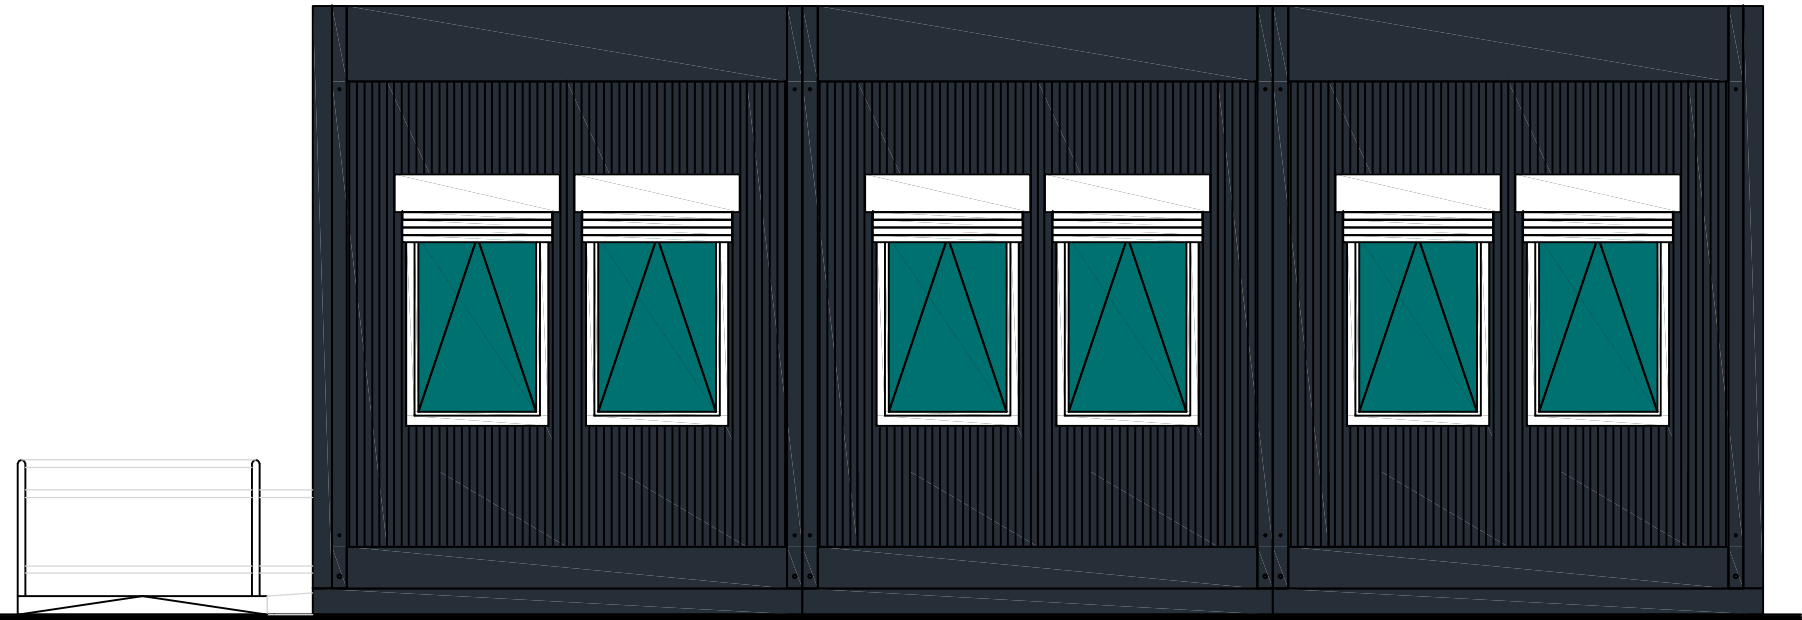

C
101 West Elevation

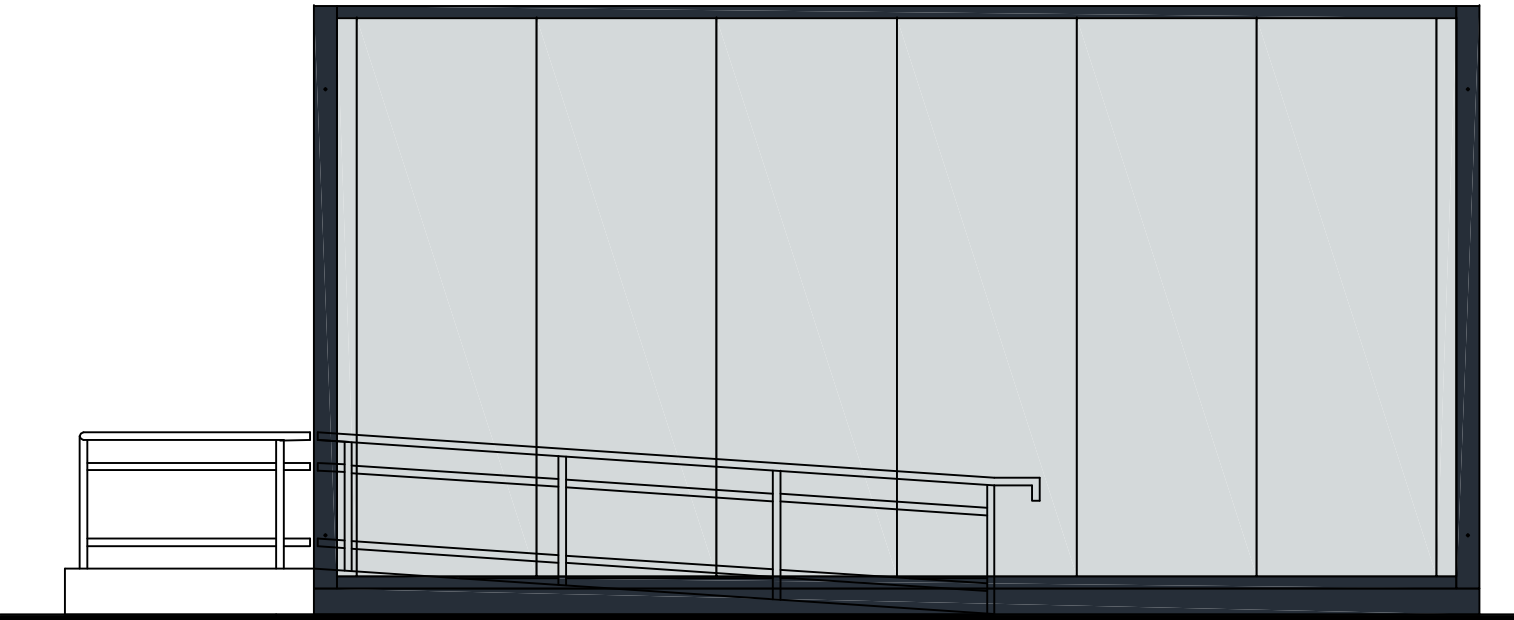

D
101 North Elevation

B	Elevation Labels Revised	JS	09.05.12	-	-
A	First Issue	-	-	-	-
Rev	Description	By	Date	Chk	Date

Revision History

General Notes:

- This drawing and any information or descriptive matter set hereon is the confidential property of Elliott, and must not be disclosed, loaned, copied or used for manufacturing, tendering or any other purpose without the prior consent in writing of Elliott.
- Do not scale from this drawing, work to figured dimensions only.
- All dimensions are in millimetres

elliott[®]
An ALGECO SCOTSMAN Company
www.elliottuk.com
Elliott - Modular Buildings, Manor Drive, Peterborough, PE4 7AP
Tel: 01733 298700 - Fax: 01733 298749

Client: PPIY Ltd
Parish Church of St mary Magdelene

Project: 3 No. 7.2m x 3.1m Bays
3.0m Ceiling Height
Elliott Progress

Drawn By:	Drawn Date:	Checked By:	Checked Date:
AJS	18.01.12	N.R	18.01.12
Scale:	Sheet Size:	Sheet Number:	
1:50	A2	1 of 1	

Drawing Title: Activity Room Elevations

Drawing Number:	Rev:
729002352-301	B

REFERENCE FOR EXTERNAL VIEWS OF THE BUILDING

Elliott are members of

MPBA

