


- FOUR BEDROOM DETACHED HOUSE WITH ROOM IN ROOF AND ATTACHED GARAGE
- TWO STOREY THREE BEDROOM SEMI-DETACHED HOUSE WITH GARAGE
- TWO STOREY THREE BEDROOM SEMI-DETACHED HOUSE
- FOUR BEDROOM SEMI-DETACHED HOUSE WITH ROOM IN ROOF & GARAGE
- FOUR BEDROOM SEMI-DETACHED HOUSE WITH ROOM IN ROOF
- FOUR BEDROOM DETACHED HOUSE WITH DETACHED GARAGE

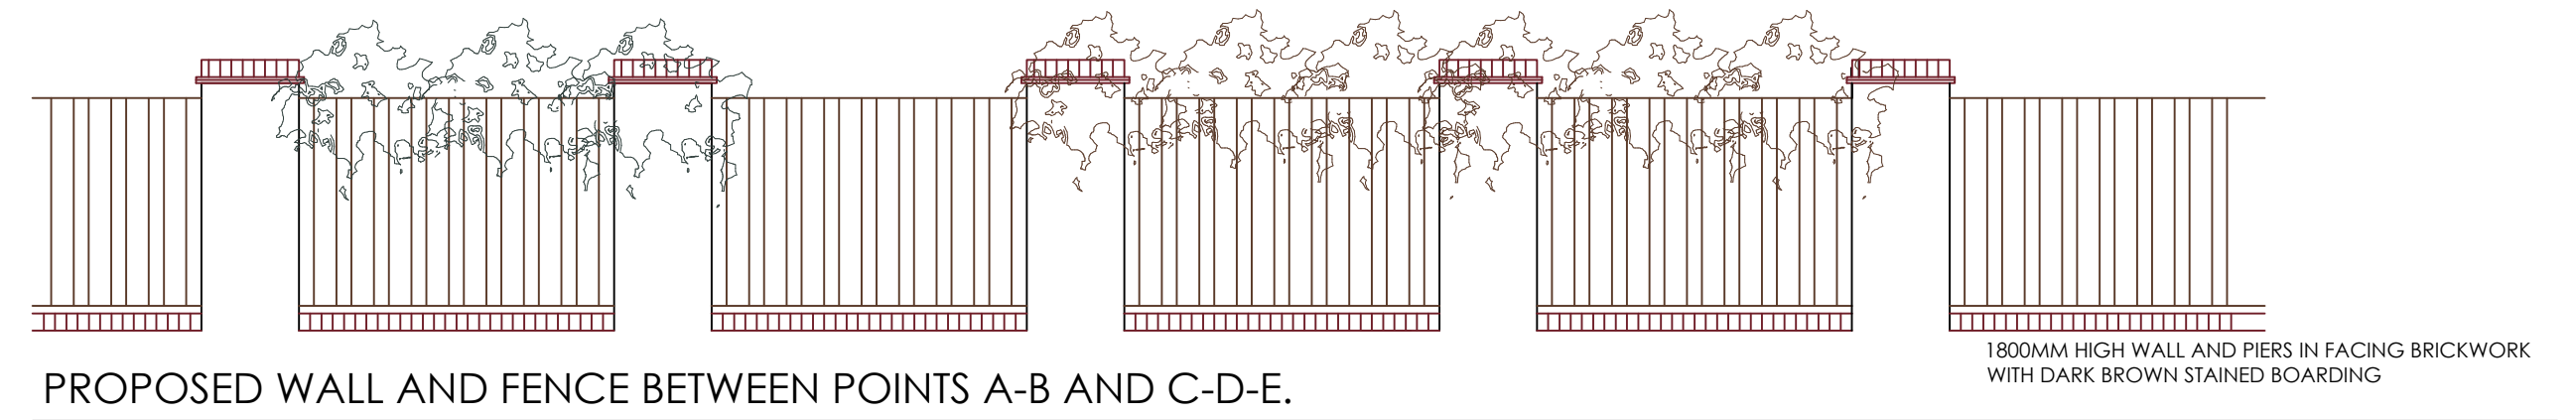



8 MORSTON BUSINESS PARK,
WHALEY ROAD, BARUGH GREEN,
BARNSELY,
S75 1HQ

Phone: 01226 208482
Fax: 01226 283030
Email: info@whiteaguspартnership.co.uk
Web: www.whiteaguspартnership.co.uk

ARCHITECTURAL SERVICES AND SURVEYORS

Project.		Client.	
RESIDENTIAL DEVELOPMENT PARK VIEW, BRIERLEY BARNSELY,		MS S. DUNLAVEY	
Drawing Title.		Date.	Scale.
SITE PLAN		JAN 2017	1:200 @ A1
Ref.	Dwg. No.	Rev.	
16-117	01	E	

Date	Suffix	Description	Date	Suffix	Description
13-01-17	A	REVISED TO CLIENTS REQUIREMENTS			
21-04-17	B	LAYOUT REVISED			
06-06-17	C	LAYOUT REVISED FOLLOWING MEETING WITH PO			
16-06-17	D	PARKING TO PLOT 7 CLEARED			
12-03-18	E	BOUNDARY TREATMENTS ADDED			