



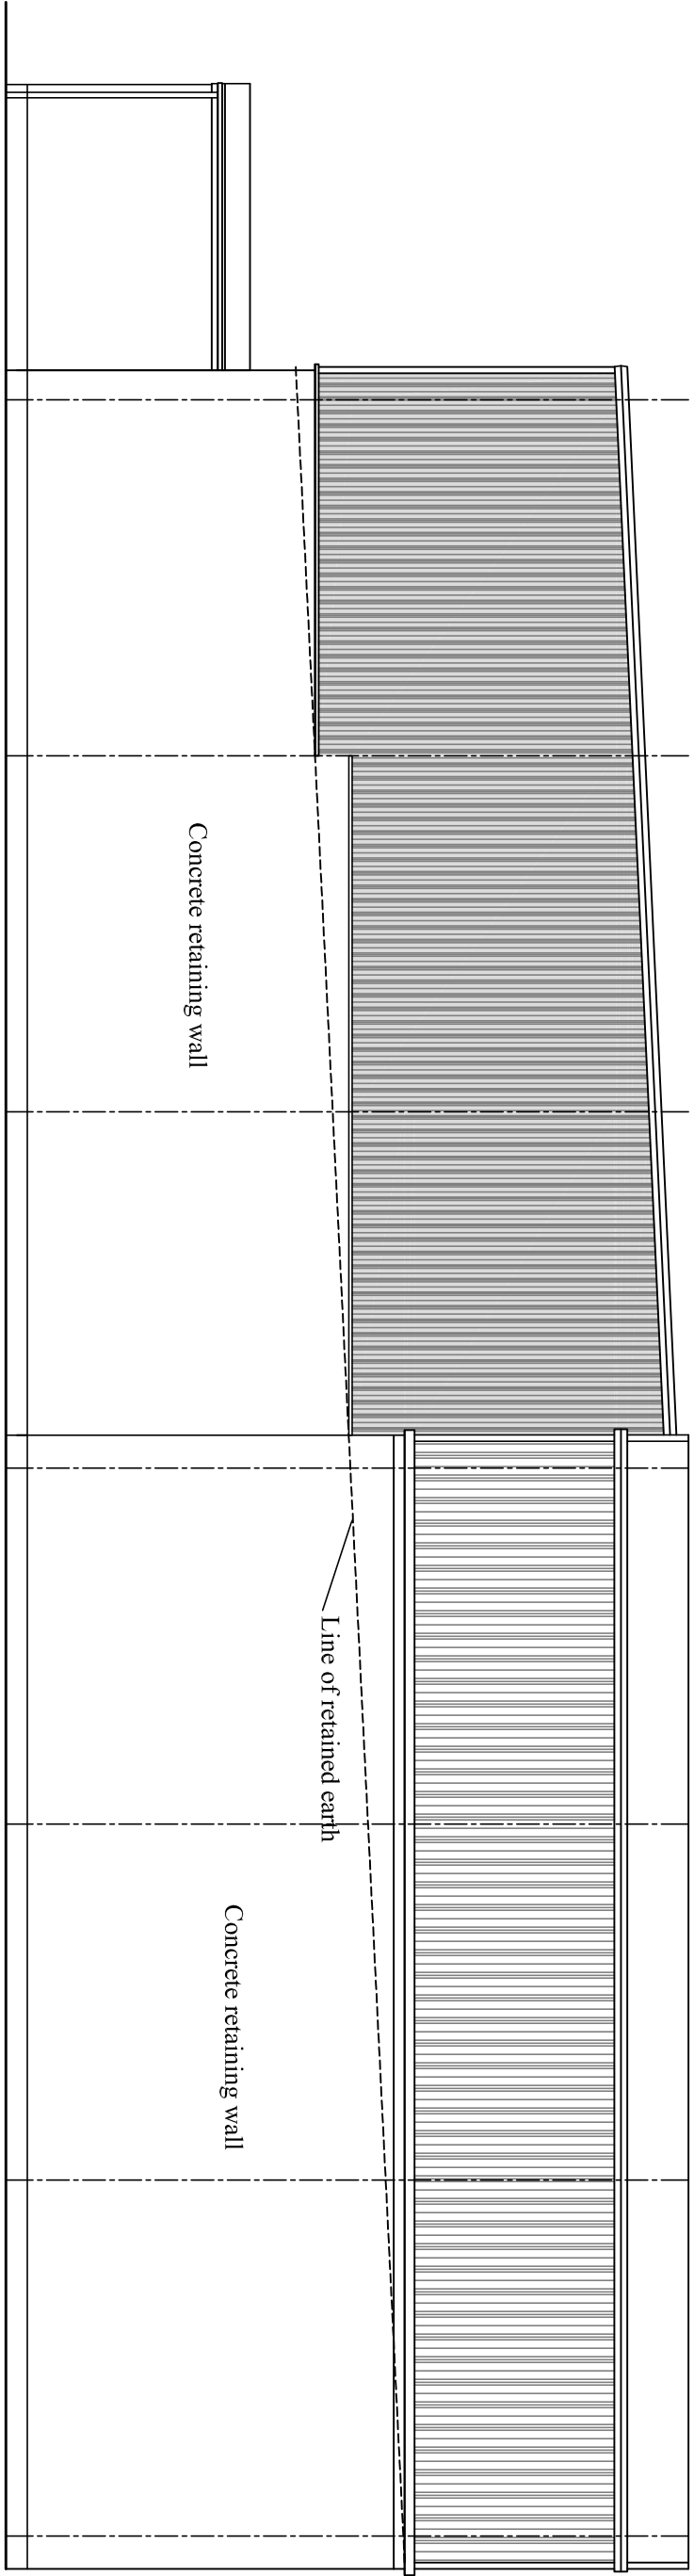


Silver Grey insulated metal cladding to provide 60min fire protection

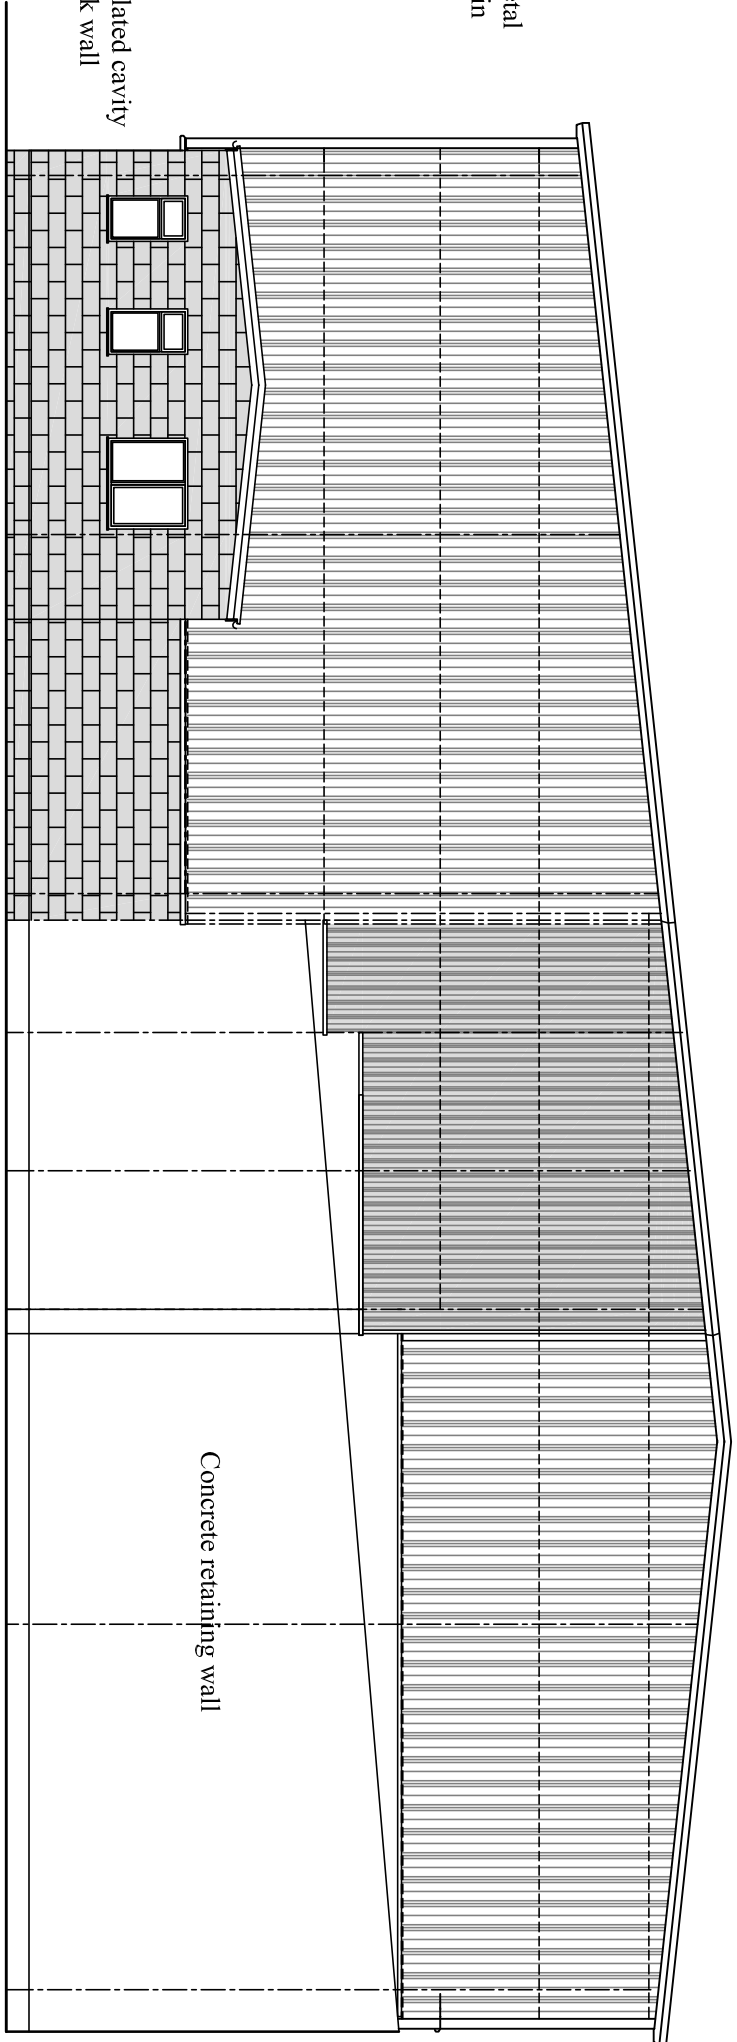

North West Elevation

North East Elevation

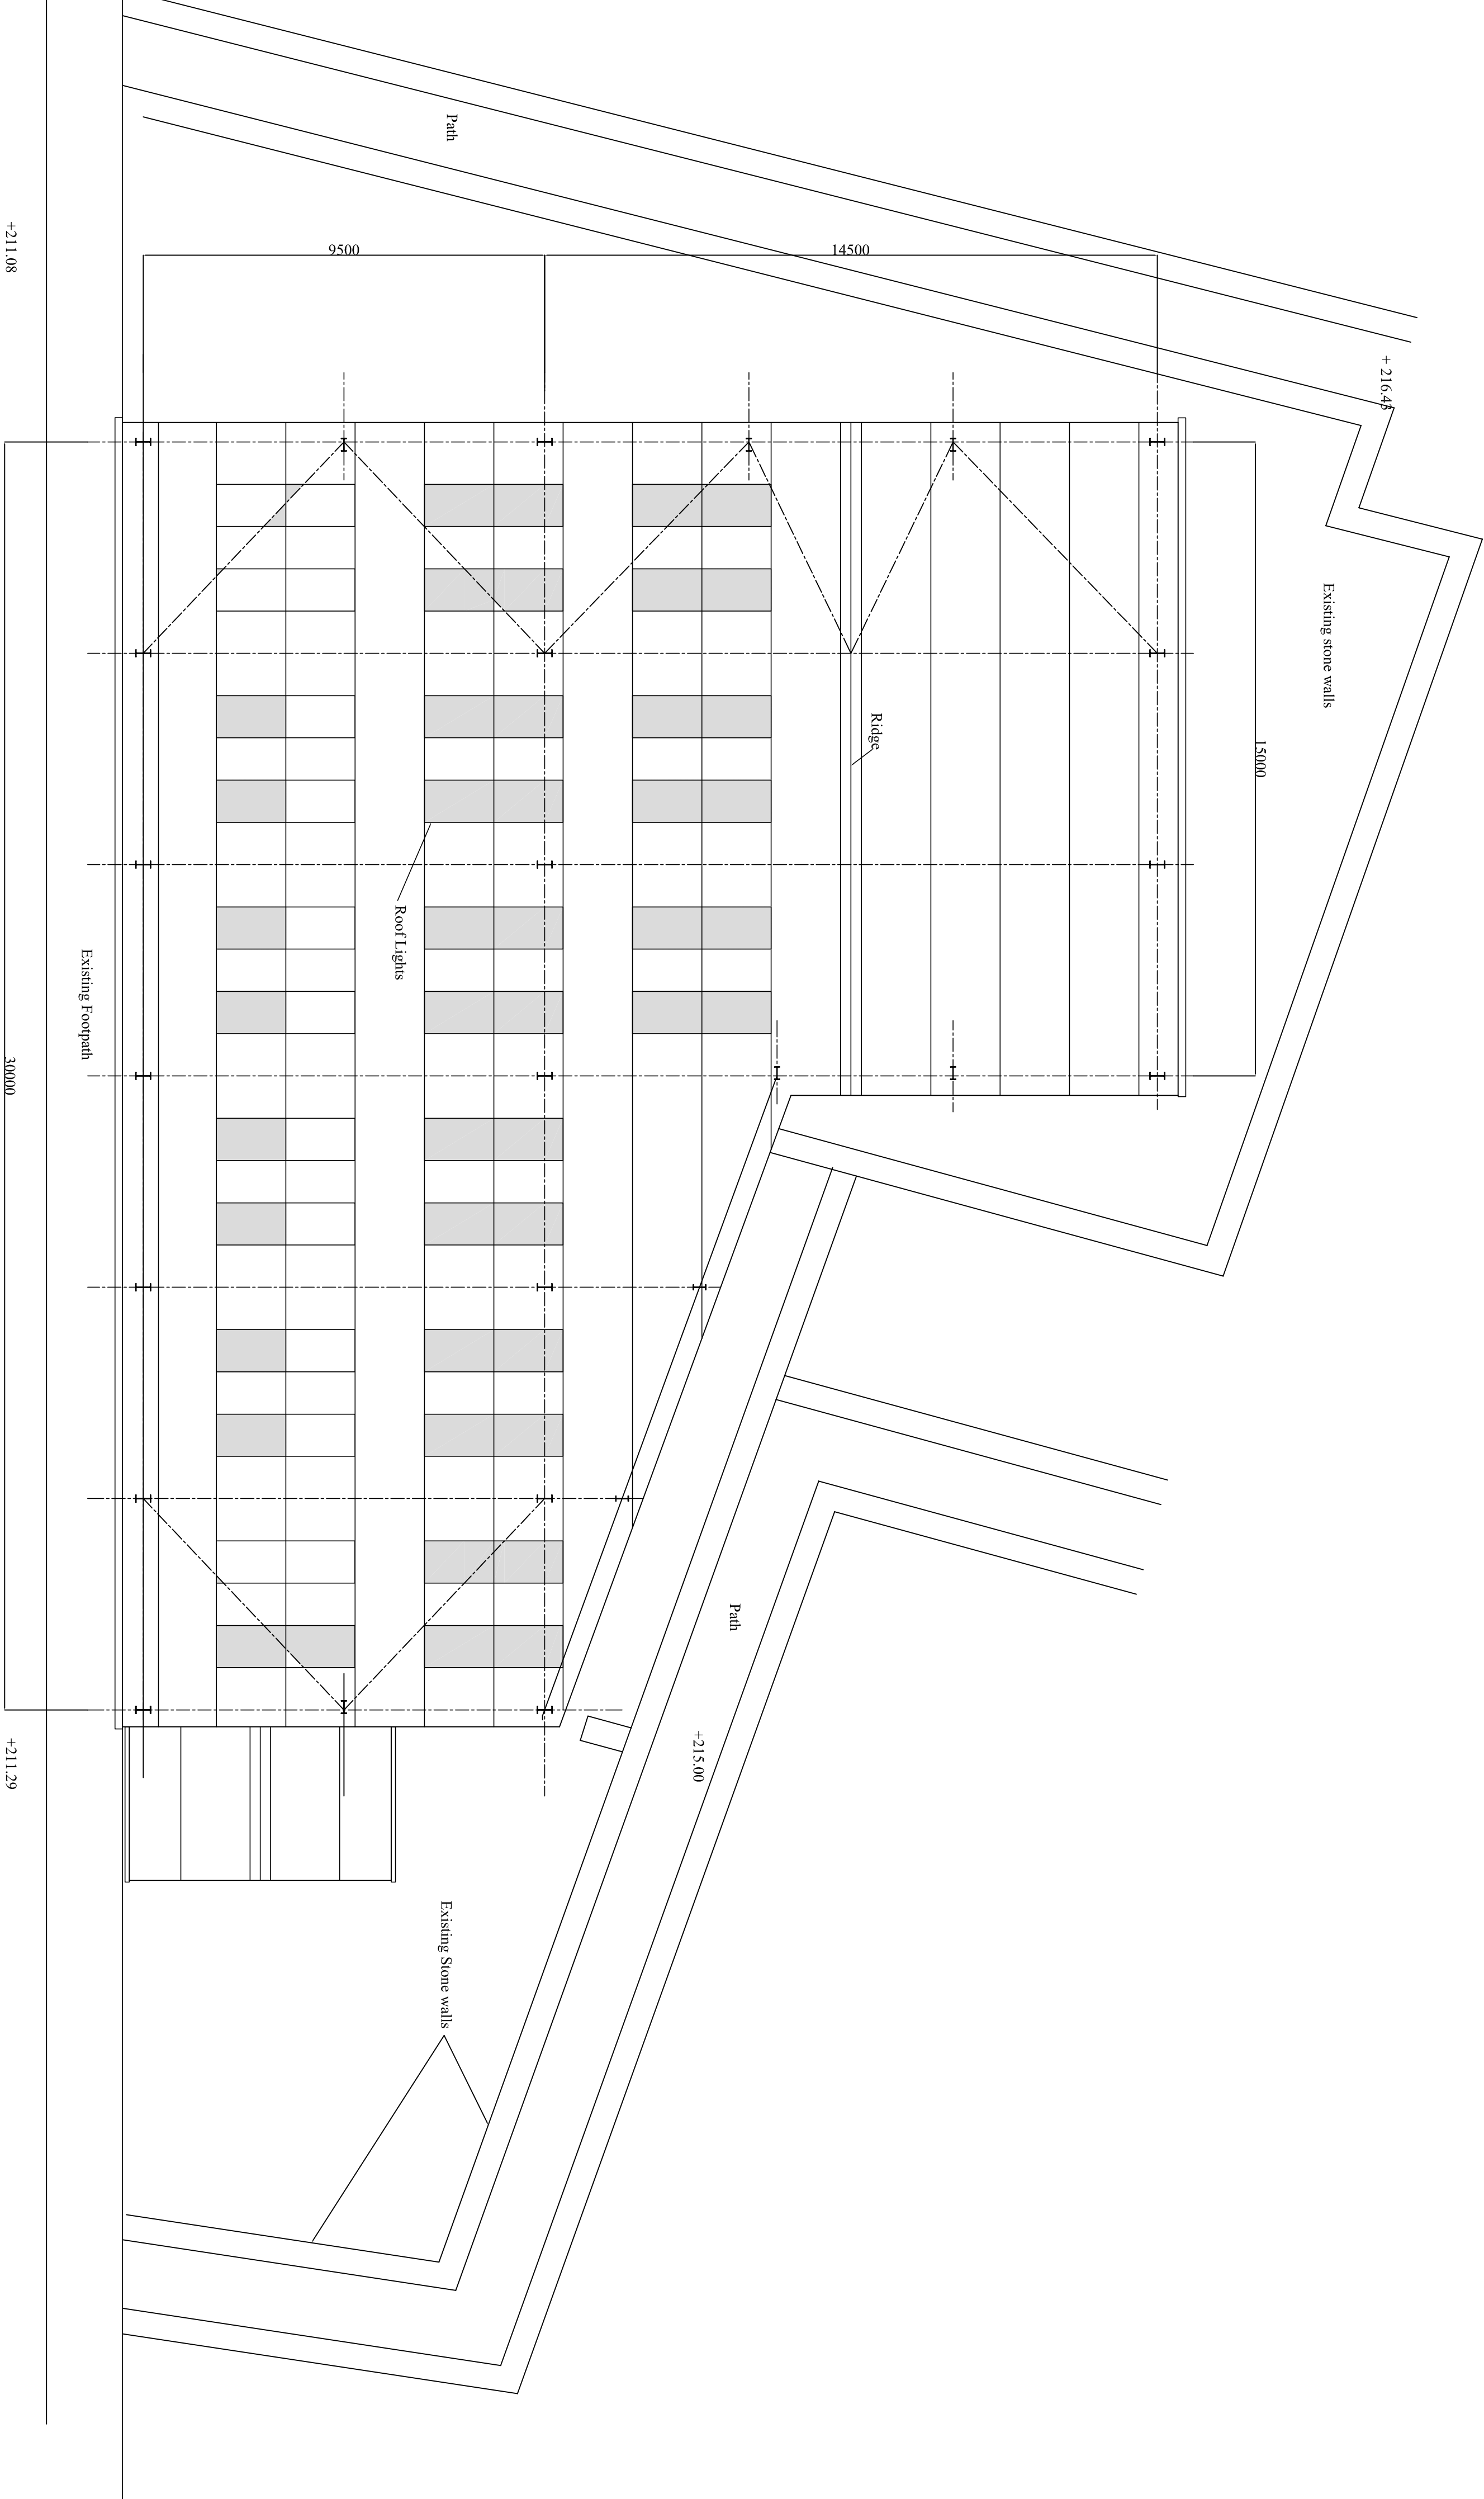

Roof Plan

Nationwide Structures Ltd
The Picasso Building
Caldervale Road
Wakefield WF1 5PF
Telephone 01924 365883.

Project: James Durrans & Sons Ltd

Description: Proposed New Workshop

Drawn By: EB Date: 29.11.2017

Scale: 1 : 100

Drawing No: 2017 / JD / 4