





PROPOSED FRONT ELEVATION

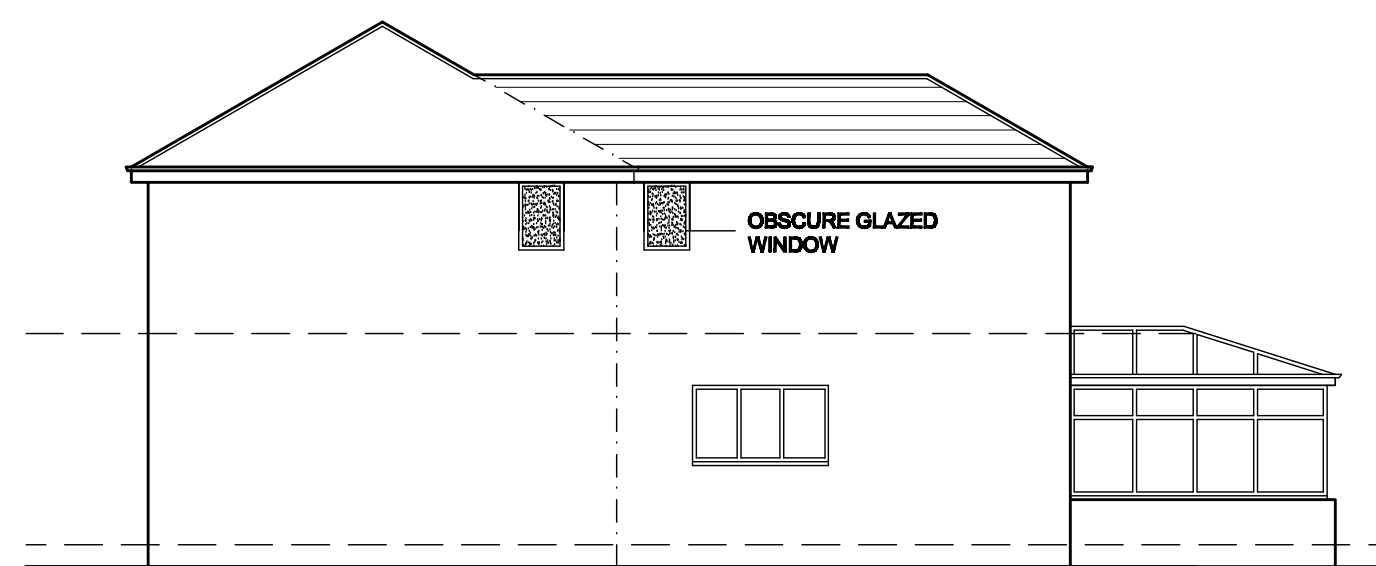


PROPOSED SIDE ELEVATION




PROPOSED REAR ELEVATION

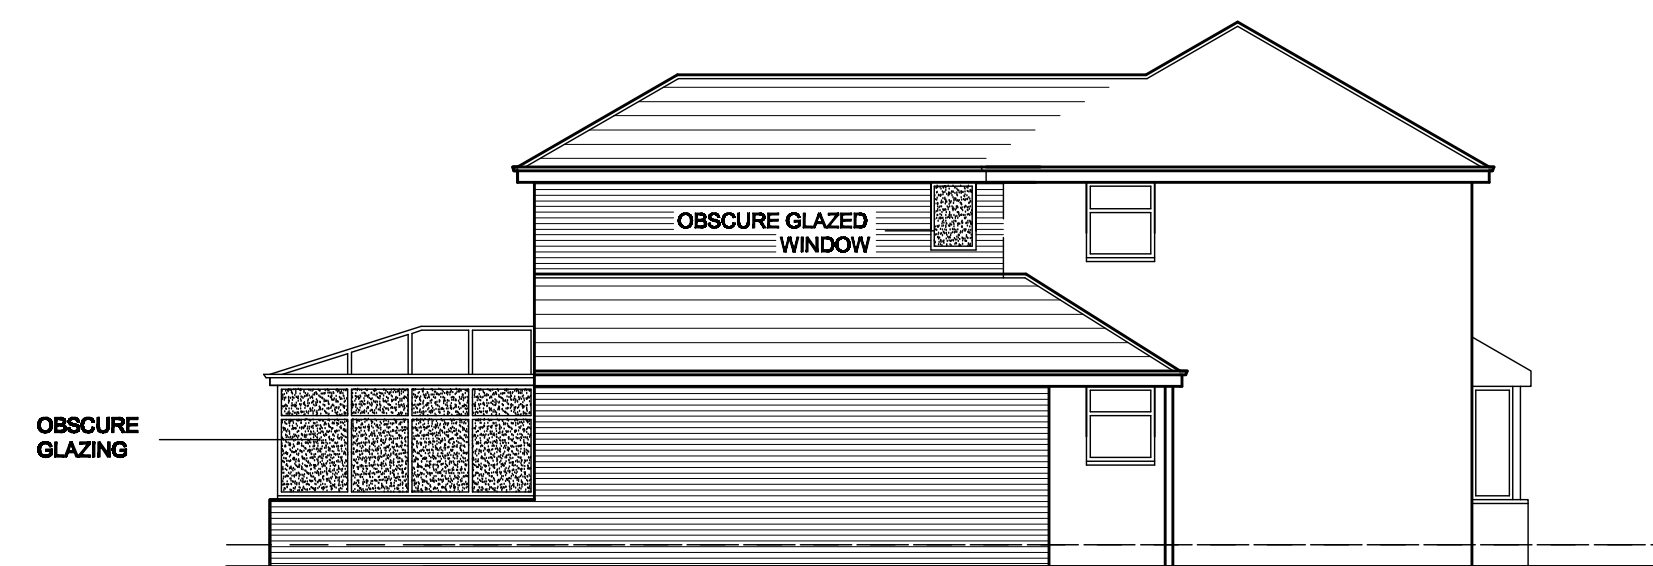


PROPOSED SIDE ELEVATION

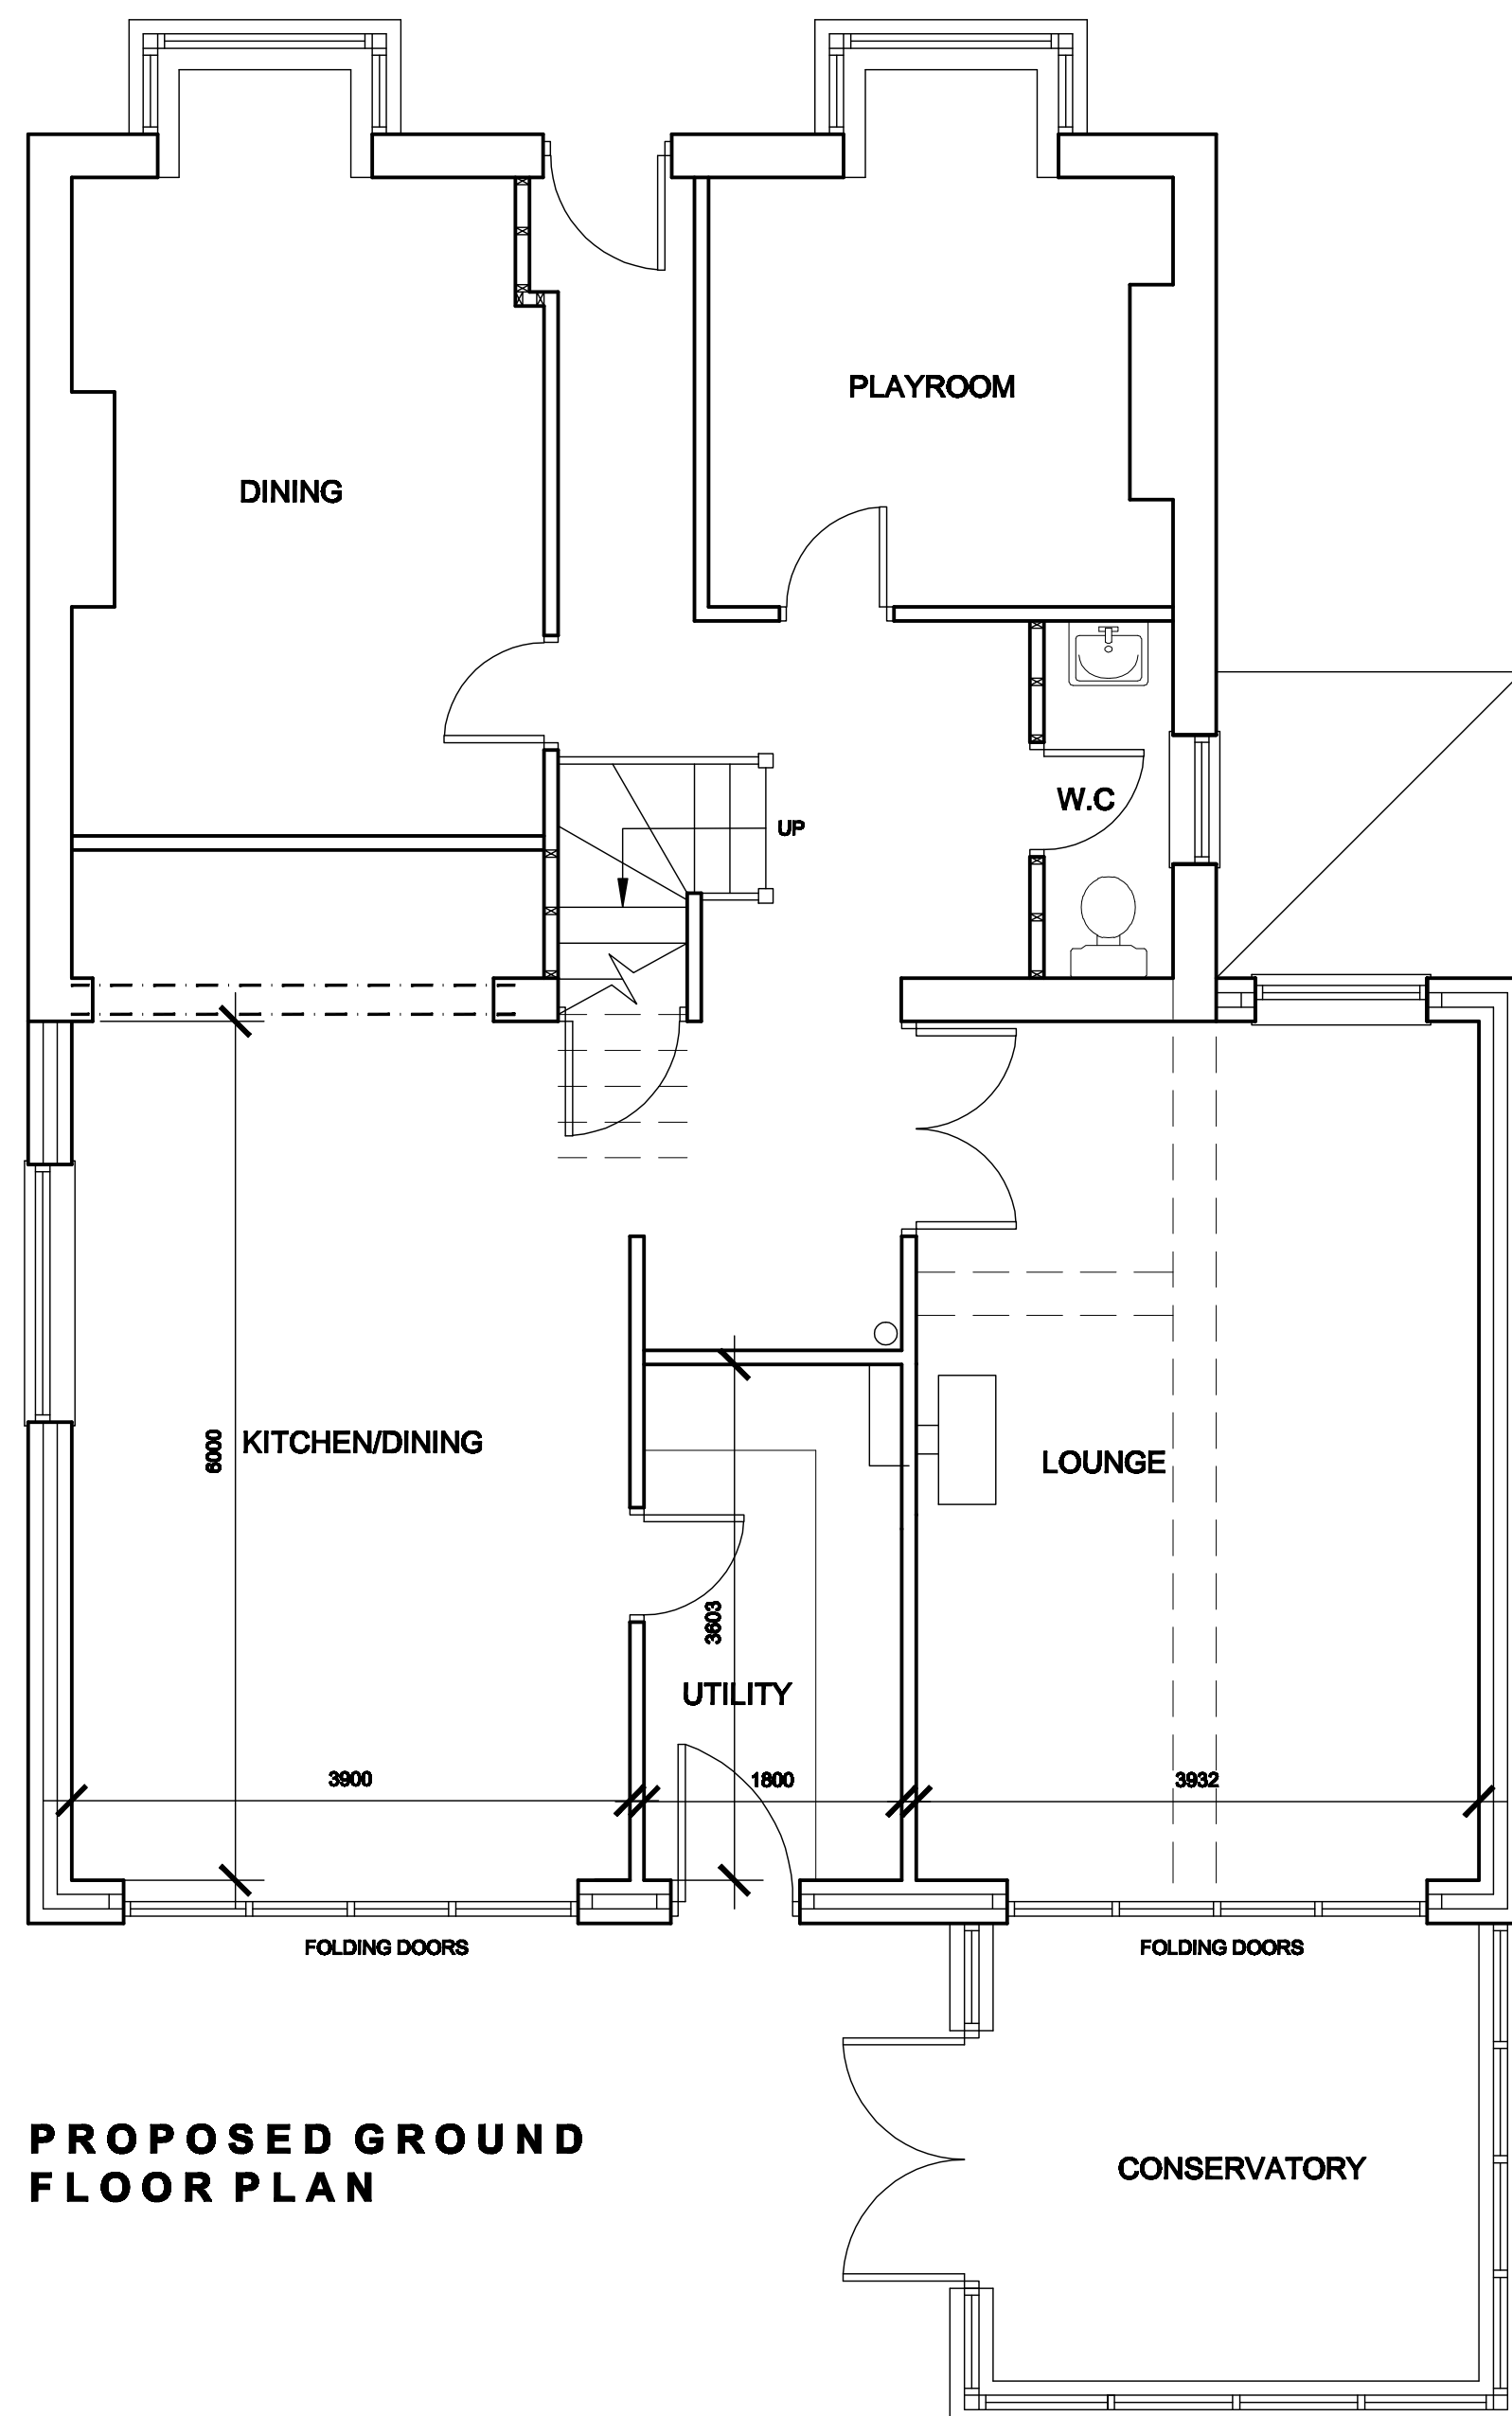


PROPOSED GROUND FLOOR PLAN

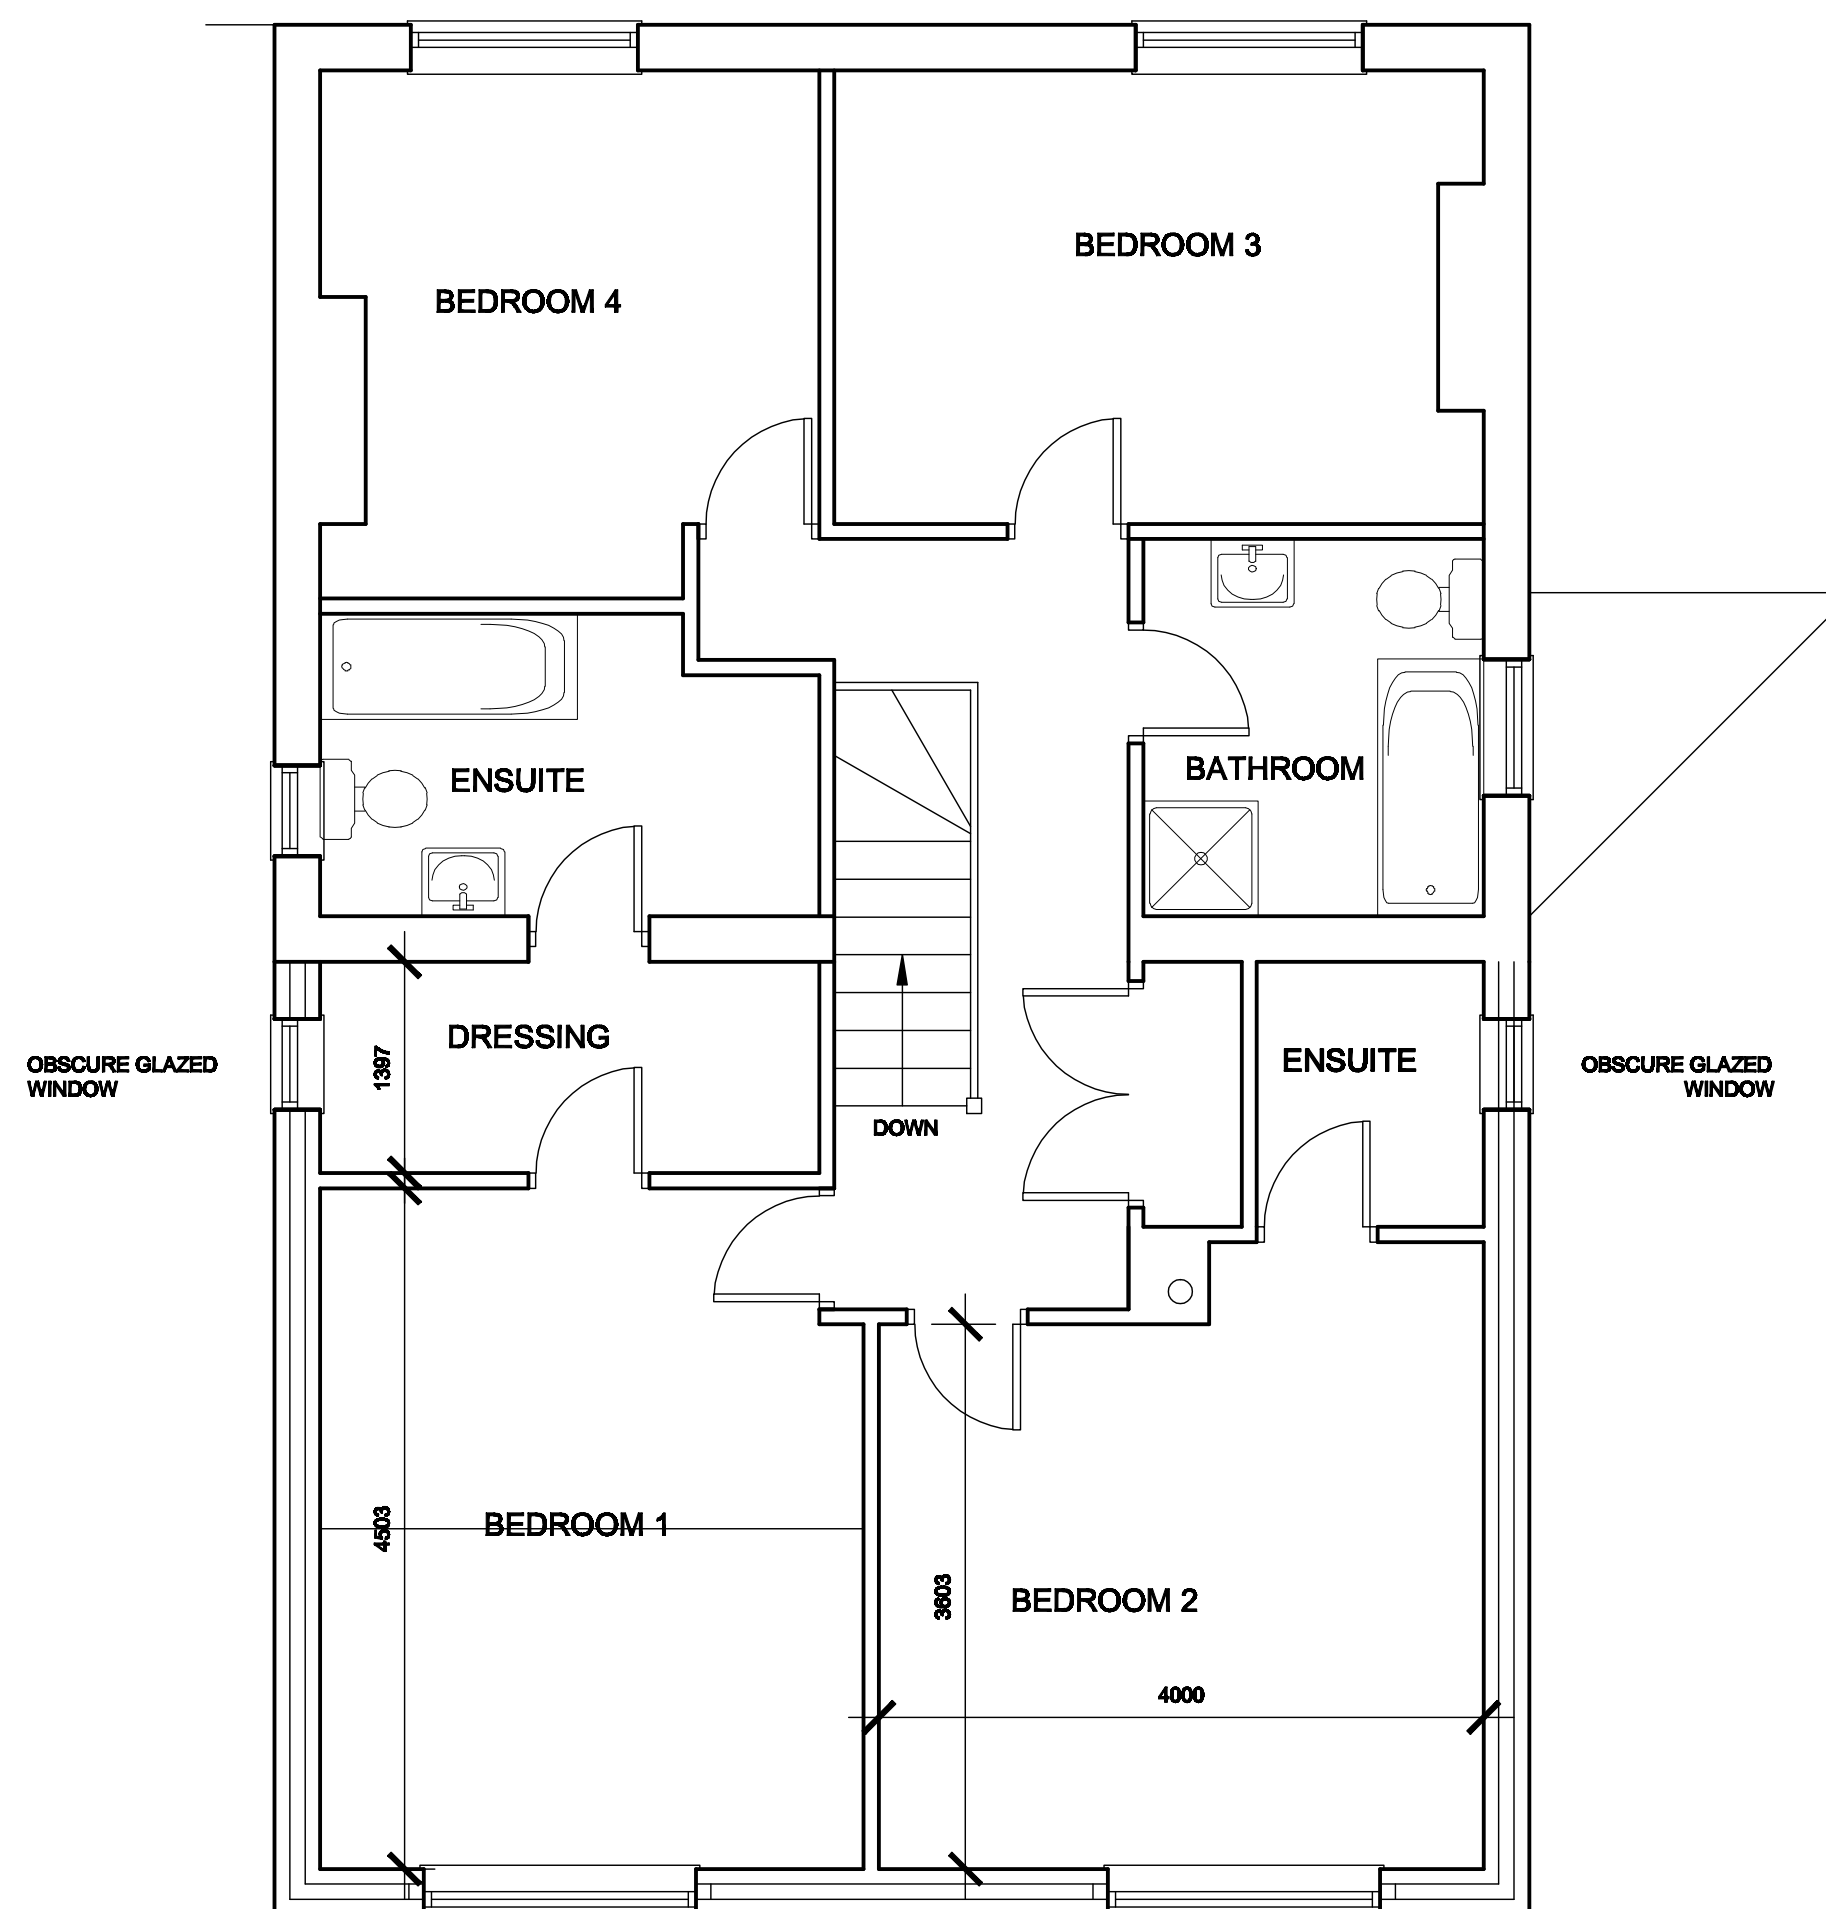


PROPOSED FIRST FLOOR PLAN

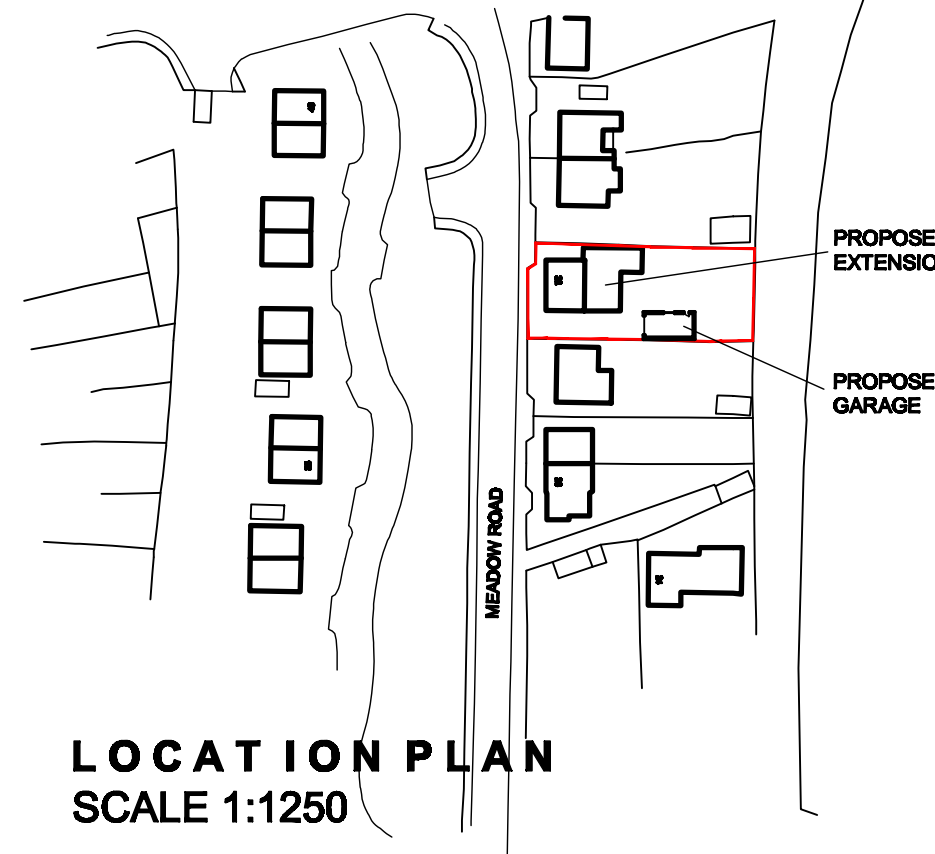


LOCATION PLAN
SCALE 1:1250

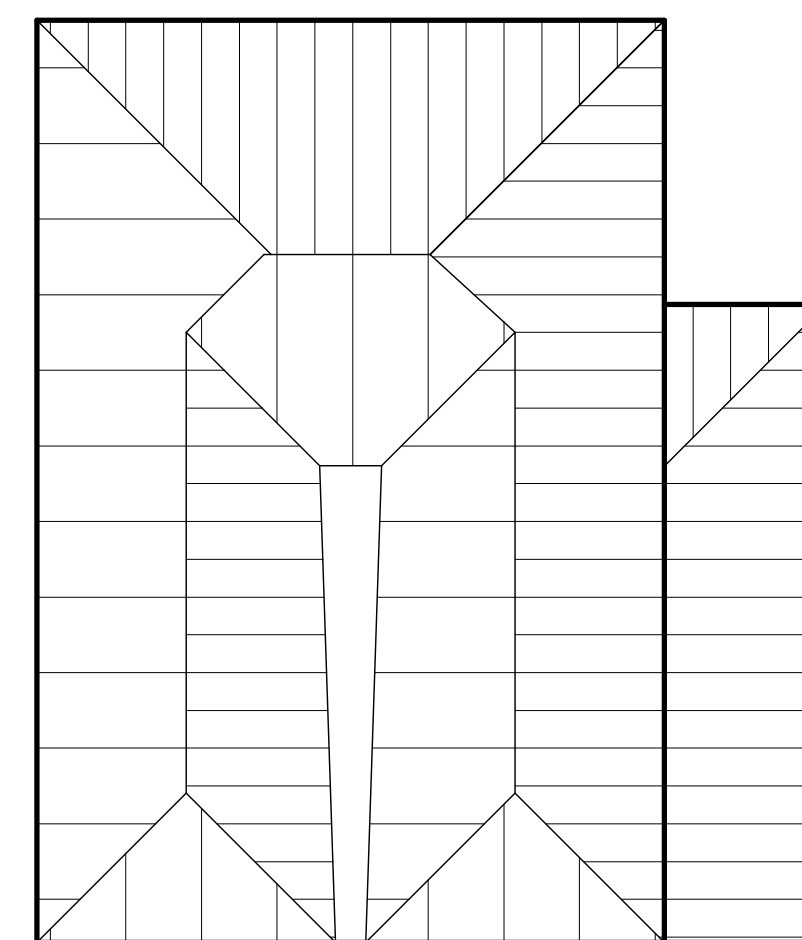


PROPOSED ROOF PLAN
SCALE 1:100

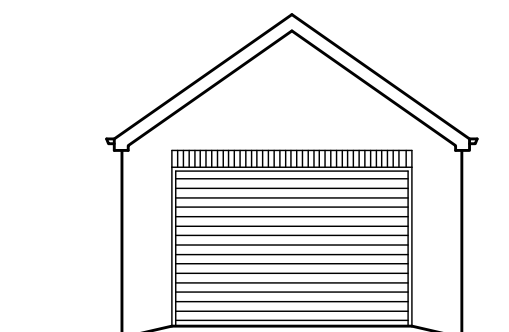


PROPOSED FRONT ELEVATION

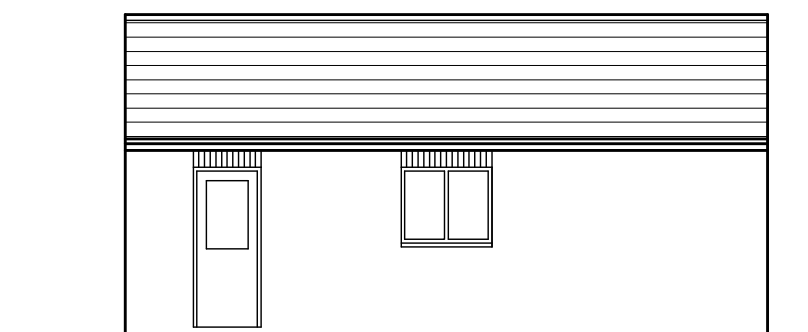


PROPOSED SIDE ELEVATION

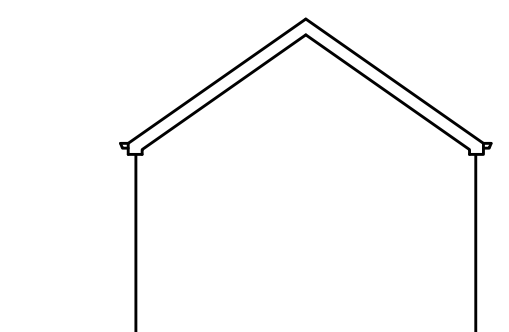

PROPOSED REAR ELEVATION

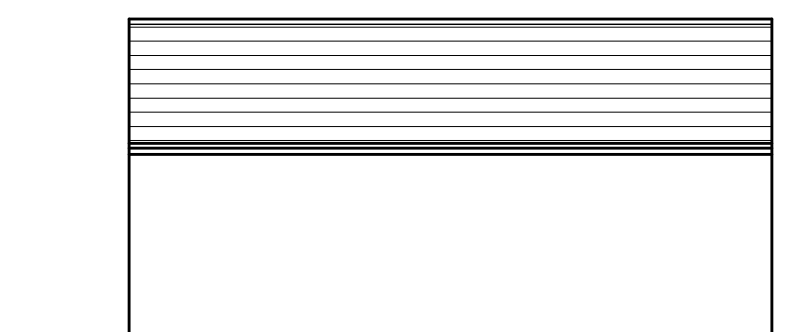

PROPOSED SIDE ELEVATION

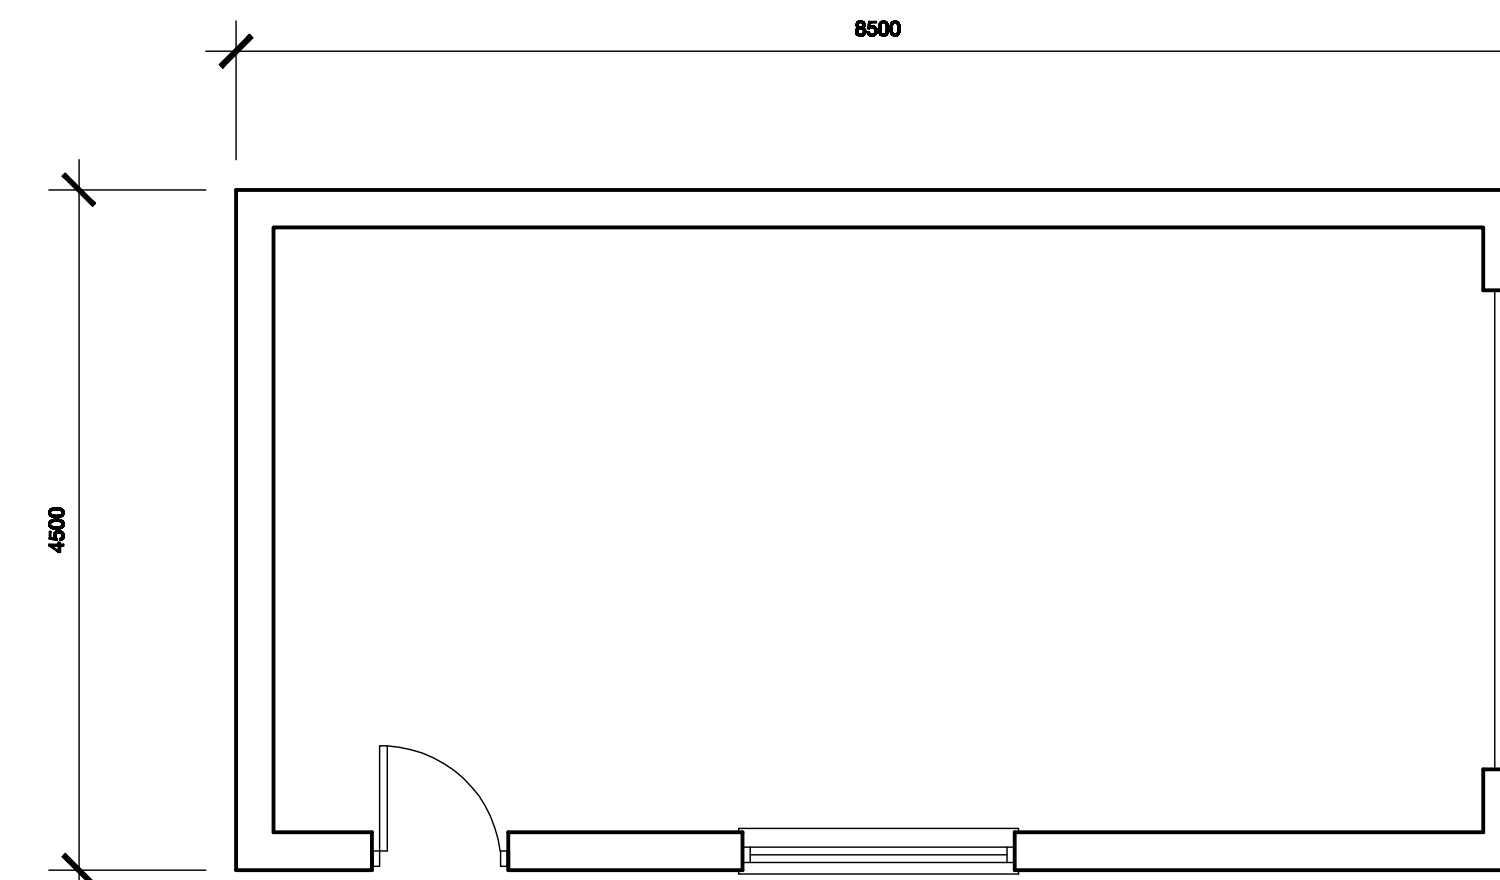

GARAGE PLAN

White Agus
Partnership

128B, NEW ROAD,
STAINCROSS,
BARNLEY,
S75 6PP

CHARTERED SURVEYORS AND BUILDING DESIGN CONSULTANTS

PHONE/FAX. 01228 208482
E mail: agus@btinternet.com

Project
PROPOSED EXTENSION AT
32 MEADOW ROAD, ROYSTON
BARNLEY, S71 4AJ

Client
MR & MRS CALSON

Drawing
Title
PLANS & ELEVATIONS

Date
MARCH 2009
Scale
1:50 & 1:100

Ref. 08-122

Dwg. No. 01
Rev. C

Date	Suffix	Description	Date	Suffix	Description
20-03-09	A	REVISED TO CLIENTS REQUIREMENTS			
23-03-09	B	REVISED TO CLIENTS REQUIREMENTS			
26-03-09	C	REVISED TO P.D. REQUIREMENTS			