



Drawing No.	Rev No.
MRL001 -001	

DO NOT SCALE: Contractor to check all dimensions and report any omissions or errors


NOTES

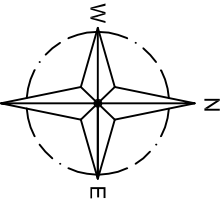

INDICATIVE
ONLY

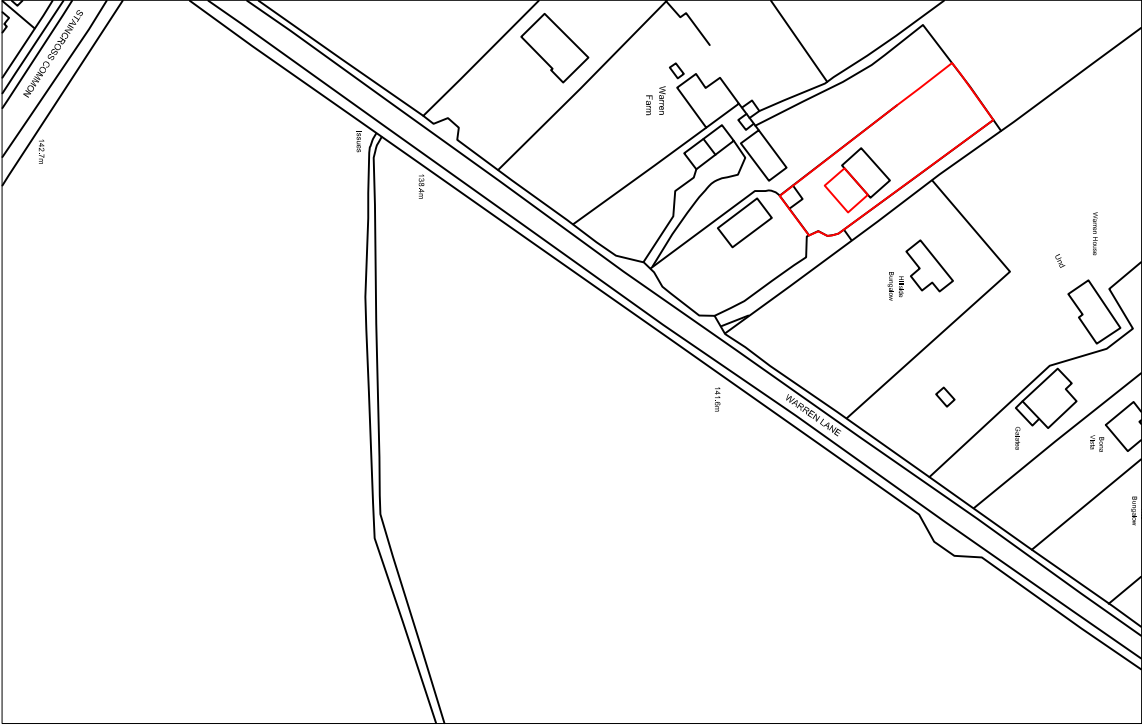

LOCATION PLAN
SCALE 1:1250 AT A3

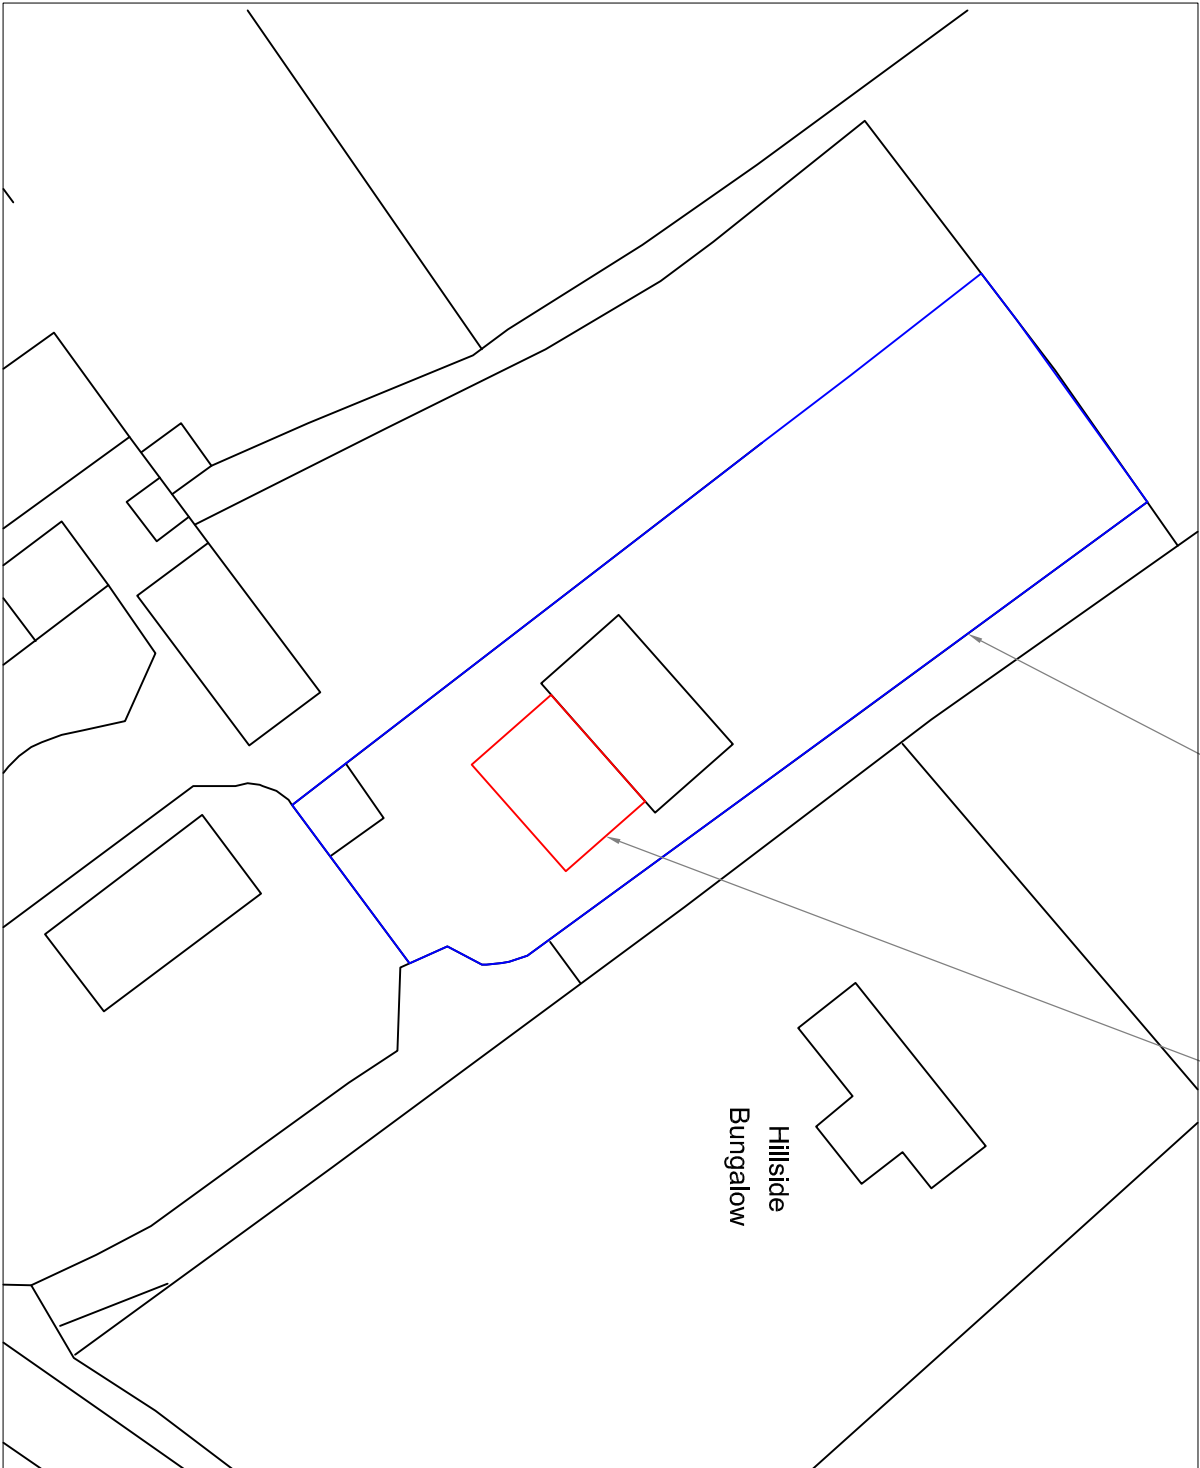

SITE PLAN
SCALE 1:500 AT A3

Rev	Description	By	CHK	App	Date
-----	-------------	----	-----	-----	------

JRB DESIGNS LTD
1 Saville Road
Cudworth
Barnsley
S72 8LT
Tel: 01226 383542
Fax: 01226 380078
Mob: 07970 541192
Email: jrb@jrbdesigns.co.uk

This drawing is copyright. © Jrbdesigns Ltd.

Client

MR R LEE

Drawing Title

SITE PLANS

Address

HILL RISE
WARREN LANE
STAINCROSS
BARNSELY

Project Title:

CONVERT BUNGALOW TO HOUSE
& FRONT SINGLE STOREY EXT

Purpose of Issue:

PLANNING

Drawing Status

FIRST ISSUE

Scale at A3	Drawn By	Date	
AS SHOWN	JRB	09/04/2014	
Checked By	Date	Approved By	Date
	09/04/2014		09/04/2014
Project No.	Drawing No.	Revision	
MRL001	001	-	

APPROVAL ☒ INFORMATION ☐ TENDER ☐ CONTRACT ☐ CONSTRUCTION ☐