




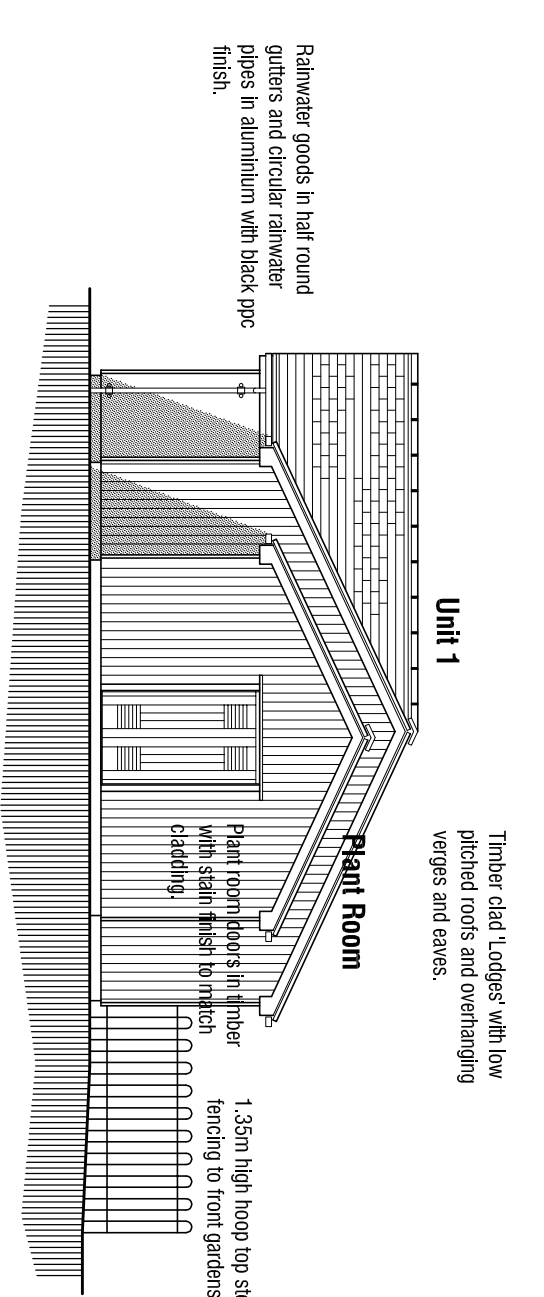

SOUTH WEST ELEVATION 1:100

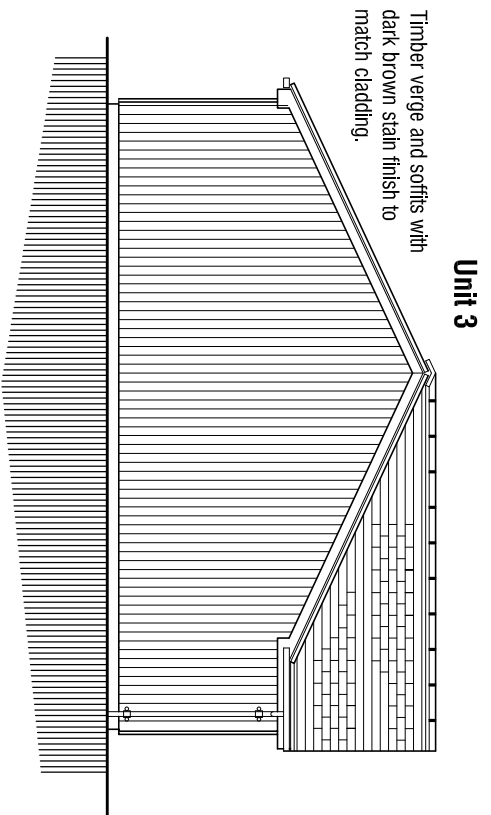


NORTH EAST ELEVATION 1:100

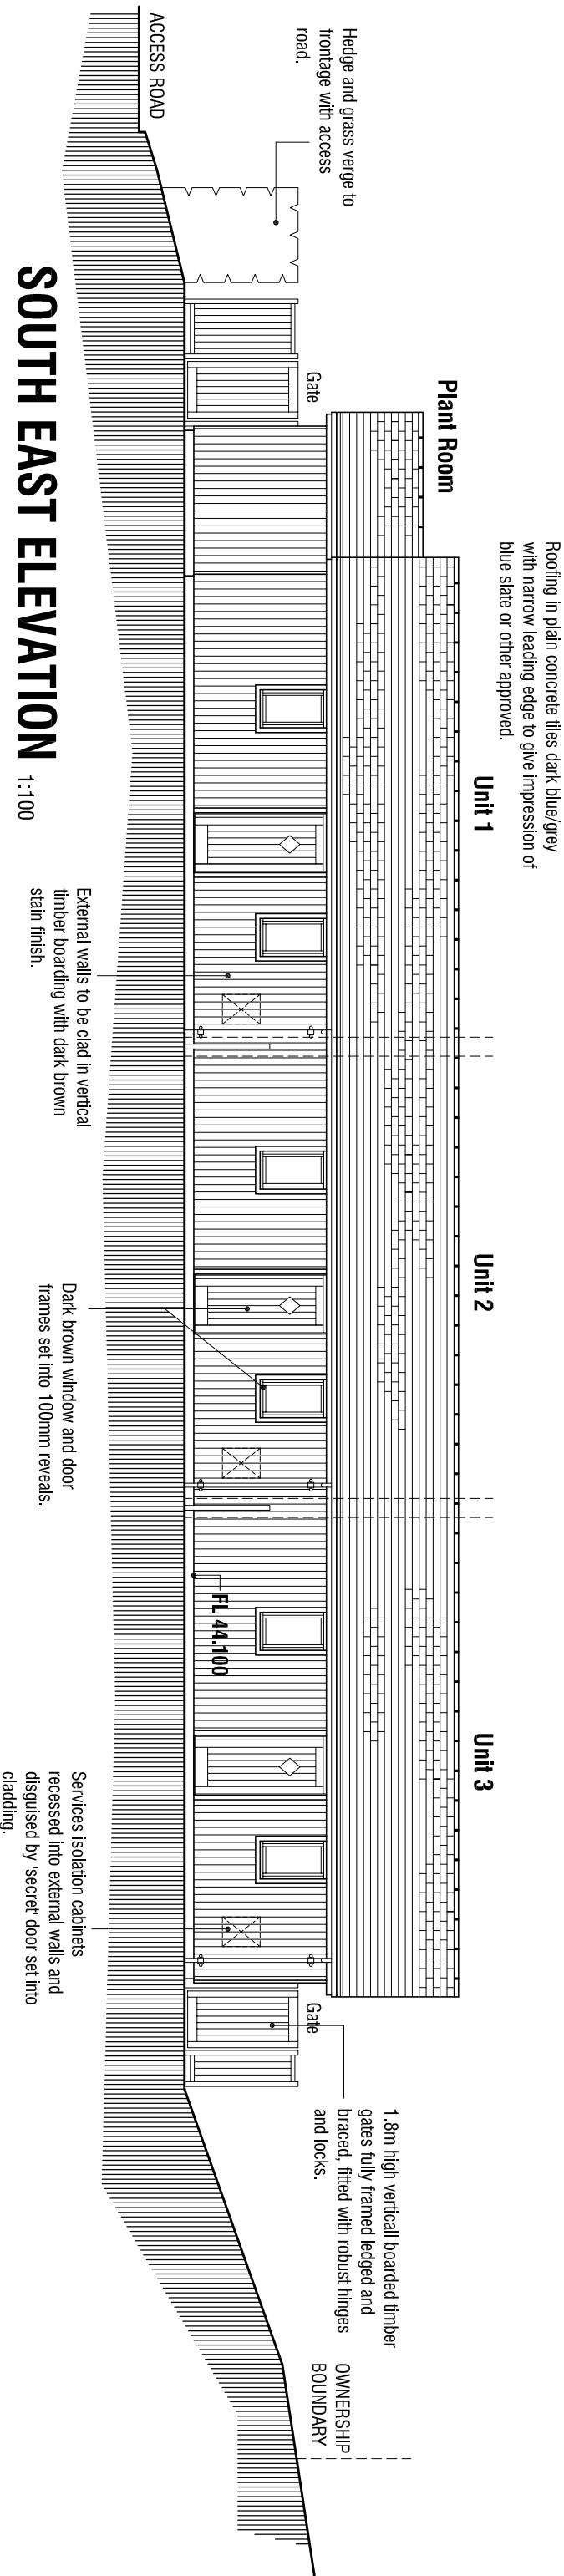


SOUTH EAST ELEVATION 1:100

NORTH WEST ELEVATION 1:100

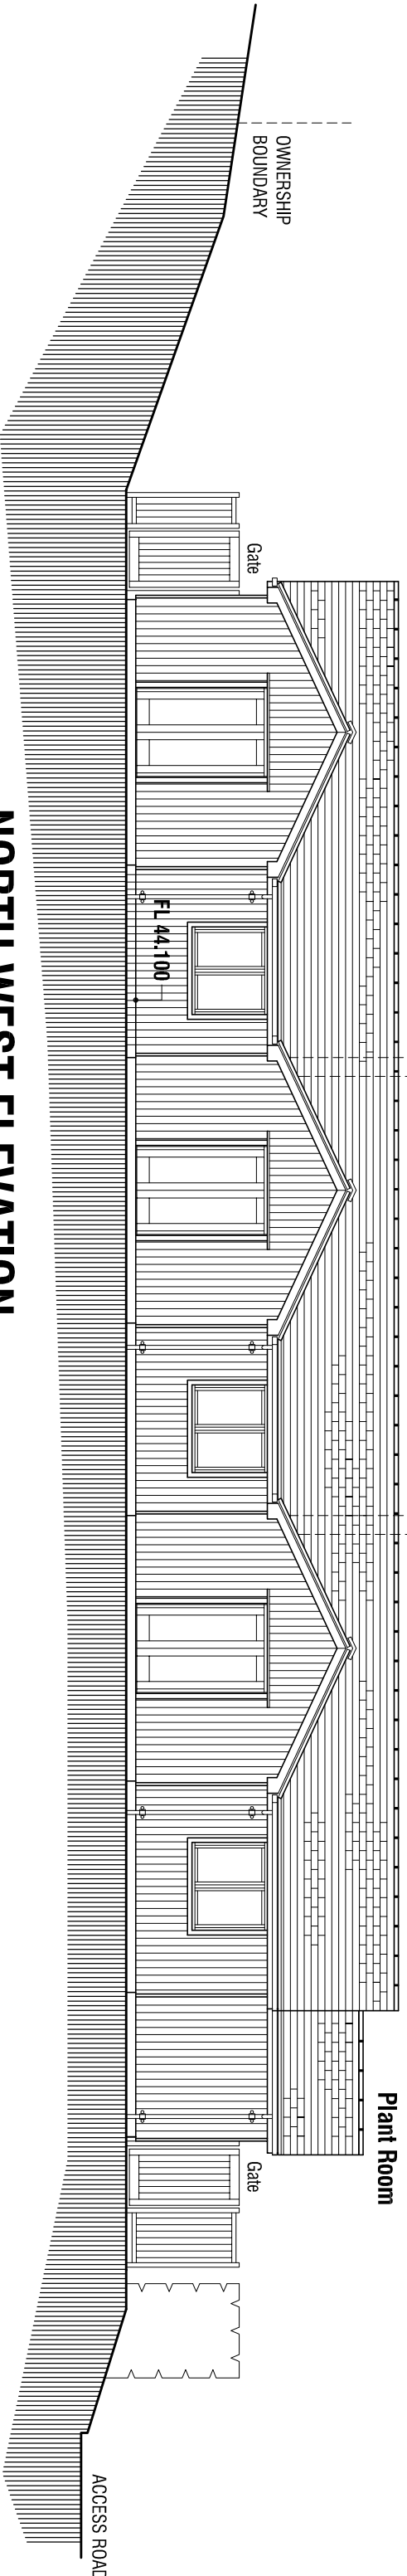


STAFF BASE

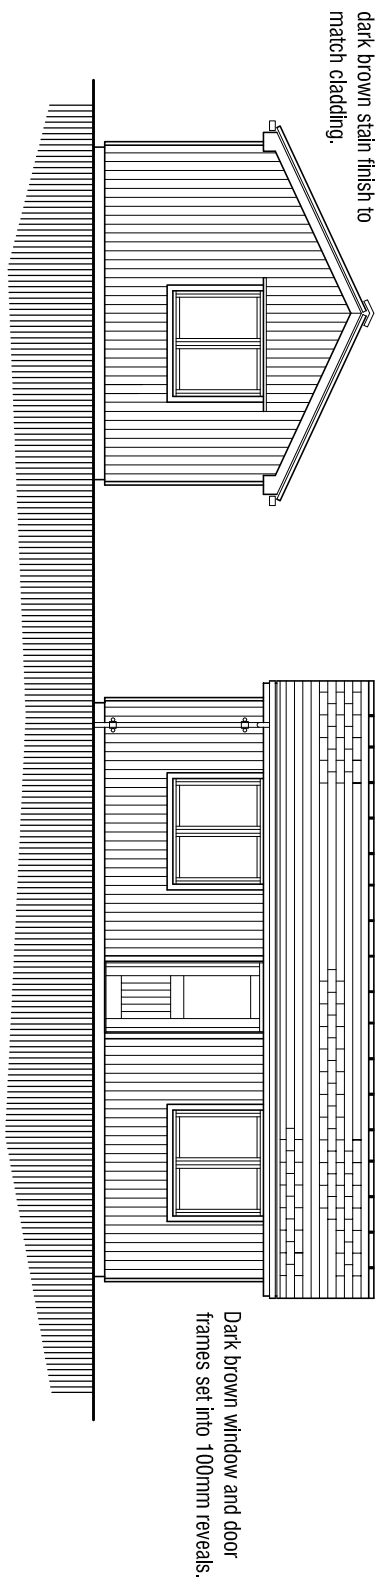

NW ELEVATION 1:100

SOUTH WEST ELEVATION 1:100

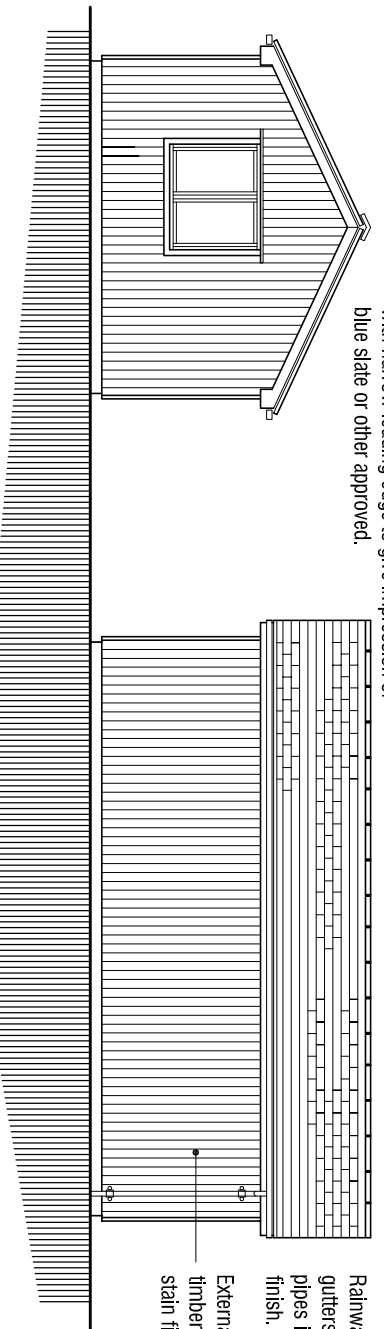

SE ELEVATION 1:100

NORTH EAST ELEVATION 1:100

LOW LATHES
OLD FARM LANE
WOMBWELL
BARNSLLEY

**DETAILED PROPOSALS
PHASE 2**

PLANS AND ELEVATIONS



Fairfield House Barnsley Close
Barnsley S70 2LW
Tel: 01773 725545
M: 07981 888300
E: mboothdesign@btconnect.com

Scale As shown @ A2 Drawn MJB

Date APRIL 2016 Ref. 16.02

Dwg No. PH2-P05 Rev.

Copyright in intellectual property. All drawings are the property of mboothdesign and are not to be reproduced without written permission. No liability is accepted for any errors or omissions.