




Street elevations A - A



Street elevations B - B




Street elevations C - C

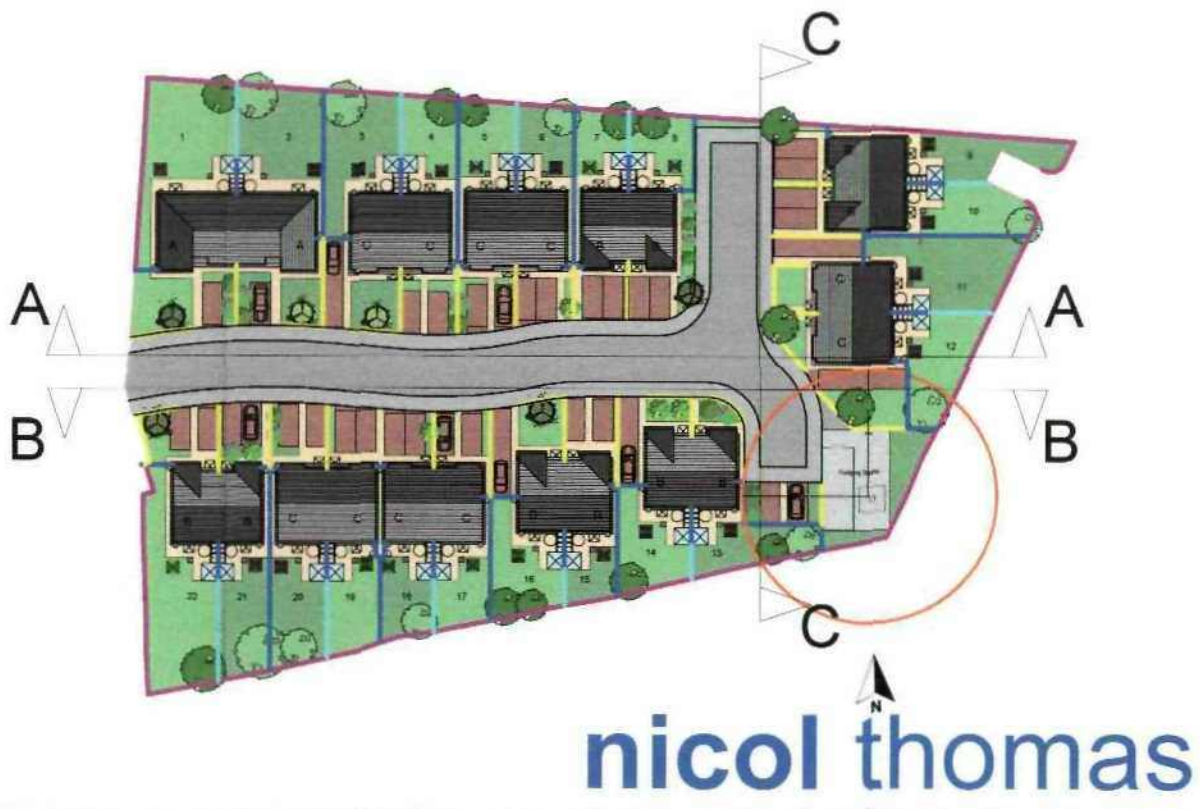

Revision	Date	Details
A	JAN 2013	Plots 9 to 12 realigned around new turning head. Elevation C - C added

nicol thomas
 architects project managers construction cost consultants CDM co-ordinators
 Registered in England and Wales Reg No. 2140630
 Quality Assured to BS EN ISO 9001 1994 Certificate Number GB 4723
 Heyside House, Backshaw Lane, Heyside, Royton, Oldham, OL2 6NS
 01706 255080, f 01706 255099 e otham@nicolthomas.com
 Also at Birmingham (Registered office)
 Do not scale from this drawing. All dimensions must be checked and verified before preparing production drawings or commencing works. The drawing and its design is the copyright of Nicol Thomas Ltd and may not be reproduced in any form whatsoever without their prior express written consent.

Client:	Yorkshire Housing
Job:	Saunderson Road, Penistone
Drawing title:	Typical Street Elevation
Drawing Number: (Job number)	M3551 (PL) 13
Scale:	1:100 @ A1
Date:	Sept 12
Drawn by/ checked by:	RW

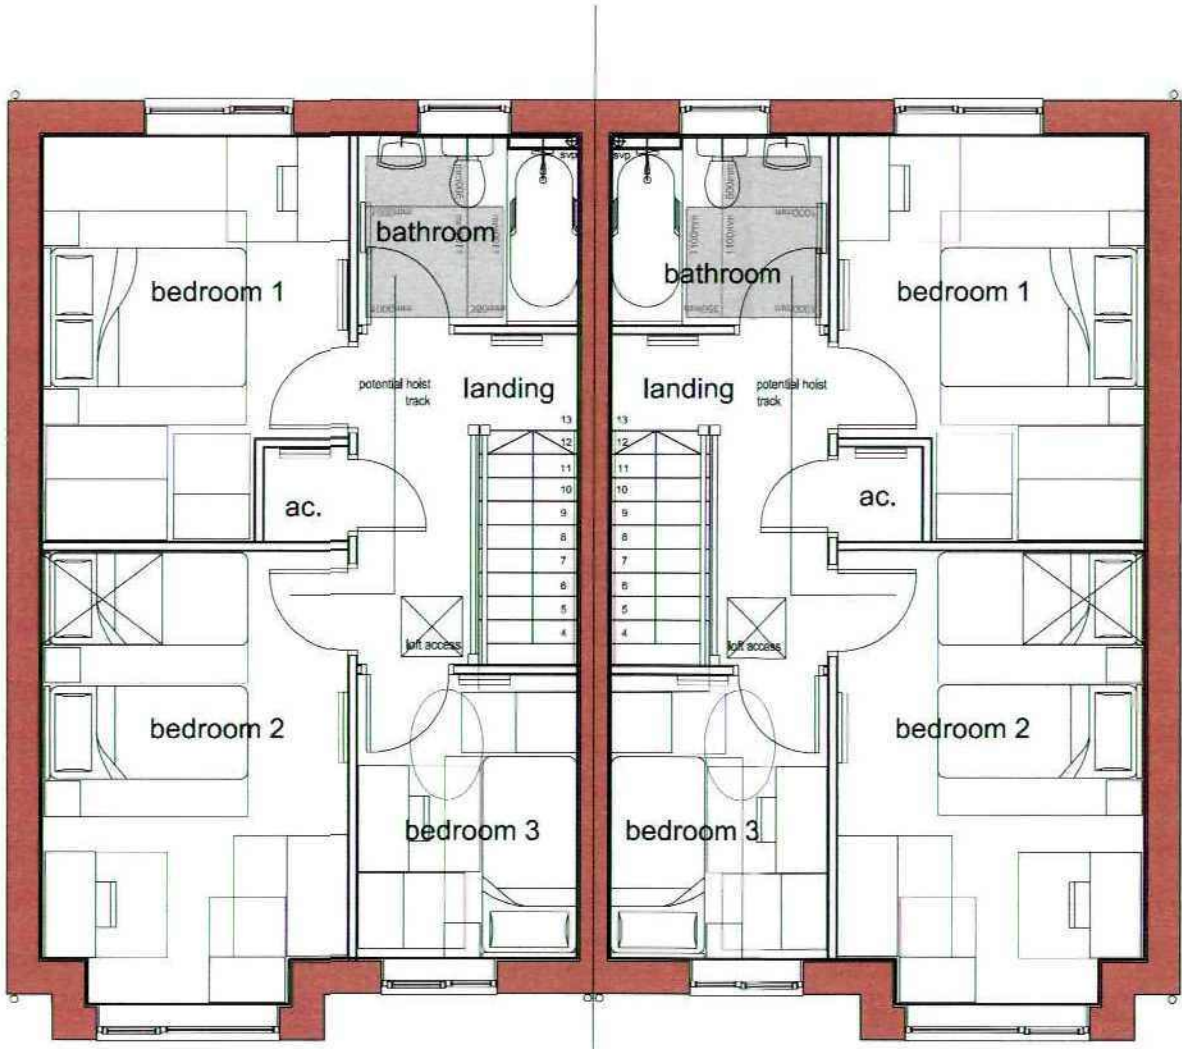


First Floor Plan





Front Elevation

3 bed house type
Area: 88sqm

- materials key
- red brickwork
 - feature brickwork
 - silicone render
 - concrete roof tiles
 - upvc windows
grey outside, white inside

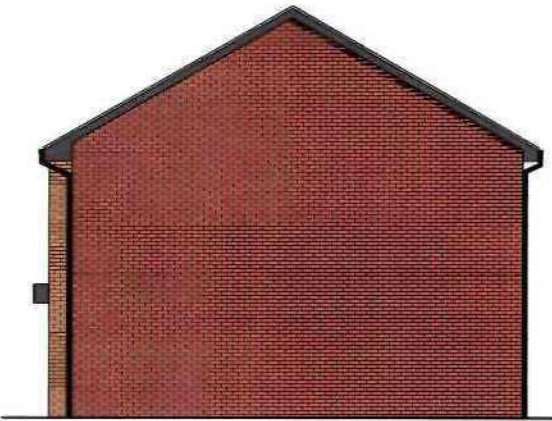

Gable Elevations
Scale 1:100

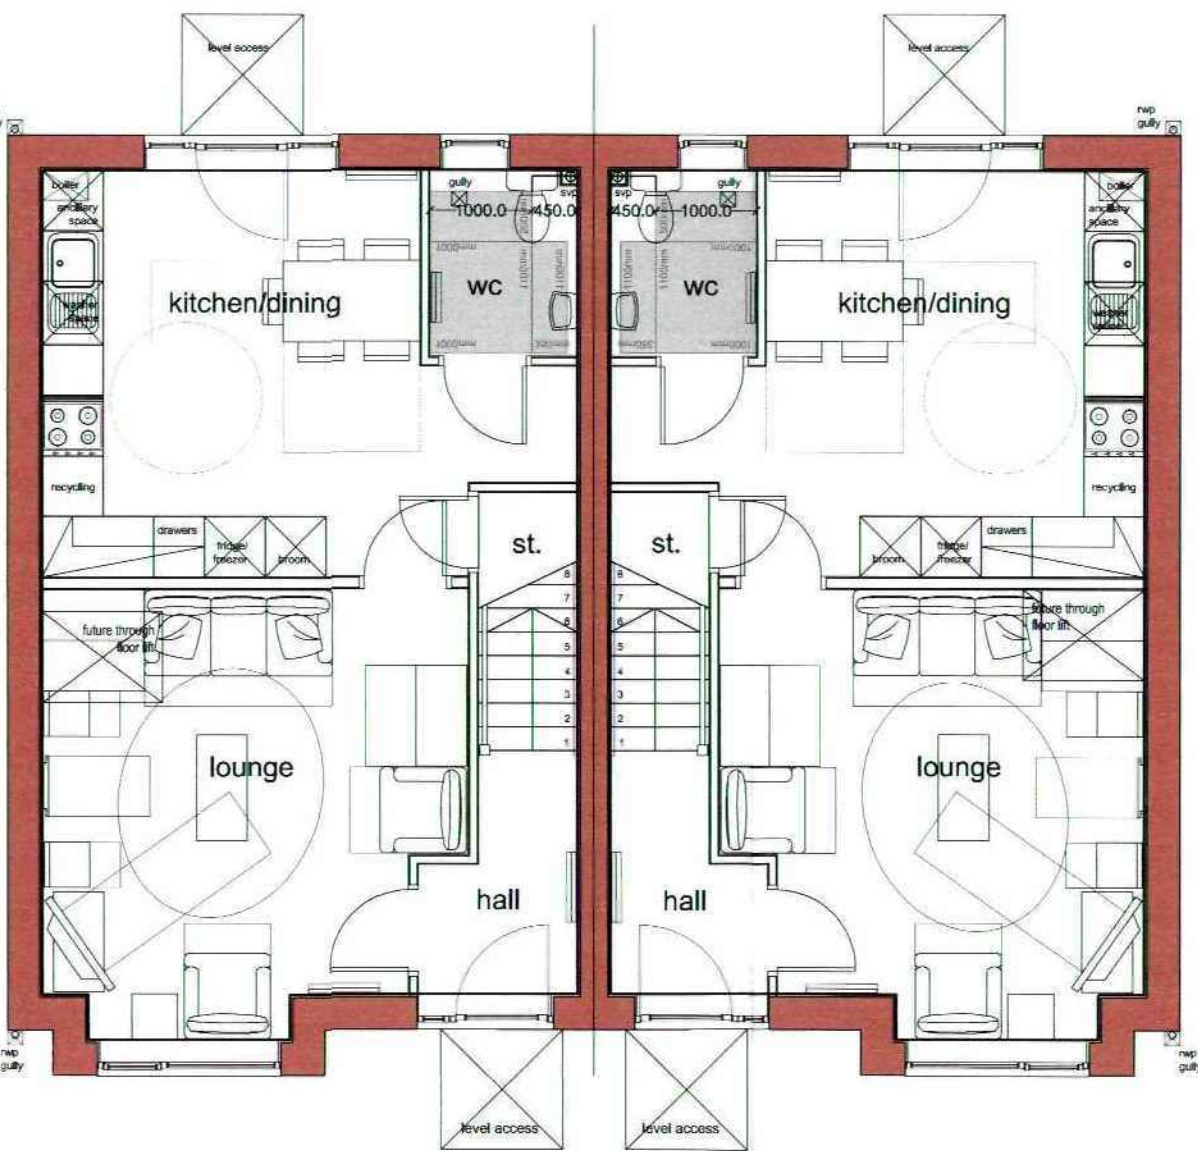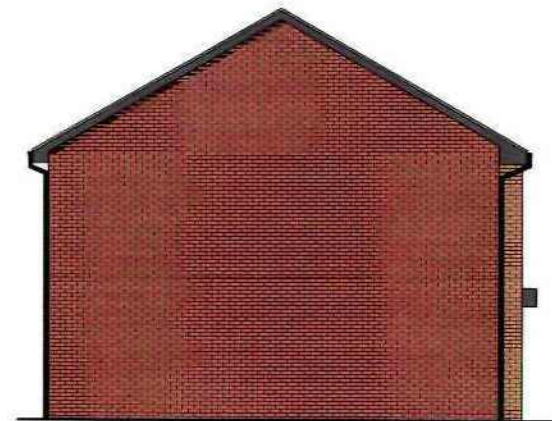

Ground Floor Plan



Rear Elevation

Revision	Date	Details
A	Oct 12	Entrance canopy amended to suit Client's comments. Kitchen units increased

nicol thomas
architects project managers construction cost consultants CDM coordinators
Registered in England and Wales, Reg No. 2140639
Quality Assured to BS EN ISO 9001:2008 Certificate Number 08 4723
Horsfield House, Blackshaw Lane, Horsfield, Ruyton, Cheshire, OL2 6NS
t:01706 260088 f:01706 260099 e:info@nicolthomas.com
Also at Birmingham (Registered office)
Do not scale from this drawing. All dimensions must be checked and verified before preparing production drawings or commencing works. This drawing and its design is the copyright of Nicol Thomas Ltd and may not be reproduced in any form whatsoever without their prior express written consent.



Client:	Yorkshire Housing
Job:	Saunderson Road, Penistone
Drawing title:	3 bed house proposals
Drawing Number: (job number)	M3551 (PL) 12 Revision: A
Scale:	1:50 / 1:100 @ A1
Date:	Sept 12
Drawn by/ checked by:	RW



Schedule of Accommodation

A	2 bedroom 3 person bungalow @ 67.5sqm	2
B	2 bedroom 4 person house @ 78sqm	10
C	3 bedroom 5 person house @ 88sqm	10
		22
car parking		
bungalows 100% houses 200%		


nicol thomas

Revision	Date	Details
A	JAN 2013	Plots 9 to 12 realigned around new turning head


nicol thomas
architects project managers construction cost consultants CDM co-ordinators
Registered in England and Wales Reg No: 2142053
Quality Assured to BS EN ISO 9001 1994 Certificate Number GB 4723
Heyside House Blackshaw Lane Heyside Royton Oldham OL7 6NS
t: 01709 290099 f: 01709 290099 e: oldham@nicolthomas.com
Also at Birmingham (Registered office)
Do not scale from this drawing. All dimensions must be checked and verified before
proceeding with production drawings or construction work. This drawing and its design is the
copyright of Nicol Thomas Ltd and may not be reproduced in any form whatsoever
without their prior express written consent.



Client:	Yorkshire Housing		
Job:	Saunderson Road, Penistone		
Drawing title:	Site Layout		
Drawing Number: (Job number)	M3551	(PL)	01
Scale:	1:200 @ A1		
Date:	Oct 12		
Drawn by/checked by:	RW		

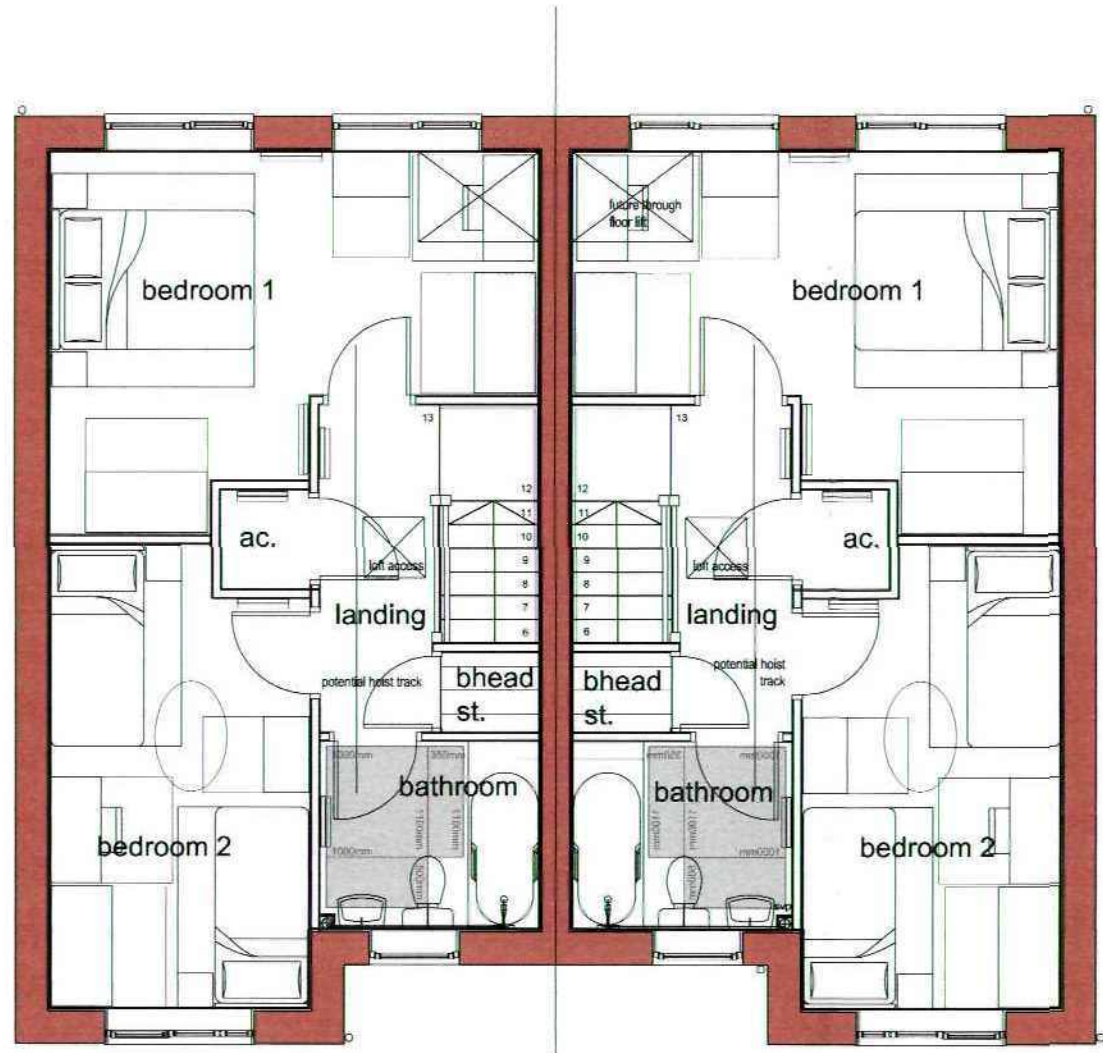

First Floor Plan

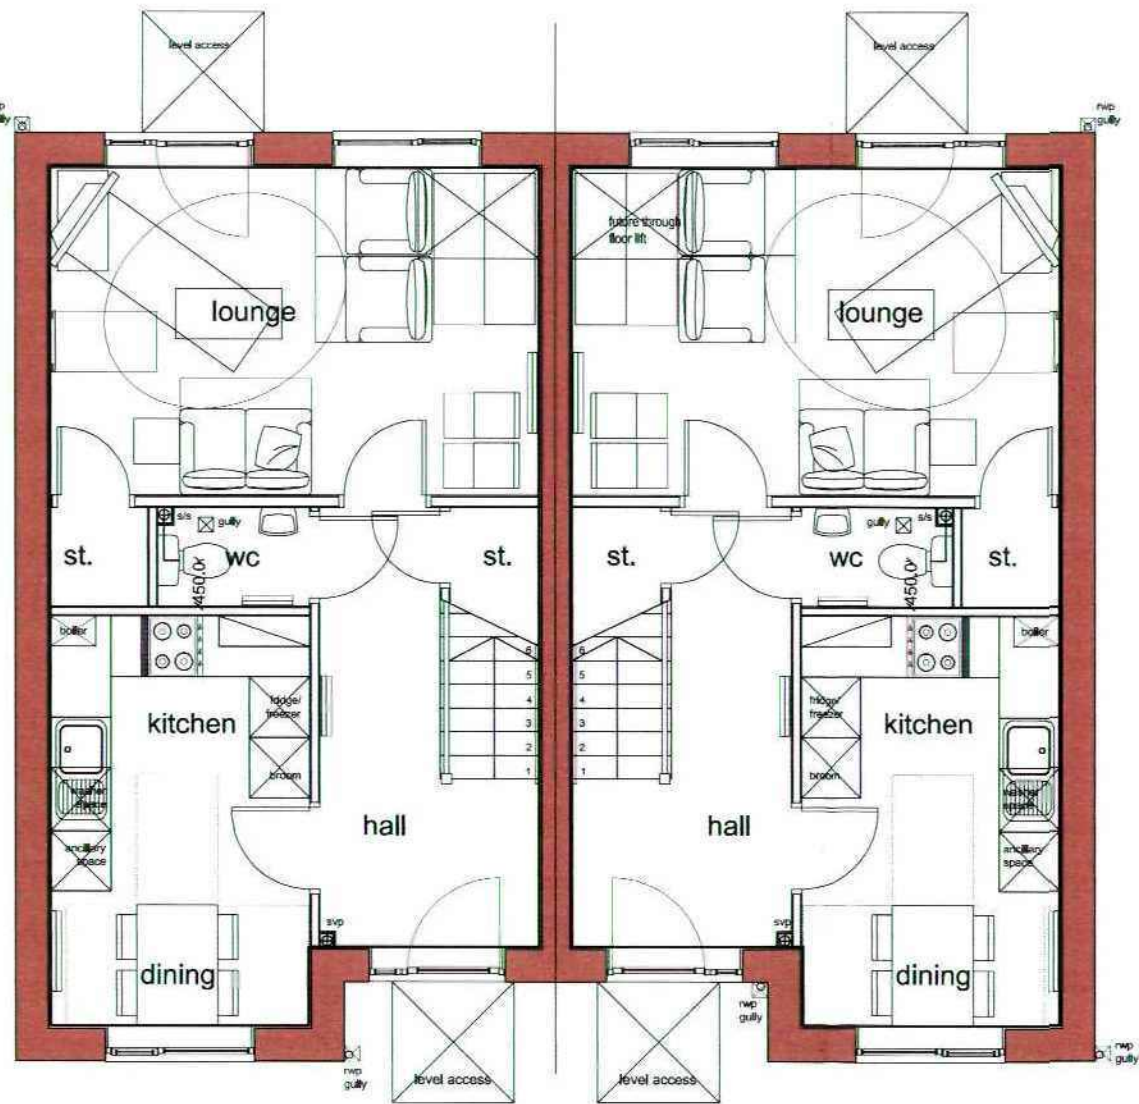


Ground Floor Plan




Front Elevation
Scale 1:50



Rear Elevation
Scale 1:50

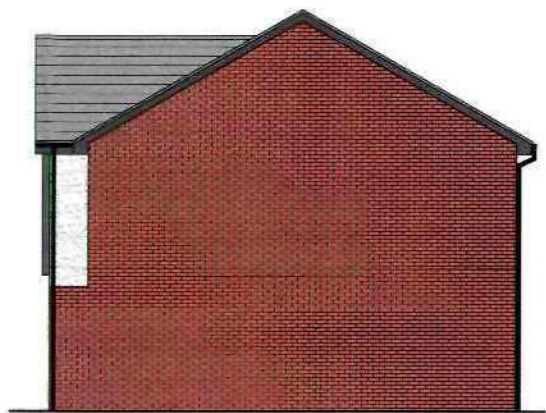

Gable Elevations
Scale 1:100

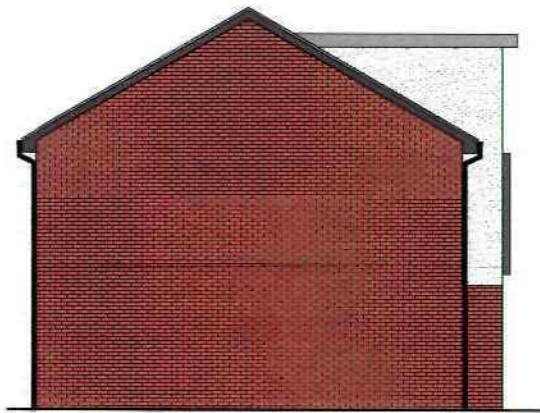

2 bed house type
Area: 78sqm

- materials key
- red brickwork
 - silicate render
 - concrete roof tiles
 - upvc windows
grey outside, white inside

Revision	Date	Details
A	Oct 12	Entrance canopy amended to suit Client's comments

nicol thomas
architects • project managers • construction cost consultants • CDM coordinators
Registered in England and Wales, Reg No. 2110039
Quality Assured to BS EN ISO 9001:1994 Certificate Number GB 4723
Hayside House, Blackshaw Lane, Hayfield, Royton, Oldham, OL2 6NS
t:01708 250058 f:01708 250059 e:info@nicolthomas.com
Also at Birmingham (Registered office)
Do not scale from this drawing. All dimensions must be checked and verified before preparing production drawings or commencing works. This drawing and its design is the copyright of Nicol Thomas Ltd and may not be reproduced in any form whatsoever without their prior express written consent.



Client:	Yorkshire Housing
Job:	Saunderson Road, Penistone
Drawing title:	2 Bed House Proposals
Drawing Number: (Job number)	M3551 (PL) 11 Revision: A
Scale:	1:50 / 1:100 @ A1
Date:	Sept 12
Drawn by/ checked by:	RW


2 bed bungalow type
Area: 67.5sqm



Front Elevation



Rear Elevation

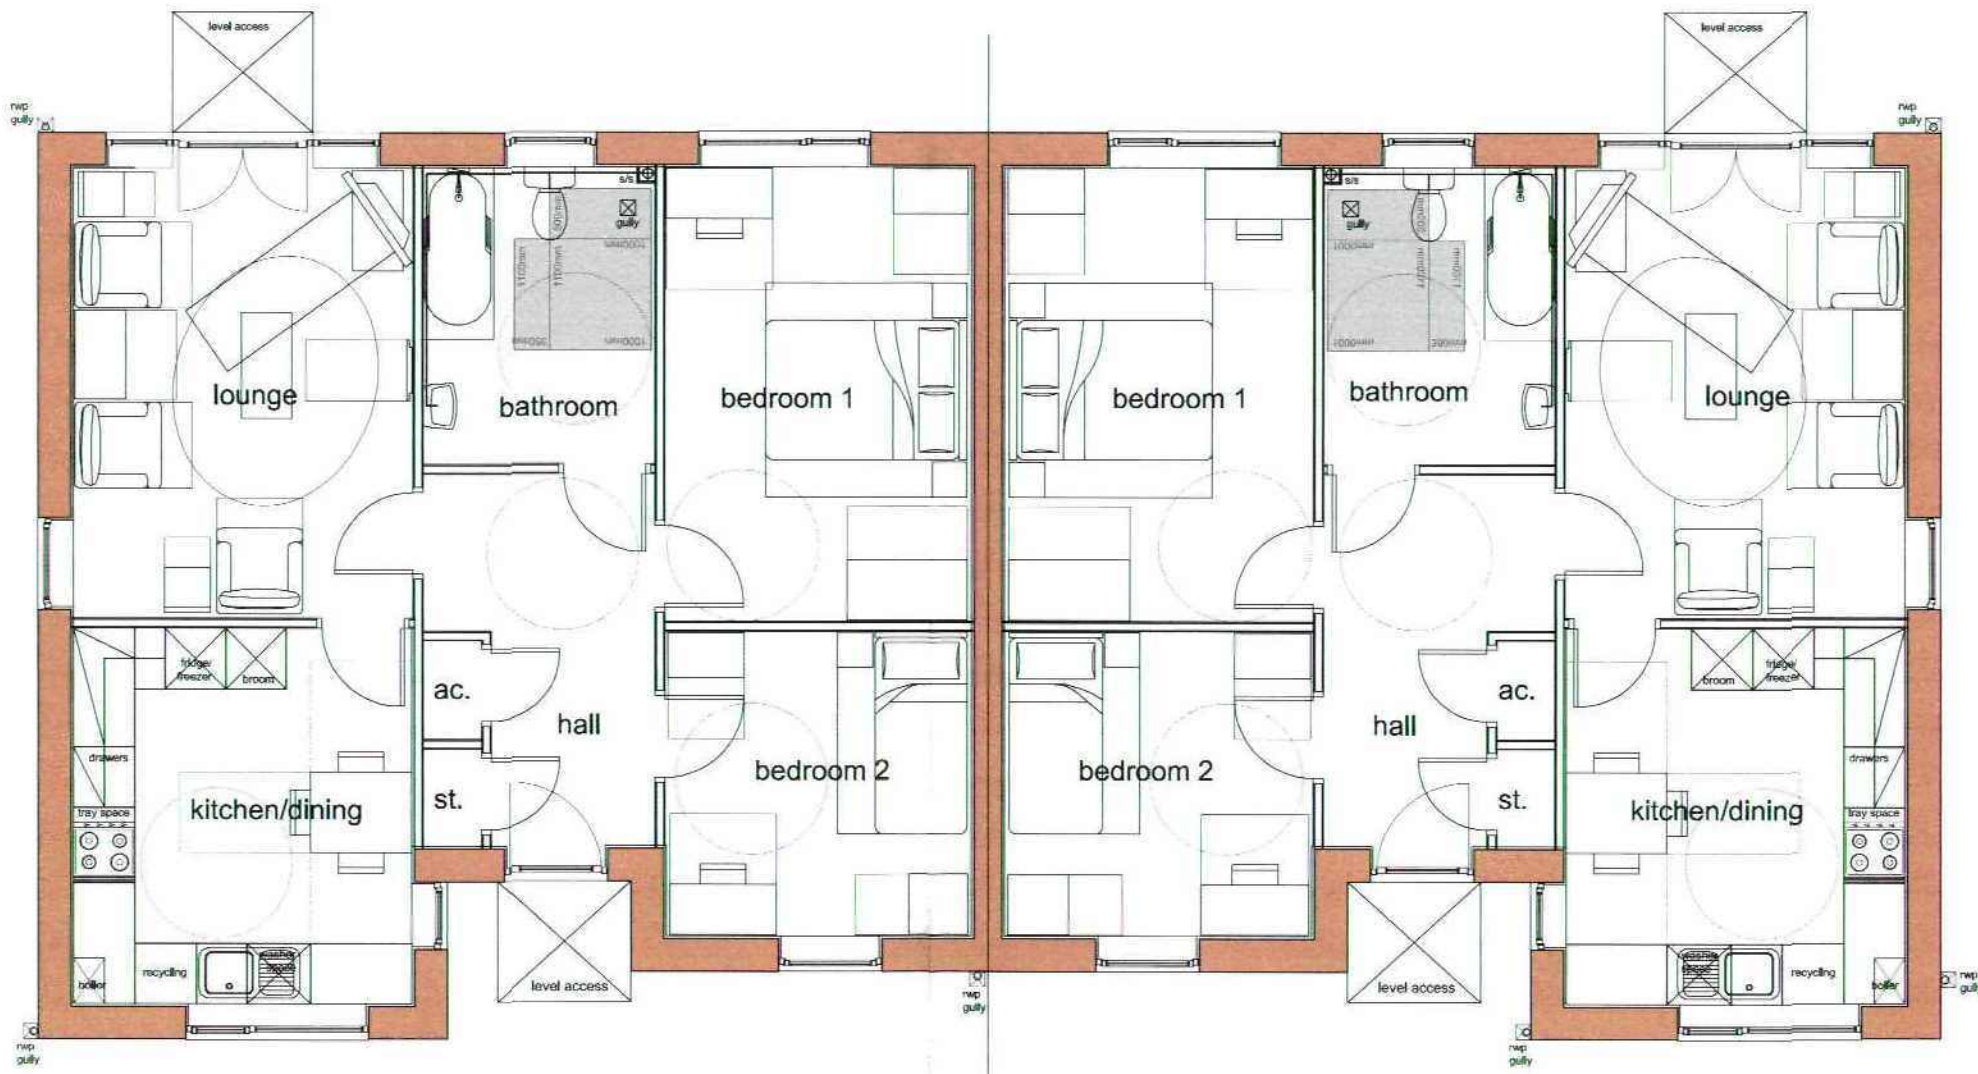

Floor Plan



Gable Elevations



- materials key
- main brickwork
 - silicone render
 - concrete roof tiles
 - light windows, grey outside, white inside

Revision	Date	Details
A	Oct 12	Roof amended, bathroom layout changed

nicol thomas
architects project managers construction cost consultants CDM co-ordinators
Registered in England and Wales, Reg No. 2145038
Quality Assured to BS EN ISO 9001:2004 Certificate Number GB 4723
Heysham House, Blackshaw Lane, Heysham, Roston, Oldham, OL2 6NS
0161 756 20098 0161 756 20099 email: nathan@nicolthomas.com
Also at Birmingham (Registered office)
Do not scale from this drawing. All dimensions must be checked and verified before preparing production drawings or commencing work. This drawing and its design is the copyright of Nicol Thomas Ltd and may not be reproduced in any form whatsoever without their prior express written consent.



Client:	Yorkshire Housing
Job:	Saunderson Road, Penistone
Drawing Title:	2 Bed Bungalow Proposals
Drawing Number: (Job number)	M3551 (PL) 10 Revision: A
Scale:	1:50 @ A1
Date:	Sept 12
Drawn by/checked by:	RW