
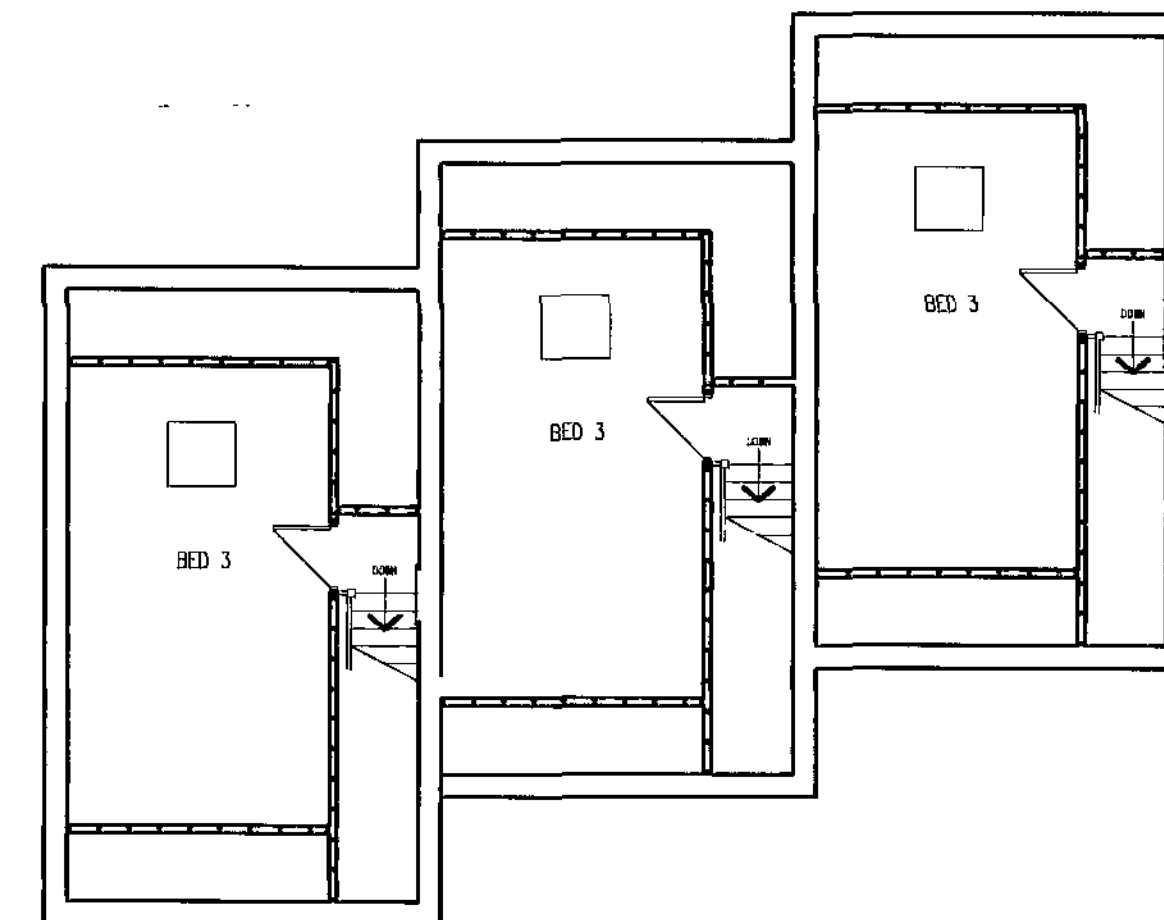
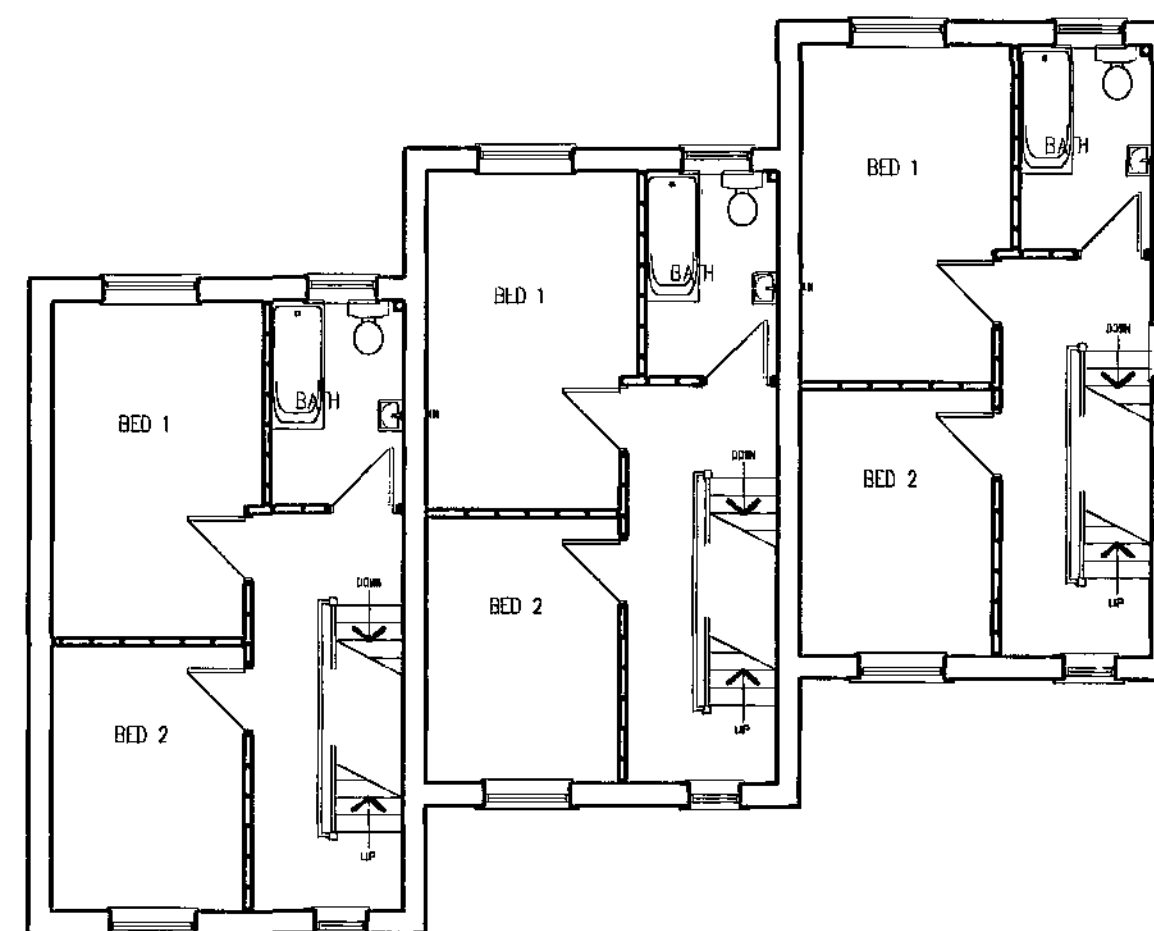
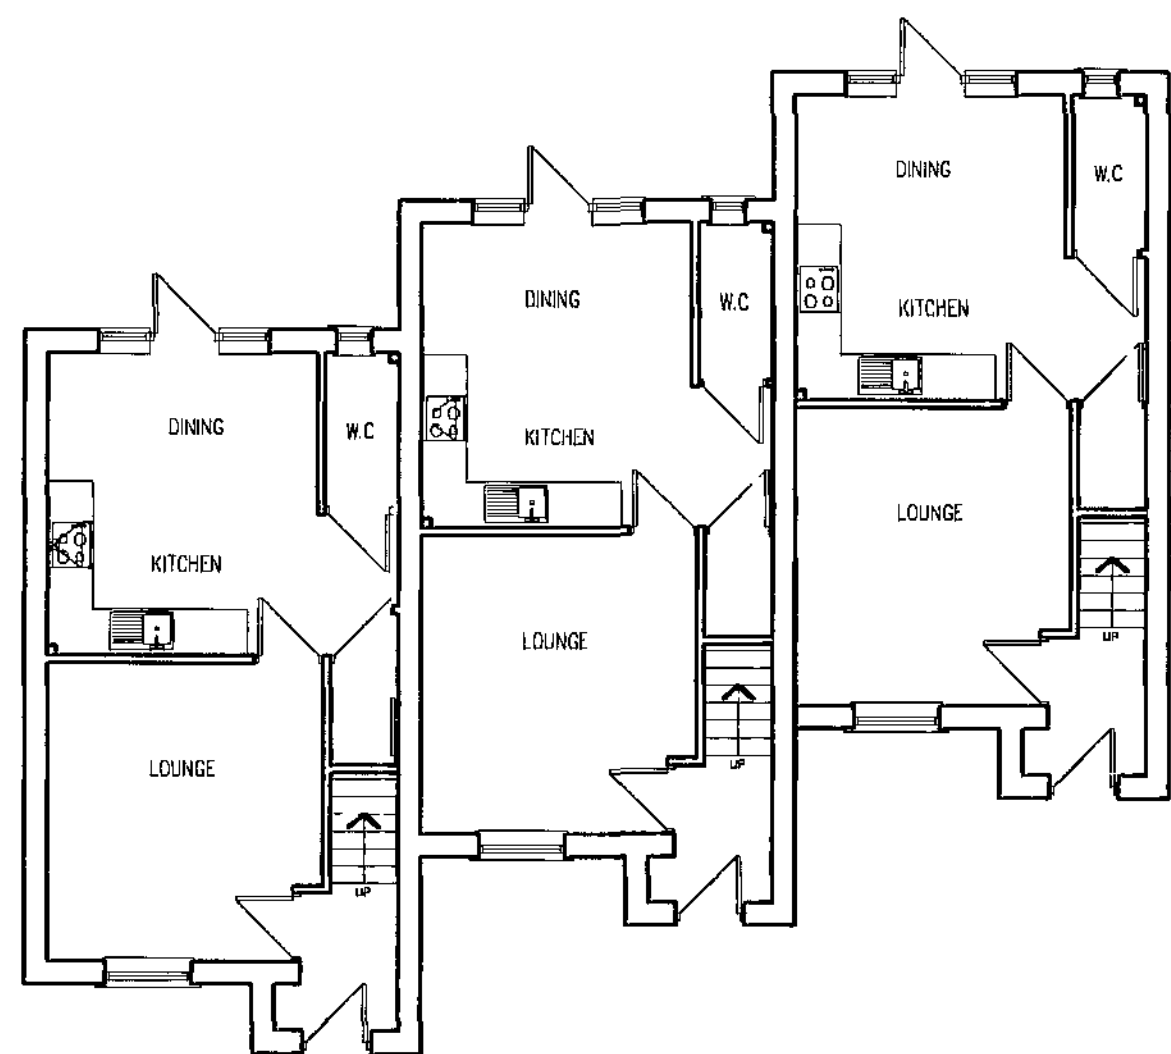
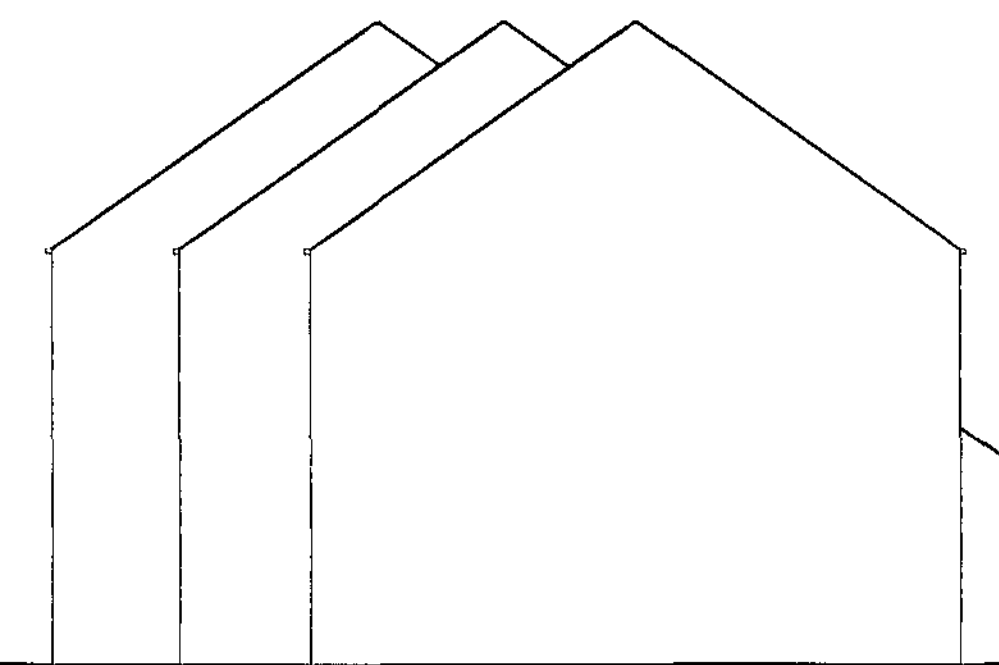


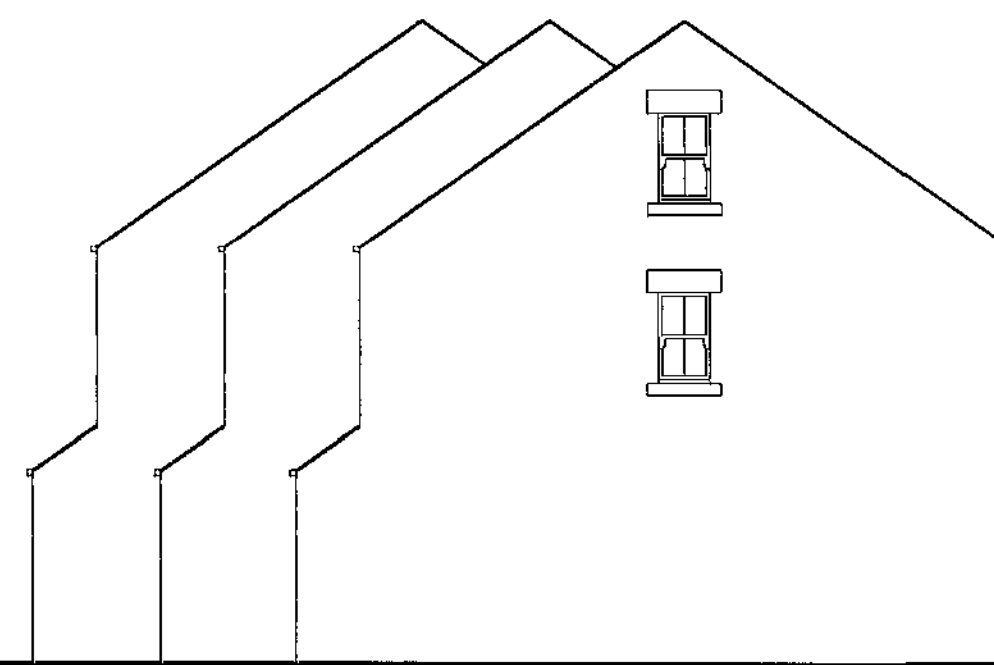


GROUND FLOOR PLAN


P L O T S 7 - 9

FIRST FLOOR PLAN

White Agus Partnership			1286, NEW ROAD, STAINCROSS, BARNLEY, S75 6PP CHARTERED SURVEYORS AND BUILDING DESIGN CONSULTANTS			PHONE/FAX: 01226 206482 E mail: agus@btinternet.com		
			Project. RESIDENTIAL DEVELOPMENT 'COBBY'S' HIGH STREET ROYSTON, BARNLEY			Client. MASON BUILDING CONTRACTORS		
Drawing Title. PLANS & ELEVATIONS PLOTS 7-9 (INCLUSIVE)			Date. OCT 2008		Scale. 1:100			
			Ref. 07-124		Dwg. No. 04		Rev.	
Date	Suffix	Description	Date	Suffix	Description			

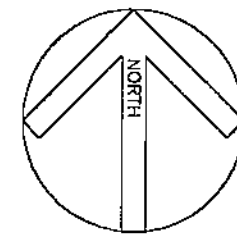



Station	Easting	Northing	Level
S1	1000.000	1000.000	76.973
S2	977.007	969.219	76.047
S3	988.537	949.855	75.260
S4	1020.753	972.007	75.859

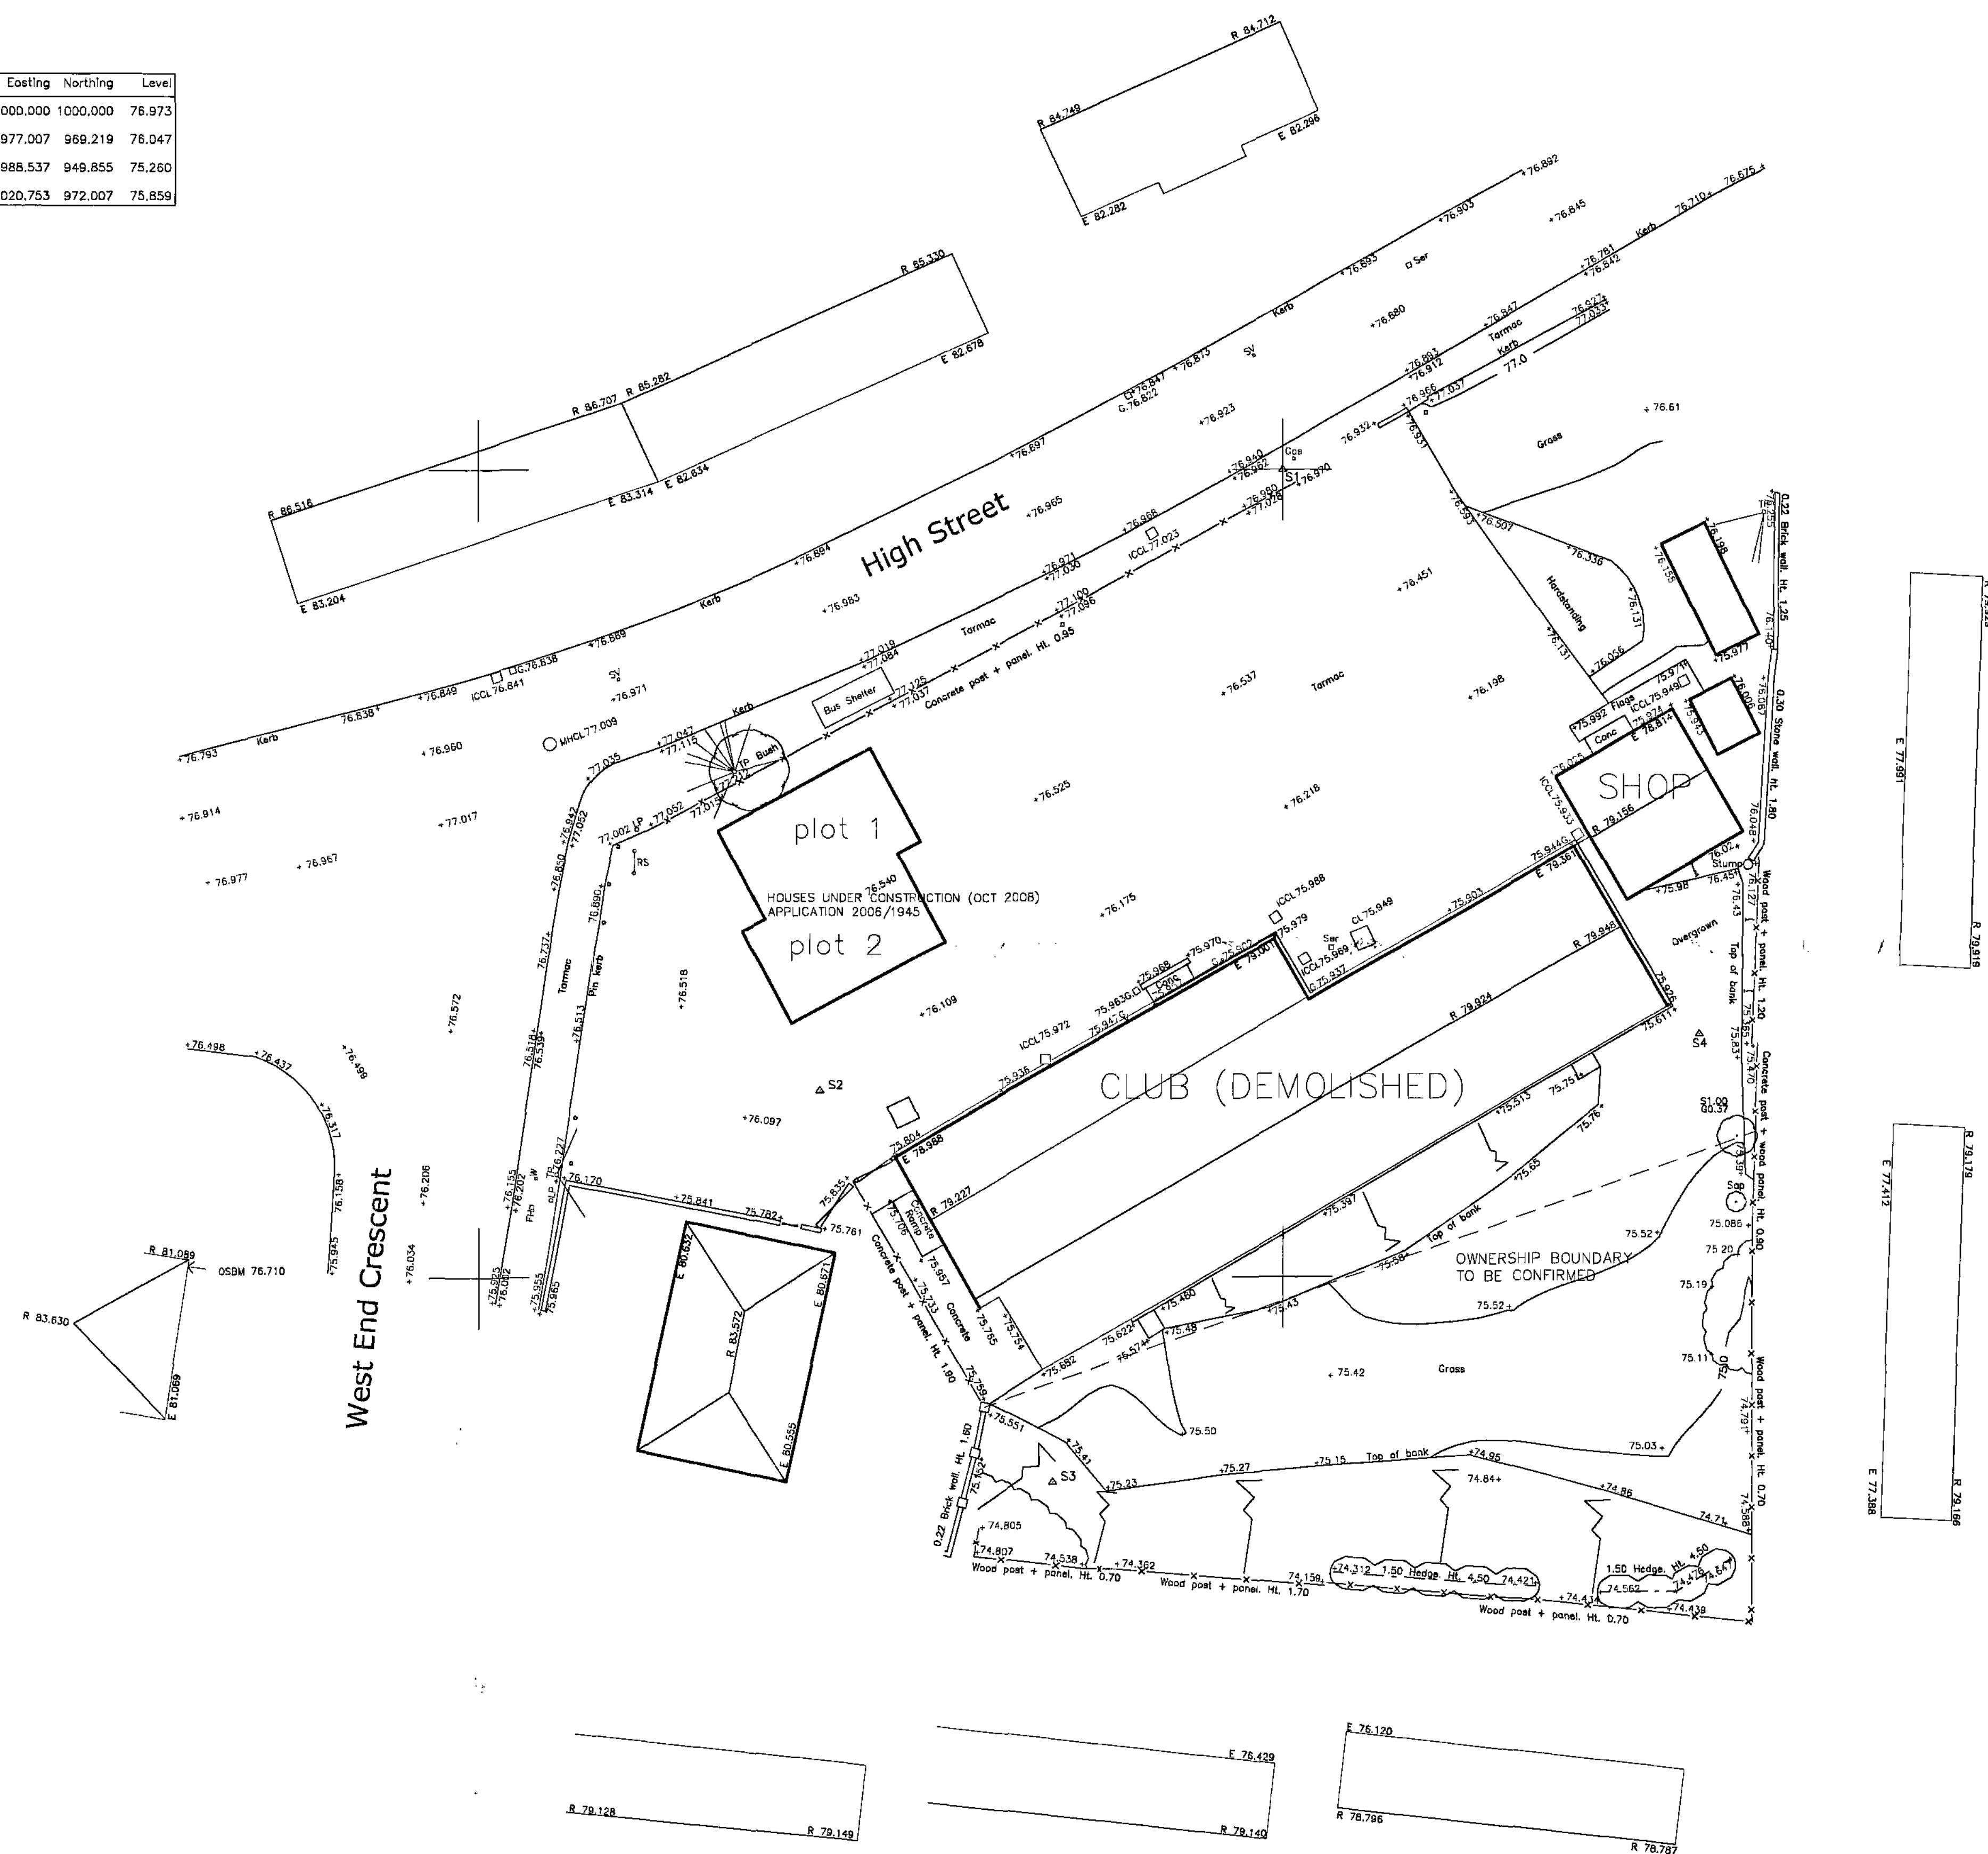


White Agus Partnership		128B, NEW ROAD, STAINCROSS, BARNESLEY, S75 6PP		PHONE/FAX 01228 208482 E mail: agus@btinternet.com	
CHARTERED SURVEYORS AND BUILDING DESIGN CONSULTANTS					
Project: RESIDENTIAL DEVELOPMENT AT 'COBBYS' HIGH STREET ROYSTON, BARNESLEY			Client: MASON BUILDING CONTRACTORS		
Drawing Title: SITE SURVEY			Date: JUNE 2008	Scale: 1:200	
Ref: 07-124			Dwg. No. 01	Rev. A	
Date A	Suffix A	Description UPDATED FOR PLANNING APPLICATION	Date	Suffix	Description





LOCATION PLAN
SCALE 1:1250

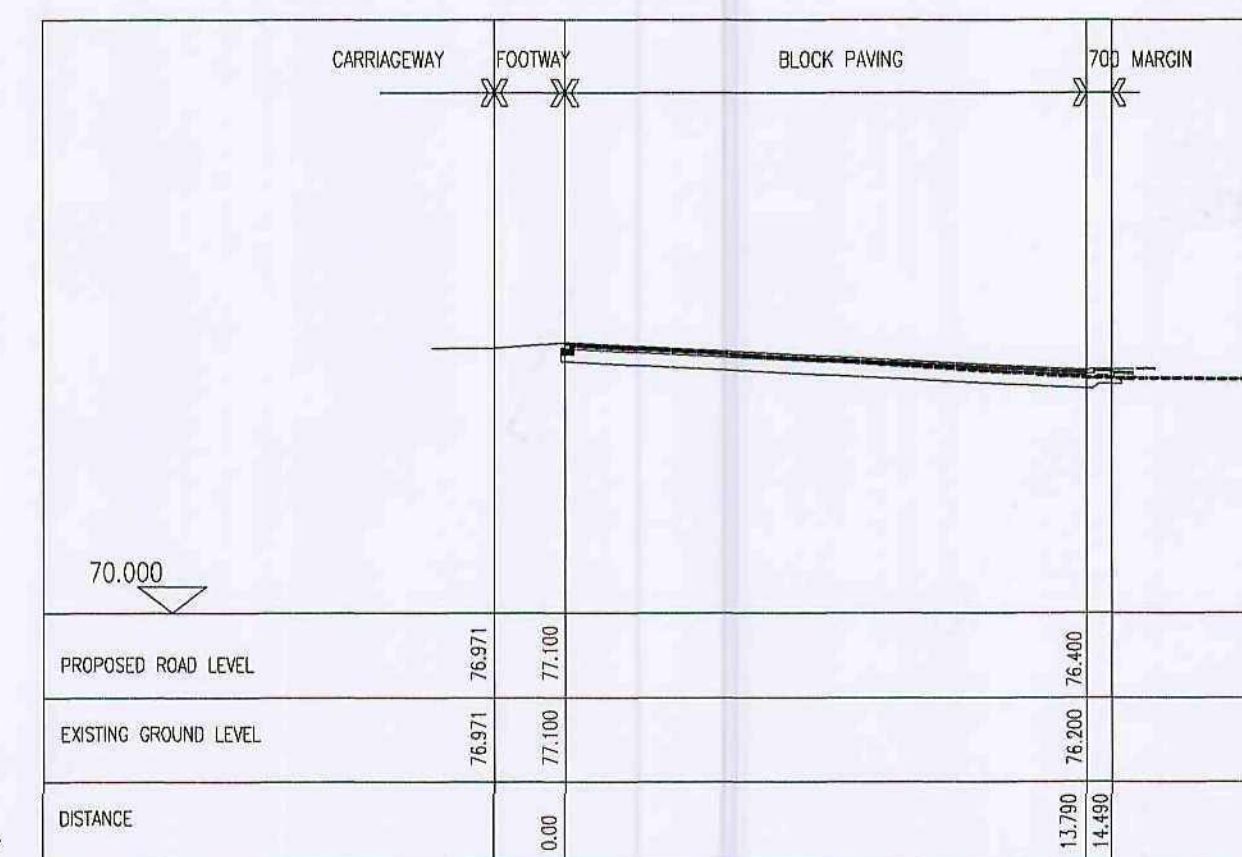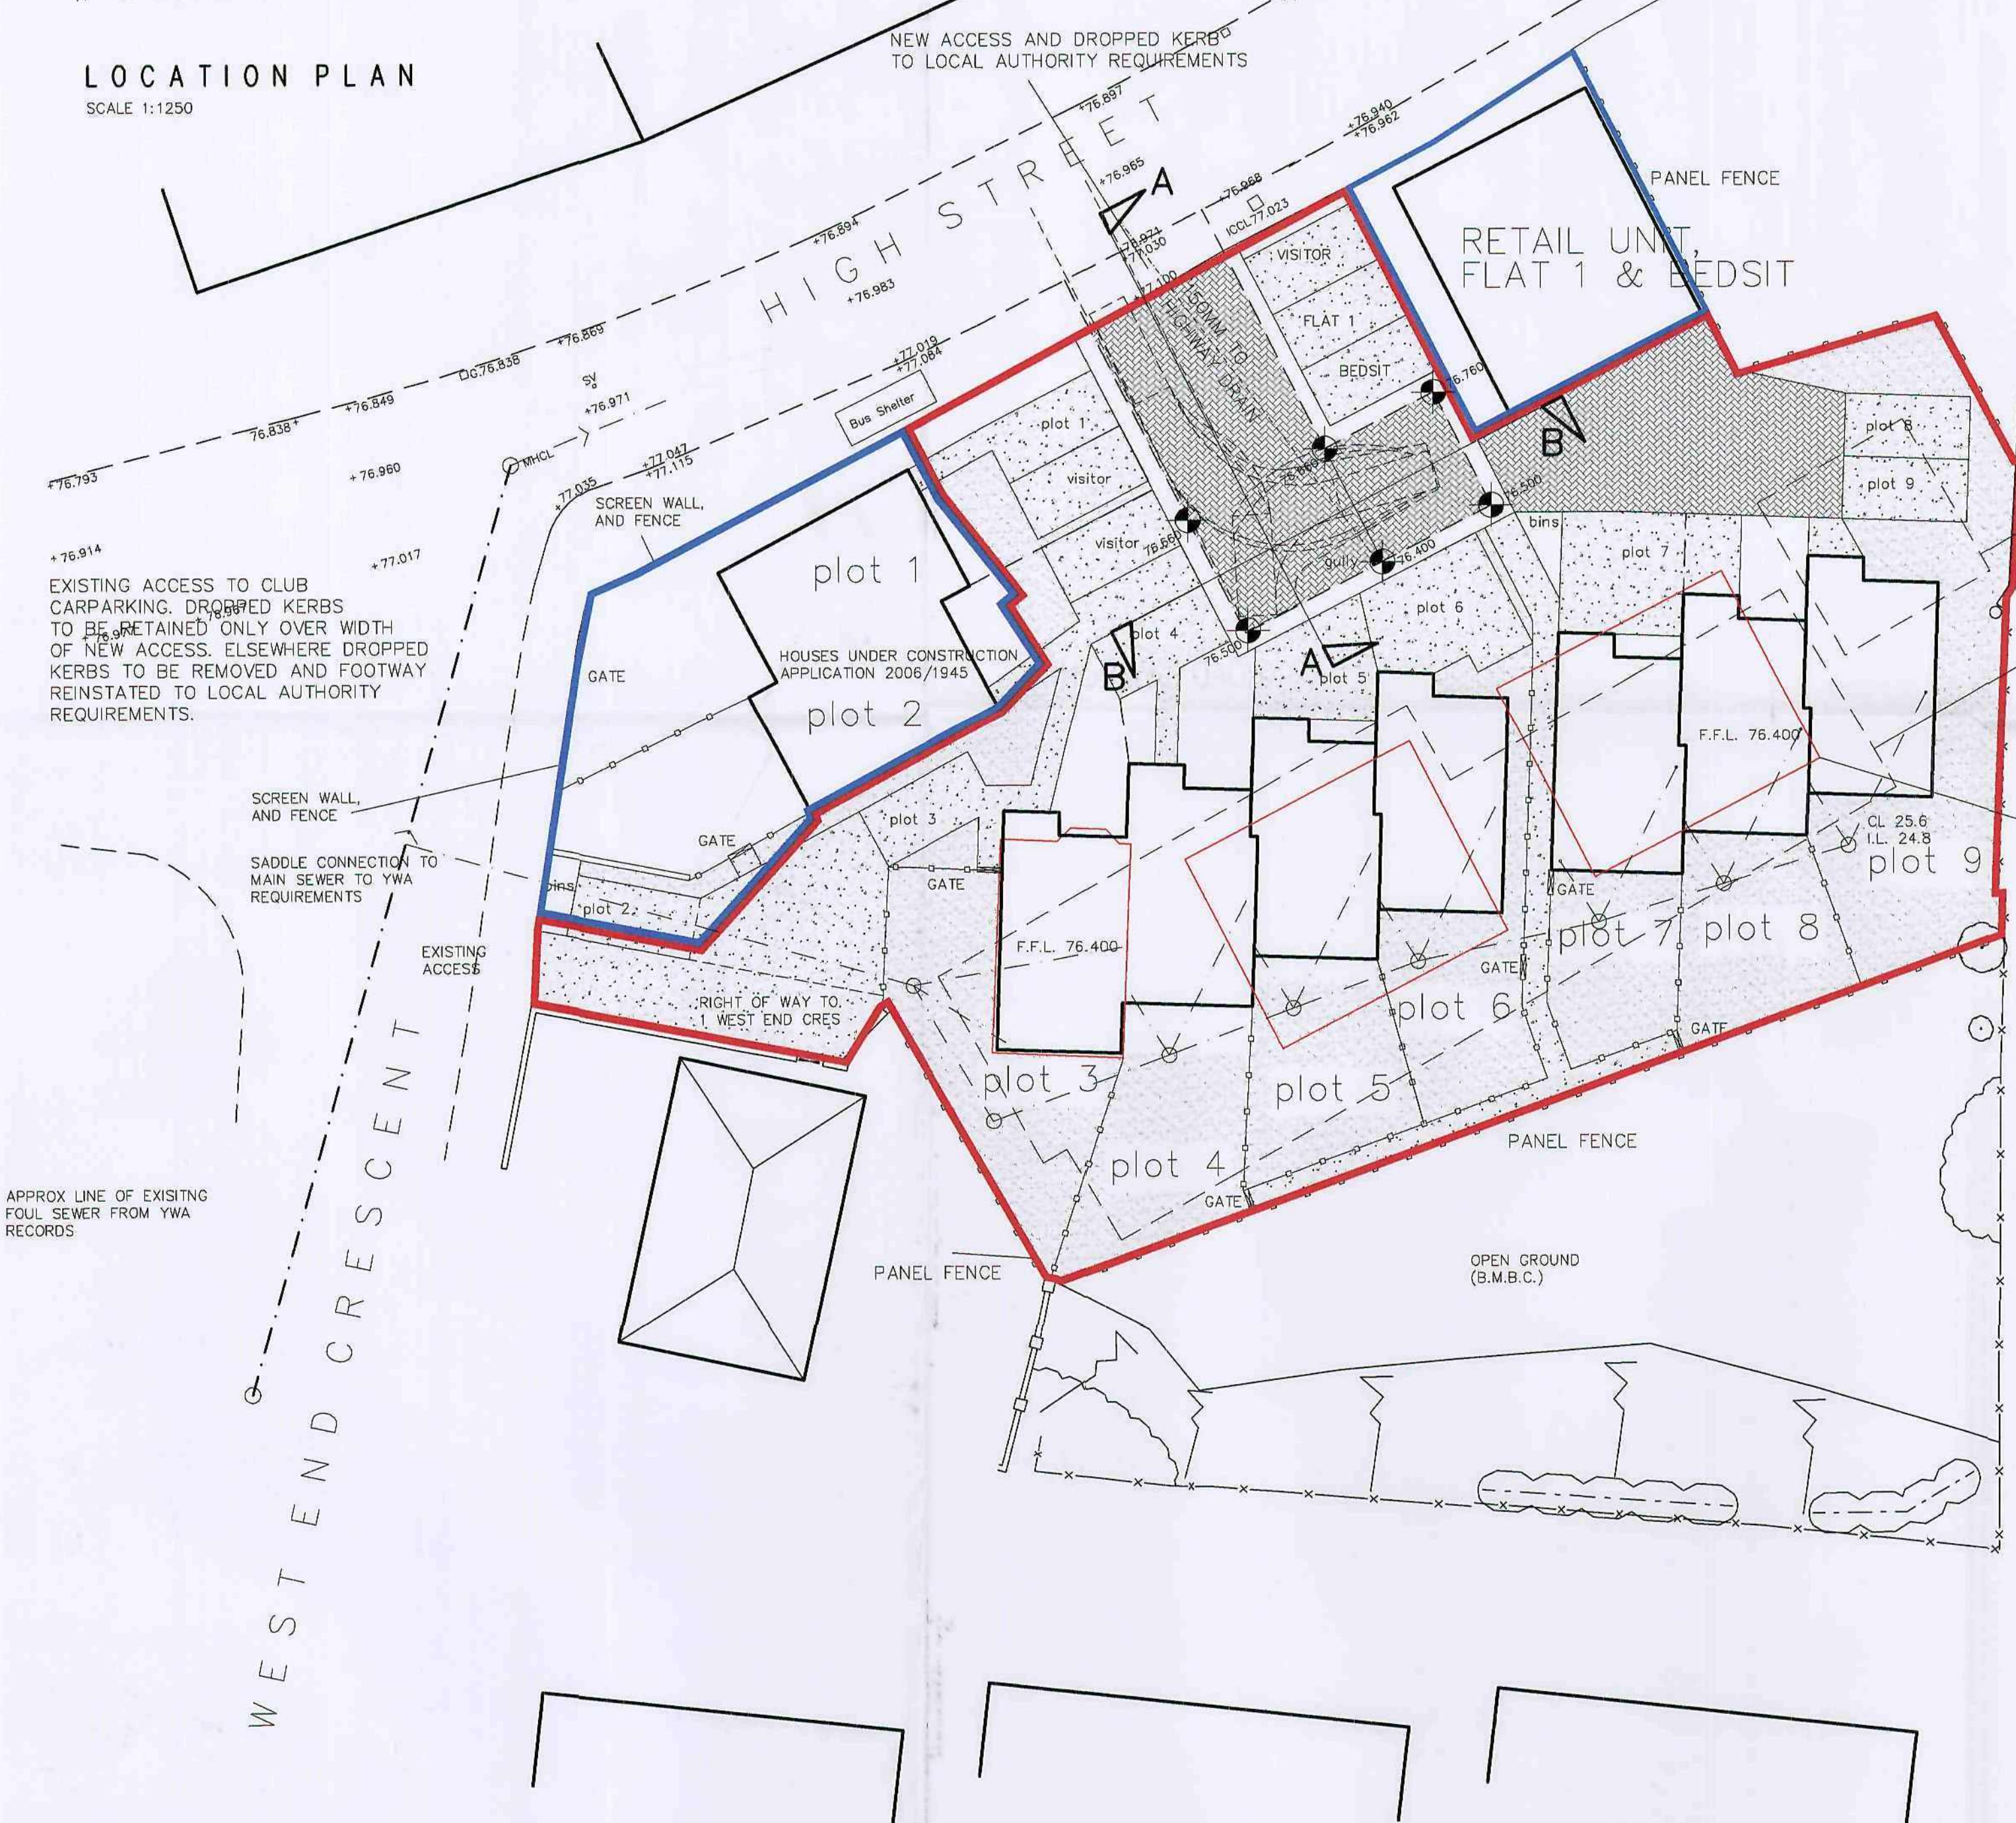

SECTION A-A

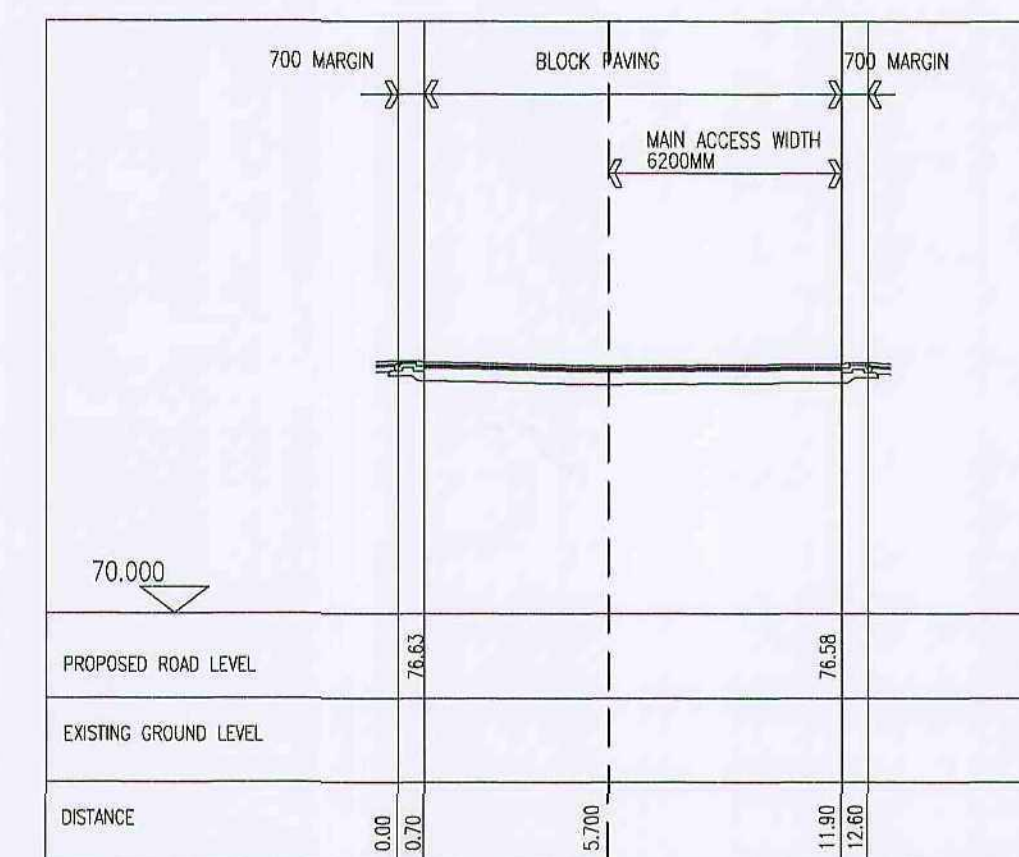

SECTION B - B

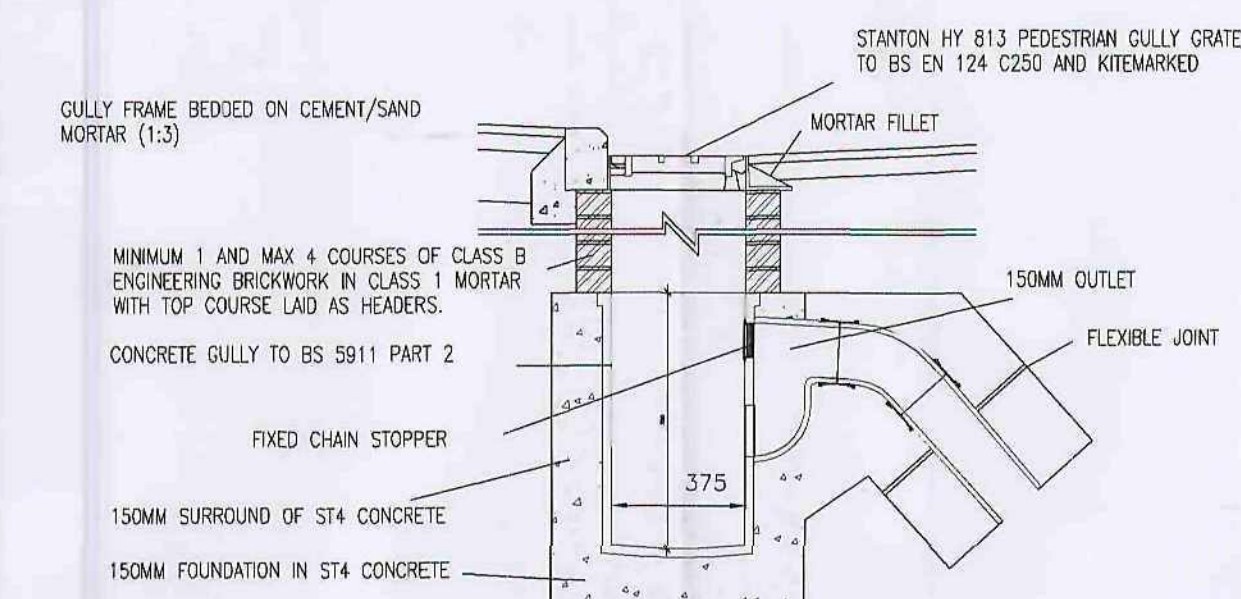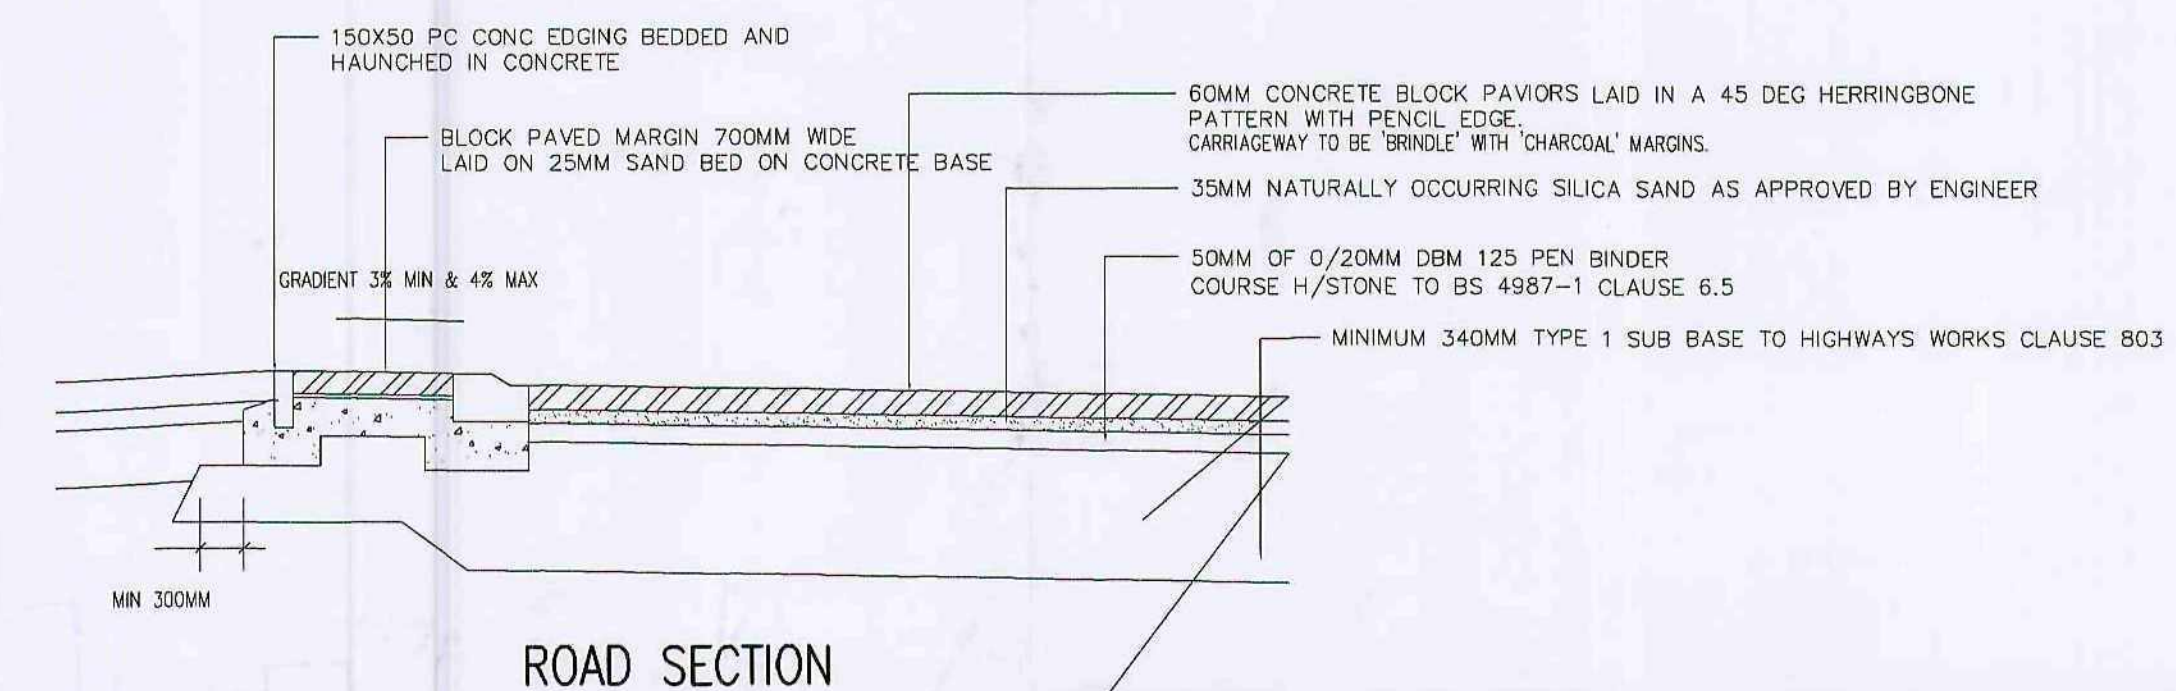

GULLY DETAIL

EXISTING LEVELS

 PROPOSED LEVELS

White Agus
Partnership

128B, NEW ROAD,
STAINCROSS,
BARNSELY,
S75 6PP

PHONE/FAX. 01226 208482
E mail: agus@btinternet.com

CHARTERED SURVEYORS AND BUILDING DESIGN CONSULTANTS

Project.

RESIDENTIAL DEVELOPMENT AT
'COBBYS' HIGH STREET
ROYSTON, BARNSELY

Client.	MASON BUILDING CONTRACTORS
---------	----------------------------

Drawing Title.

SITE LAYOUT

Date.	JUNE 2008	Scale.	1:200
Ref.	07-124	Dwg. No.	02

Date	Suffix	Description	Date	Suffix	Description
16-06-06	A	SITE AREA INCREASED			
17-06-07	B	LAYOUT REVISED, SHOP & FLAT ADDED			
03-10-08	C	UPDATED FOR TOWN & COUNTRY PLANNING APPLICATION			