



Drawing No.	Rev No.
MDH001 -004	

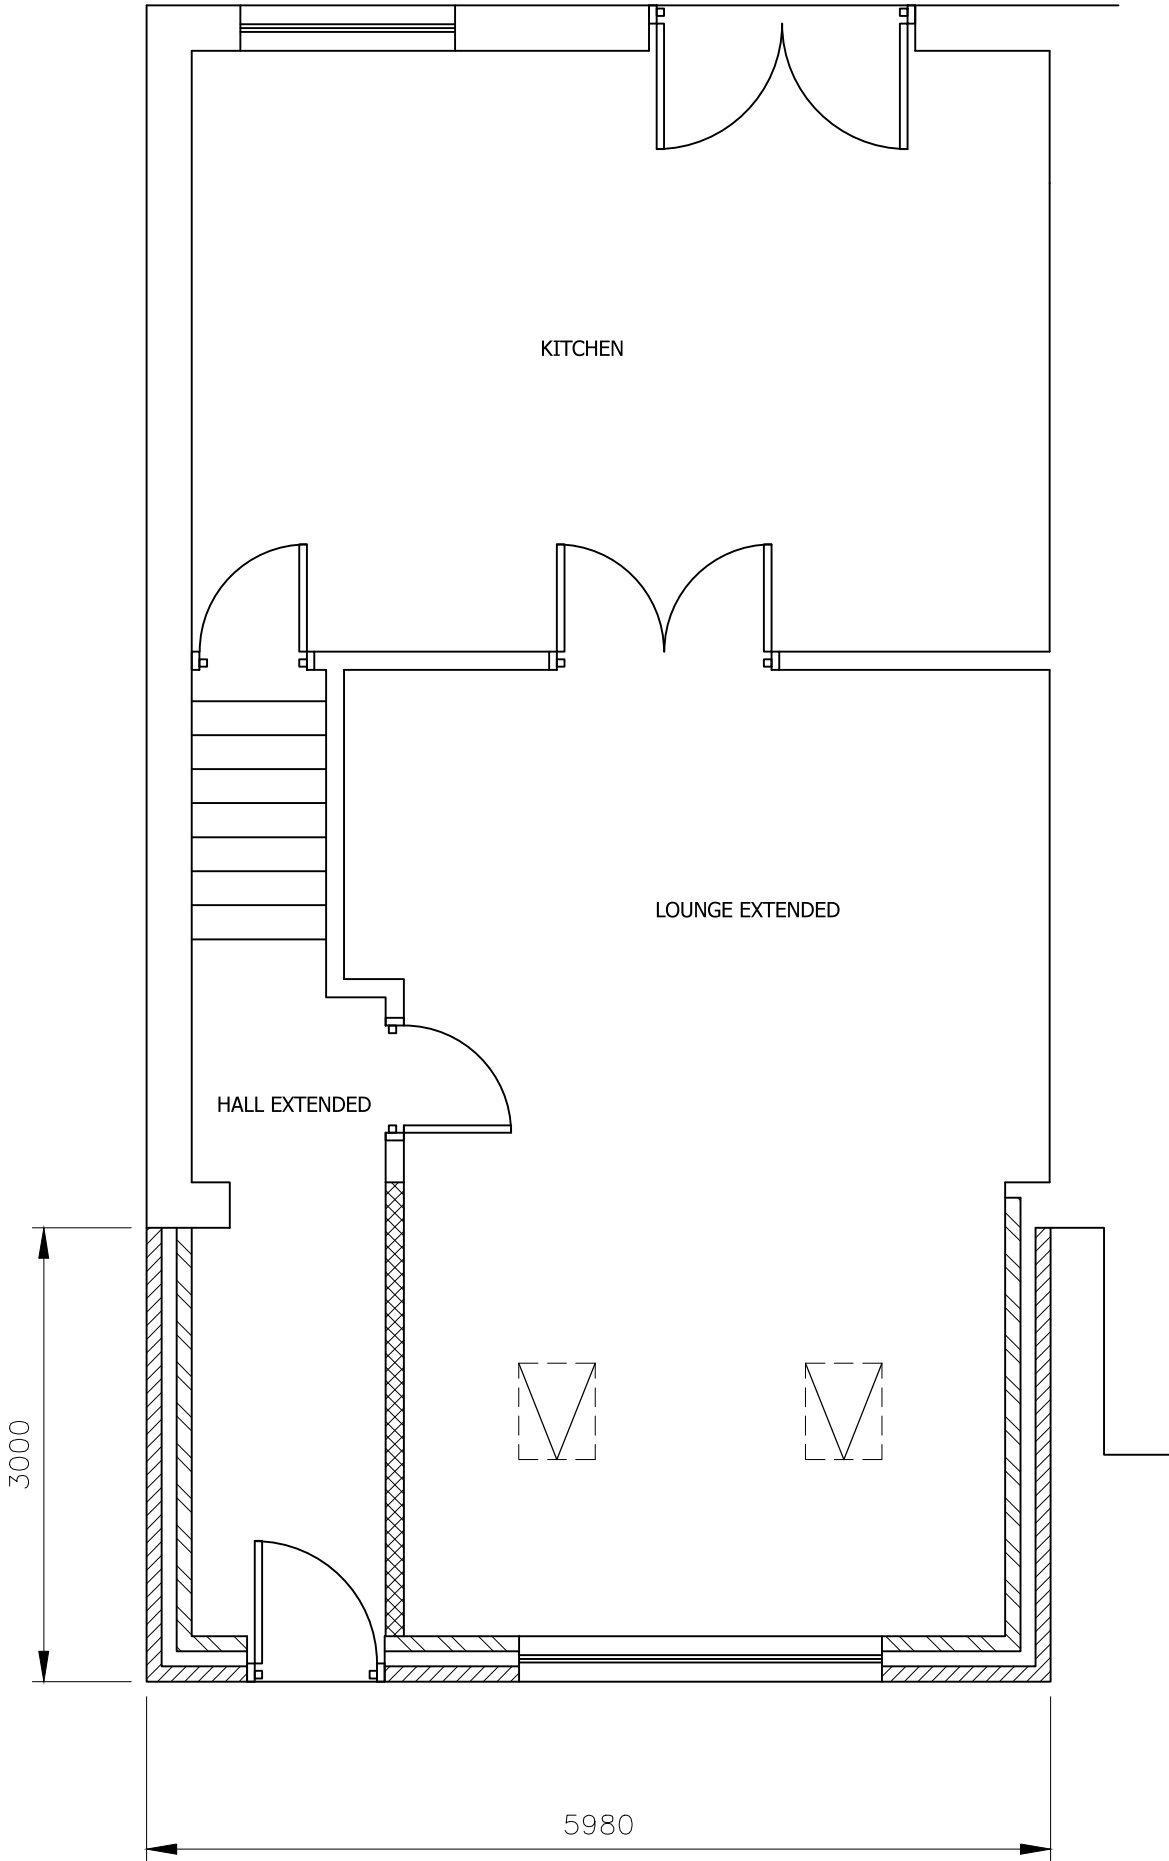

PROPOSED GROUND FLOOR PLAN
SCALE 1:50 AT A3

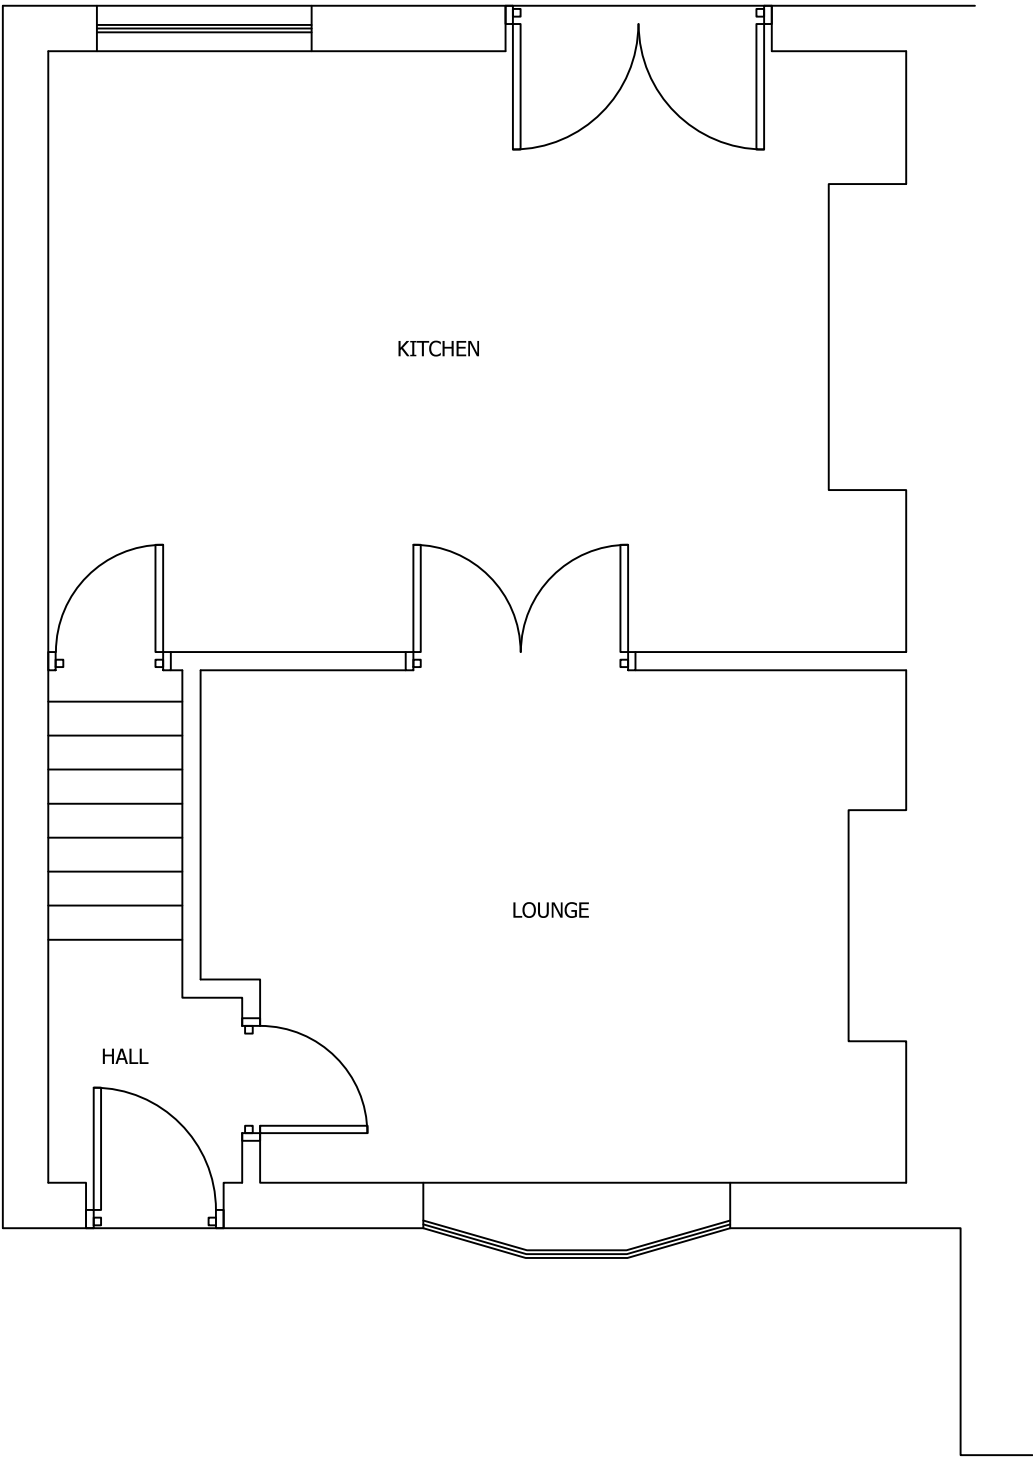

EXISTING GROUND FLOOR PLAN
SCALE 1:50 AT A3

DO NOT SCALE: Contractor to check all dimensions and report any omissions or errors

NOTES

Rev	Description	By	Chk	App	Date
-----	-------------	----	-----	-----	------

JRB DESIGNS Ltd
1 Saville Road
Cudworth
Barnsley
S72 8LT
Tel: 01226 383542
Fax: 01226 380078
Mob: 07970 541192
Email: john@jrbdesigns.co.uk

This drawing is copyright. © jrbdesigns Ltd.

Client

MR D HOWELL

Drawing Title

PROPOSED PLANS

Address

9 CASTLE VIEW
HOOD GREEN
BARNSELEY
S75 3HB

Project Title:

PROPOSED SINGLE STOREY
FRONT EXTENSION

Purpose of Issue:

PLANNING

Drawing Status

FIRST ISSUE

Scale at A3 AS SHOWN	Drawn By JRB	Date 13/08/2015
Checked By	Date 13/08/2015	Approved By Date 13/08/2015
Project No. MDH001	Drawing No. 004	Revision -

APPROVAL ☒ INFORMATION ☐ TENDER ☐ CONTRACT ☐ CONSTRUCTION ☐