




Drawing No.	Rev No.
MNP001 -003	

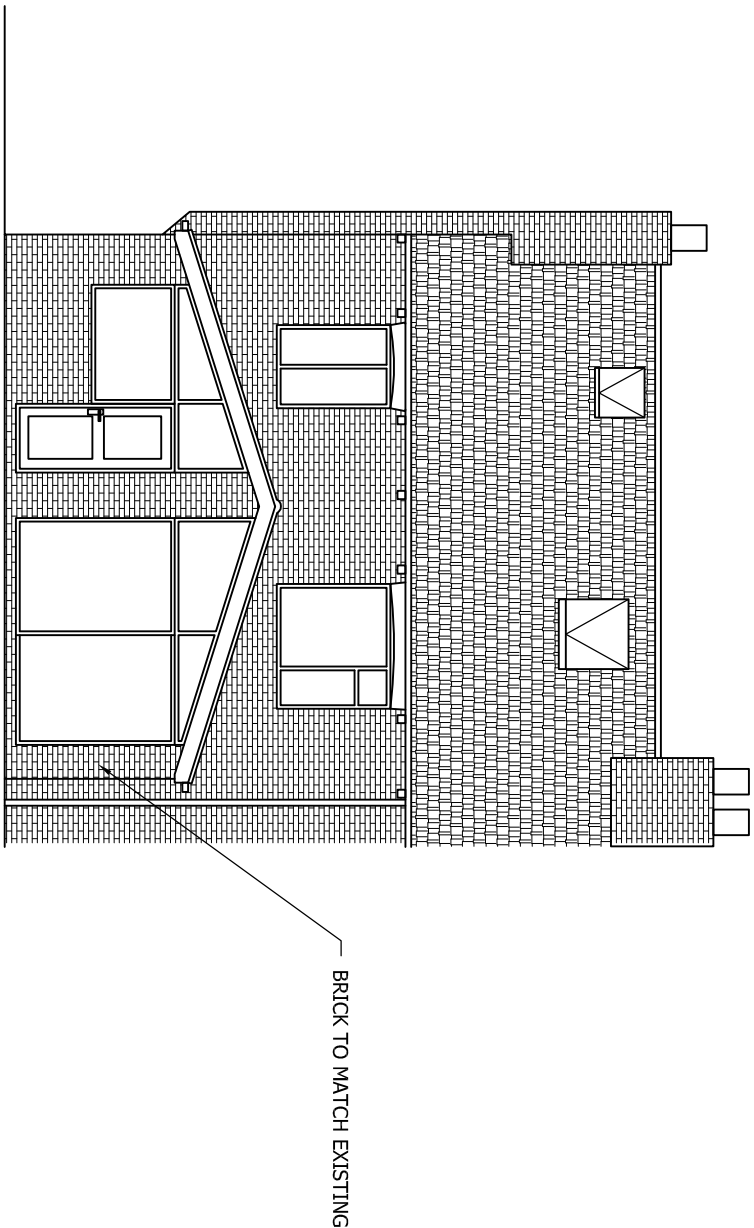

PROPOSED REAR ELEVATION
SCALE 1:100 AT A3

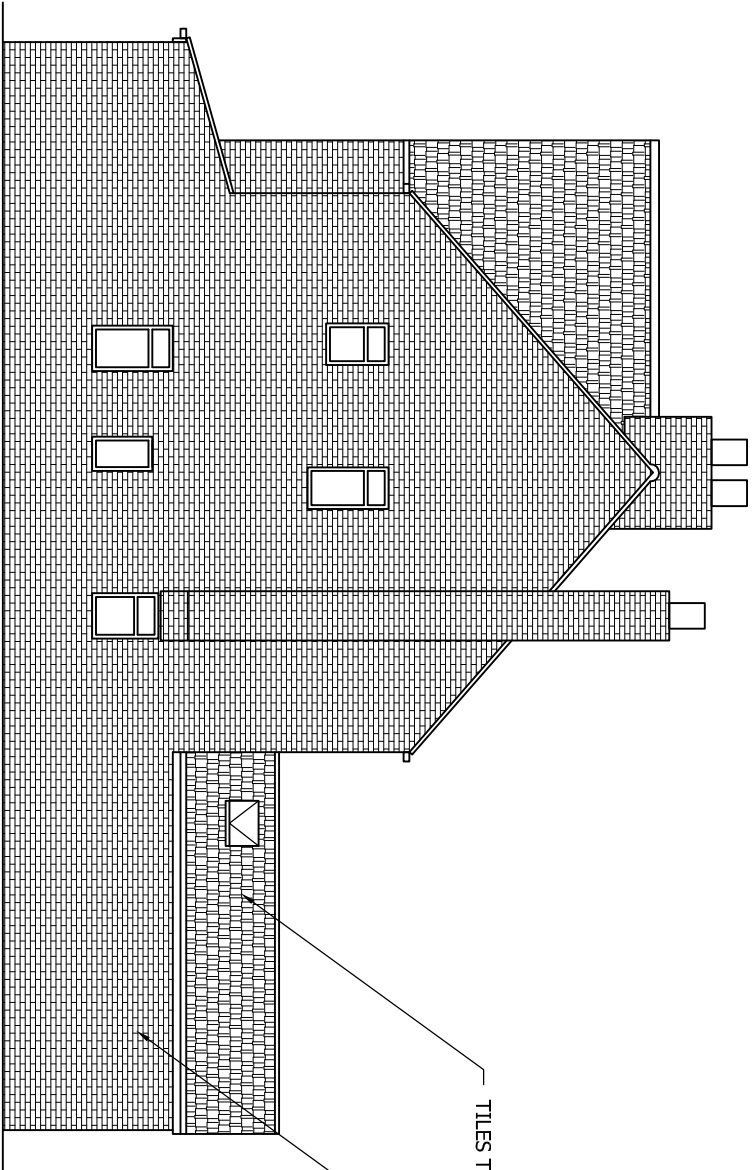

PROPOSED END ELEVATION
SCALE 1:100 AT A3

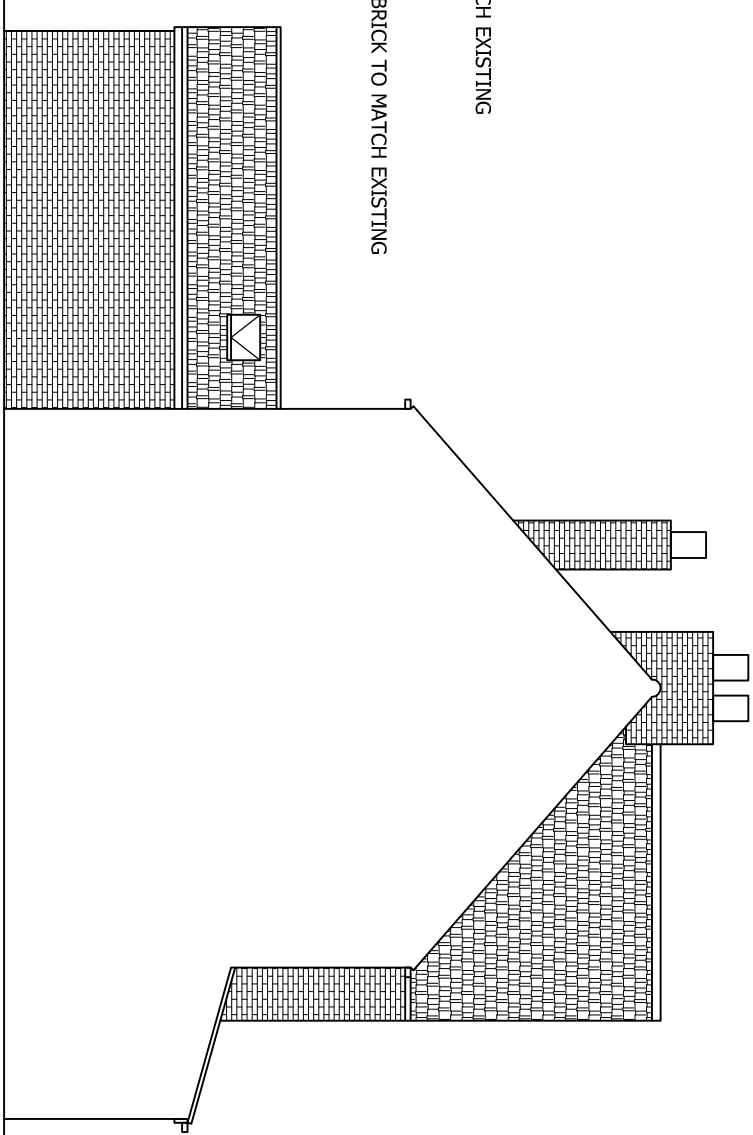

PROPOSED END ELEVATION
SCALE 1:100 AT A3

DO NOT SCALE: Contractor to check all dimensions and report any omissions or errors

NOTES

Rev	Description	By	Chk	App	Date
-----	-------------	----	-----	-----	------

JRB DESIGNS LTD
1 Saville Road
Cudworth
Barnsley
S72 8LT
Tel: 01226 383542
Fax: 01226 380078
Mob: 07970 541192
Email: joiner@jrbdesigns.co.uk

This drawing is copyright. © Jrbdesigns Ltd.

Client

MIR N PLATTIS

Drawing Title

PROPOSED ELEVATIONS

Address

**425 ROTHERHAM ROAD
SMITHIES
BARNSELEY
S71 1UX**

Project Title:

**PROPOSED SINGLE STOREY
REAR EXTENSION**

Purpose of Issue:

PLANNING

Drawing Status

FIRST ISSUE

Scale at A3	Drawn By	Date
AS SHOWN	JRB	14/09/2012
Checked By	Date	Approved By
14/09/2012	14/09/2012	14/09/2012

Project No.	Drawing No.	Revision
MNP001	003	-

APPROVAL: ☒ INFORMATION ☐ TENDER ☐ CONTRACT ☐ CONSTRUCTION ☐