
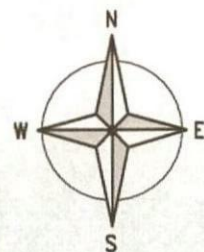


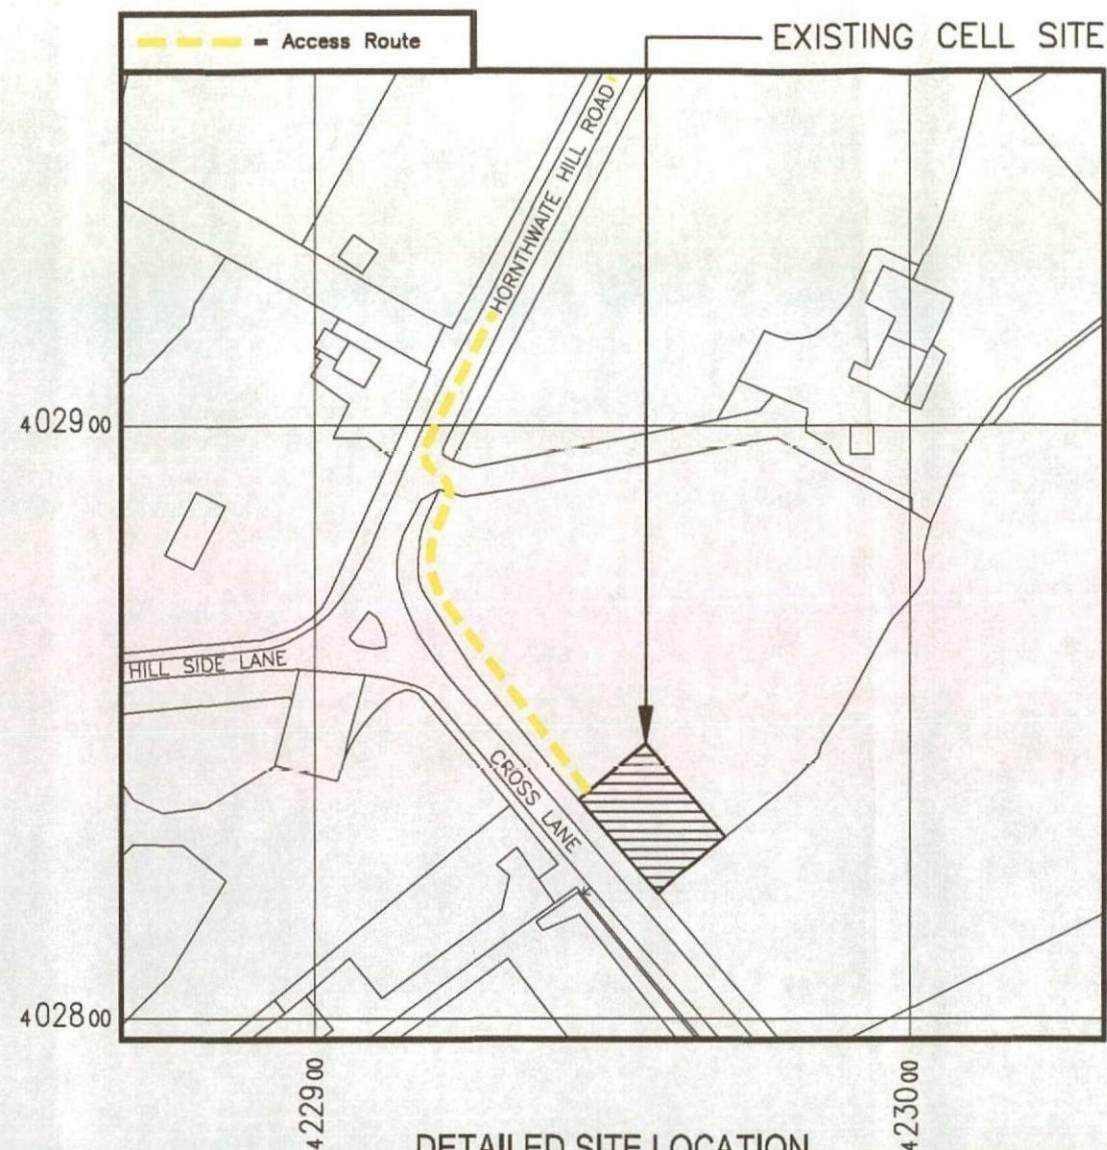

DETAILED SITE LOCATION

(Scale 1:1250)

Based upon Ordnance Survey map extract
with the permission of the Controller of
Her Majesty's Stationery Office.
Crown copyright.
Licence No. 100022432

ALL DIMENSIONS ARE IN mm UNLESS NOTED OTHERWISE

N.G.R. E: 422960 N: 402835

DIRECTIONS TO SITE:
EXIT THE M1 AT JUNCTION 37. FOLLOW A628
DIRECTION MANCHESTER. STAY ON A628 TO
PENISTONE. ON ENTERING PENISTONE CROSS
THE BRIDGE, BEARING RIGHT AT THE TRAFFIC
LIGHTS AND PASS THE SPORTS CENTRE ON
THE RIGHT. APPROX 200M TAKE A LEFT TURN
ONTO ROCKSIDE ROAD THEN TURN LEFT ON
TO HORNTWHAITE HILL ROAD AT THE
T-JUNCTION. FOLLOW HORNTWHAITE HILL
ROAD THEN AT THE FORK TAKE THE LEFT
ROAD ON TO CROSS LANE. SITE IS LOCATED
ON THE LEFT AFTER APPROX 500 YARDS.

SURROUNDING AREA IS: RURAL

DISTANCE TO PUBLIC HIGHWAY APPROX: 10m

REV	MODIFICATION	BY	CH	DATE
1	Issued for Approval	JSD	DA	14.11.16

WHP Telecoms Ltd
St. James Court
Wilderspool Causeway
Warrington WA4 6PS
Tel: 01925 424100 Fax: 01925 424101
e-mail: info@whptelecoms.com

EE **3** Hatfield Business Park
Hatfield
Hertfordshire
AL10 9BW
Tel: 01707 315000
Fax: 01707 319001
Three.co.uk

vodafone
CTIL

Cell No.	Opt.	
SYK0052	-	
Cell ID No		
CTIL	TEF	VF
109212	71424	4544

Site Address / Contact Details

CROW EDGE
CROSS ROYD HEAD
HORNTWHAITE HILL ROAD
SHEFFIELD, YORKSHIRE
S36 9QH

Drawing Title:
SITE LOCATION MAPS

Purpose of issue:
PLANNING & LEGAL

Drawing Number:
100

Surveyed By:
NET

Original Sheet Size:
A3

Drawn: JSD Date: 14.11.16 Checked: DA Date: 14.11.16



EXISTING 1.80m HIGH PALISADE FENCED COMPOUND
COMPLETE WITH 2.80m WIDE ACCESS GATES

EXISTING SOUTH YORKSHIRE POLICE
EQUIPMENT CABIN ON CONCRETE BASE

EXISTING VF EQUIPMENT
CABIN ON CONCRETE BASE

SOUTH-WEST ELEVATION

EXISTING SITE PLAN (1:100)

ALL DIMENSIONS ARE IN mm UNLESS NOTED OTHERWISE

N.G.R E: 422960 N: 402835

NOTES:

REV	MODIFICATION	BY	CH	DATE
—	Issued for Approval	JSD	DA	14.11.16

WHP Telecoms Ltd
St. James Court
Wilderspool Causeway
Warrington WA4 6PS
Tel: 01925 424100 Fax: 01925 424101
e-mail: info@whptelecoms.com


EE **3** Hatfield Business Park
Hatfield
Hertfordshire
AL10 9BW
Tel: 01707 315000
Fax: 01707 319001
Three.co.uk

vodafone
CTIL

Cell No.		Op
SYK0052		—
Cell ID No		
CTIL	TEF	VF
109212	71424	4544

Site Address / Contact Details
CROW EDGE
CROSS ROYD HEAD
HORNTWHAITE HILL ROAD
SHEFFIELD, YORKSHIRE
S36 9QH

Drawing Title:	EXISTING SITE PLAN		
Purpose of issue:	PLANNING & LEGAL		Dwg Rev:
Drawing Number:	200		—
Surveyed By:	NET	Original Sheet Size:	A3
Drawn:	JSD	Date:	14.11.16
Checked:	DA	Date:	14.11.16
Pack Issue:	—		

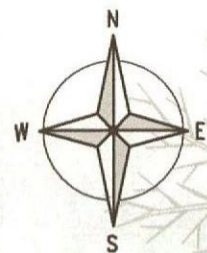

EXISTING 1.80m HIGH PALISADE FENCED COMPOUND
COMPLETE WITH 2.80m WIDE ACCESS GATES

EXISTING SOUTH YORKSHIRE POLICE
EQUIPMENT CABIN ON CONCRETE BASE

EXISTING VF EQUIPMENT
CABIN ON CONCRETE BASE

PROPOSED DISH TRANSMISSION EQUIPMENT
TO BE INSTALLED WITHIN THE ELTEK RACK
WITHIN THE EXISTING VF EQUIPMENT CABIN

SOUTH-WEST ELEVATION

PROPOSED SITE PLAN (1:100)

EXISTING EE EQUIPMENT
CABIN ON CONCRETE BASE

EXISTING OPCS ELECTRICAL
METER CABINET ON CONCRETE
BASE WITHIN FENCELINE

EXISTING EE ELECTRICAL
METER CABINET ON CONCRETE
BASE WITHIN FENCELINE

EXISTING EE OVERHEAD
CABLE MANAGEMENT

EXISTING VF ELECTRICAL METER
CABINET ON CONCRETE BASE
WITHIN FENCELINE

EXISTING 20.00m HIGH SWANN
ENGINEERING B2-3 LATTICE
TOWER ON CONCRETE BASE

EXISTING VF OVERHEAD
CABLE MANAGEMENT

PROPOSED EQUIPMENT
RACKS TO BE INSTALLED
WITHIN EXISTING VF
EQUIPMENT CABIN
(UNDER OTHER
APPLICATION 107406)

ALL DIMENSIONS ARE IN mm UNLESS NOTED OTHERWISE

N.G.R. E: 422960 N: 402835

NOTES:

REV	MODIFICATION	BY	CH	DATE
-	Issued for Approval	JSD	DA	14.11.16

WHP Telecoms Ltd
St. James Court
Wilderspool Causeway
Warrington WA4 6PS
Tel: 01925 424100 Fax: 01925 424101
e-mail: info@whptelecoms.com

EE **3** Hatfield Business Park
Hatfield
Hertfordshire
AL10 9BW
Tel: 01707 315000
Fax: 01707 319001
Three.co.uk

vodafone
CTIL

Cell No.	Opt.
SYK0052	-

Cell ID No		
CTIL	TEF	VF
109212	71424	4544

Site Address / Contact Details
CROW EDGE
CROSS ROYD HEAD
HORNTWATE HILL ROAD
SHEFFIELD, YORKSHIRE
S36 9QH


Drawing Title:
PROPOSED SITE PLAN

Purpose of issue:	Dwg Rev:
PLANNING & LEGAL	-

Drawing Number:	
201	-

Surveyed By:	Original Sheet Size:	Pack Issue:
NET	A3	-

Drawn:	Date:	Checked:	Date:
JSD	14.11.16	DA	14.11.16

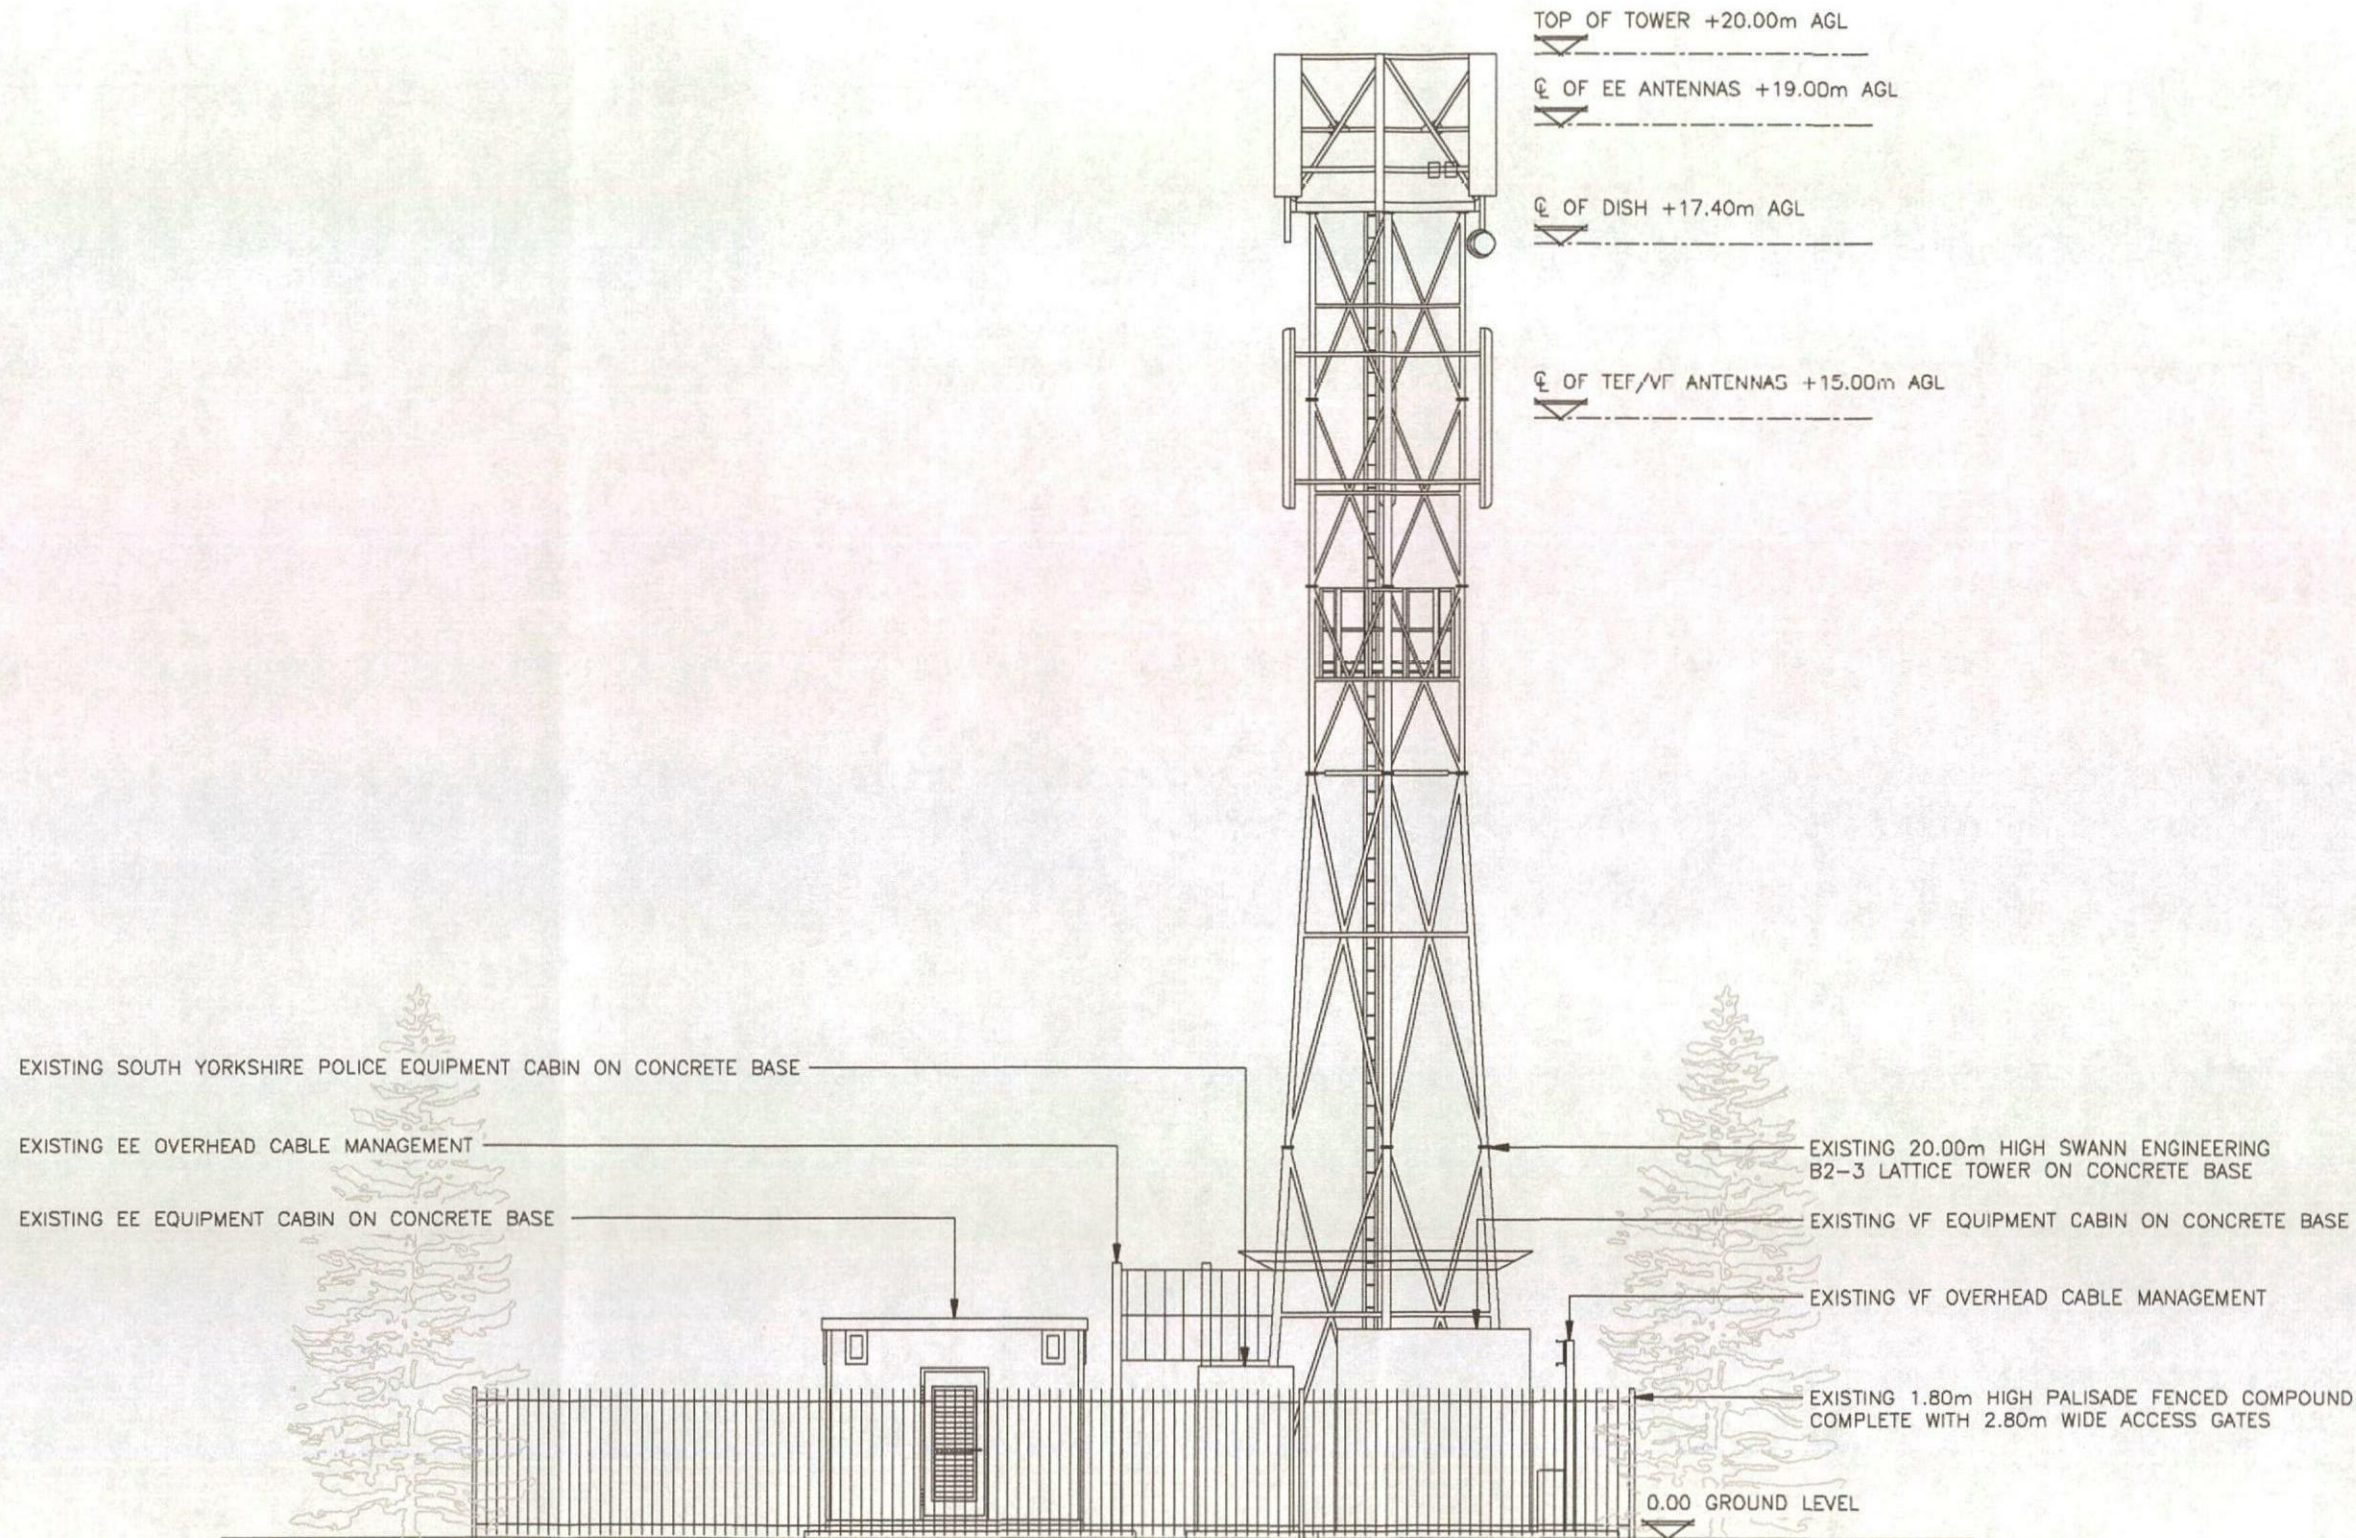

EXISTING SOUTH WEST ELEVATION
(1:100)

ALL DIMENSIONS ARE IN mm UNLESS NOTED OTHERWISE

N.G.R. E: 422960 N: 402835

NOTES:

REV	MODIFICATION	BY	CH	DATE
—	Issued for Approval	JSD	DA	14.11.16

WHP Telecoms Ltd
St. James Court
Wilderspool Causeway
Warrington WA4 6PS
Tel: 01925 424100 Fax: 01925 424101
e-mail: info@whptelecoms.com

EE **3** Hatfield Business Park
Hatfield
Hertfordshire
AL10 9BW
Tel: 01707 315000
Fax: 01707 319001
Three.co.uk

vodafone
CTIL

Cell No.	Opt.
SYK0052	—

Cell ID No		
CTIL	TEF	VF
109212	71424	4544

Site Address / Contact Details

CROW EDGE
CROSS ROYD HEAD
HORNTWATE HILL ROAD
SHEFFIELD, YORKSHIRE
S36 9QH

Drawing Title:
EXISTING SITE ELEVATION

Purpose of issue:	Dwg Rev:
PLANNING & LEGAL	—

Drawing Number:	300
-----------------	-----

Surveyed By:	Original Sheet Size:	Pack Issue:
NET	A3	—

Drawn:	Date:	Checked:	Date:
JSD	14.11.16	DA	14.11.16

PROPOSED 1No. 300# TRANSMISSION DISH MOUNTED ON NEW 60.3# x 3.00m LONG SUPPORT POLE FIXED TO EXISTING EE HEADFRAME USING C CLAMPS & N BOLTS

CL OF PROPOSED DISH +20.50m AGL

TOP OF TOWER +20.00m AGL

CL OF EE ANTENNAS +19.00m AGL

CL OF DISH +17.40m AGL

CL OF TEF/VF ANTENNAS +15.00m AGL

ANTENNA SWAP/INSTALL UNDER OTHER APPLICATION 107406

EXISTING SOUTH YORKSHIRE POLICE EQUIPMENT CABIN ON CONCRETE BASE

EXISTING EE OVERHEAD CABLE MANAGEMENT

EXISTING EE EQUIPMENT CABIN ON CONCRETE BASE

PROPOSED DISH TRANSMISSION EQUIPMENT TO BE INSTALLED WITHIN THE ELTEK RACK WITHIN THE EXISTING VF EQUIPMENT CABIN

PROPOSED EQUIPMENT RACKS TO BE INSTALLED WITHIN EXISTING VF EQUIPMENT CABIN (UNDER OTHER APPLICATION 107406)

EXISTING 20.00m HIGH SWANN ENGINEERING B2-3 LATTICE TOWER ON CONCRETE BASE

EXISTING VF EQUIPMENT CABIN ON CONCRETE BASE

EXISTING VF OVERHEAD CABLE MANAGEMENT

EXISTING 1.80m HIGH PALISADE FENCED COMPOUND COMPLETE WITH 2.80m WIDE ACCESS GATES

0.00 GROUND LEVEL

PROPOSED SOUTH WEST ELEVATION
(1:100)

The drawings comply with TEF & Vodafone Standard ICNIRP guidelines.
Designed in accordance with CTIL document: SDN0008

ALL DIMENSIONS ARE IN mm UNLESS NOTED OTHERWISE

N.G.R. E: 422960 N: 402835

NOTES:

REV	MODIFICATION	BY	CH	DATE
-----	--------------	----	----	------

WHP Telecoms Ltd
St. James Court
Wilderspool Causeway
Warrington WA4 6PS
Tel: 01925 424100 Fax: 01925 424101
e-mail: info@whptelecoms.com

EE 3
Hatfield Business Park
Hatfield
Hertfordshire
AL10 9BW
Tel: 01707 315000
Fax: 01707 319001
Three.co.uk

vodafone
CTIL

Cell No.		Op
SYK0052		-
Cell ID No		
CTIL	TEF	VF
109212	71424	4544

Site Address / Contact Details
CROW EDGE
CROSS ROYD HEAD
HORNTWHAITE HILL ROAD
SHEFFIELD, YORKSHIRE
S36 9QH

Drawing Title:		PROPOSED SITE ELEVATION		
Purpose of issue:		PLANNING & LEGAL		Dwg Rev:
Drawing Number:		301		-
Surveyed By:		Original Sheet Size:		Pack Issue
NET		A3		
Drawn:	Date:	Checked:	Date:	
JSD	14.11.16	DA	14.11.16	-