


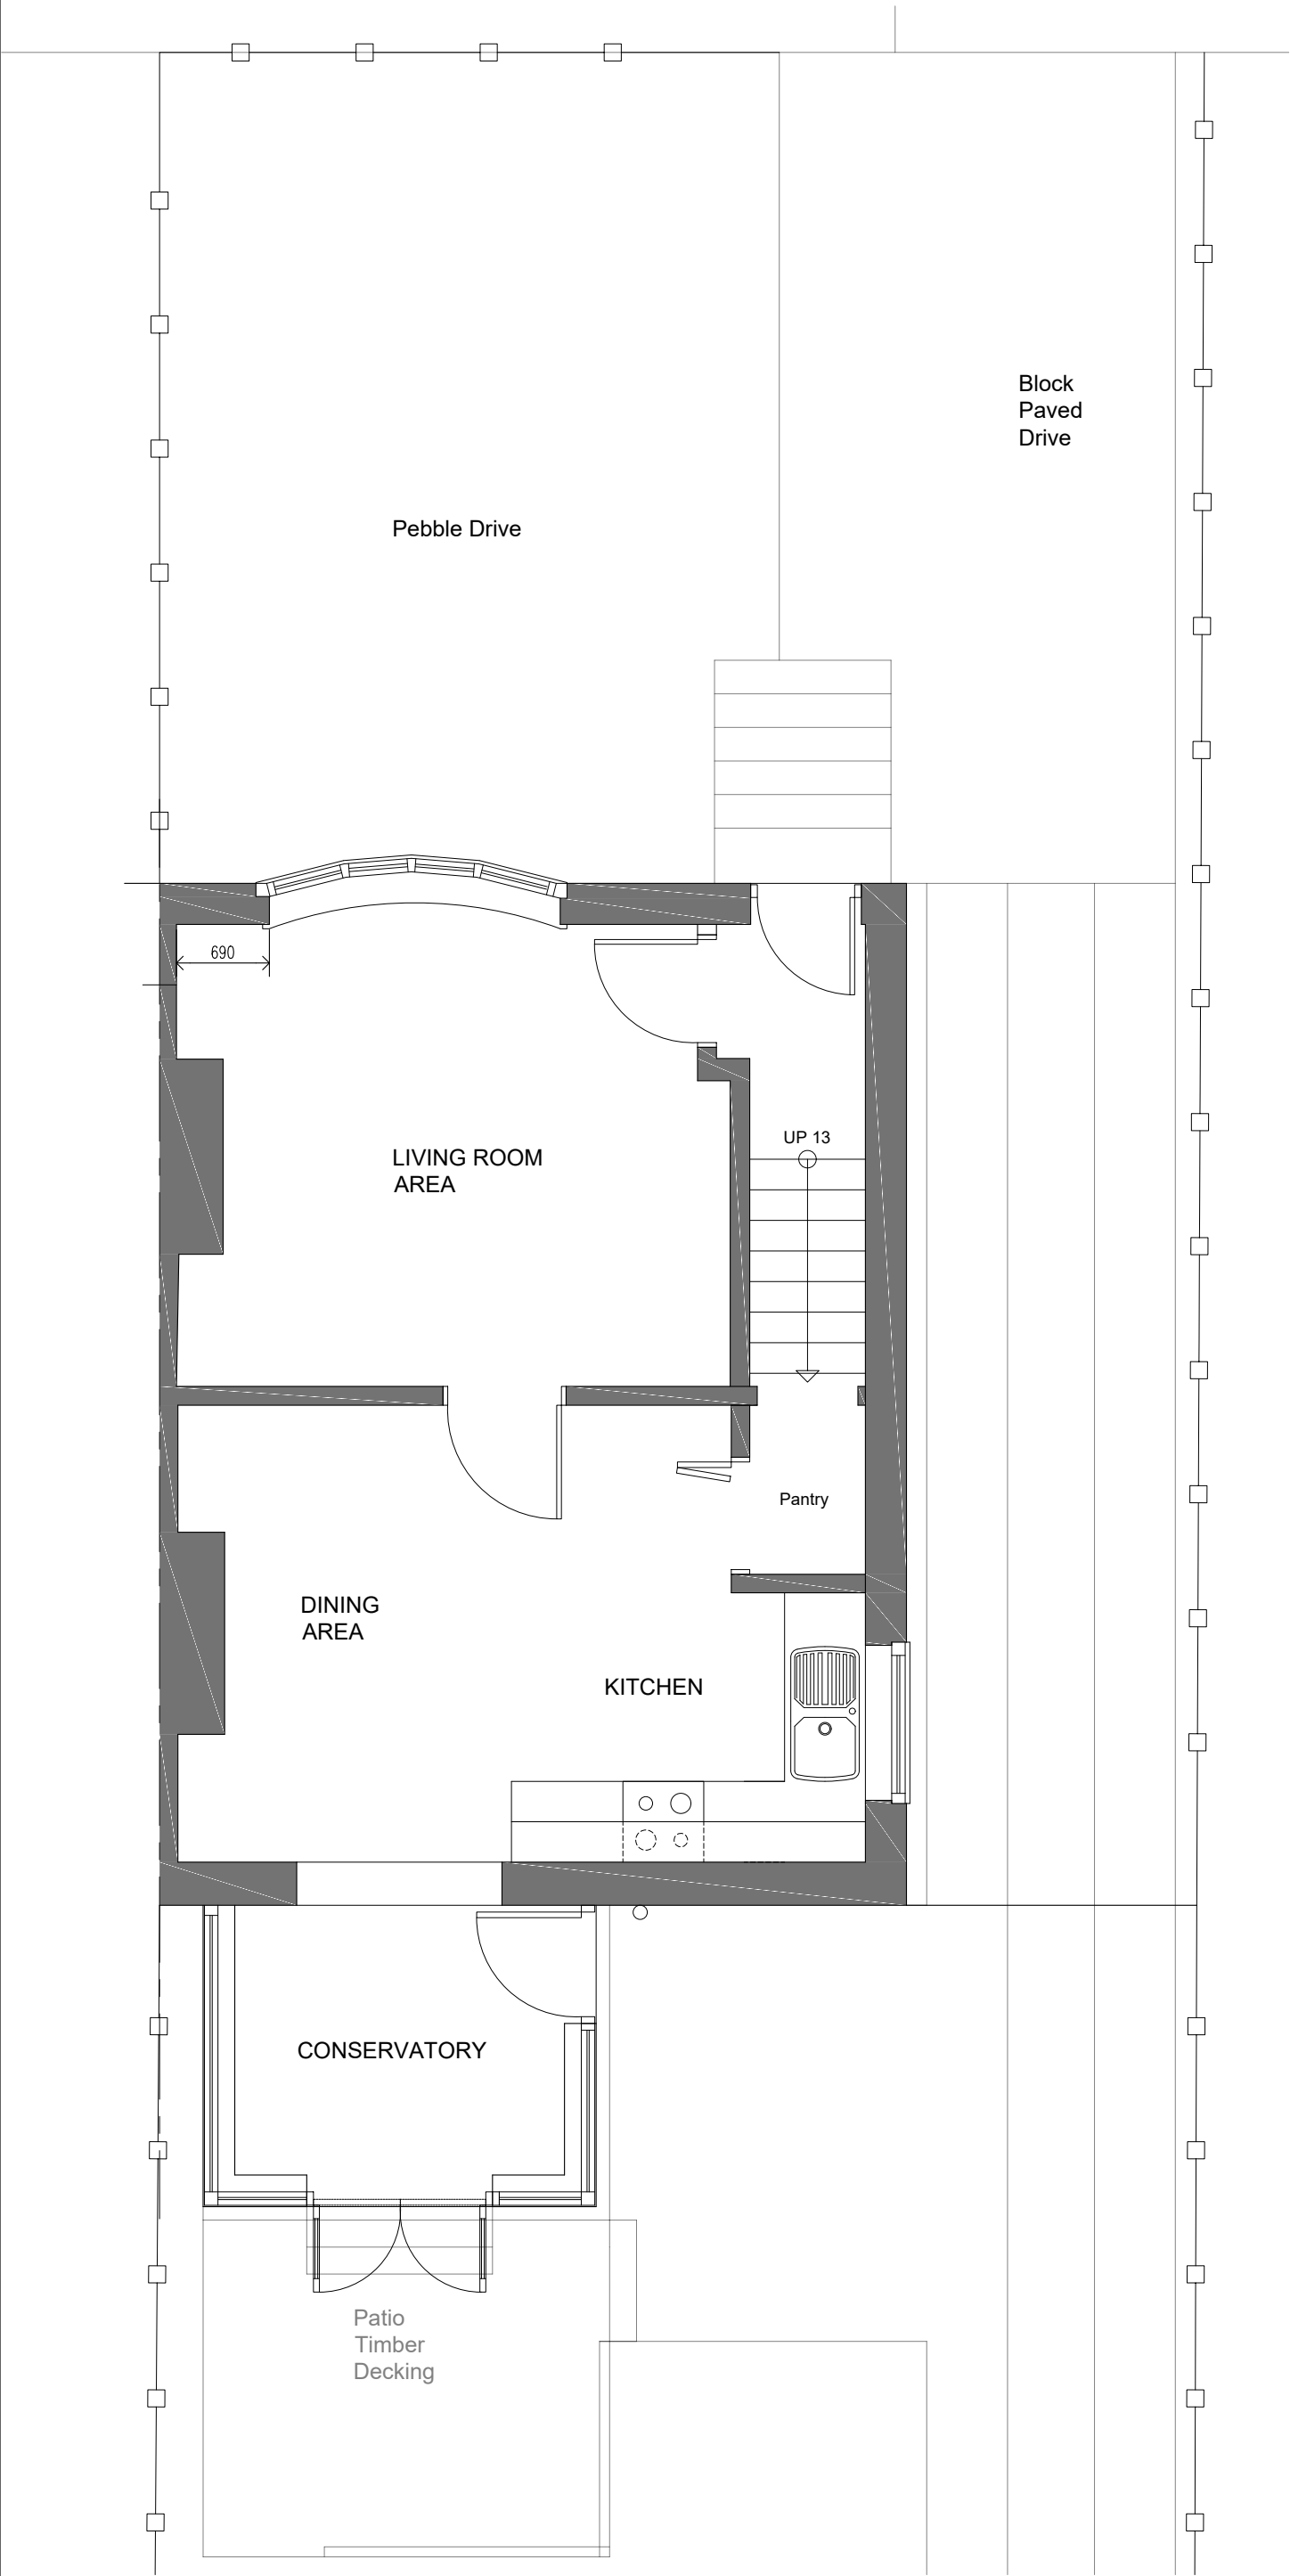

GROUND FLOOR PLAN




FRONT ELEVATION




SIDE ELEVATION (L)




REAR ELEVATION

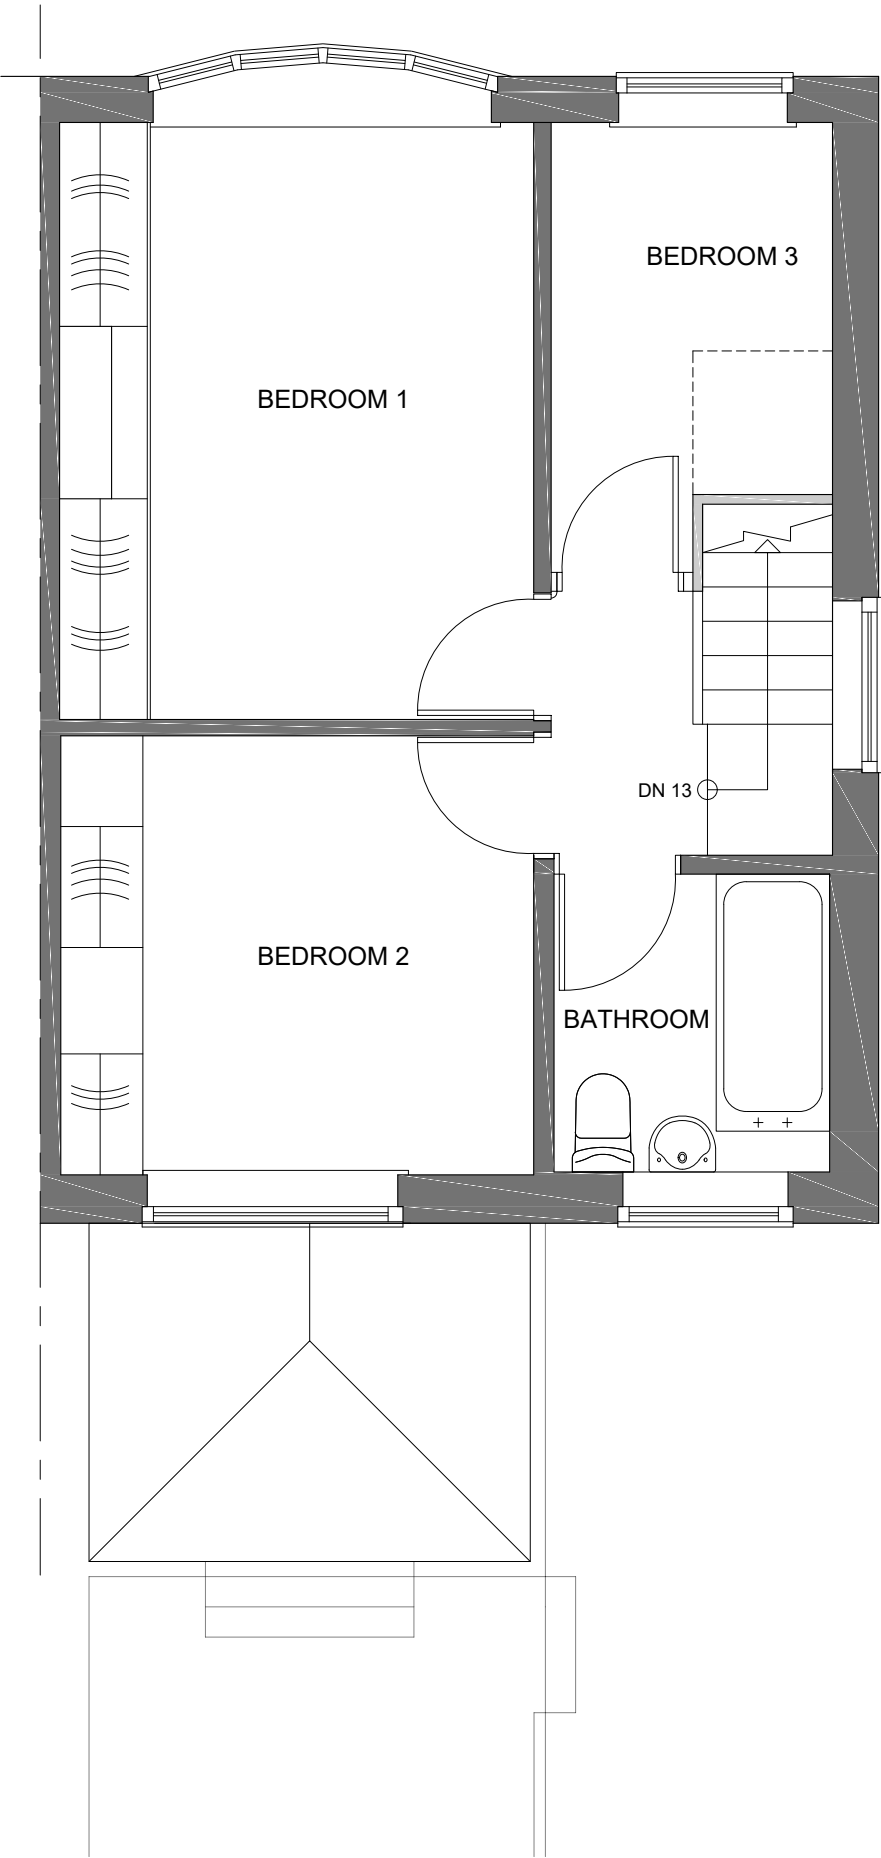

FIRST FLOOR PLAN

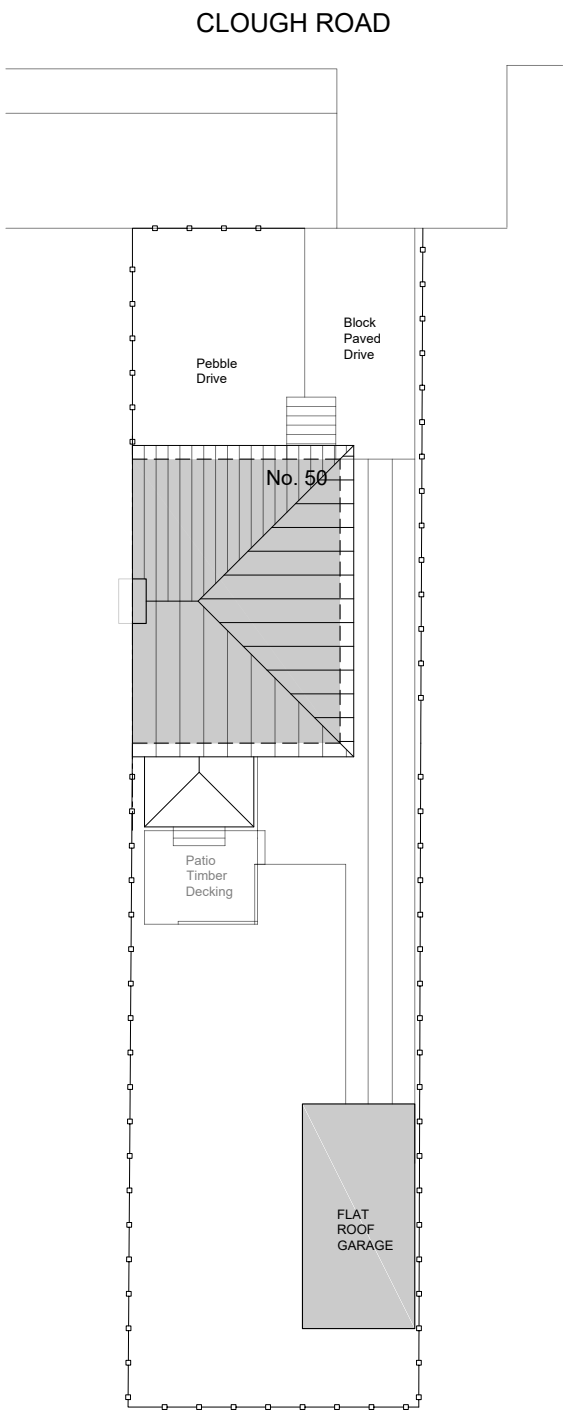

SITE PLAN
Scale 1:200

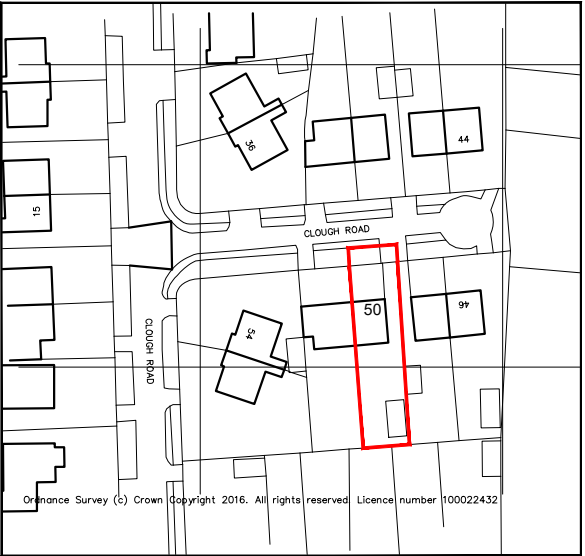

SITE LOCATION PLAN
Scale 1:1250

Rev:	Date:	Description:	By:
01	07/02/2016	07762656187 steven@drawit.biz www.drawit.biz	SH
15 Medway Close Barugh Green Barnsley S75 1NY			
Purpose: PLANNING			
Status: EXISTING			
Dwg of: Layout Plans, Elevations, Site & Location Plans			
Client: Mr & Mrs Pegg			
Site Address: 50 Clough Road, Hoyland Barnsley, S74 9DZ			
Project: Proposed two storey side with single storey rear extension			
Drawn by: SH	Date: 09/02/2016	Rev:	
Scale: 1:50 & 1:100	Dwg No: 1523_101		