


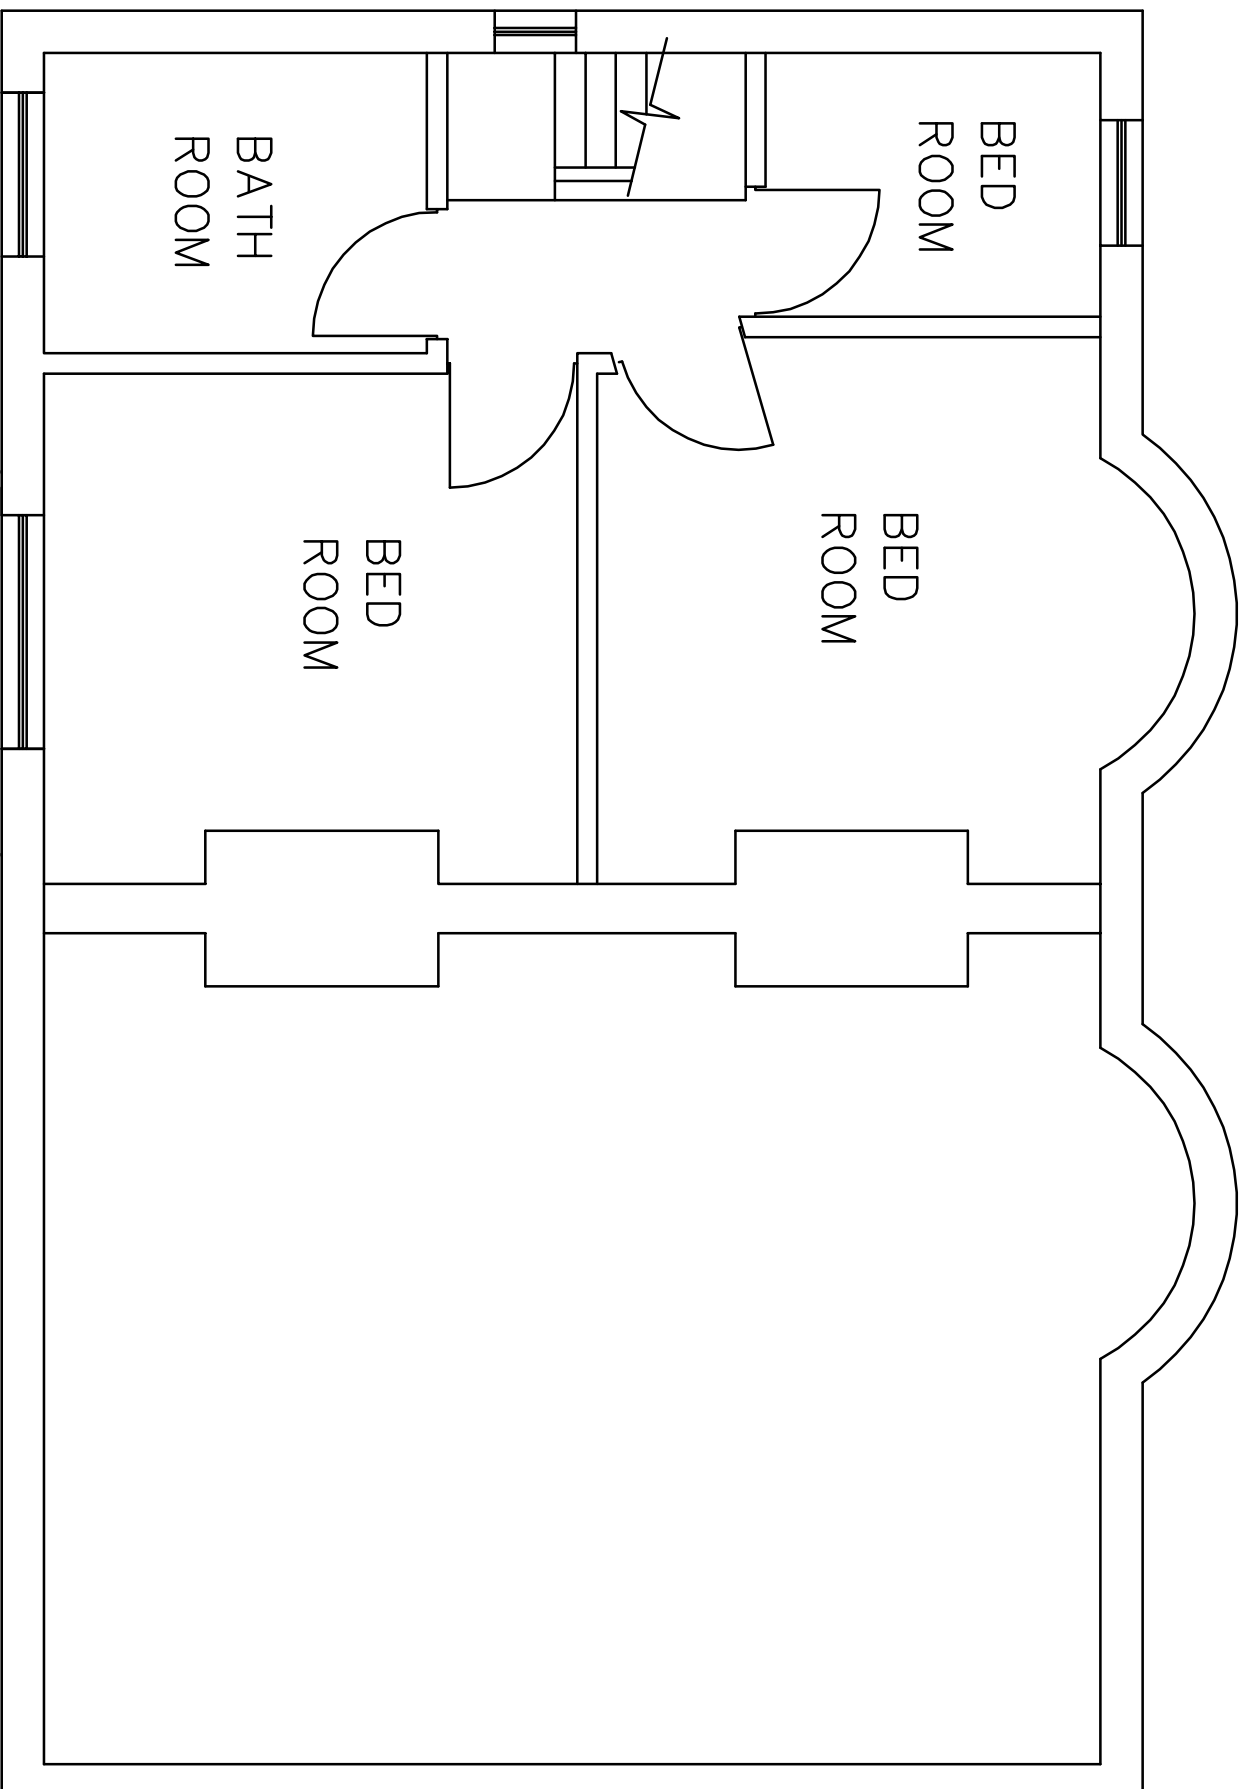

EXISTING FIRST FLOOR PLAN

Revisions		A. A-----	00-00-C
This drawing is for planning permission only and is not a construction drawing.			
Drawing Title	EXISTING-PLAN		
Job No. - Draw No.	LM/2012/05	.	-
Client:	Mr & Mrs Wilson 145, The Mill Lane, Devedale, Barnetley, S73 9BJ		
Scale:	1:50		