




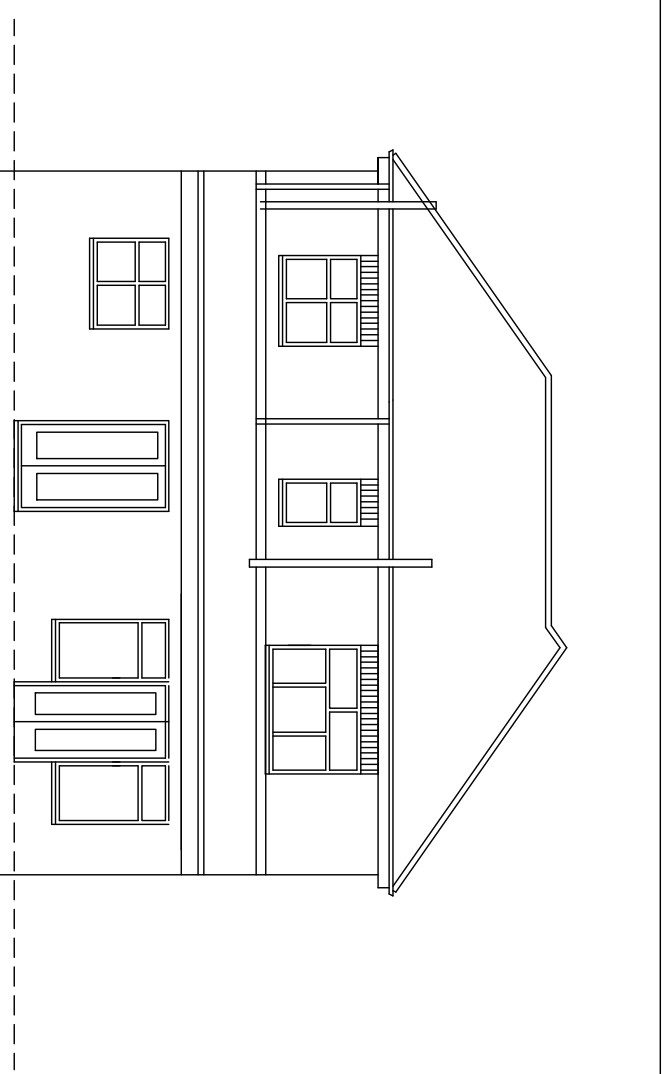

REAR ELEVATION AS EXISTING

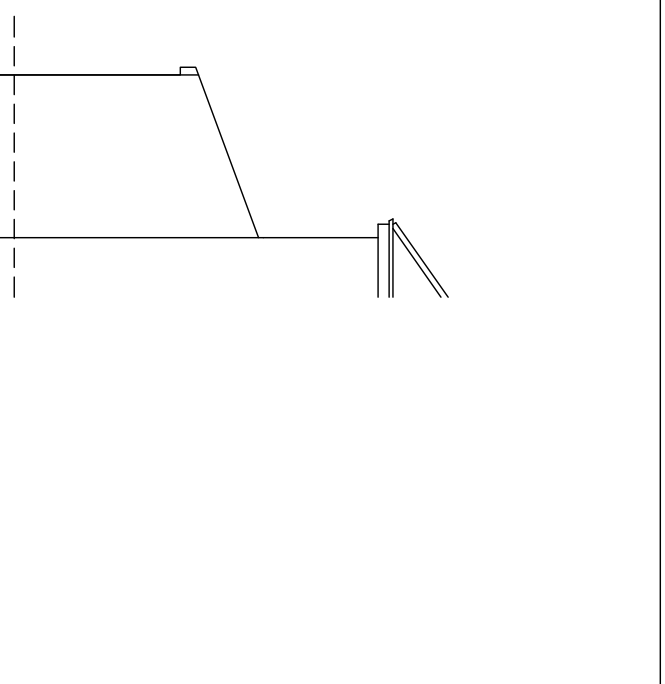


SIDE ELEVATION AS EXISTING

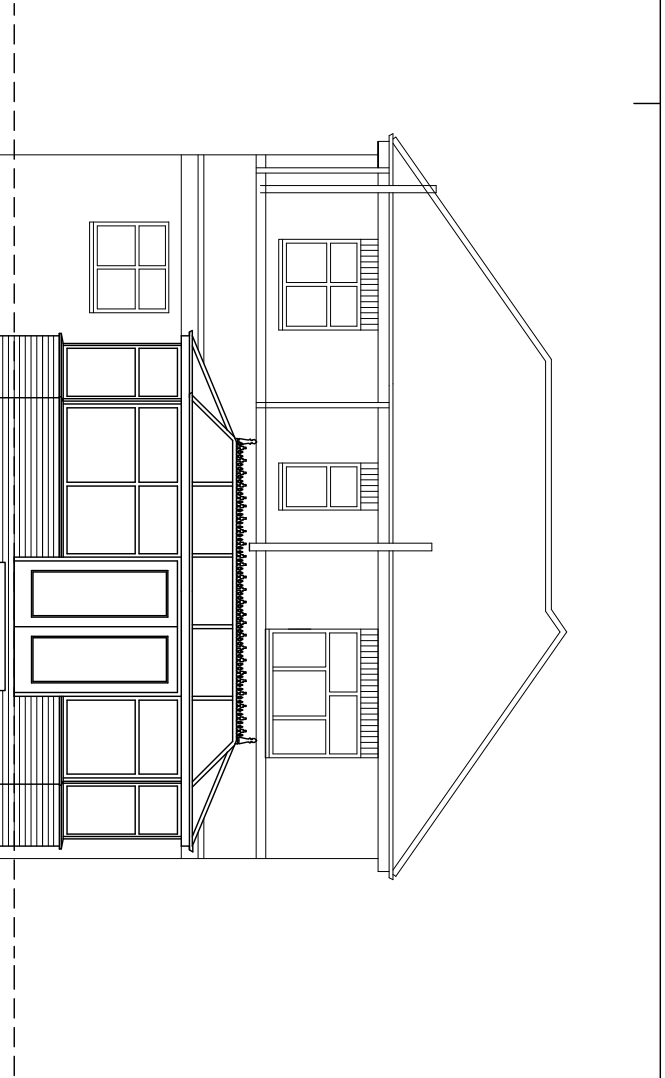


REAR ELEVATION AS PROPOSED

REAR ELEVATION AS PROPOSED


FACING BRICKWORK TO MATCH DWELLING.

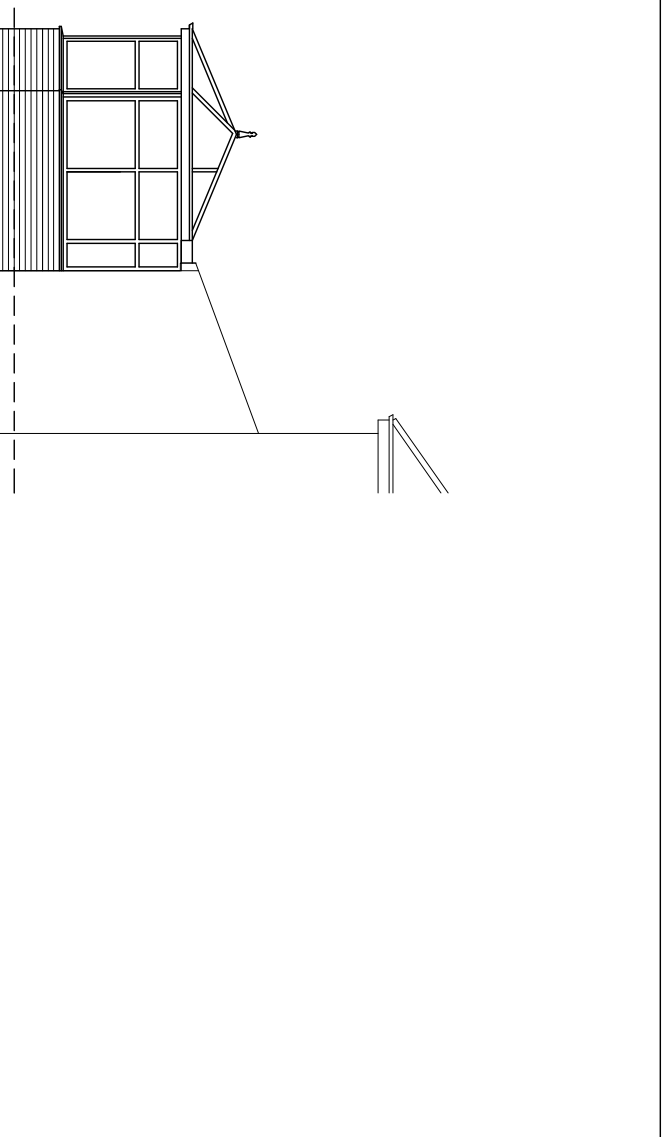


SIDE ELEVATION AS PROPOSED

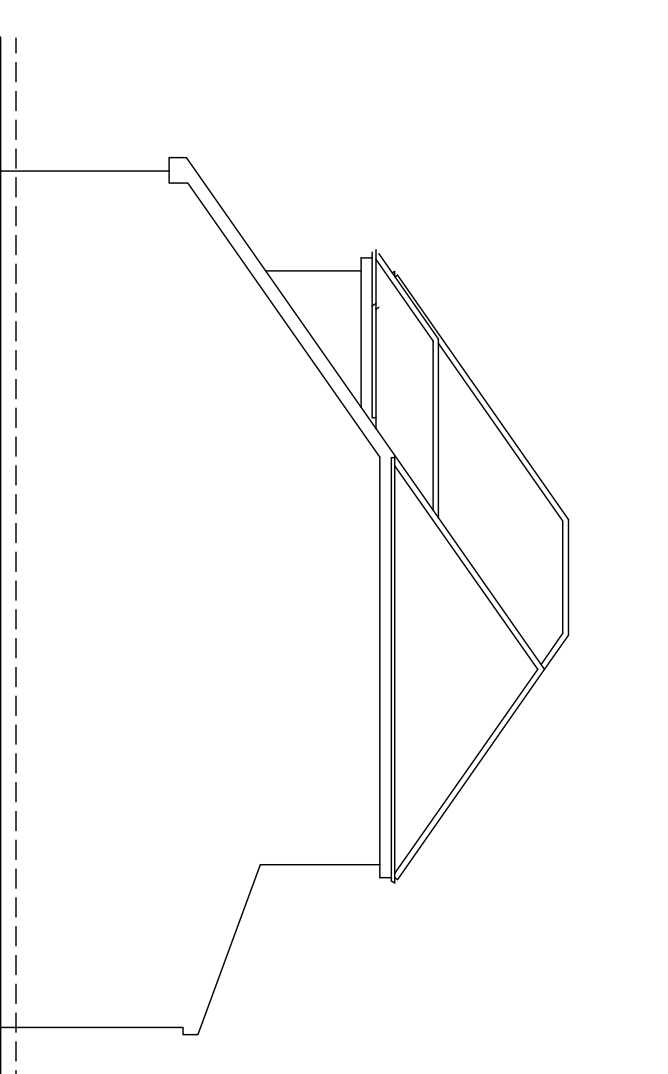


SIDE ELEVATION AS EXISTING

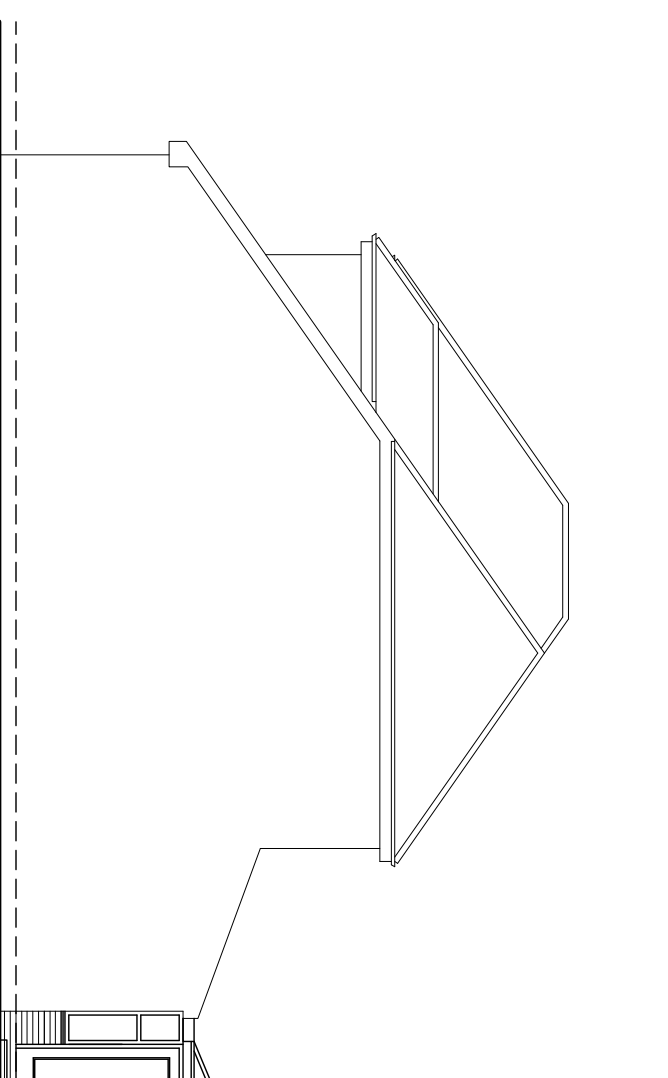

SIDE ELEVATION AS PROPOSED

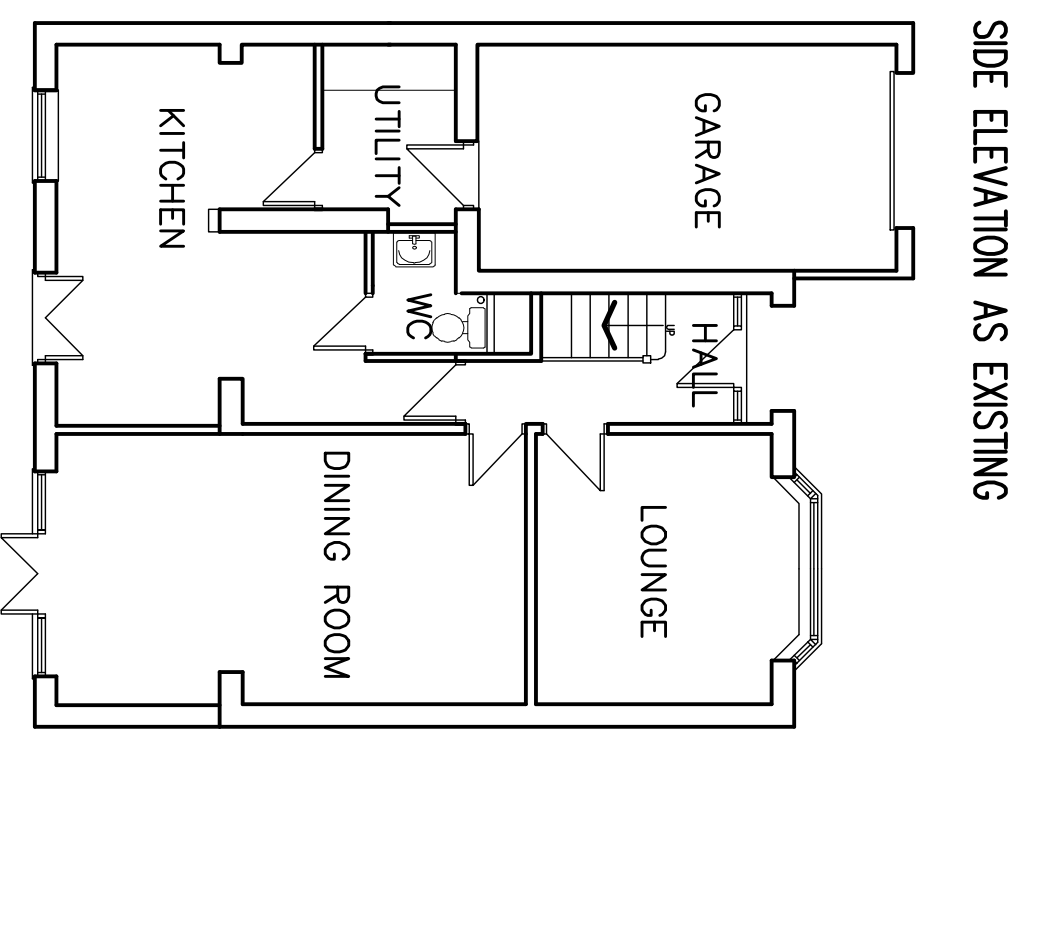

GROUND FLOOR PLAN AS EXISTING

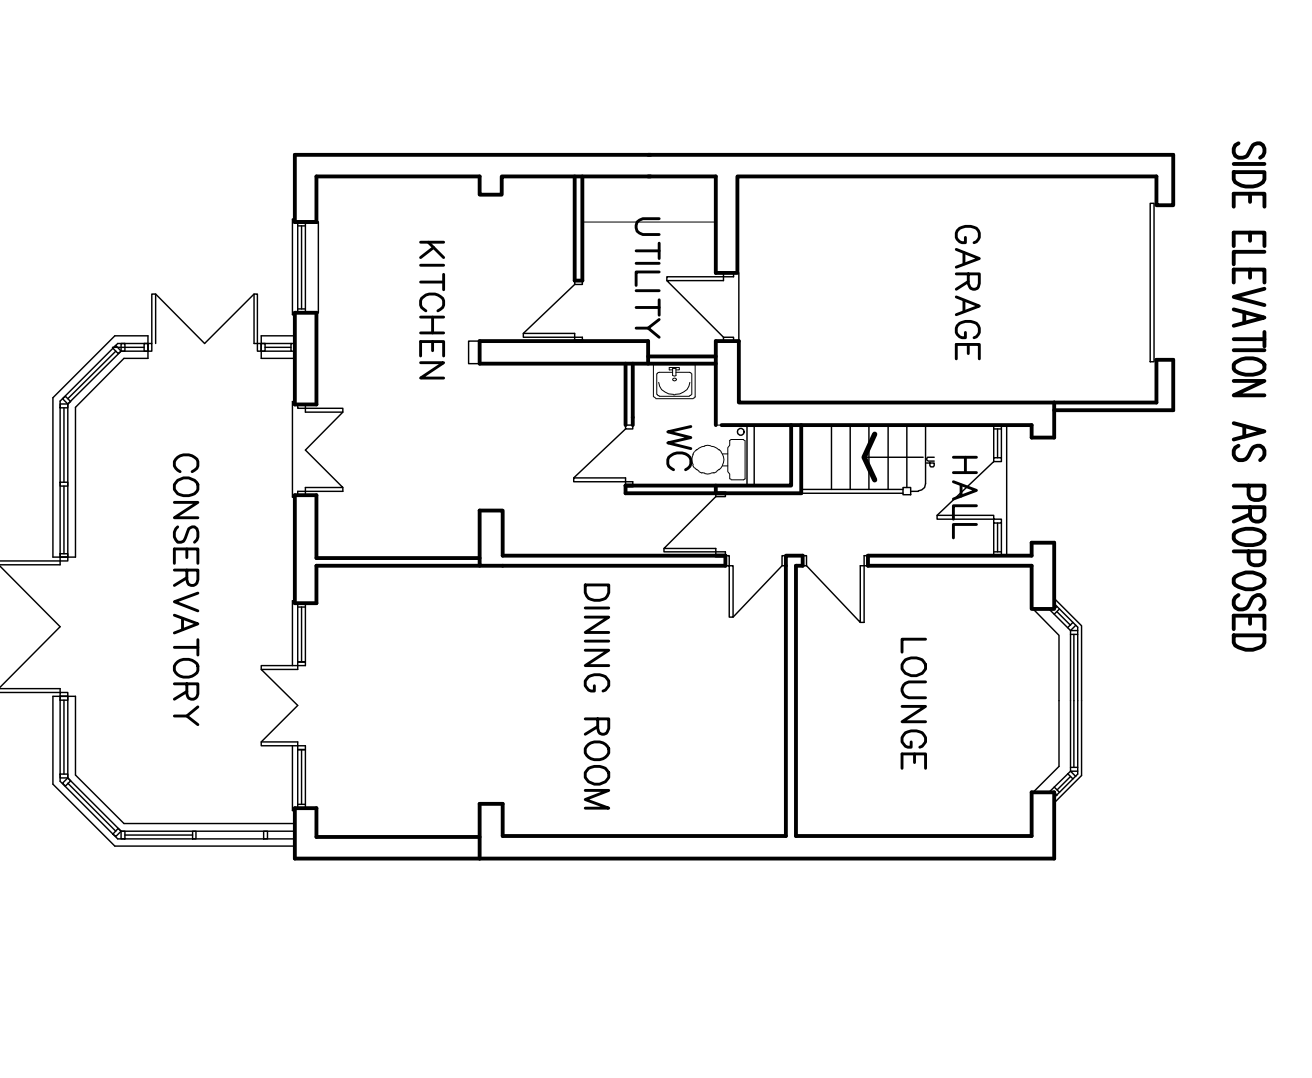

GROUND FLOOR PLAN AS PROPOSED



LOCATION PLAN

SCALE 1:1250

White Agus Partnership 129B, NEW ROAD, 87JALNCROSS, BARNSELEY, S7B 9PP CHARTERED SURVEYORS AND BUILDING DESIGN CONSULTANTS PHONE/FAX: 01229 229482 E mail: agu@whiteandagu.com		Project: PROPOSED CONSERVATORY 38 ROYSTON LANE ROYSTON, BARNSELEY		Client: MR G. MARSHALL	
Drawing Title: PLANS AND ELEVATIONS		Date: JAN 2009	Scale: 1:100	Ref'd: 08-103	Dwg. No. 01
Date	Surfix	Description	Date	Surfix	Description