



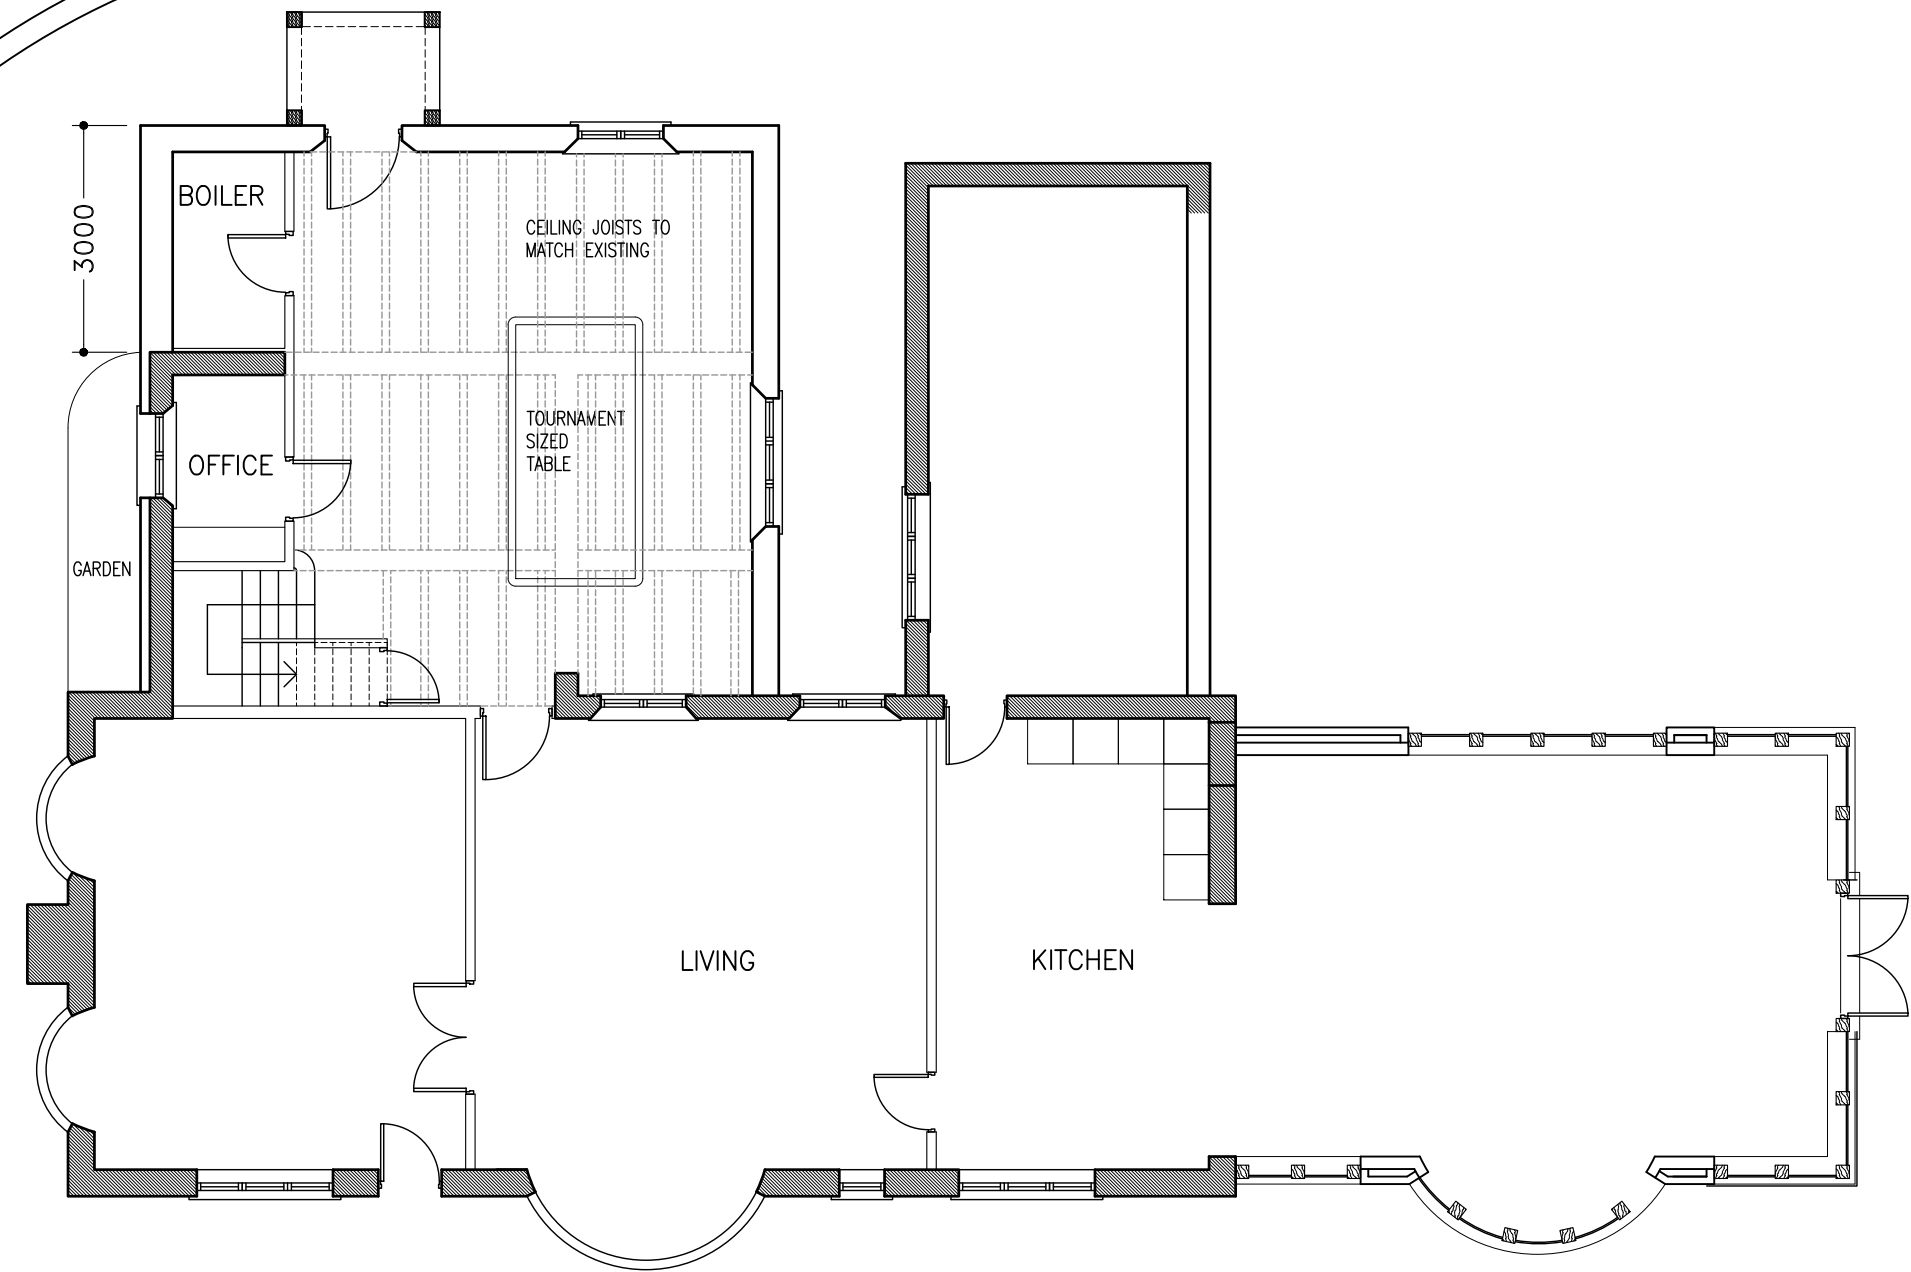


PROPOSED GROUND FLOOR PLAN

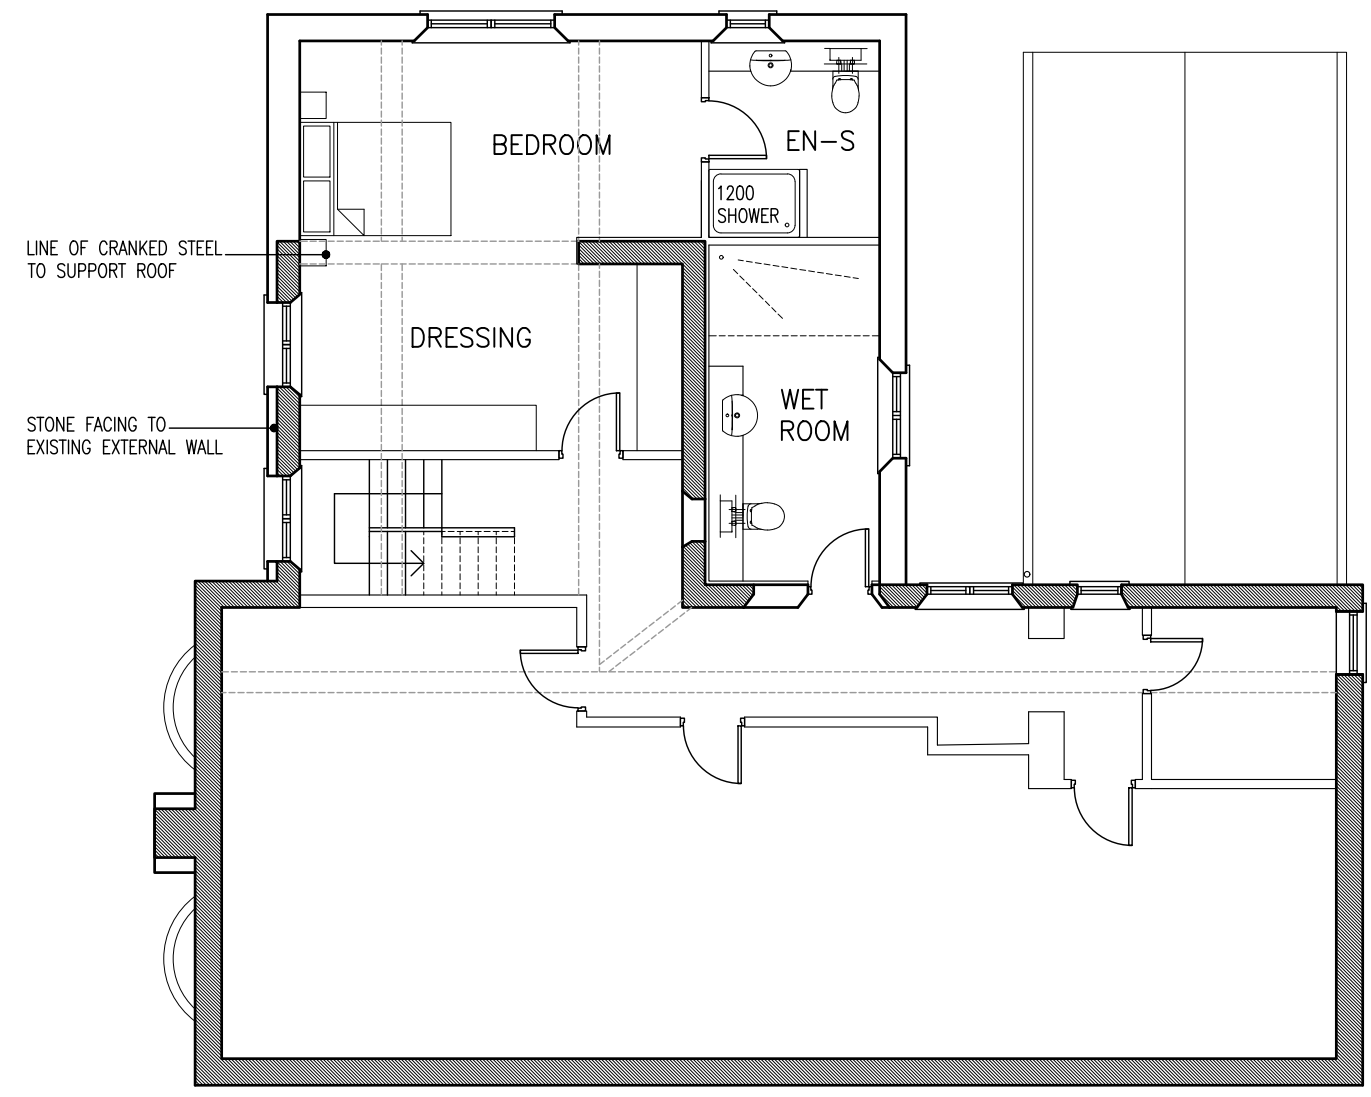


EXISTING FIRST FLOOR PLAN



PROPOSED NORTH/REAR ELEVATION

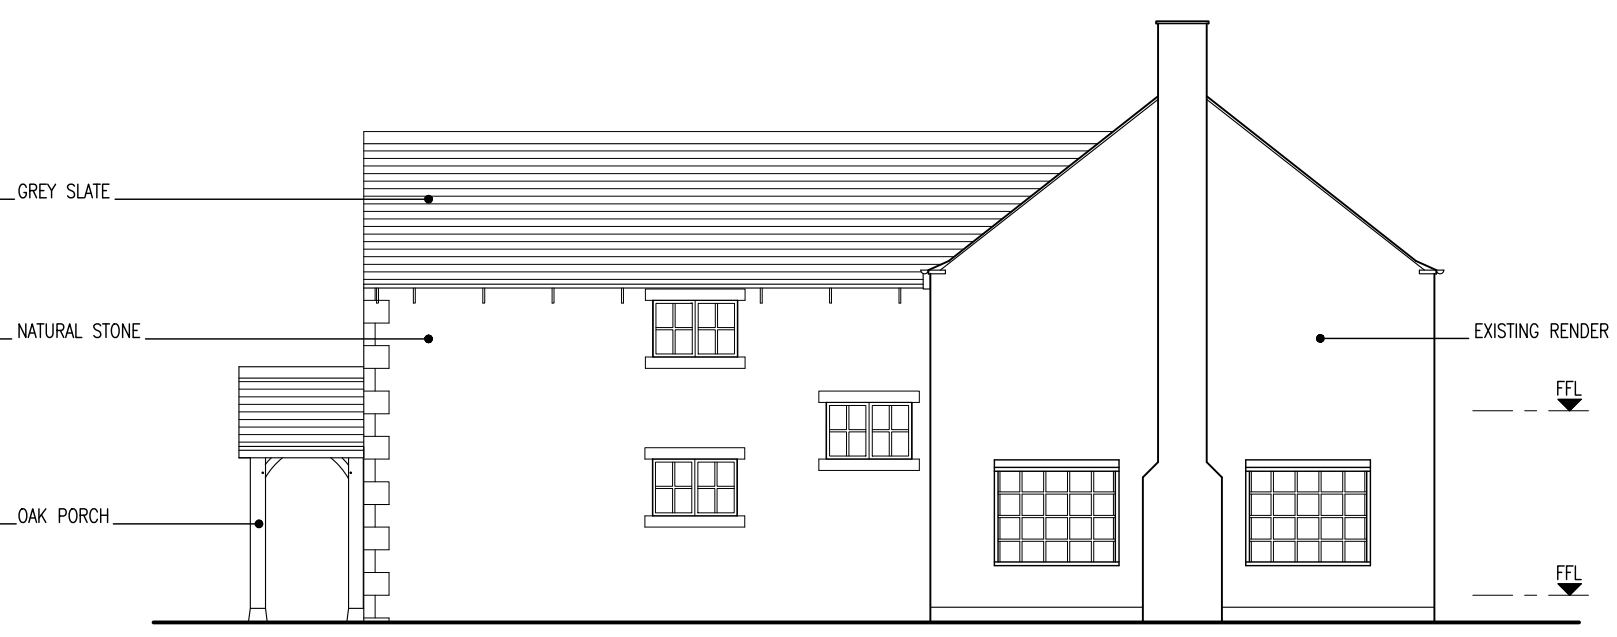

PROPOSED WEST ELEVATION

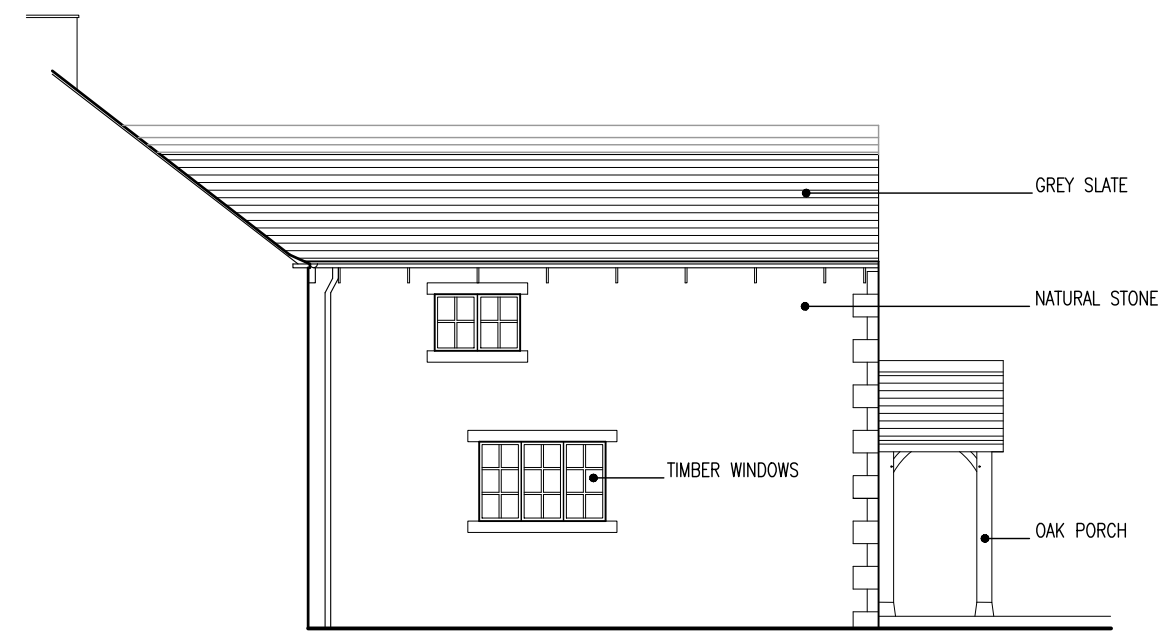

PROPOSED EAST ELEVATION

NOTES

1

ALL WORK TO BE CARRIED OUT IN ACCORDANCE WITH THE BUILDING REGULATIONS AND THE REQUIREMENTS OF THE LOCAL AUTHORITY.

2

NO DIMENSIONS TO BE SCALED FROM THIS DRAWING.

3

THE CONTRACTOR SHALL VERIFY ALL LEVELS AND DIMENSIONS ON SITE BEFORE COMMENCEMENT OF WORK.

4

ON SITE ALTERATIONS TO THE CONSTRUCTION OR FINISHES SHOWN OR IMPLIED ON THIS DRAWING MUST BE DRAWN TO THE ATTENTION OF THE ARCHITECT BEFORE SUCH WORK IS IMPLEMENTED.

5

ALL TIMBERS REQUIRE PRESERVATIVE TREATMENT

© COPYRIGHT RESERVED

02

26.01.23

Landscaping added

01

20.01.23

General updates following client meeting

Rev

Date

Details

Drawing Status:

PRELIMINARY

PROGRESSIVE

Progressive Architecture,
4 Lewisham Road, Skelthwaite, West Yorkshire, HD7 5AL. Tel: 01484 846786

Client:

Peter Robinson

Site:

Water Slack,
South Lane,
Cawthorne

Drawing Title:

Proposed Plans and Elevations

Project Number:

P1146

Drawing Number:

05

Revision:

02

Date:

16-11-22

Scale:

1:100 @ A2

Drawn:

IWW