



Drawing No.	Rev No.
MDH001 -003	

DO NOT SCALE: Contractor to check all dimensions and report any omissions or errors


NOTES

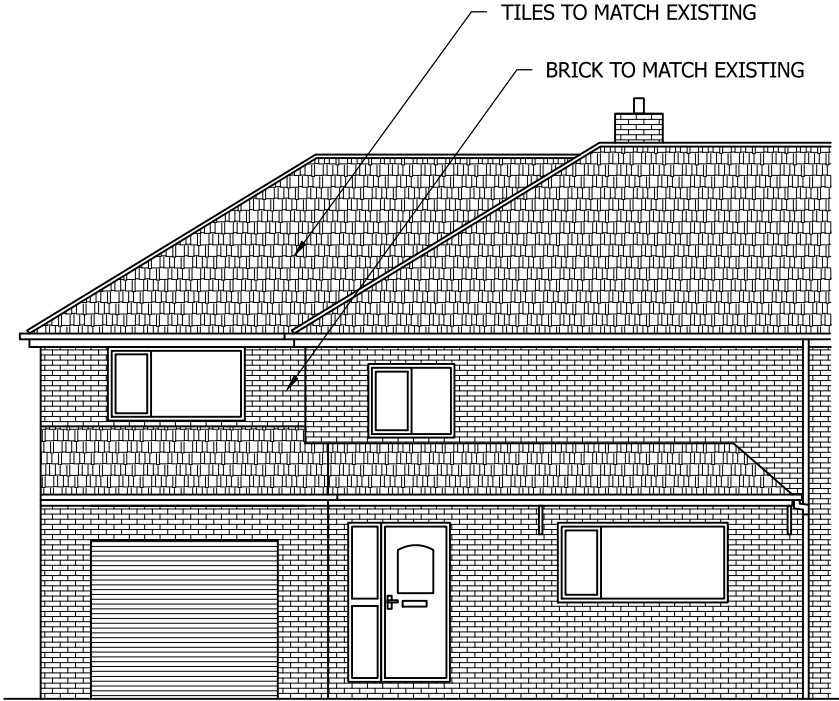


PROPOSED FRONT ELEVATION
SCALE 1:100 AT A3

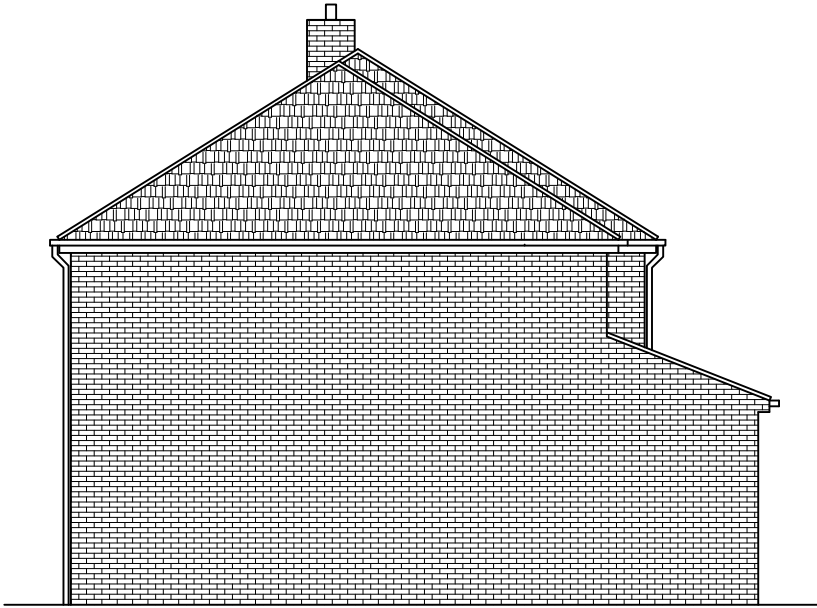

PROPOSED END ELEVATION
SCALE 1:100 AT A3

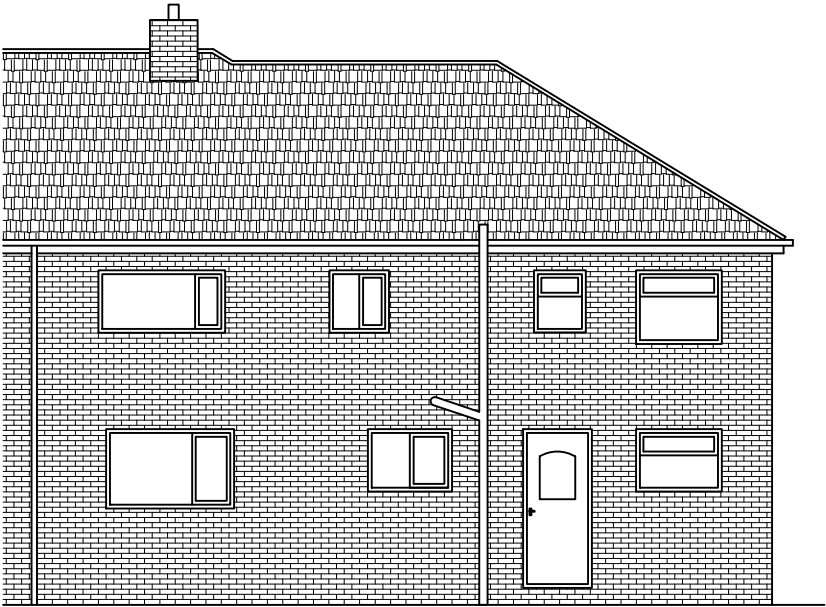

PROPOSED REAR ELEVATION
SCALE 1:100 AT A3

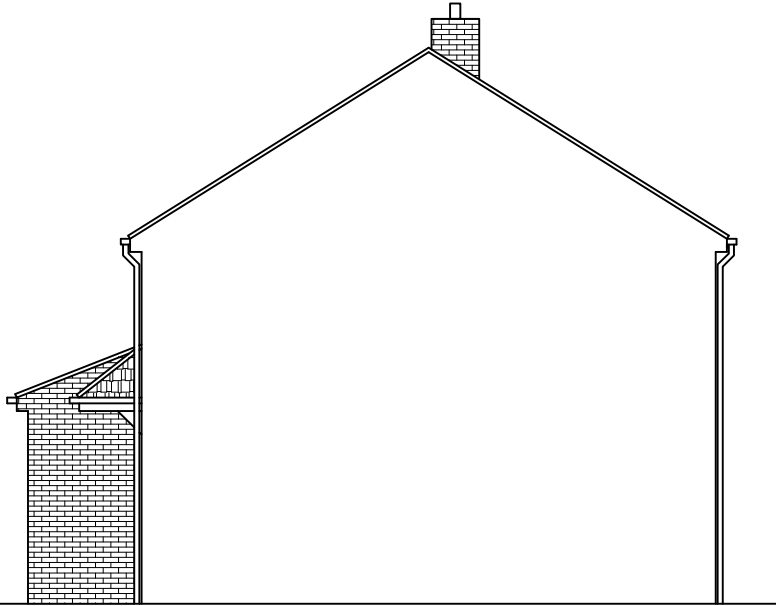

PROPOSED END ELEVATION
SCALE 1:100 AT A3

Rev	Description	By	Chk	App	Date
JRB DESIGNS Ltd 1 Saville Road Cudworth Barnsley S72 8LT Tel: 01226 383542 Fax: 01226 380078 Mob: 07970 541192 Email: john@jrbdesigns.co.uk This drawing is copyright. © jrbdesigns Ltd.					
Client		MR. D HOBURN			
Drawing Title		PROPOSED ELEVATIONS			
Address		1 BELLBROOK AVENUE DARFIELD BARNSELY S73 9BP			
Project Title:		PROPOSED TWO STOREY SIDE EXTENSION			
Purpose of Issue:		PLANNING			
Drawing Status		FIRST ISSUE			
Scale at A3 AS SHOWN	Drawn By JRB	Date 21/05/2019			
Checked By	Date 21/05/2019	Approved By	Date 21/05/2019	Revision	
Project No. MDH001		Drawing No. 003		-	
APPROVAL X	INFORMATION	TENDER	CONTRACT	CONSTRUCTION	