


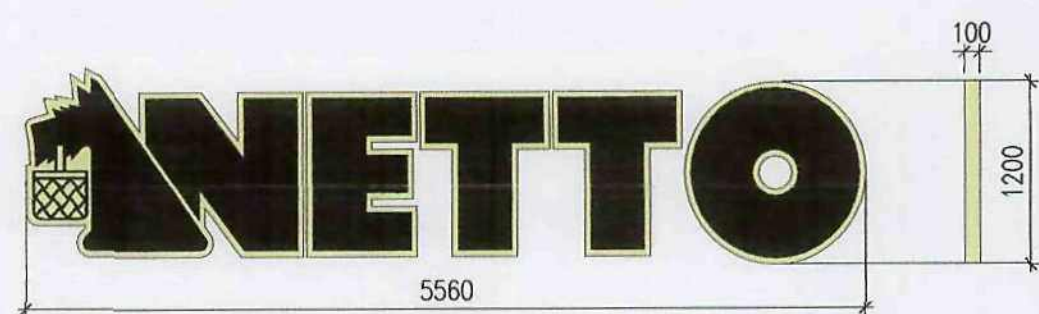


Built up lettering sign to South Elevation



Built up lettering sign to West Elevation


FASCIA SIGN DIMENSIONS 1:50

DIRECTION SIGN DETAIL

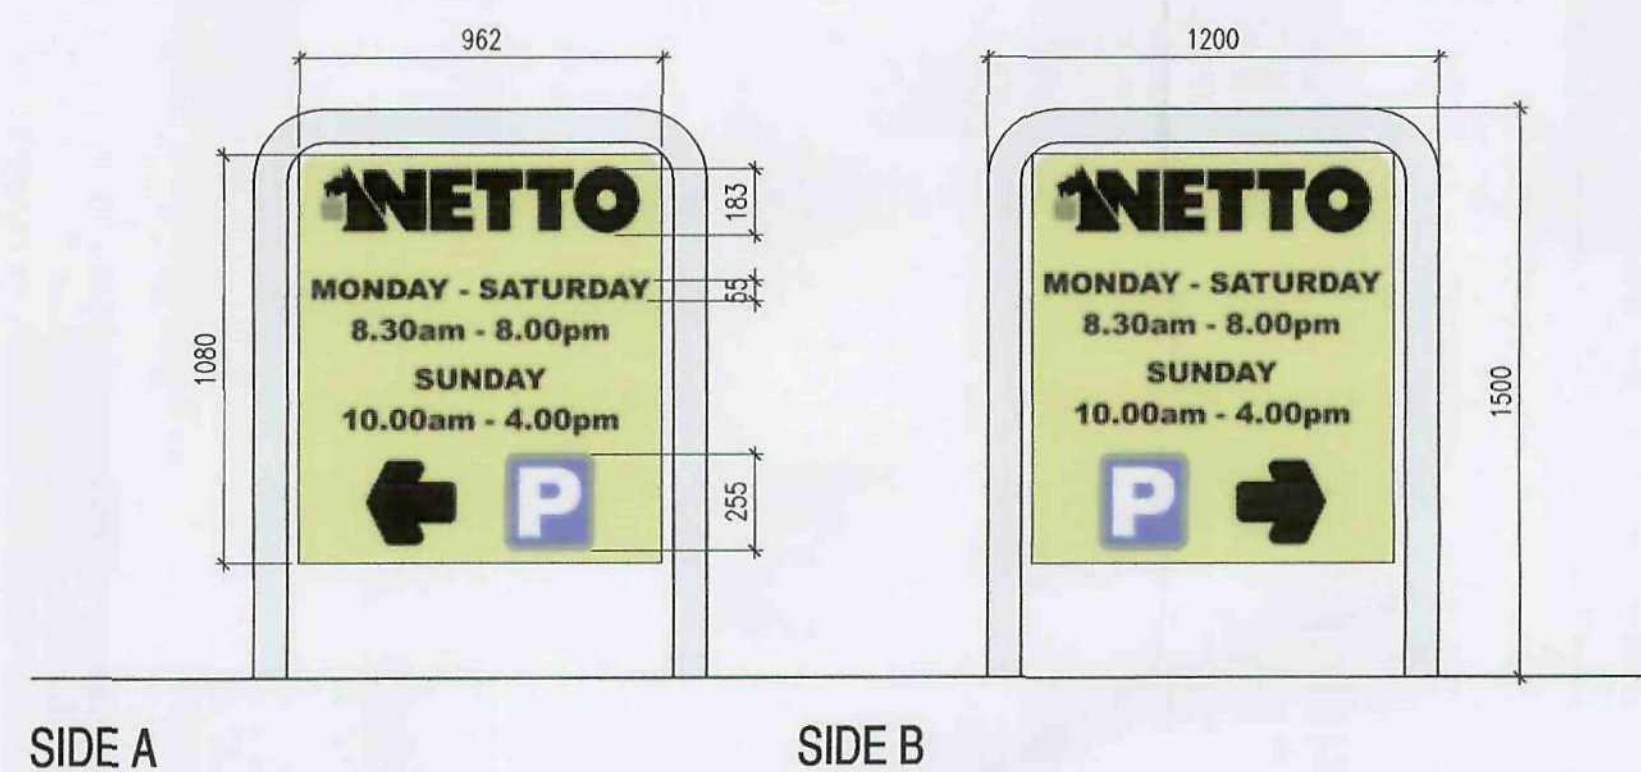


Main frame : 89mm tubular galvanised steel
Sign : 962mm x 1080mm x 5mm Yellow aluminium panel
Black, White, Blue Vinyl applied to Panel

New fascia sign:
Approximate overall length of sign to be 5.56m wide x 1.2m high x 100mm deep. Fixed approximately at 4.9m from base of sign to finished ground level. Sign to comprise of individual built up black and yellow acrylic lettering fixed to tubular steel framework. Each unit to have static internal neon illumination. Colours used to be yellow (RAL 1018) and black.

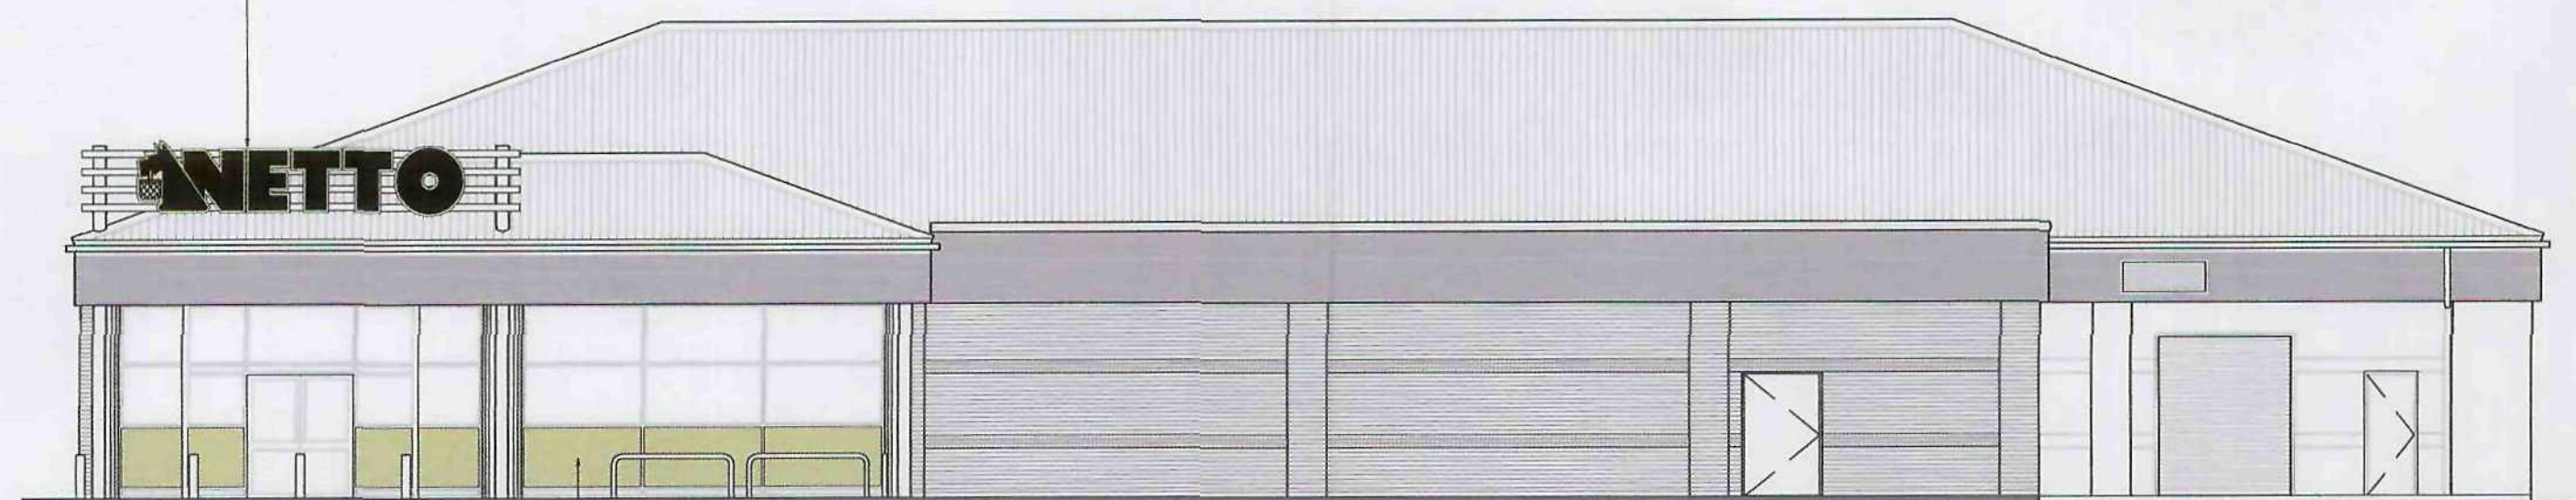


SOUTH ELEVATION 1:100

25mm thick GRP panels (colour yellow RAL 1018) double sided to base of shopfronts with 3mm black acrylic text

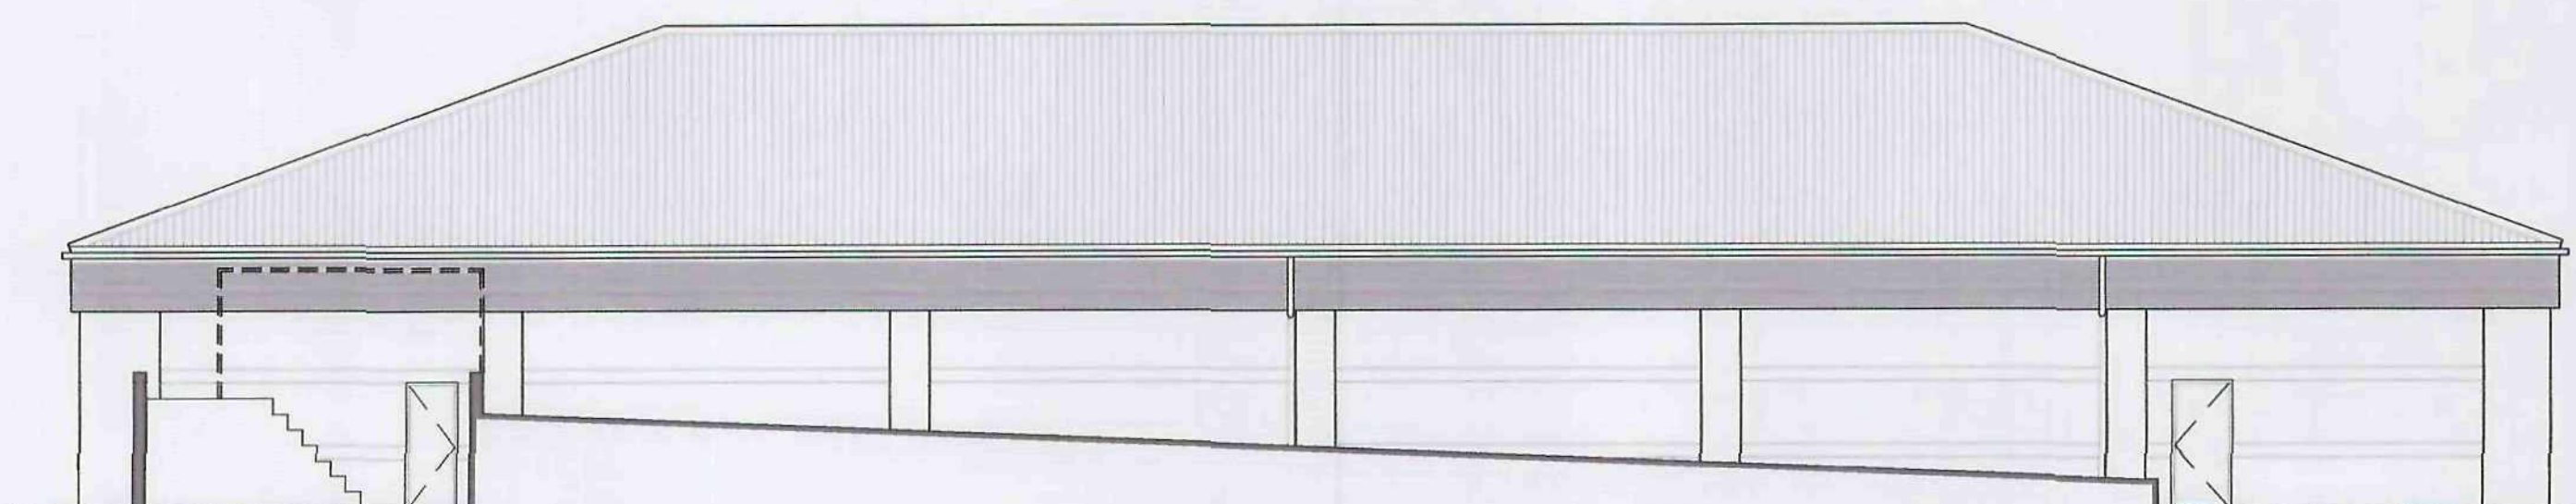


NORTH ELEVATION 1:100

SITE PLAN 1:200

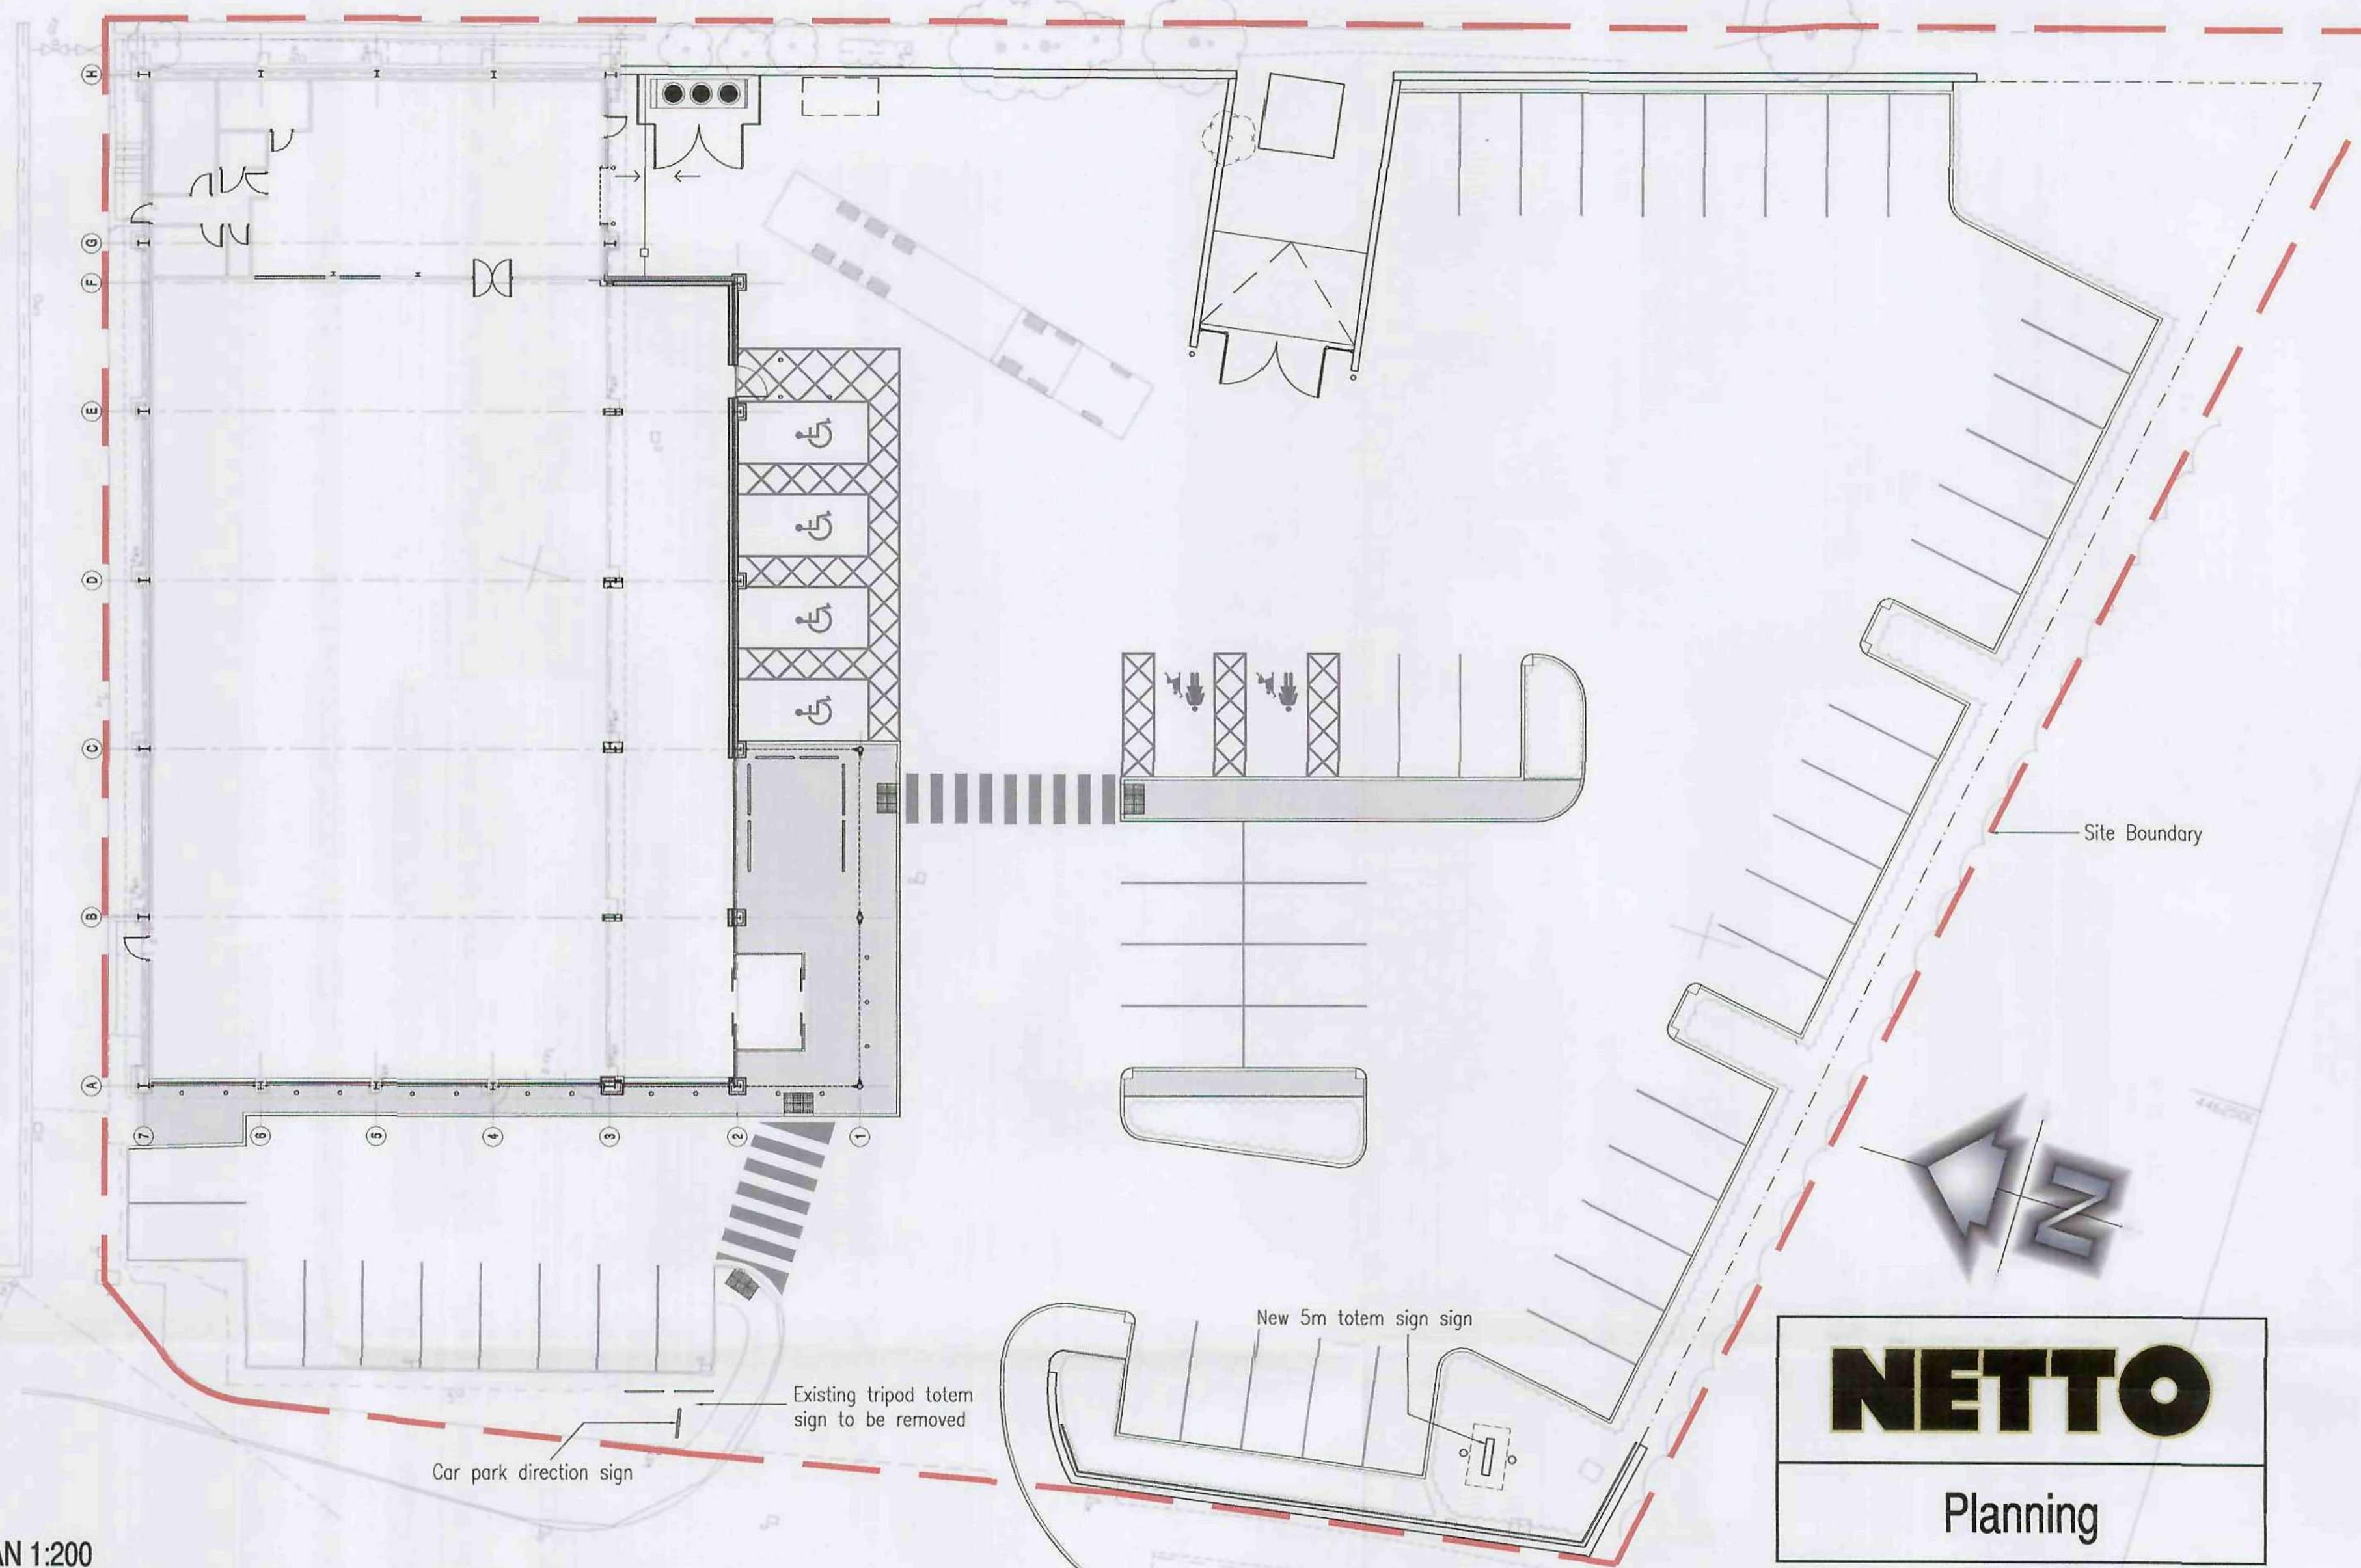


HIGH STREET

New fascia sign:
Approximate overall length of sign to be 4.17m wide x 0.9m high x 100mm deep. Fixed approximately at 5m from base of sign to finished ground level. Sign to comprise of individual built up black and yellow acrylic lettering fixed to tubular steel framework. Each unit to have static internal neon illumination. Colours used to be yellow (RAL 1018) and black.

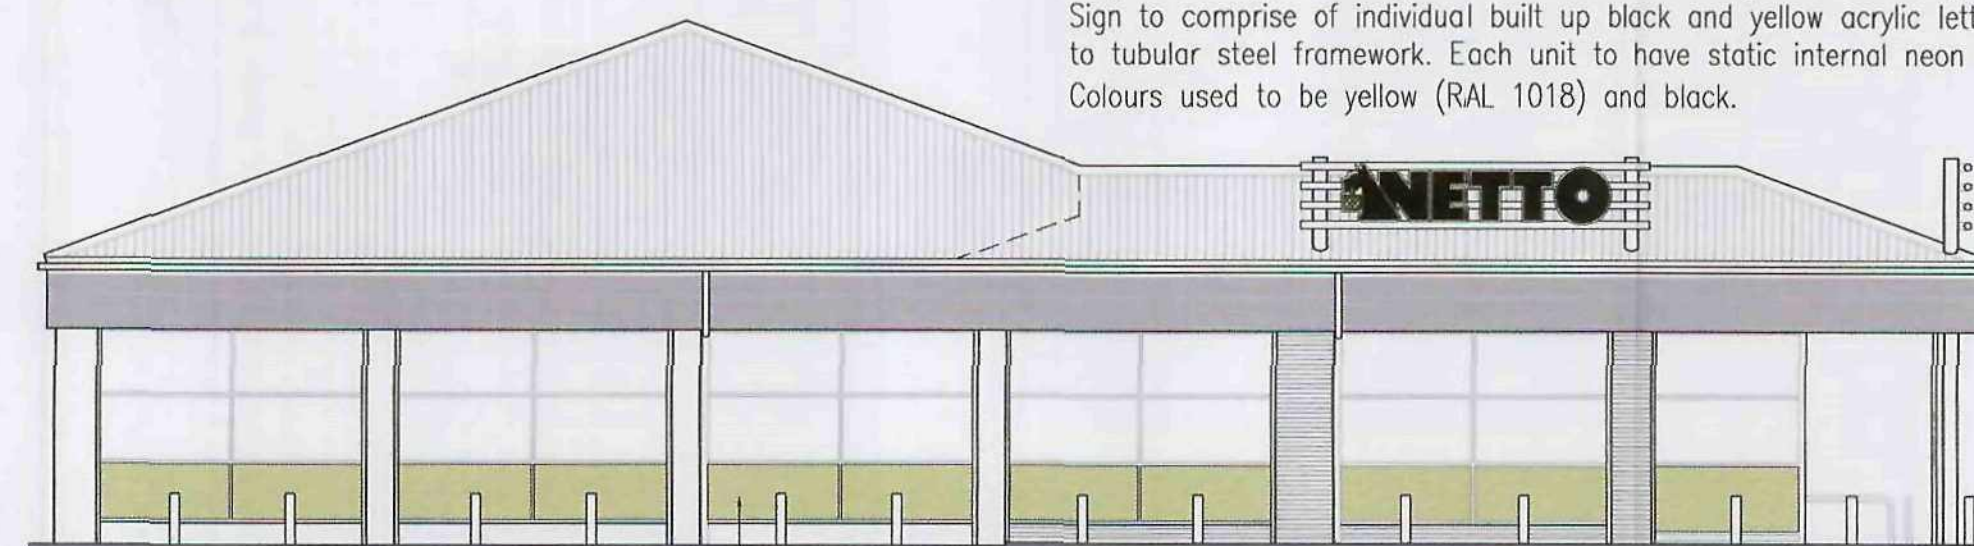

WEST ELEVATION 1:100

25mm thick GRP panels (colour yellow RAL 1018) double sided to base of shopfronts with 3mm black acrylic text

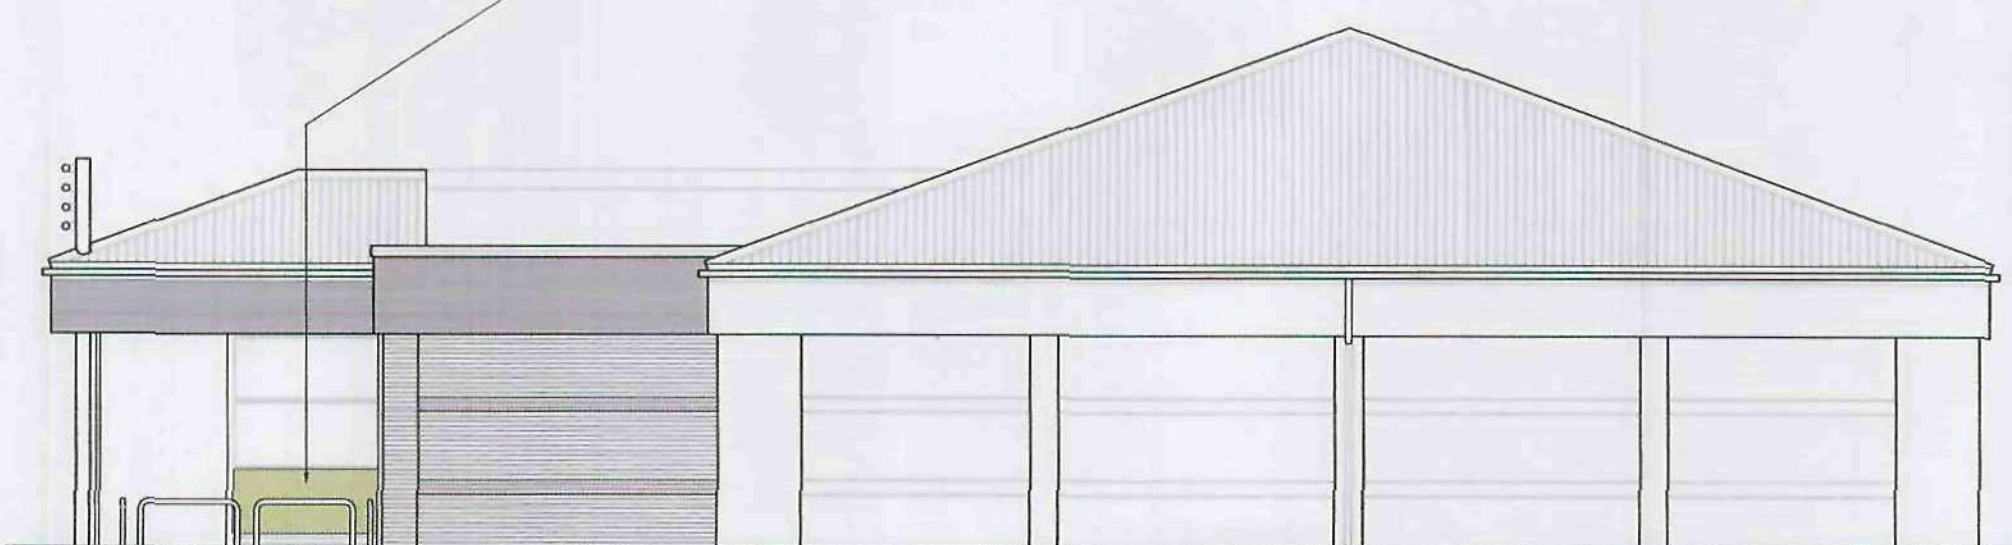


EAST ELEVATION 1:100

NETTO

Planning

D	12.08.09	Totem sign added. Direction sign relocated. West facing fascia sign added
C	11.08.09	Totem sign omitted. Sign to West elevation omitted. Direction sign added
B	11.08.09	Totem sign relocated
A	22.07.09	Fascia signs revised
REV.	DATE	AMENDMENT

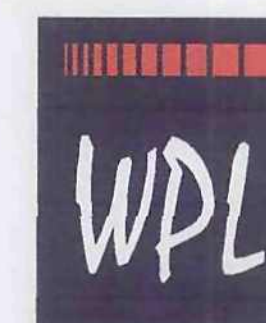

Design & Management Ltd

1 Airport West Lancaster Way Leeds LS19 7ZA

Tel: 0113 202 9444 Fax: 0113 202 9333 E-mail: mail@wpldm.co.uk

PROJECT TITLE
Proposed Site Redvelopment
High Street
Goldthorpe
for
Netto Foodstores Limited

DRAWING TITLE
Proposed Signage

PROJECT No:	DRAWING No:	REVISION:
6442	SA1	D
SCALE:	DATE:	DRAWN BY:
Varies	04.06.09	SMS

CHECKED BY:	DATE:
-------------	-------