



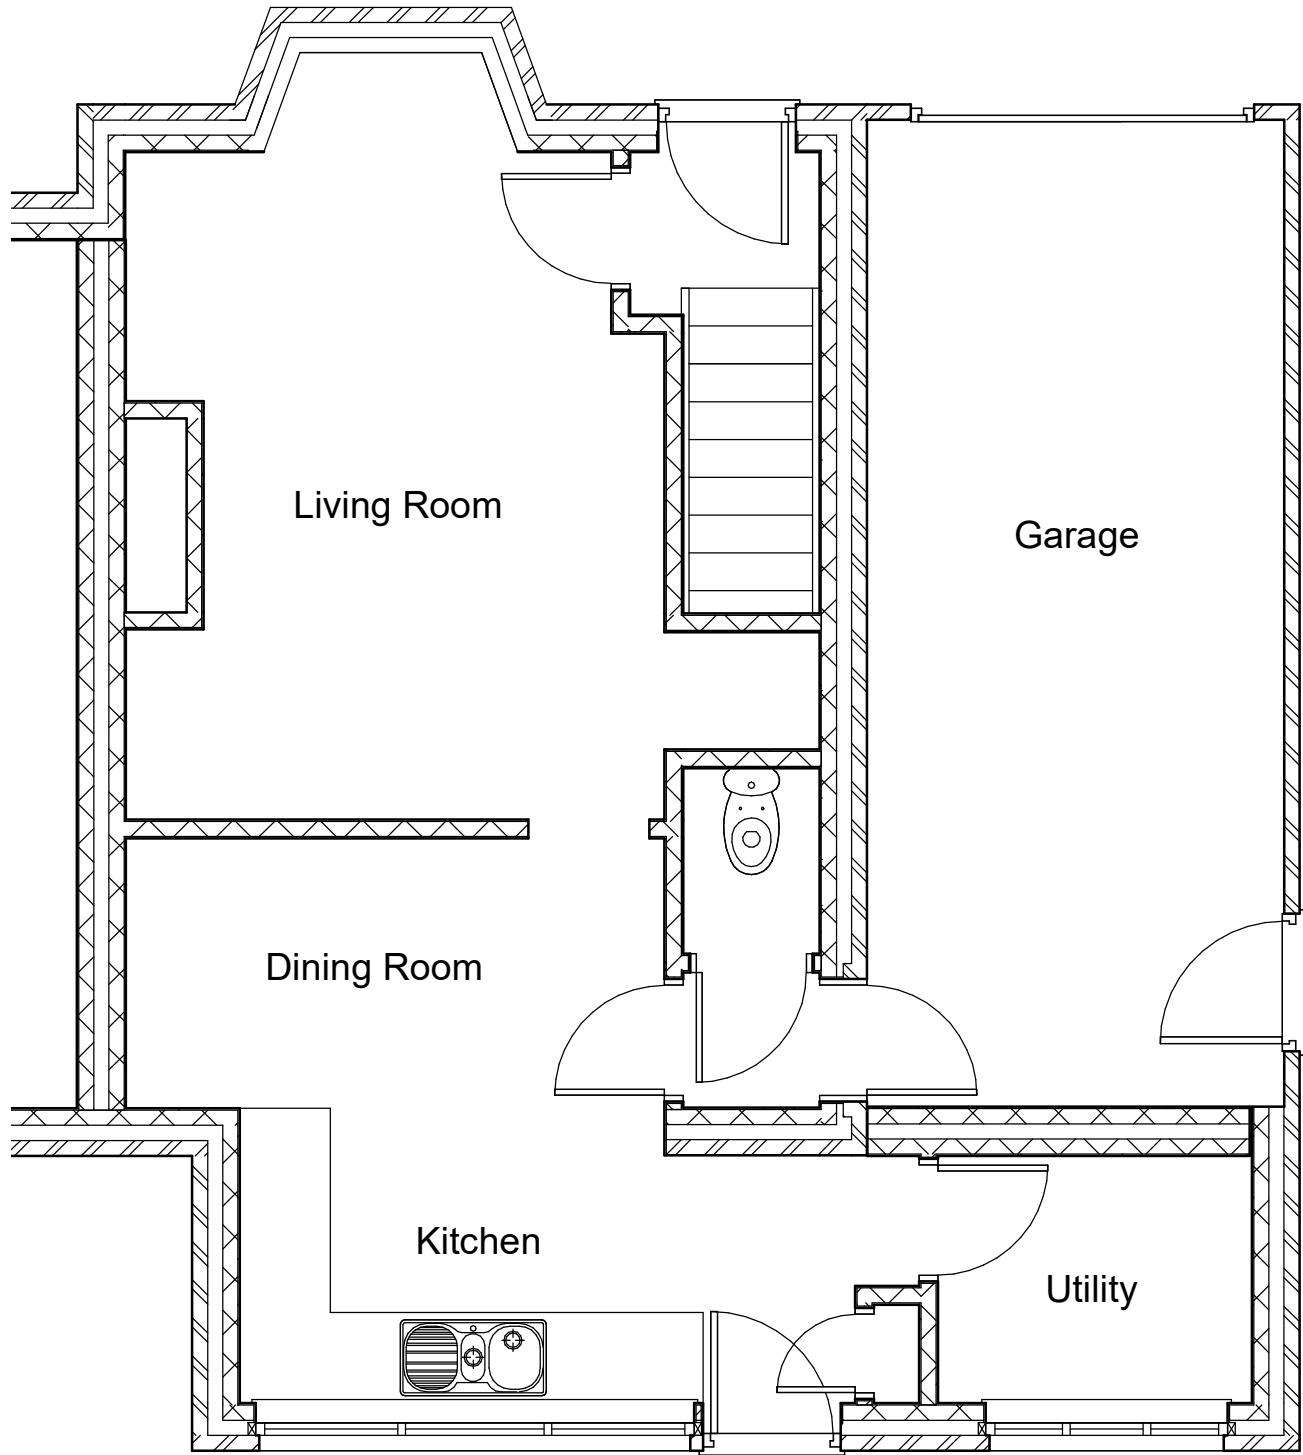

1 EXISTING GROUND FLOOR
1 : 50

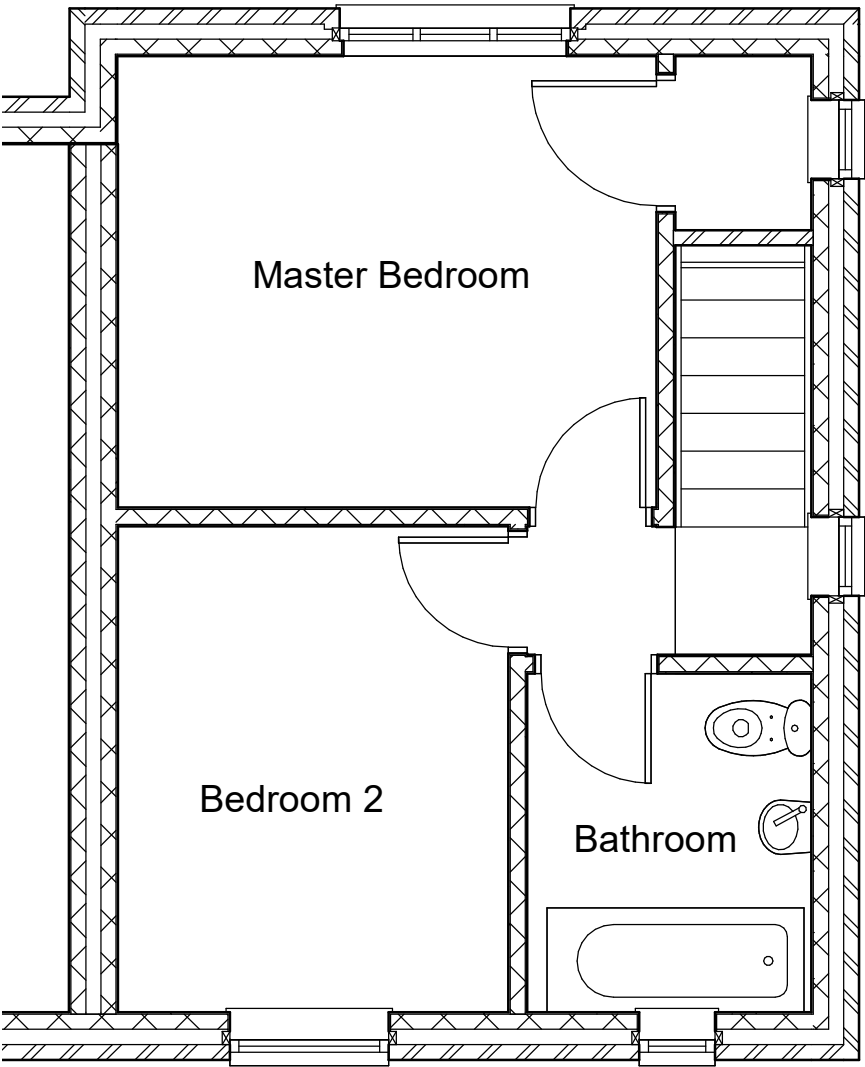

2 EXISTING FIRST FLOOR
1 : 50

						Client Jackie Downing	Job Title Proposed Side and Rear Extension with Double Detached Garage to No. 2 Park Ave, Barnsley.	 E2A Designs 5 Woodroyd Gardens Barnsley, S. Yorks, S73 0HB 0789 406 5744	Drawing Title Existing Ground and First Floor Plans		
									Drawing Status PLANNING		
	Job No 426		Drawing No P-01		Issue -						
-		18/10/21	CY	CY	CY	Planning Issue					
Issue	Date	By	Chkd	Appd							