




Front Elevation

1 : 50




Left Side Elevation

1 : 100

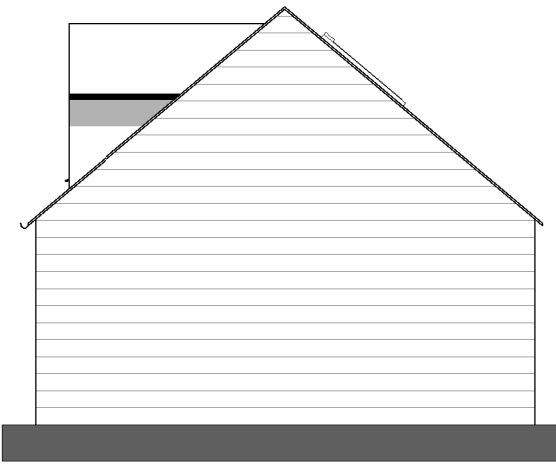


Right Side Elevation

1 : 100

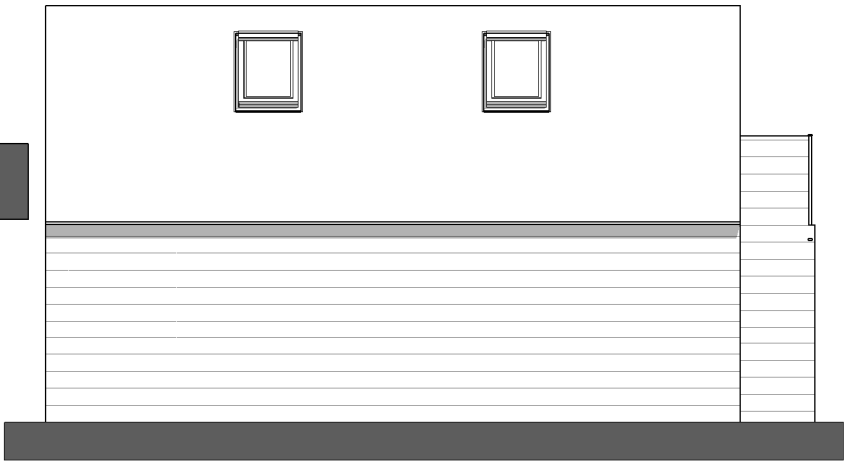

Rear Elevation

1 : 100

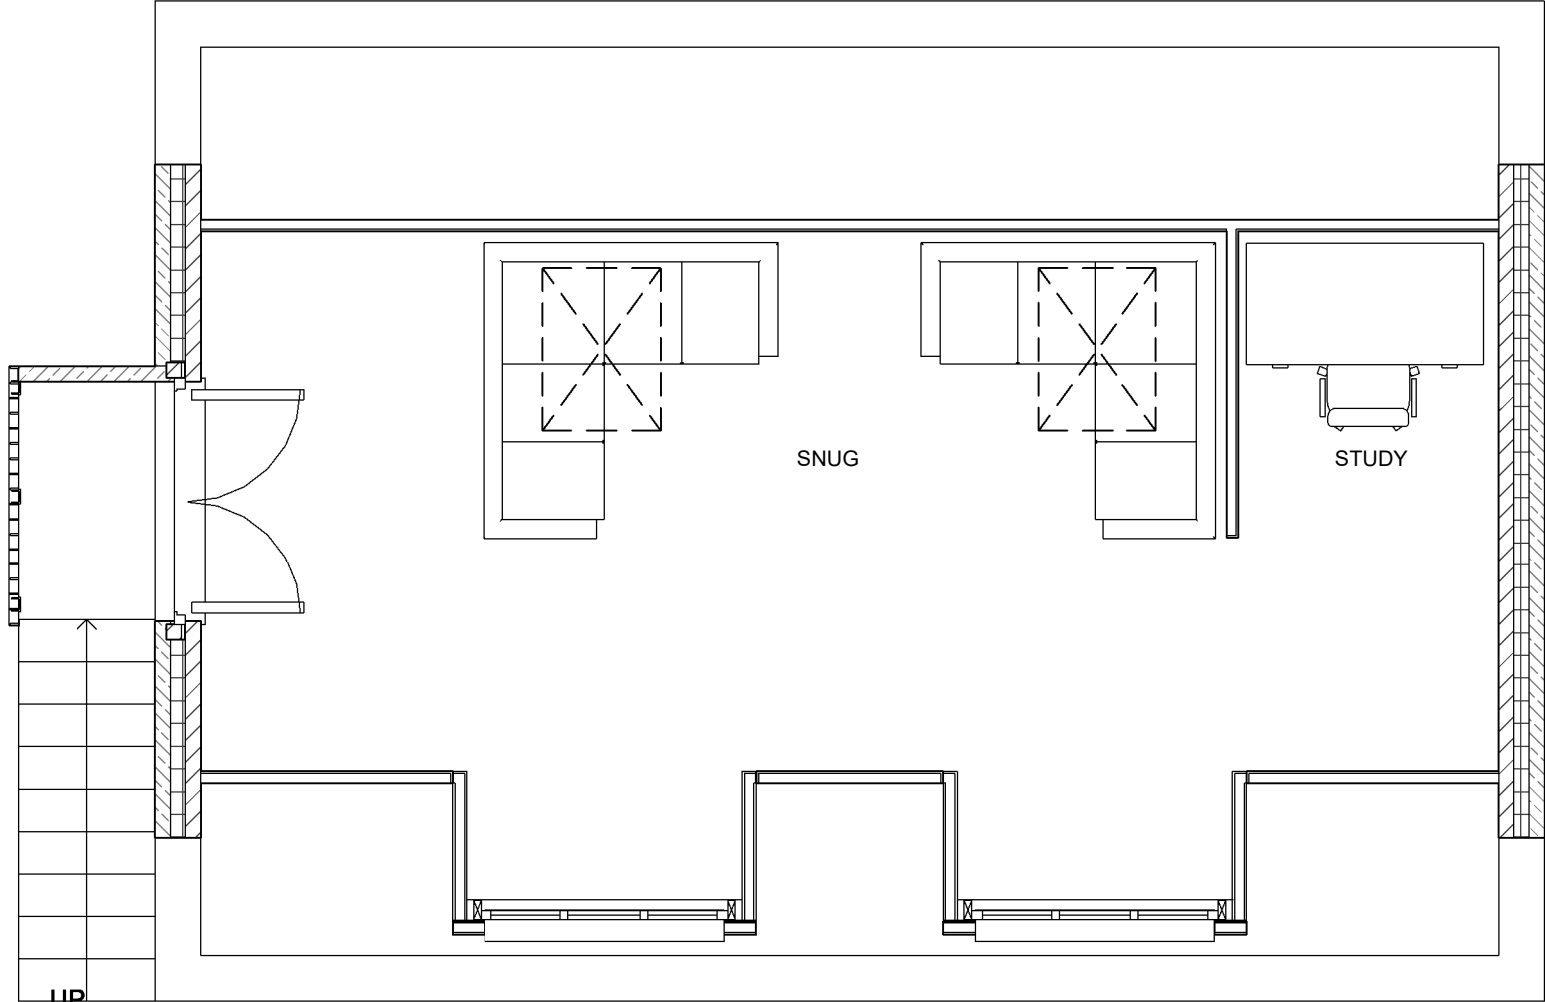

First Floor GA

1 : 50

A	12/11/23	AN	Amended as per planning comments.
REV	DATE	BY	AMENDMENTS
Planning			
DATE: 17/10/22		SCALE @ A3: As indicated	DRAWN BY: AN
DWG TITLE: Proposed Planning Drawings			
DRWG No: 83/002			REV: A