




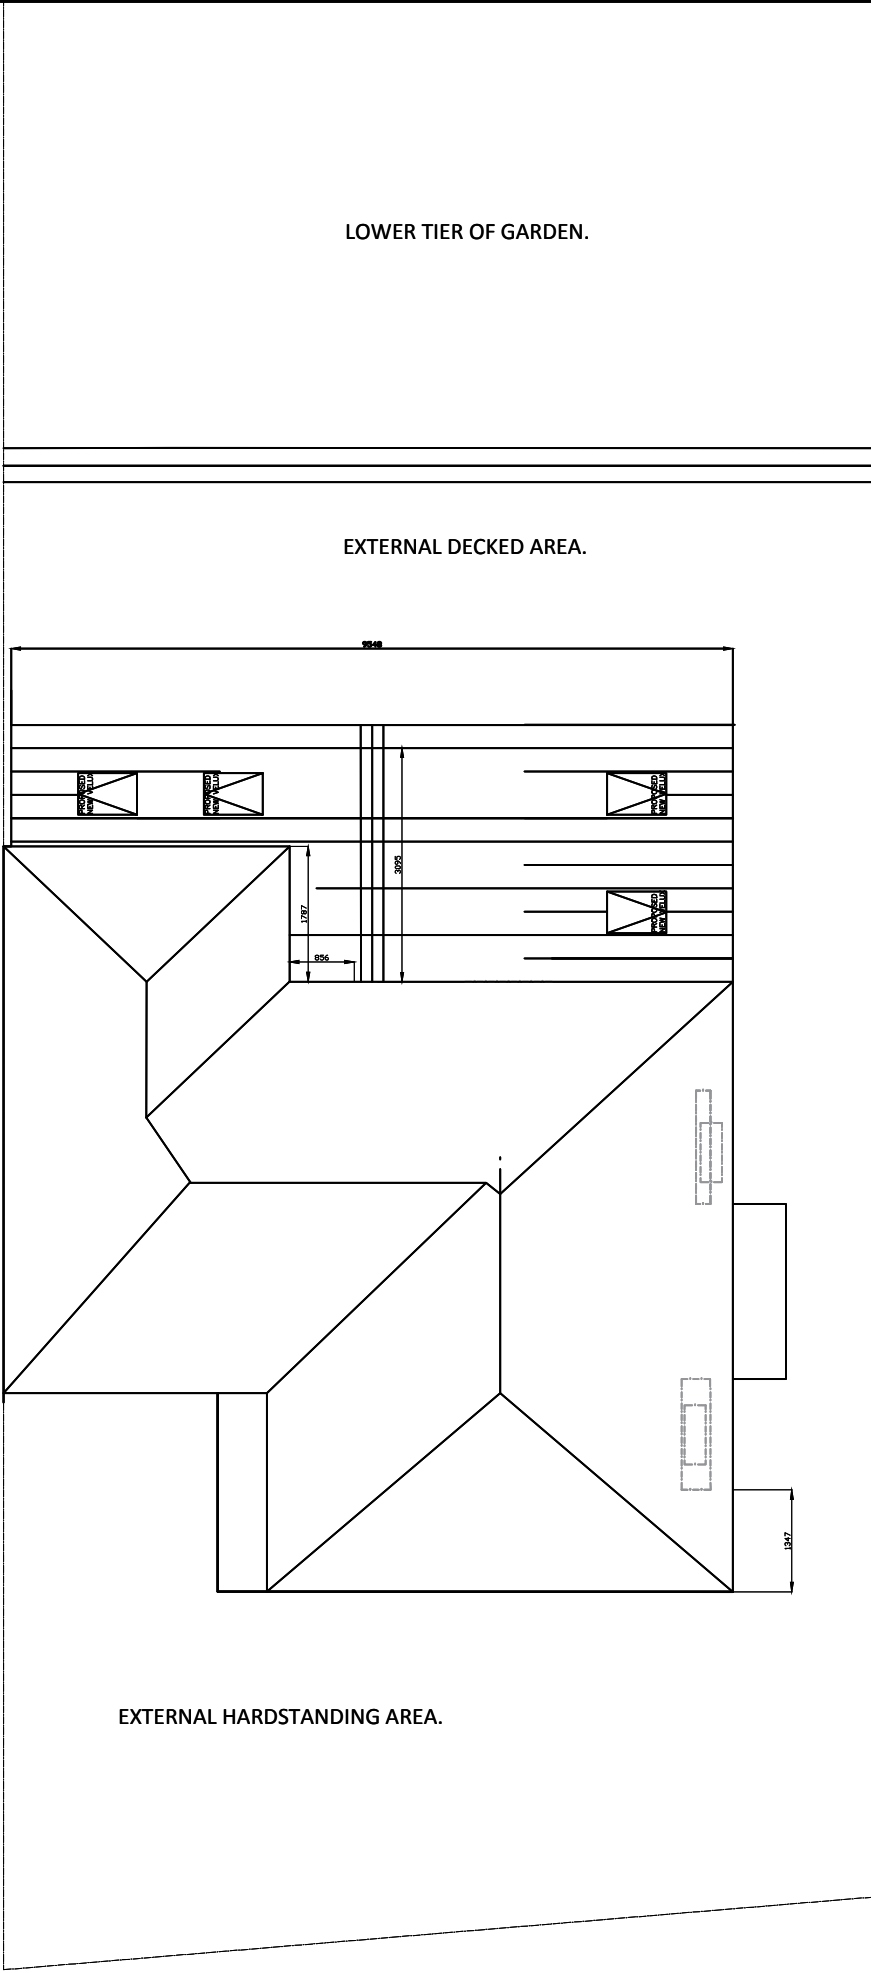

Proposed Roof Plan @ 1:100

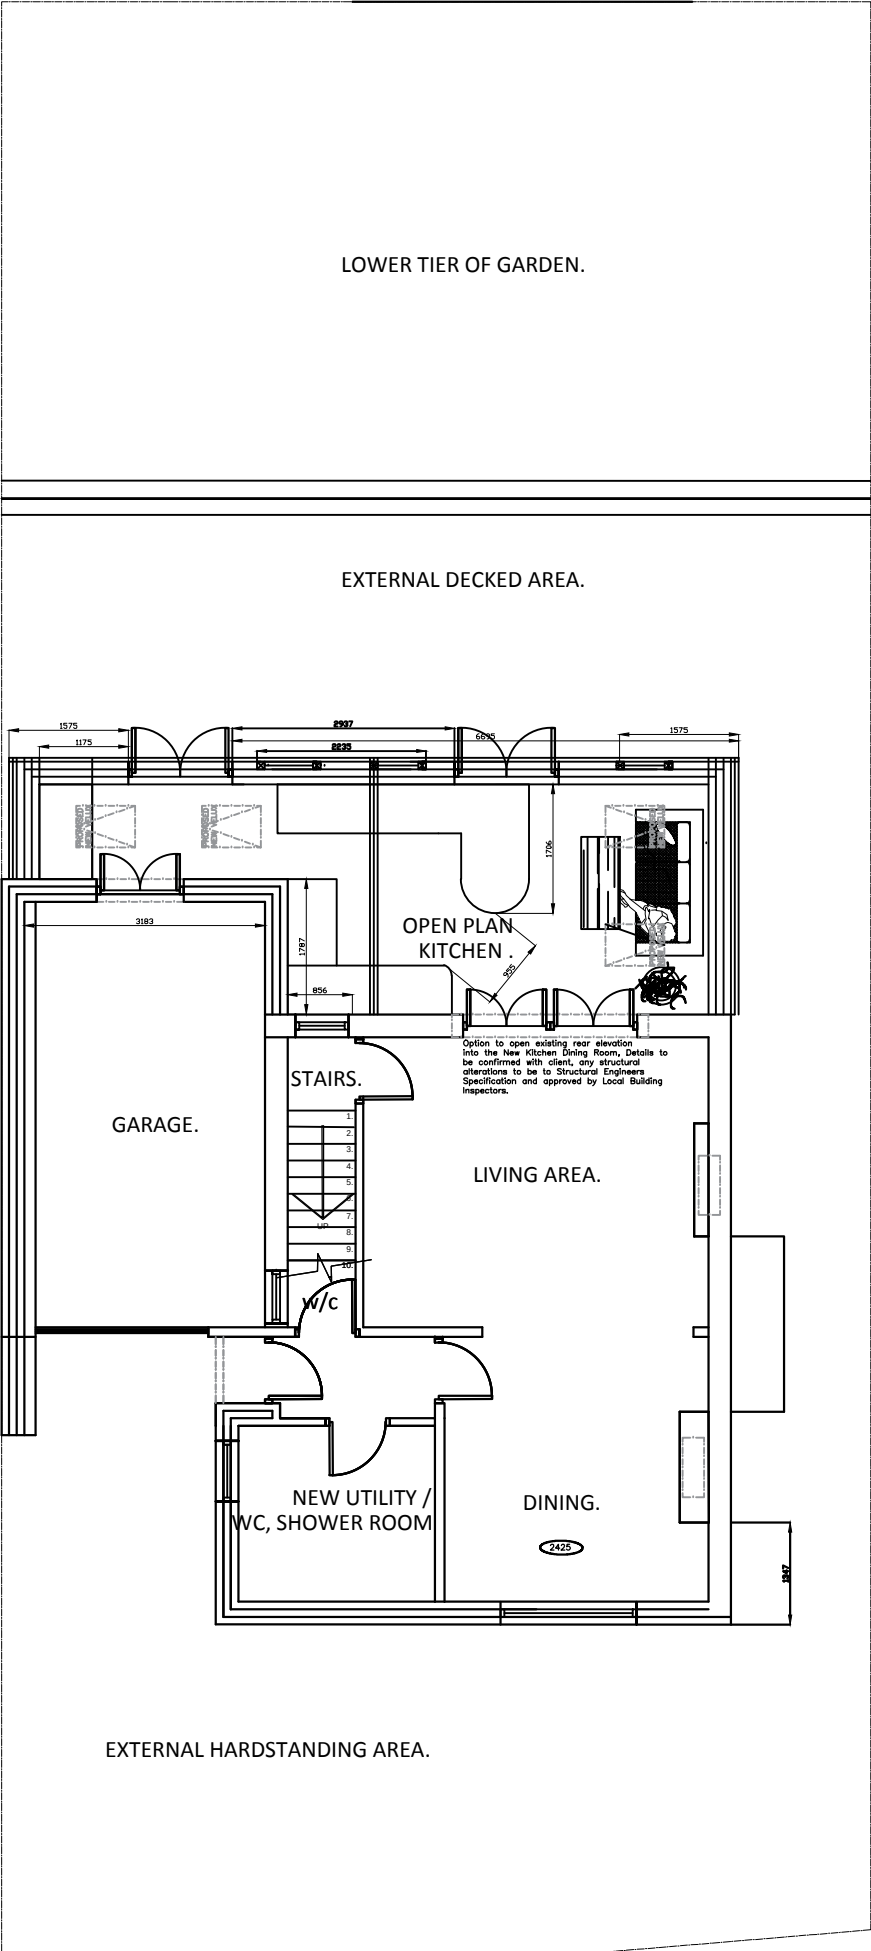

Proposed Ground Floor Plan @ 1:100

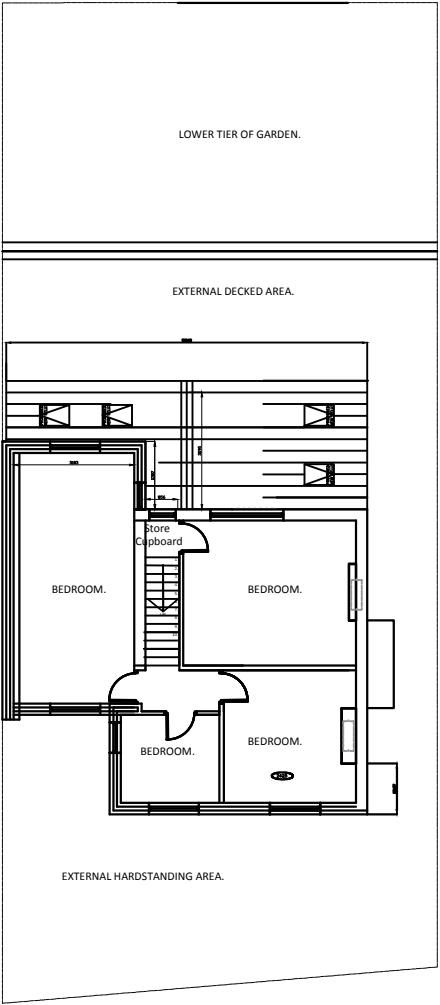

Proposed First Floor Plan @ 1:200

REVISION NOTES

CLIENT
MR C & MRS S LAPIERRE

TITLE
PROPOSED SINGLE STOREY
EXTENSIONS TO REAR OF 15 JACKS
CLOSE, ROYSTON, S71 4QS

JOB NO.	1051
SCALE	Various @ A3
DRAWN BY	
DATE	27-04-2019
DRAWING NO.	1051.003
REVISION	-