




Proposed Side Elevation

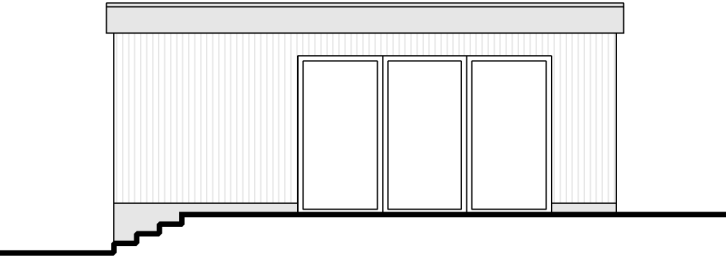


Proposed Front Elevation

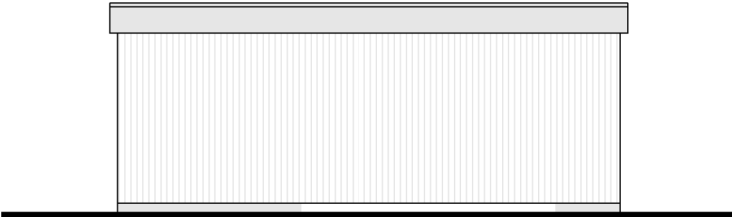

Proposed Rear Elevation

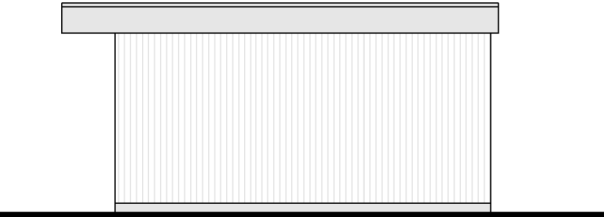


Proposed Side Elevation

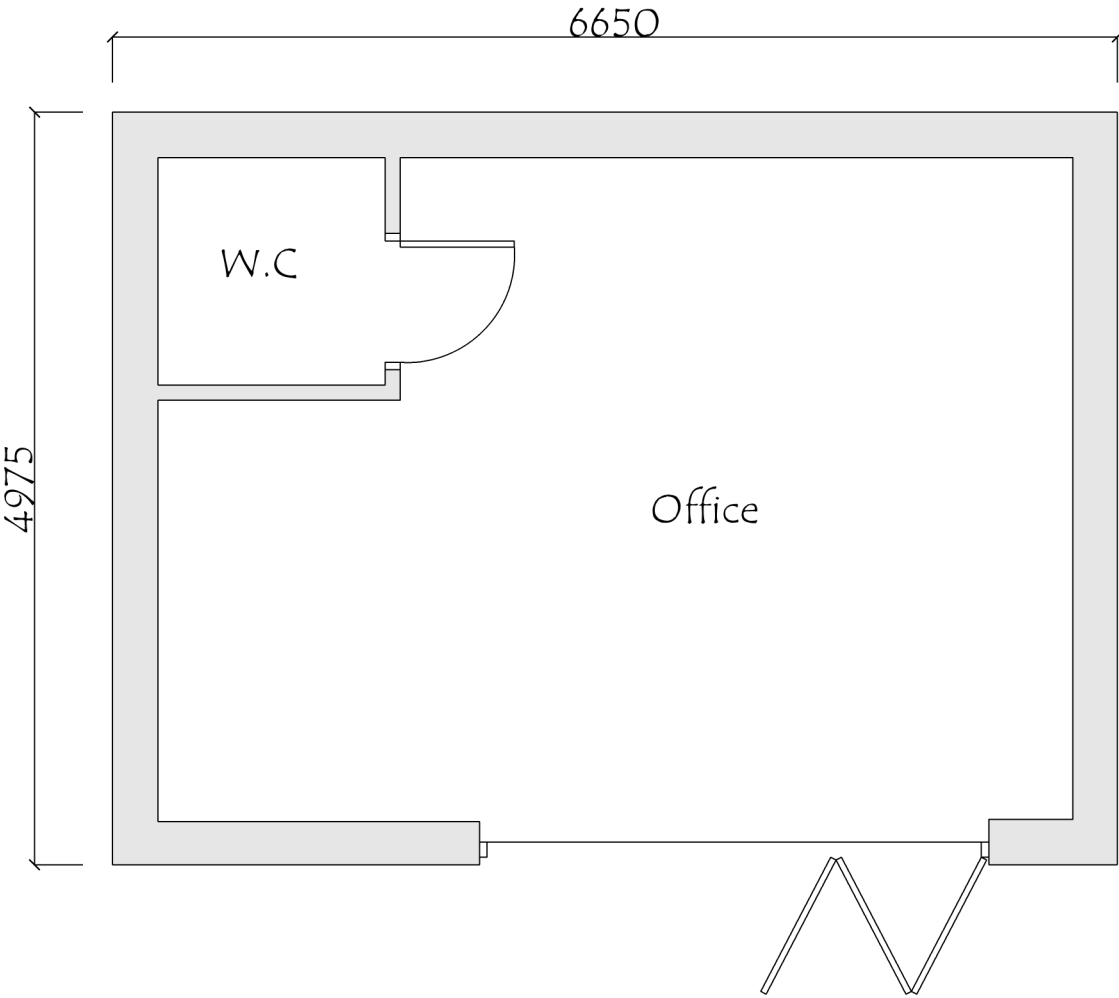

Proposed Floor Plan



Site Plan 1:500

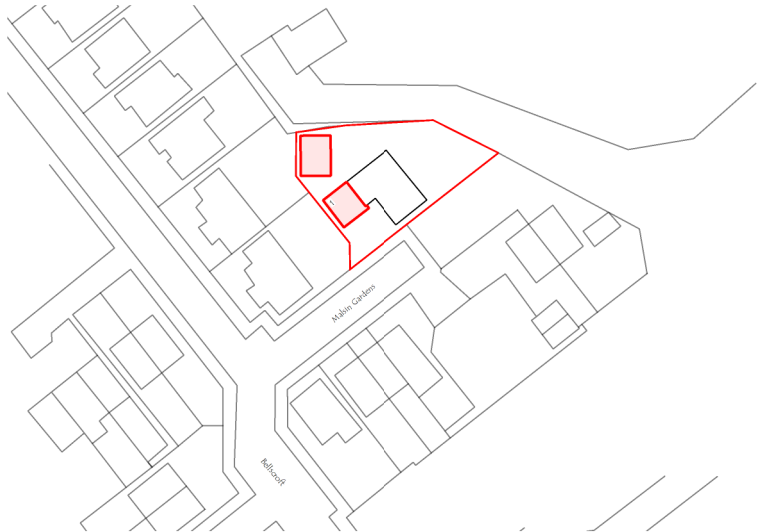

Location Plan 1:1250



REV	DESCRIPTION	DATE	DRAWN
JDS DESIGNS LTD Residential and Commercial Design TEL - 07924437207 EMAIL - JDS.DESIGNS@GMAIL.COM			
PROJECT TITLE Proposed Garden Room at 1 Malsin Gardens Wombwell Barnsley			
DRAWING TITLE Proposed Plans			
PROJECT NO. 2022.0001.00.000		DWG NO. PL002	
SCALE 1:50 / 100		REV. -	