




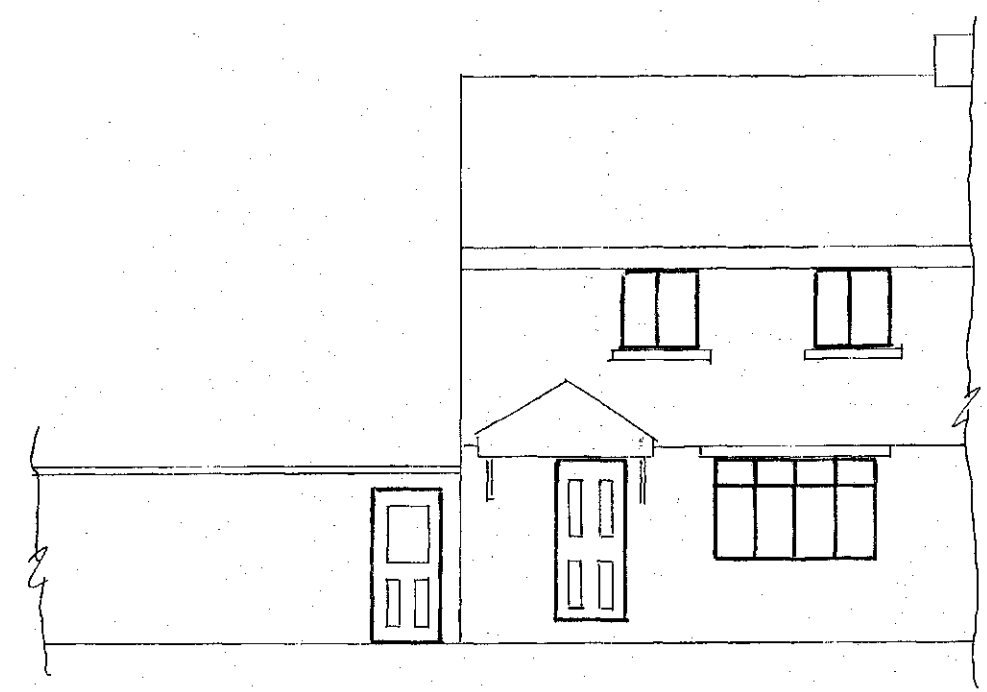


EXISTING FRONT ELEVATION

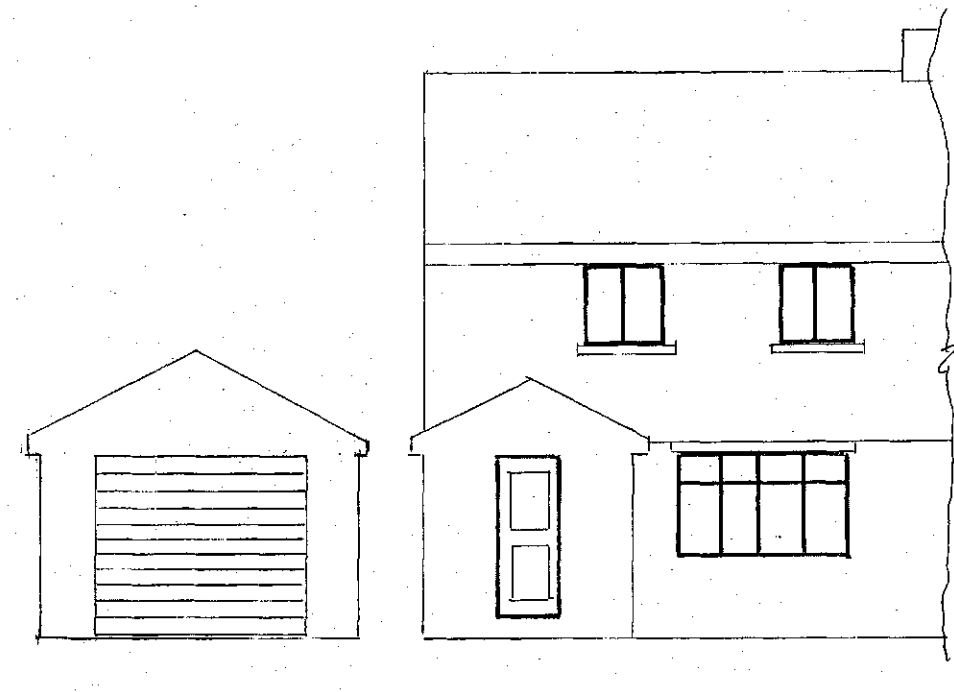

PROPOSED FRONT ELEVATION

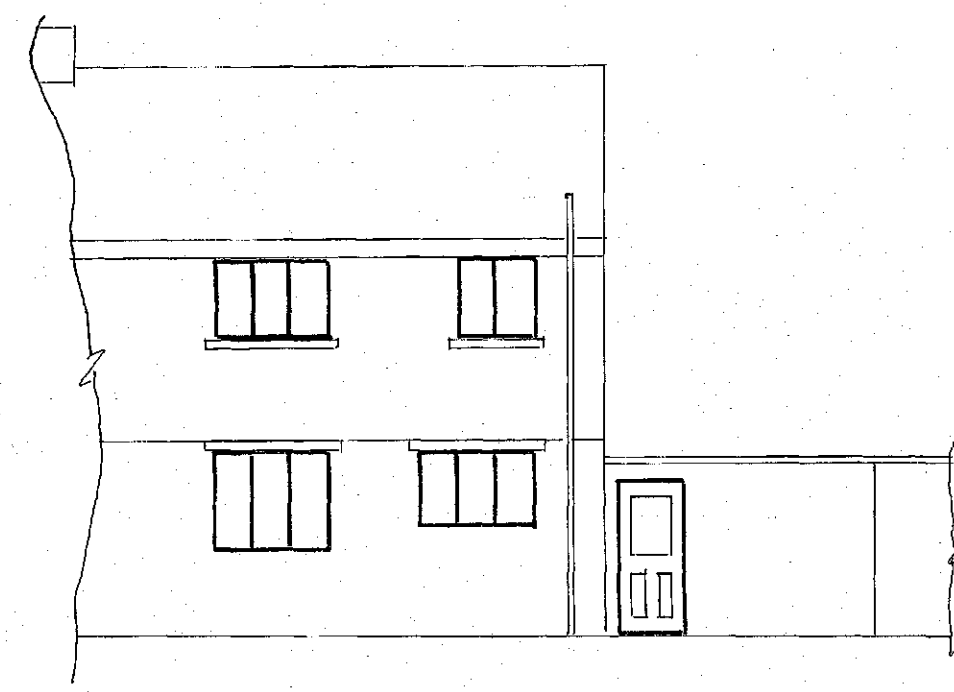


EXISTING REAR ELEVATION

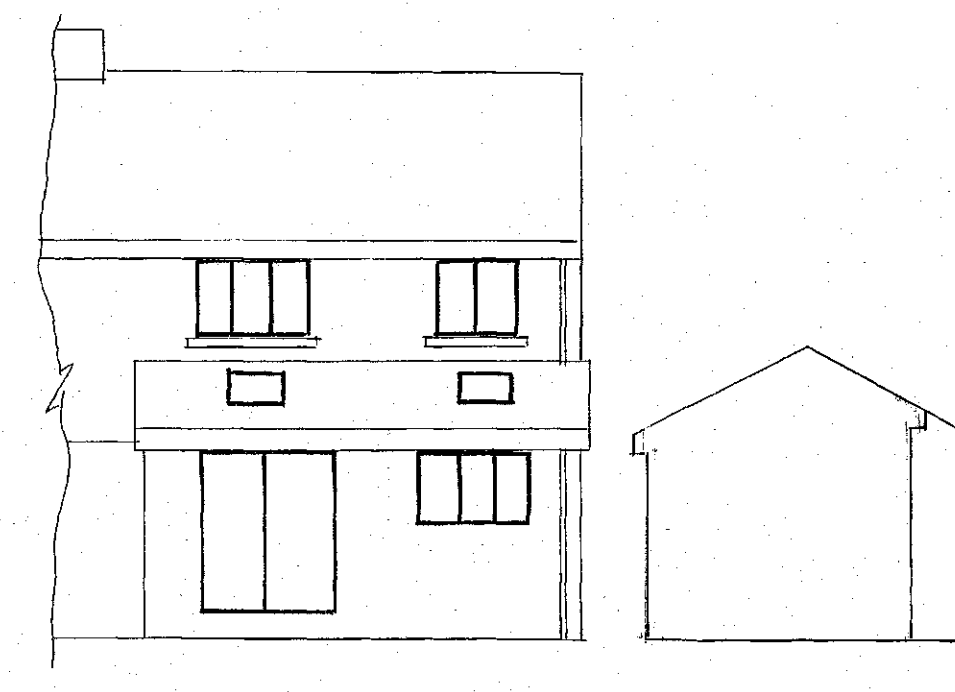


PROPOSED REAR ELEVATION


ALL ELEVATIONS SCALE 1:100

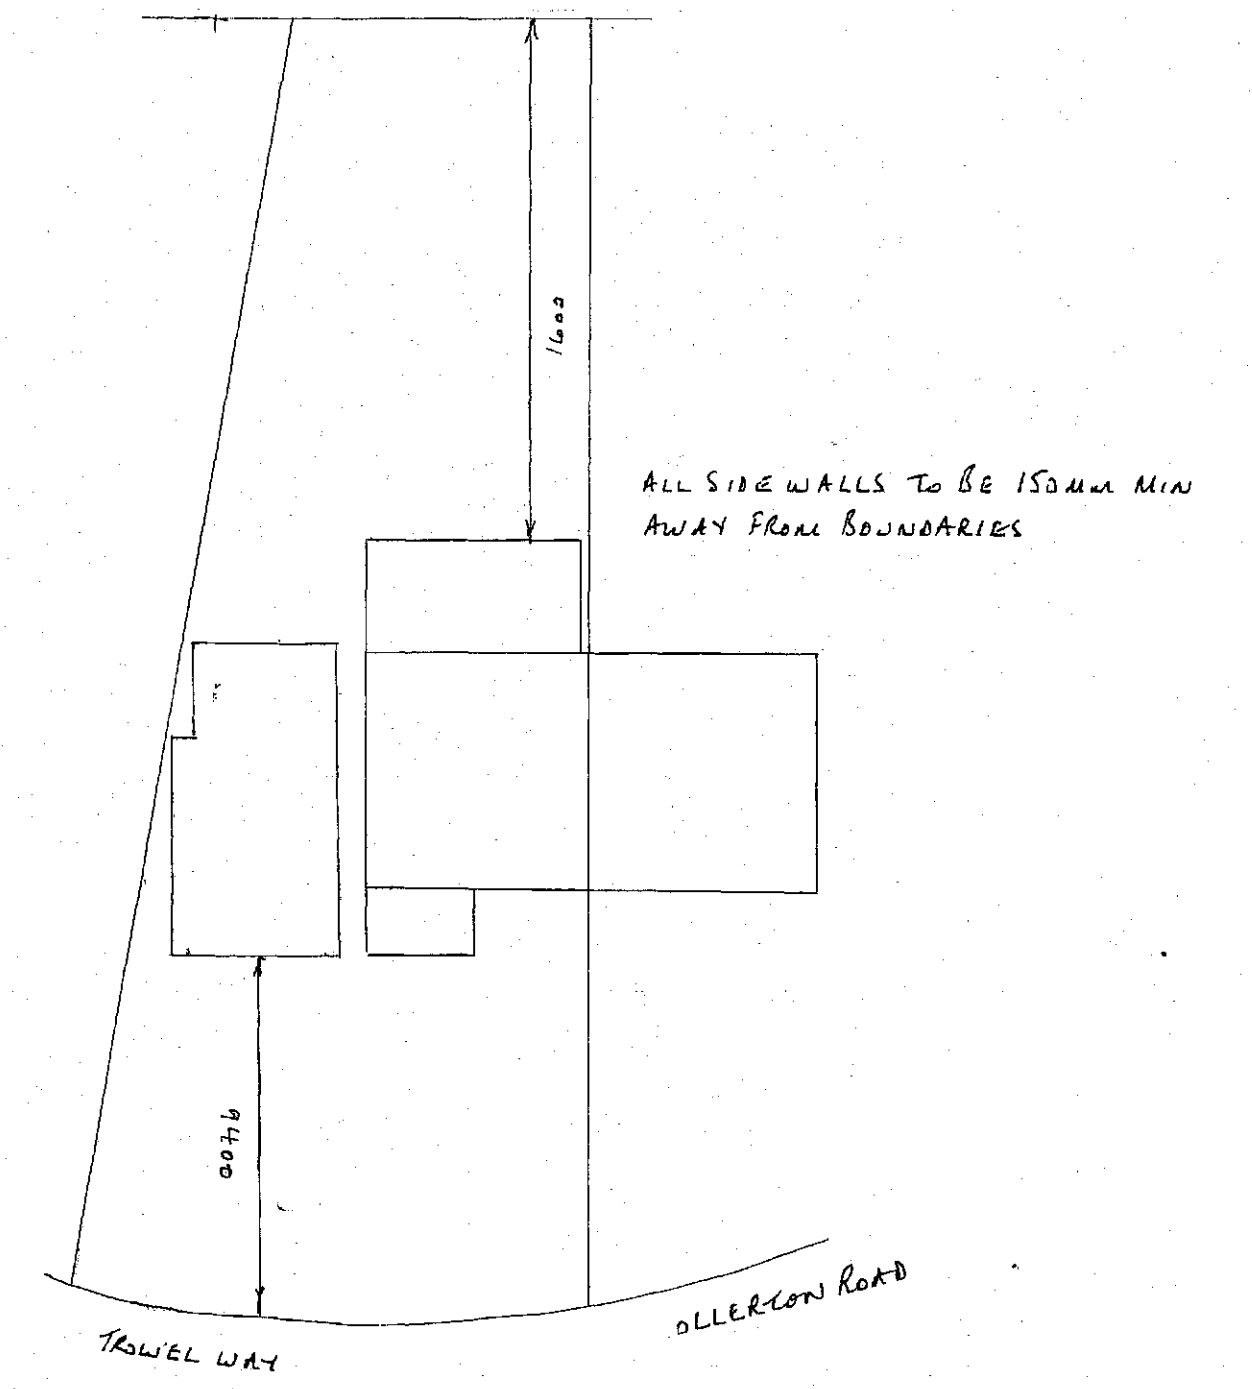


SITE PLAN SCALE 1:200

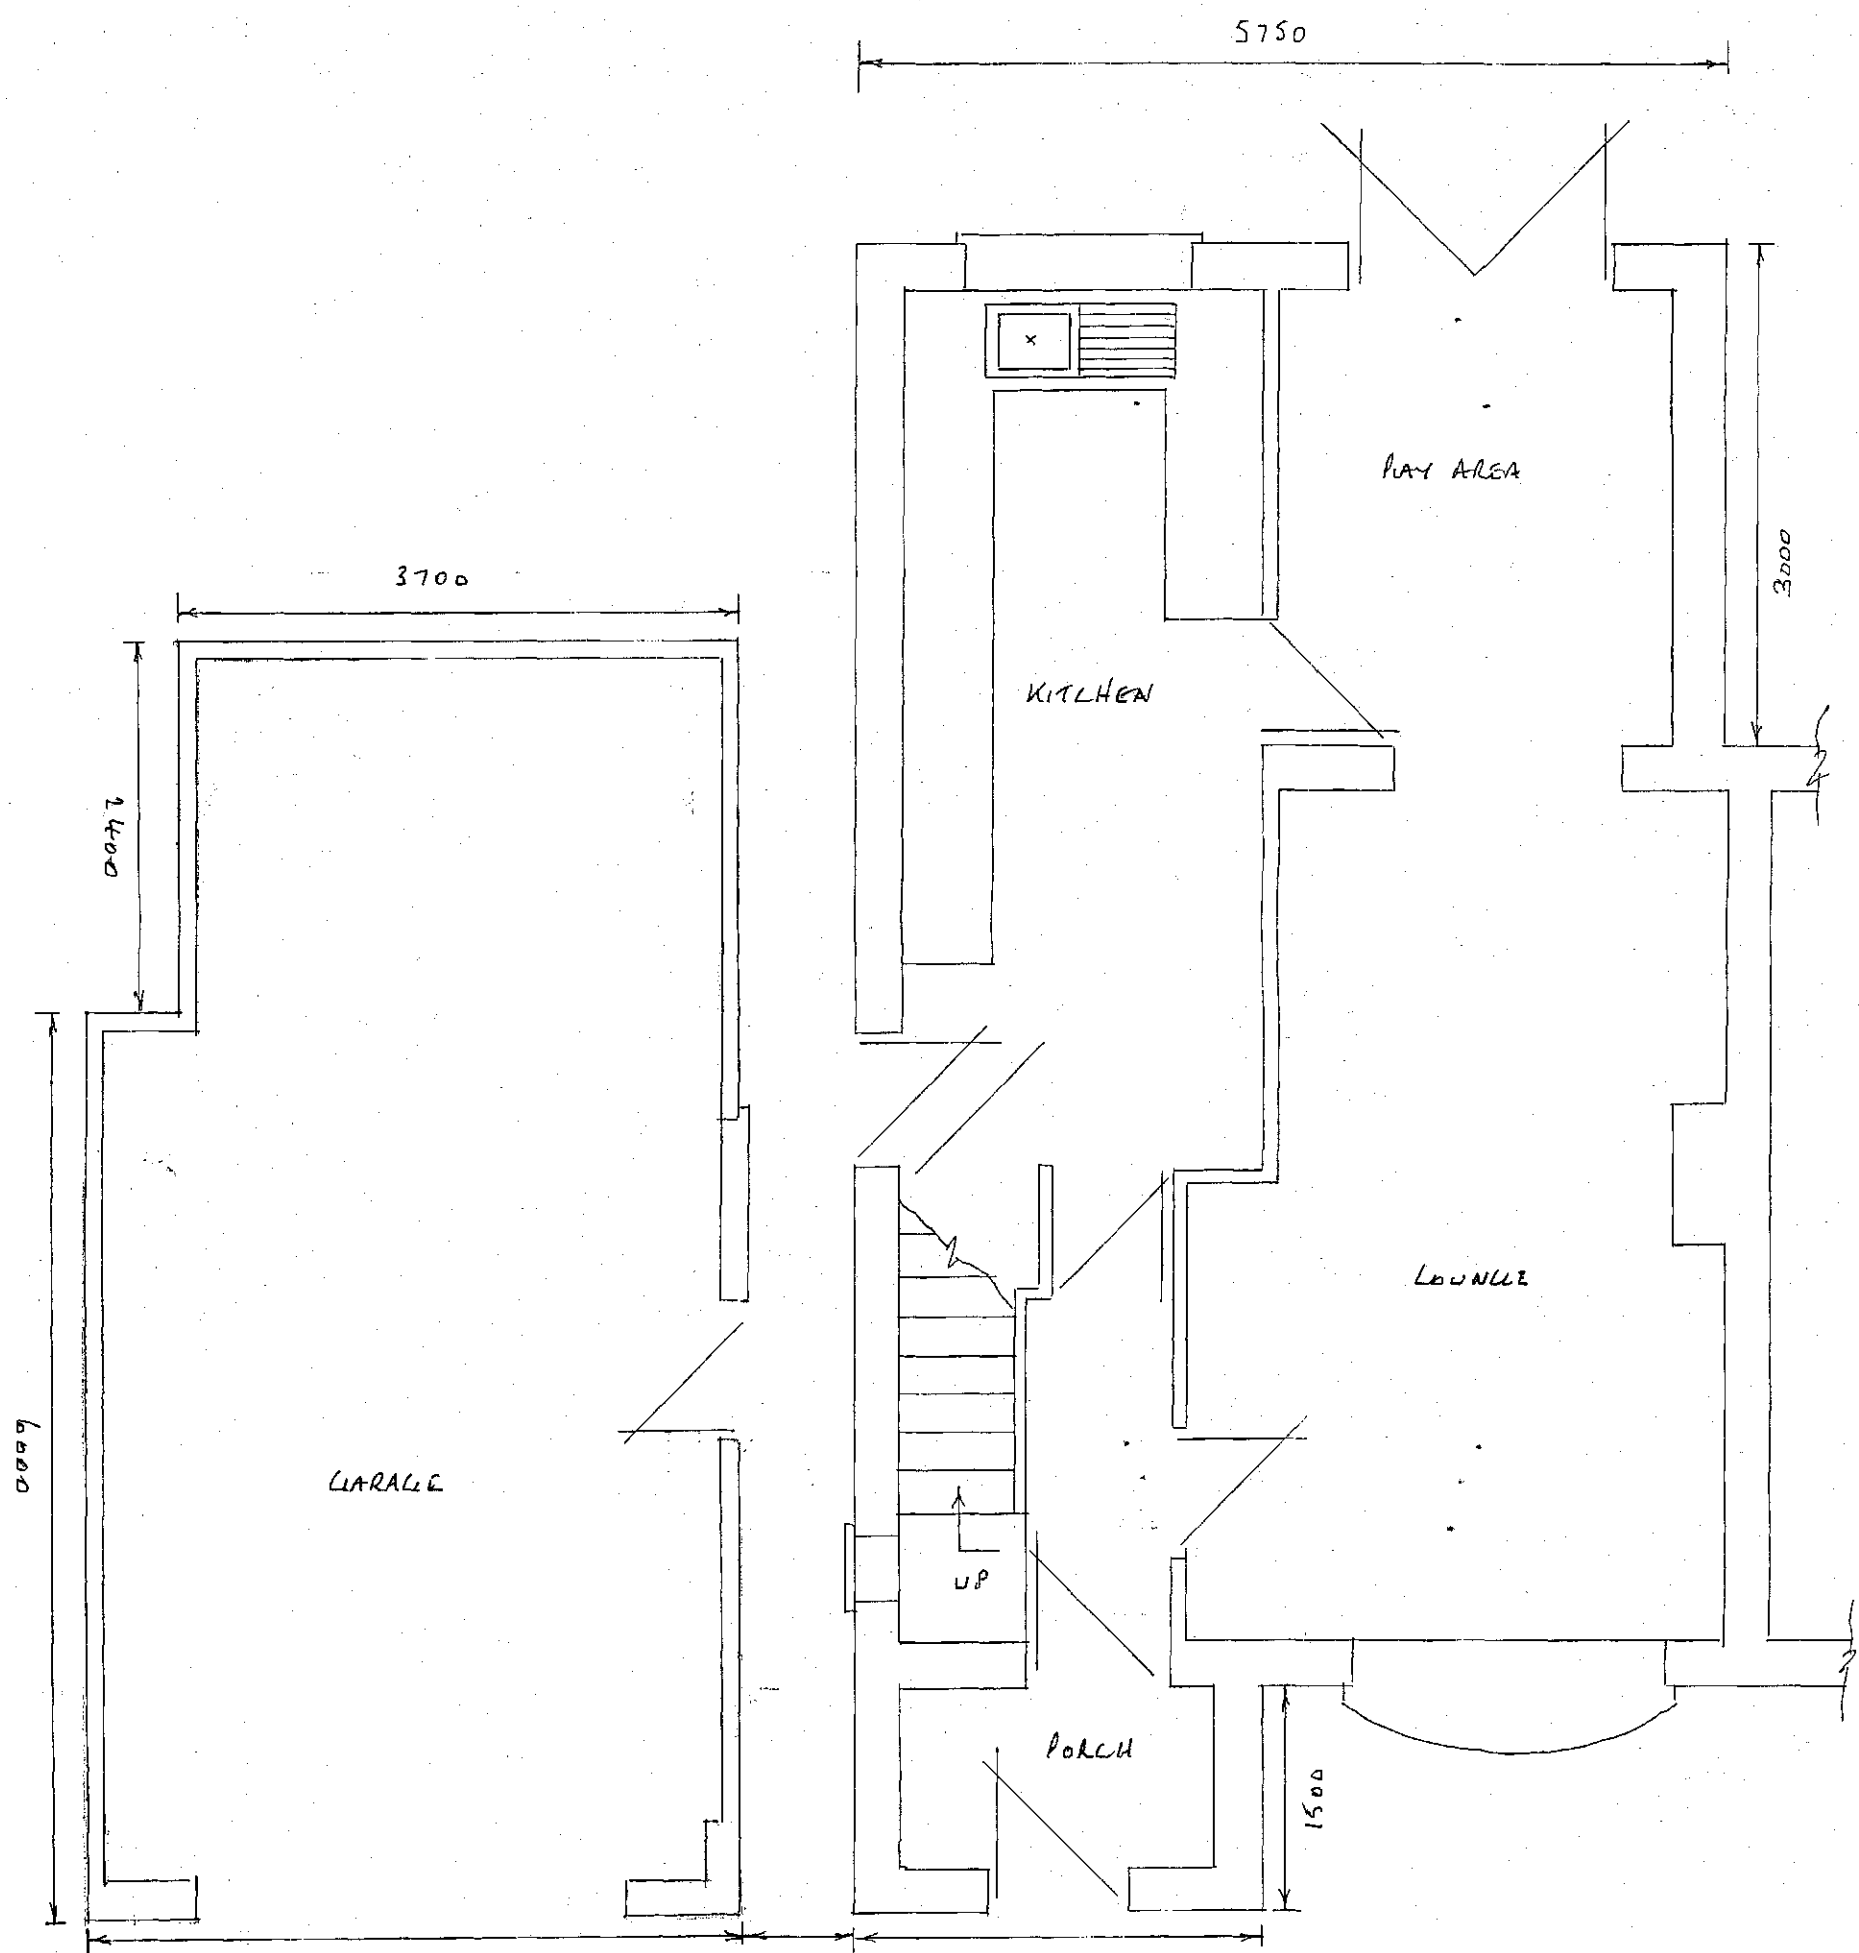


PROPOSED GROUND FLOOR PLAN SCALE 1:50

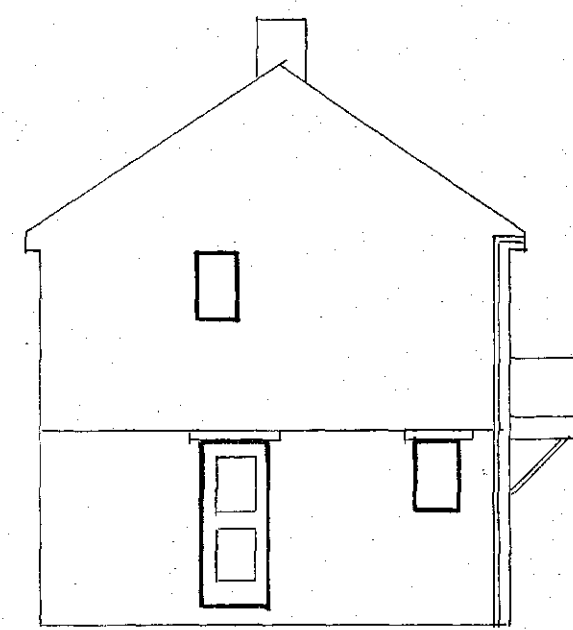


EXISTING SIDE ELEVATION

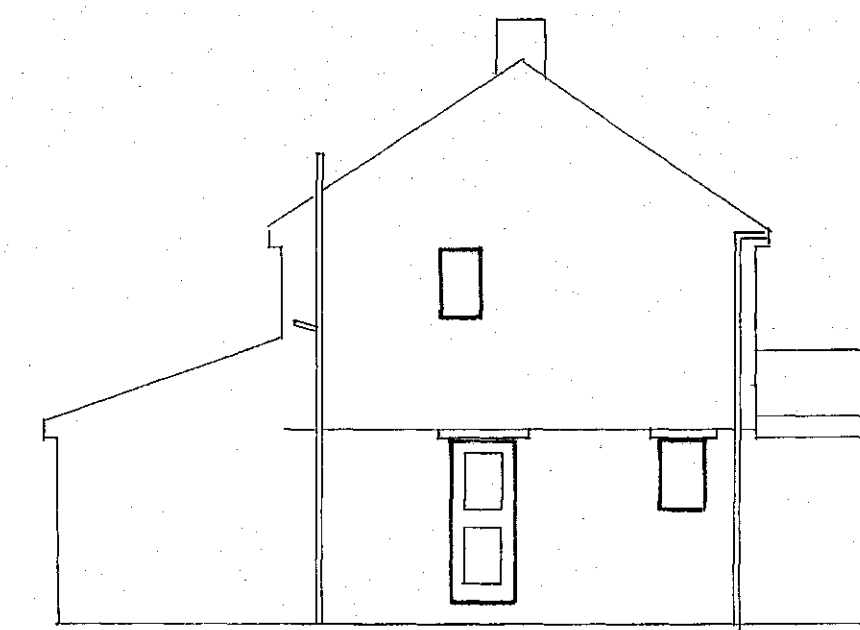


PROPOSED SIDE ELEVATION

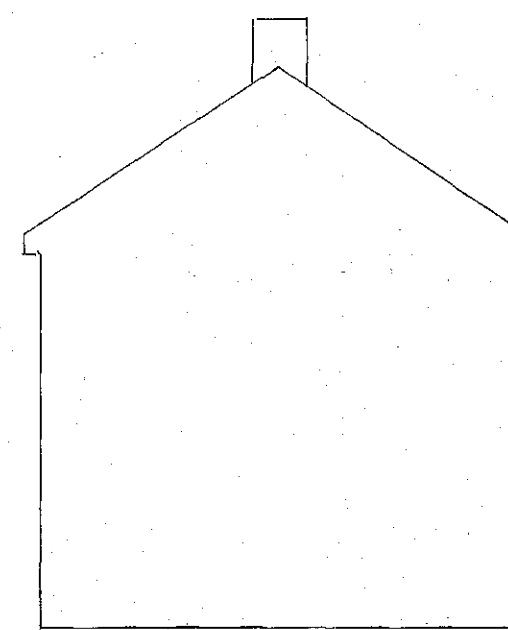


EXISTING SIDE ELEVATION

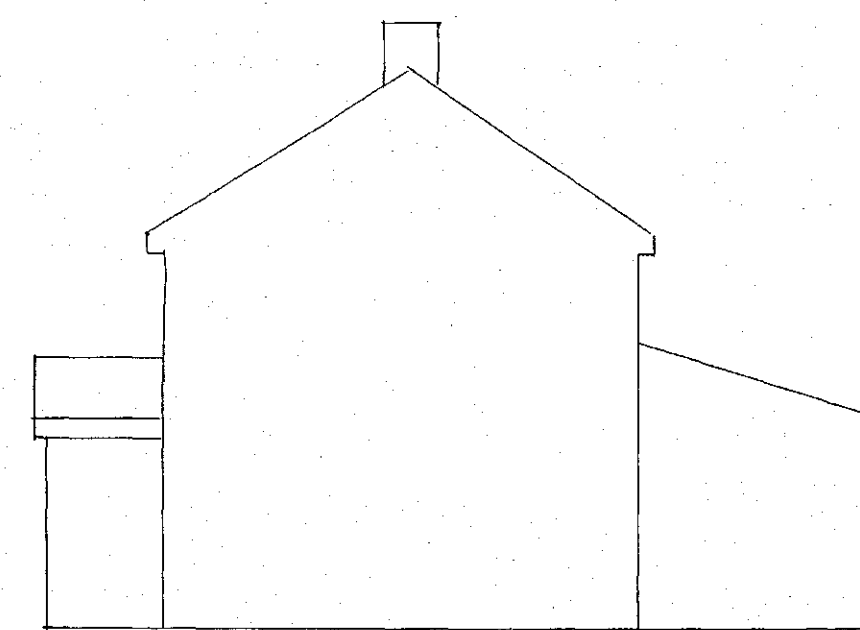


PROPOSED SIDE ELEVATION

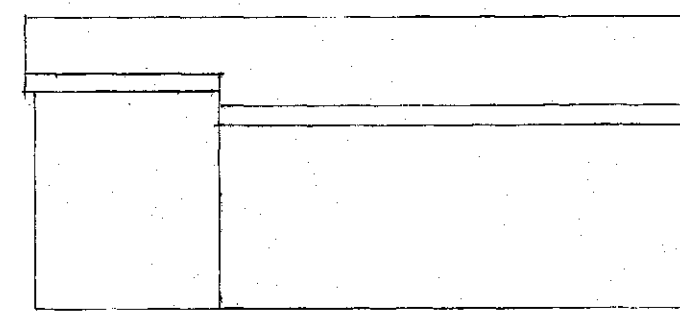


PROPOSED SIDE ELEVATION OF GARAGE

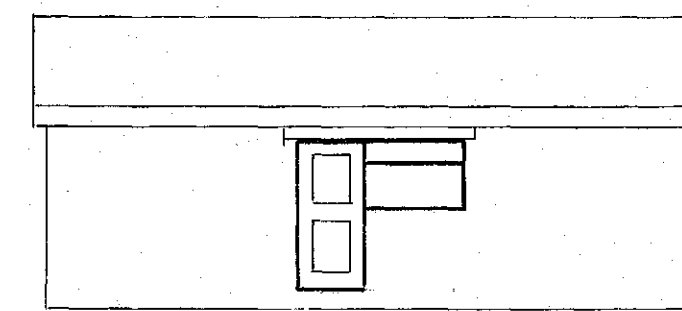


PROPOSED SIDE ELEVATION OF GARAGE

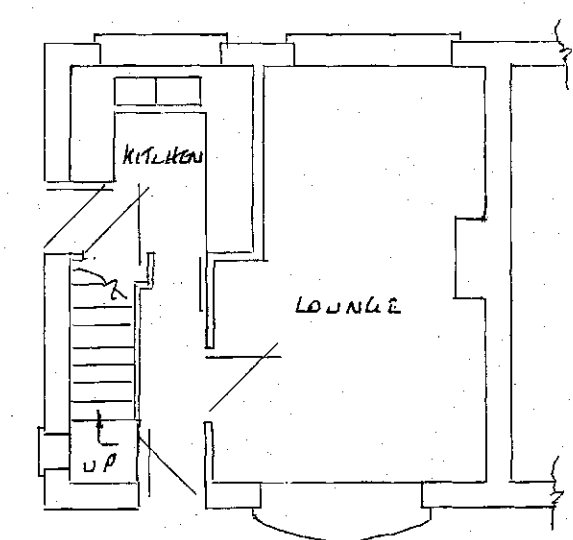

EXISTING GROUND FLOOR PLAN SCALE 1:100

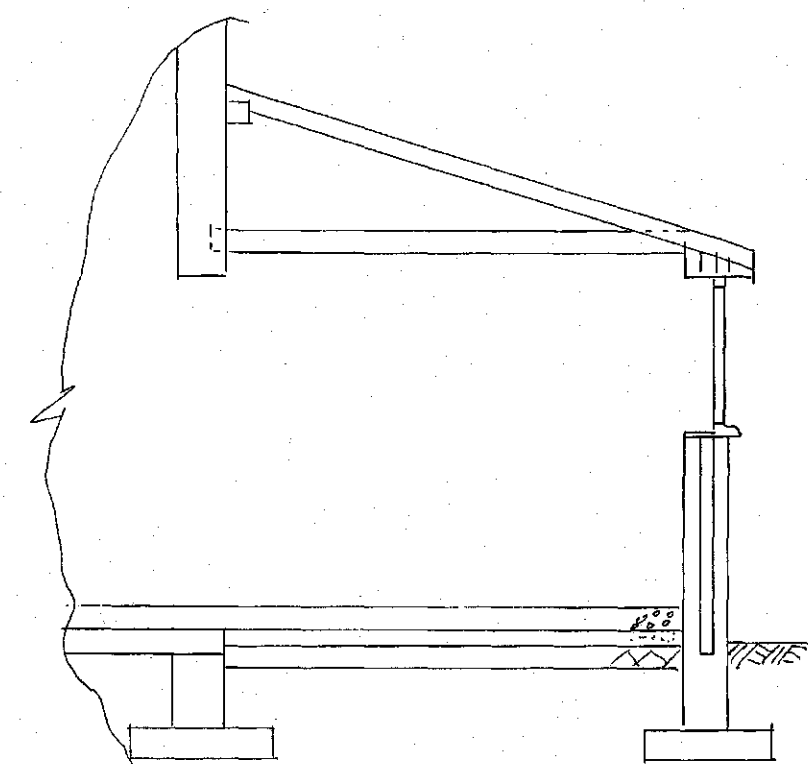

SECTION THRO' A-A SCALE 1:50

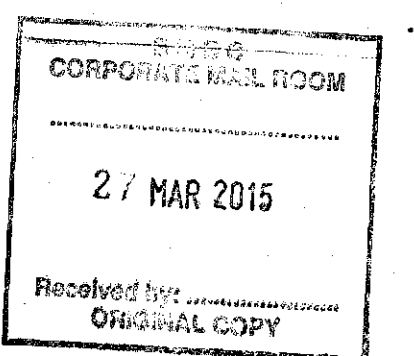

PROPOSED SINGLE STOREY REAR EXTENSION, FRONT PORCH EXTENSION AND DETACHED GARAGE AT:-
26 TROWEL WAY
ATHERSLEY NORTH
BARNLEY