





Ordnance Survey, (c) Crown Copyright 2019. All rights reserved. Licence number 100022432

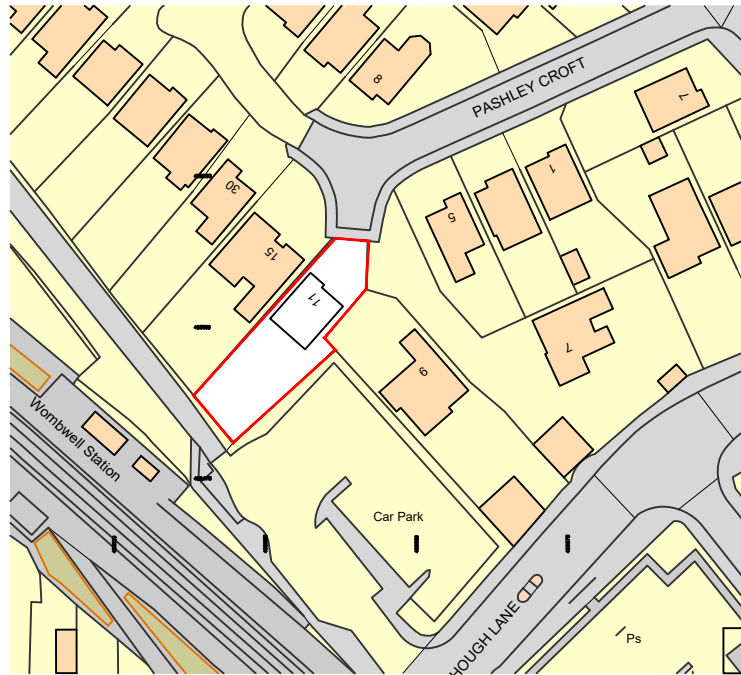


LOCATION PLAN 1:1250



EXISTING SITE PLAN 1:500

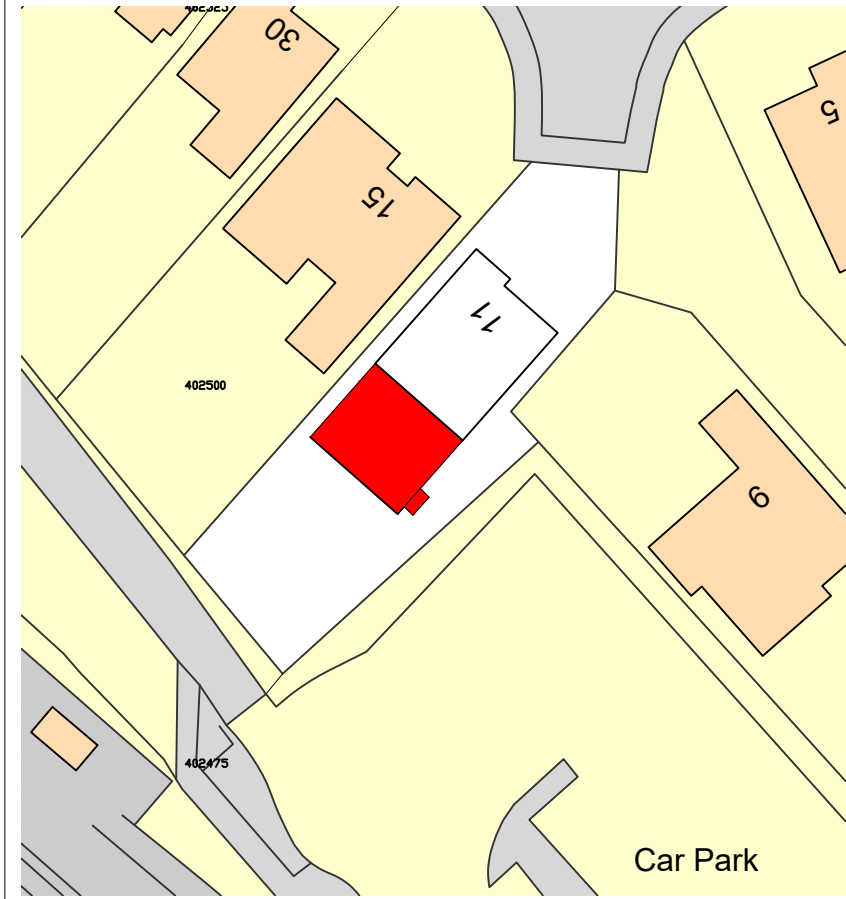

PROPOSED SITE PLAN 1:500

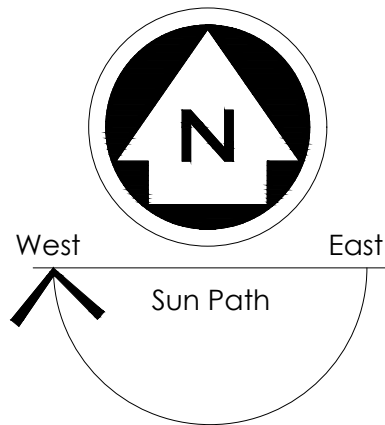

Ordnance Survey (c) Crown Copyright 2019. All rights reserved.

NOTES

ALL DIMENSIONS TO BE CHECKED ON SITE
ALL SUBJECT TO STRUCTURAL ENGINEERS CHECKS AND CALCULATIONS
TO BE READ IN CONJUNCTION WITH CONSTRUCTION SPECIFICATION
DO NOT SCALE FROM THIS DRAWING EXCEPT FOR THE PURPOSES OF LOCAL AUTHORITY PLANNING
IF ANY VARIATIONS ARE MADE TO SPECIFICATION/DRAWINGS WITHOUT DK DESIGNS FPT LTD KNOWLEDGE, DK DESIGNS FPT LTD WILL NOT BE HELD ACCOUNTABLE FOR NON COMPLIANCE OF PLANNING AND BUILDING REGULATIONS

This drawing and all the information shown is the property of DK Designs FPT Ltd and shall not be copied whole, or in part, or used for any other purpose without written permission of the Company

Rev.	Date.	Remarks	Client.	
			Mr and Mrs D Aylott	
			11 Pashley Croft - Wombwell - S73 0LB	
			Location, Existing and Proposed Site Plans	
			Scale:	Drawn:
			1:1250 1:500 @ A3	Sept 19
			Drawing Number:	Revision:
			2019-103-01	DCK/KLU


DK DESIGNS
FUTURE PROJECTS TODAY

7A HAYWOOD HOUSE, HYDRA BUSINESS PARK
NETHER LANE
SHEFFIELD
S35 1ZX
TEL OFFICE:- 07591 206852
WEB:- WWW.DK-DESIGNS.CO.UK
EMAIL :- DESIGNS@DK-DESIGNS.CO.UK


EXISTING




Front Elevation

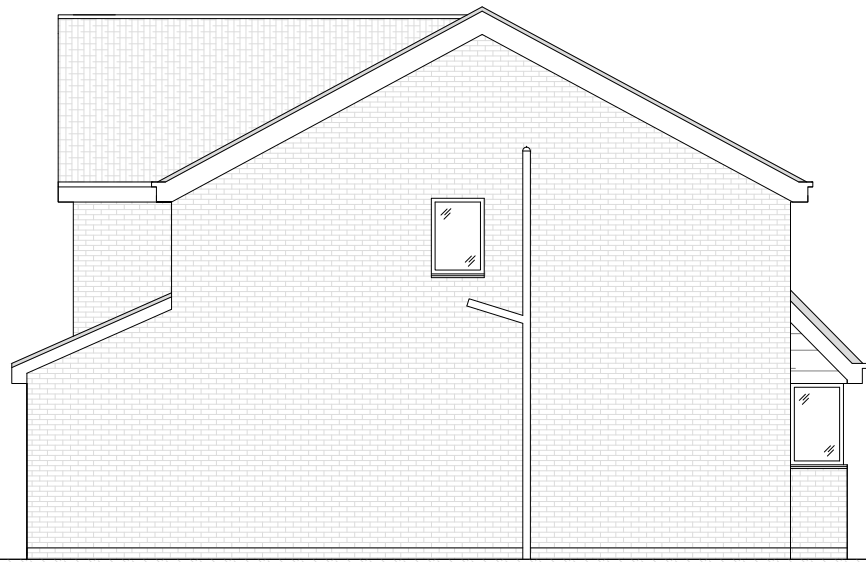


Side Elevation

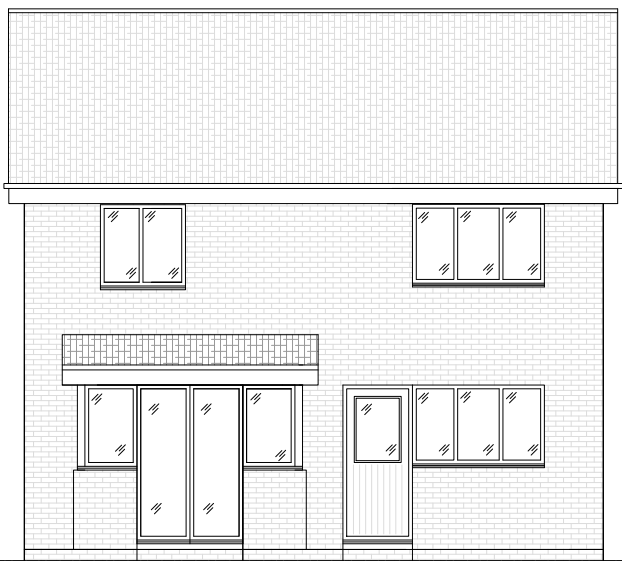


Rear Elevation

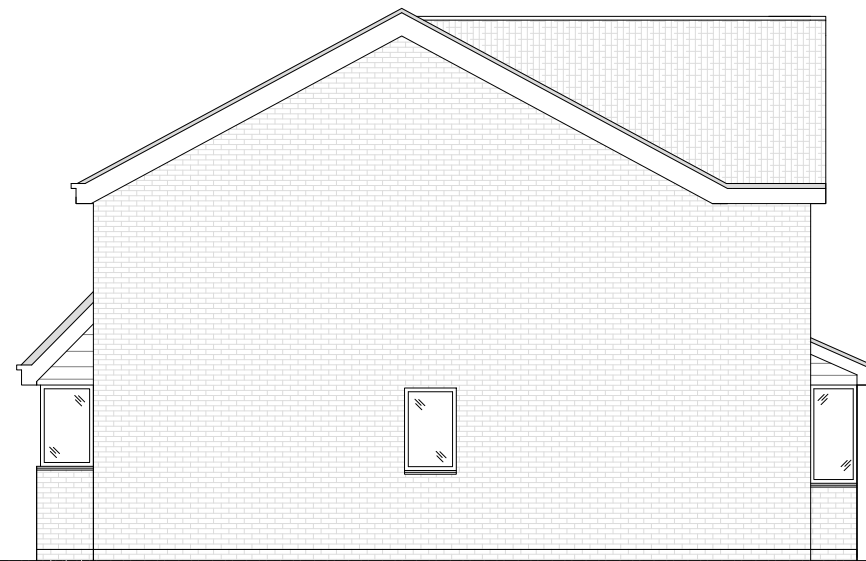

Side Elevation

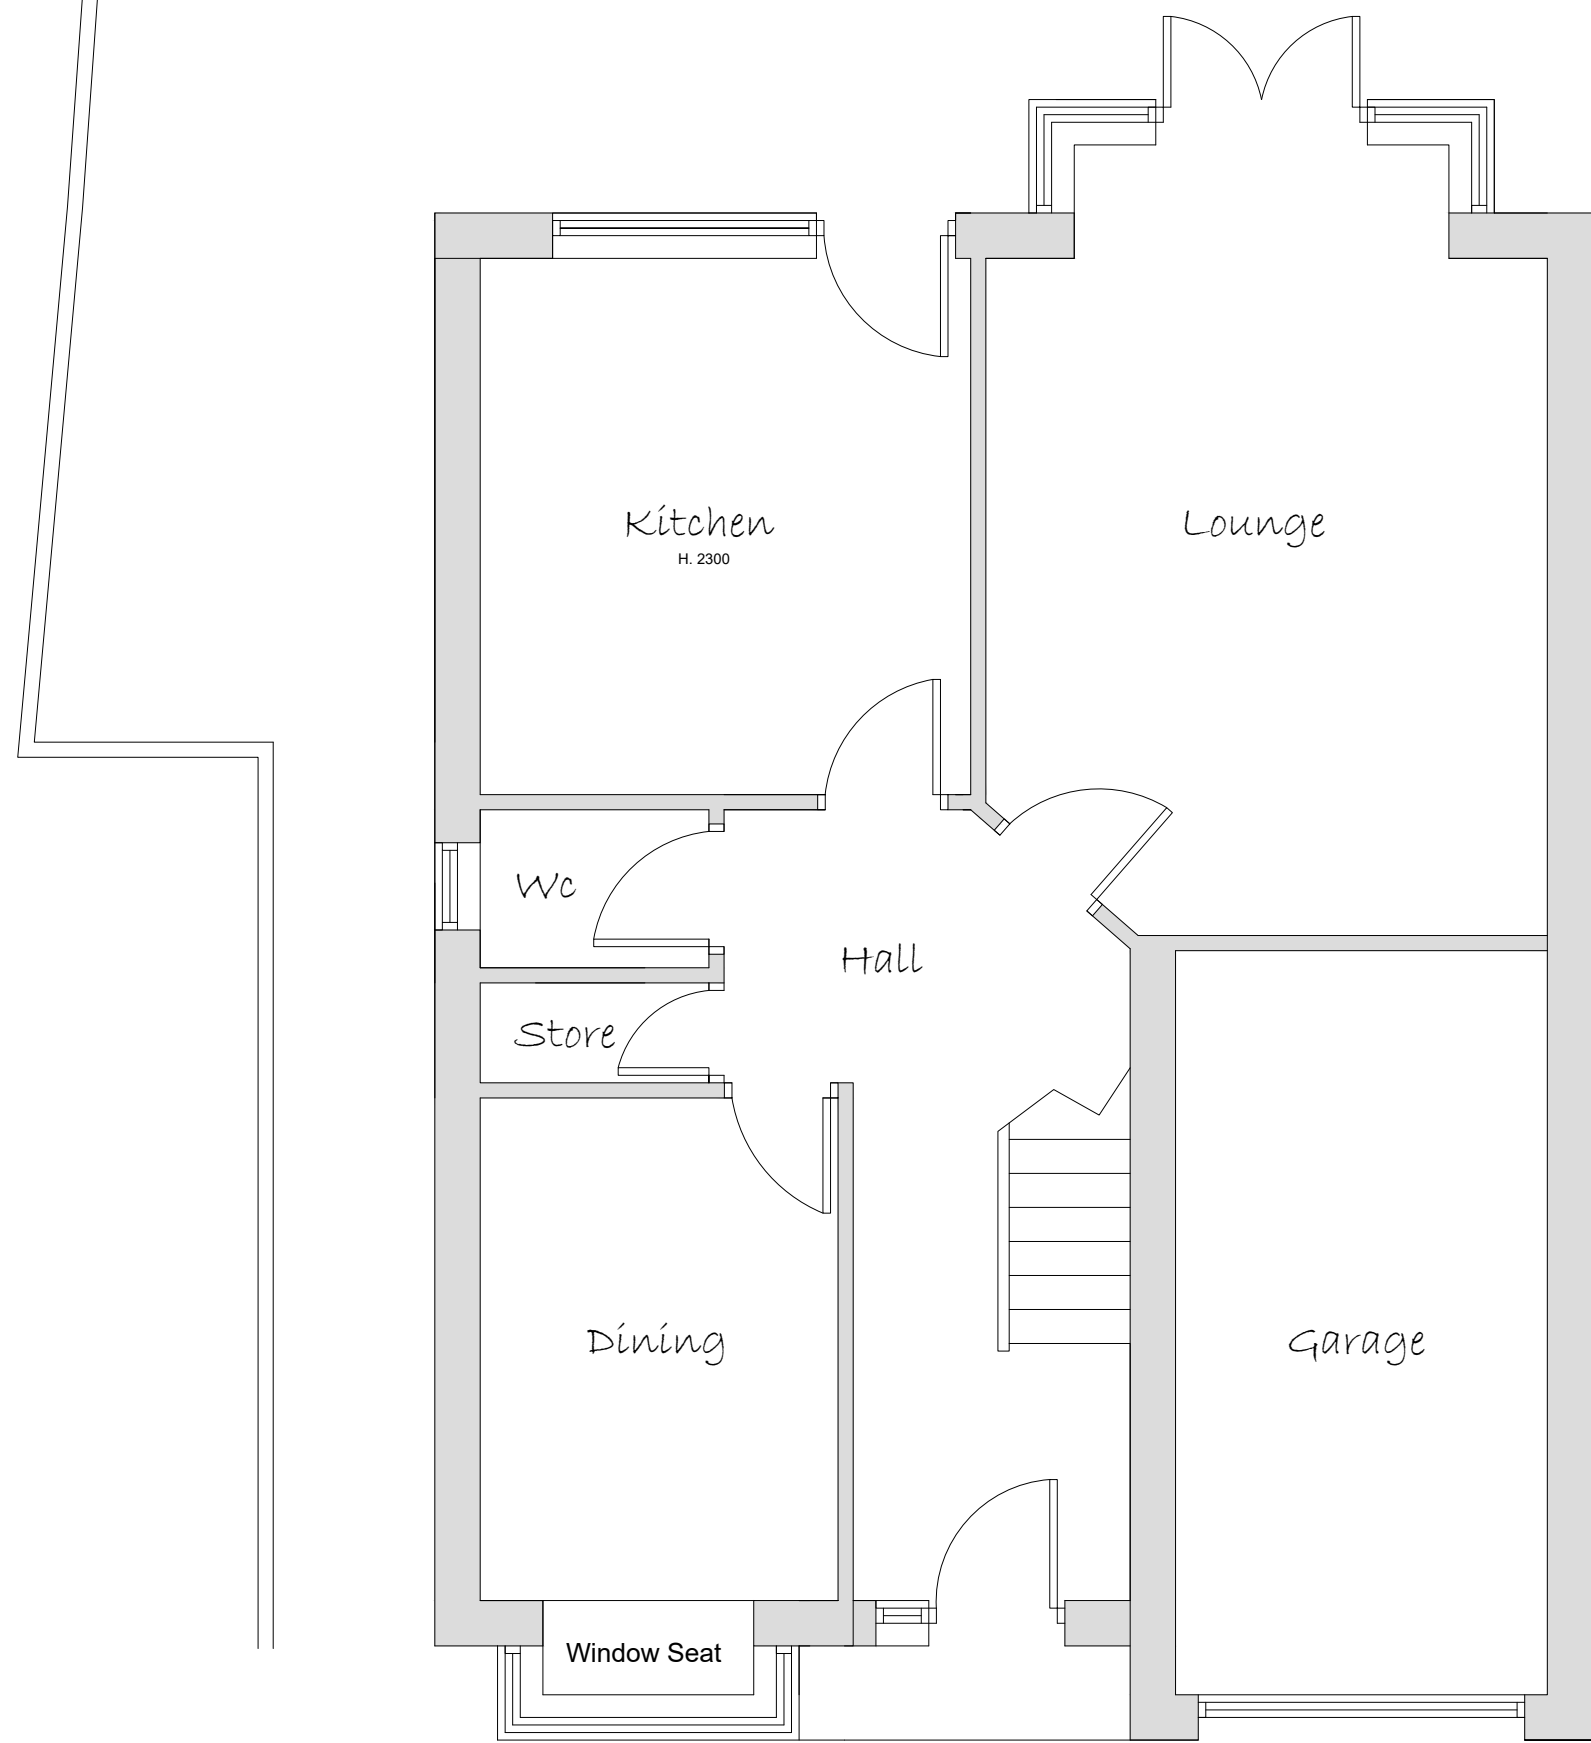



Ground Floor Plan

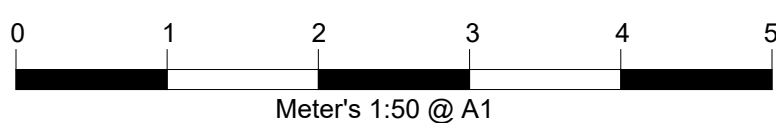

PROPOSED




Front Elevation

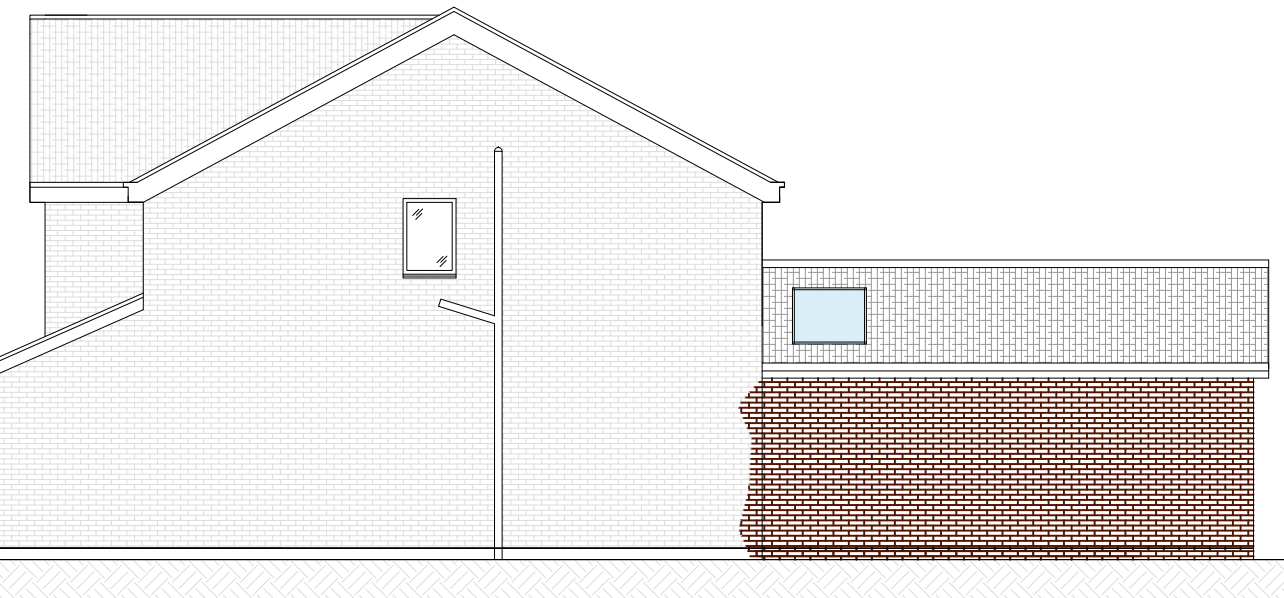 



Side Elevation



Rear Elevation

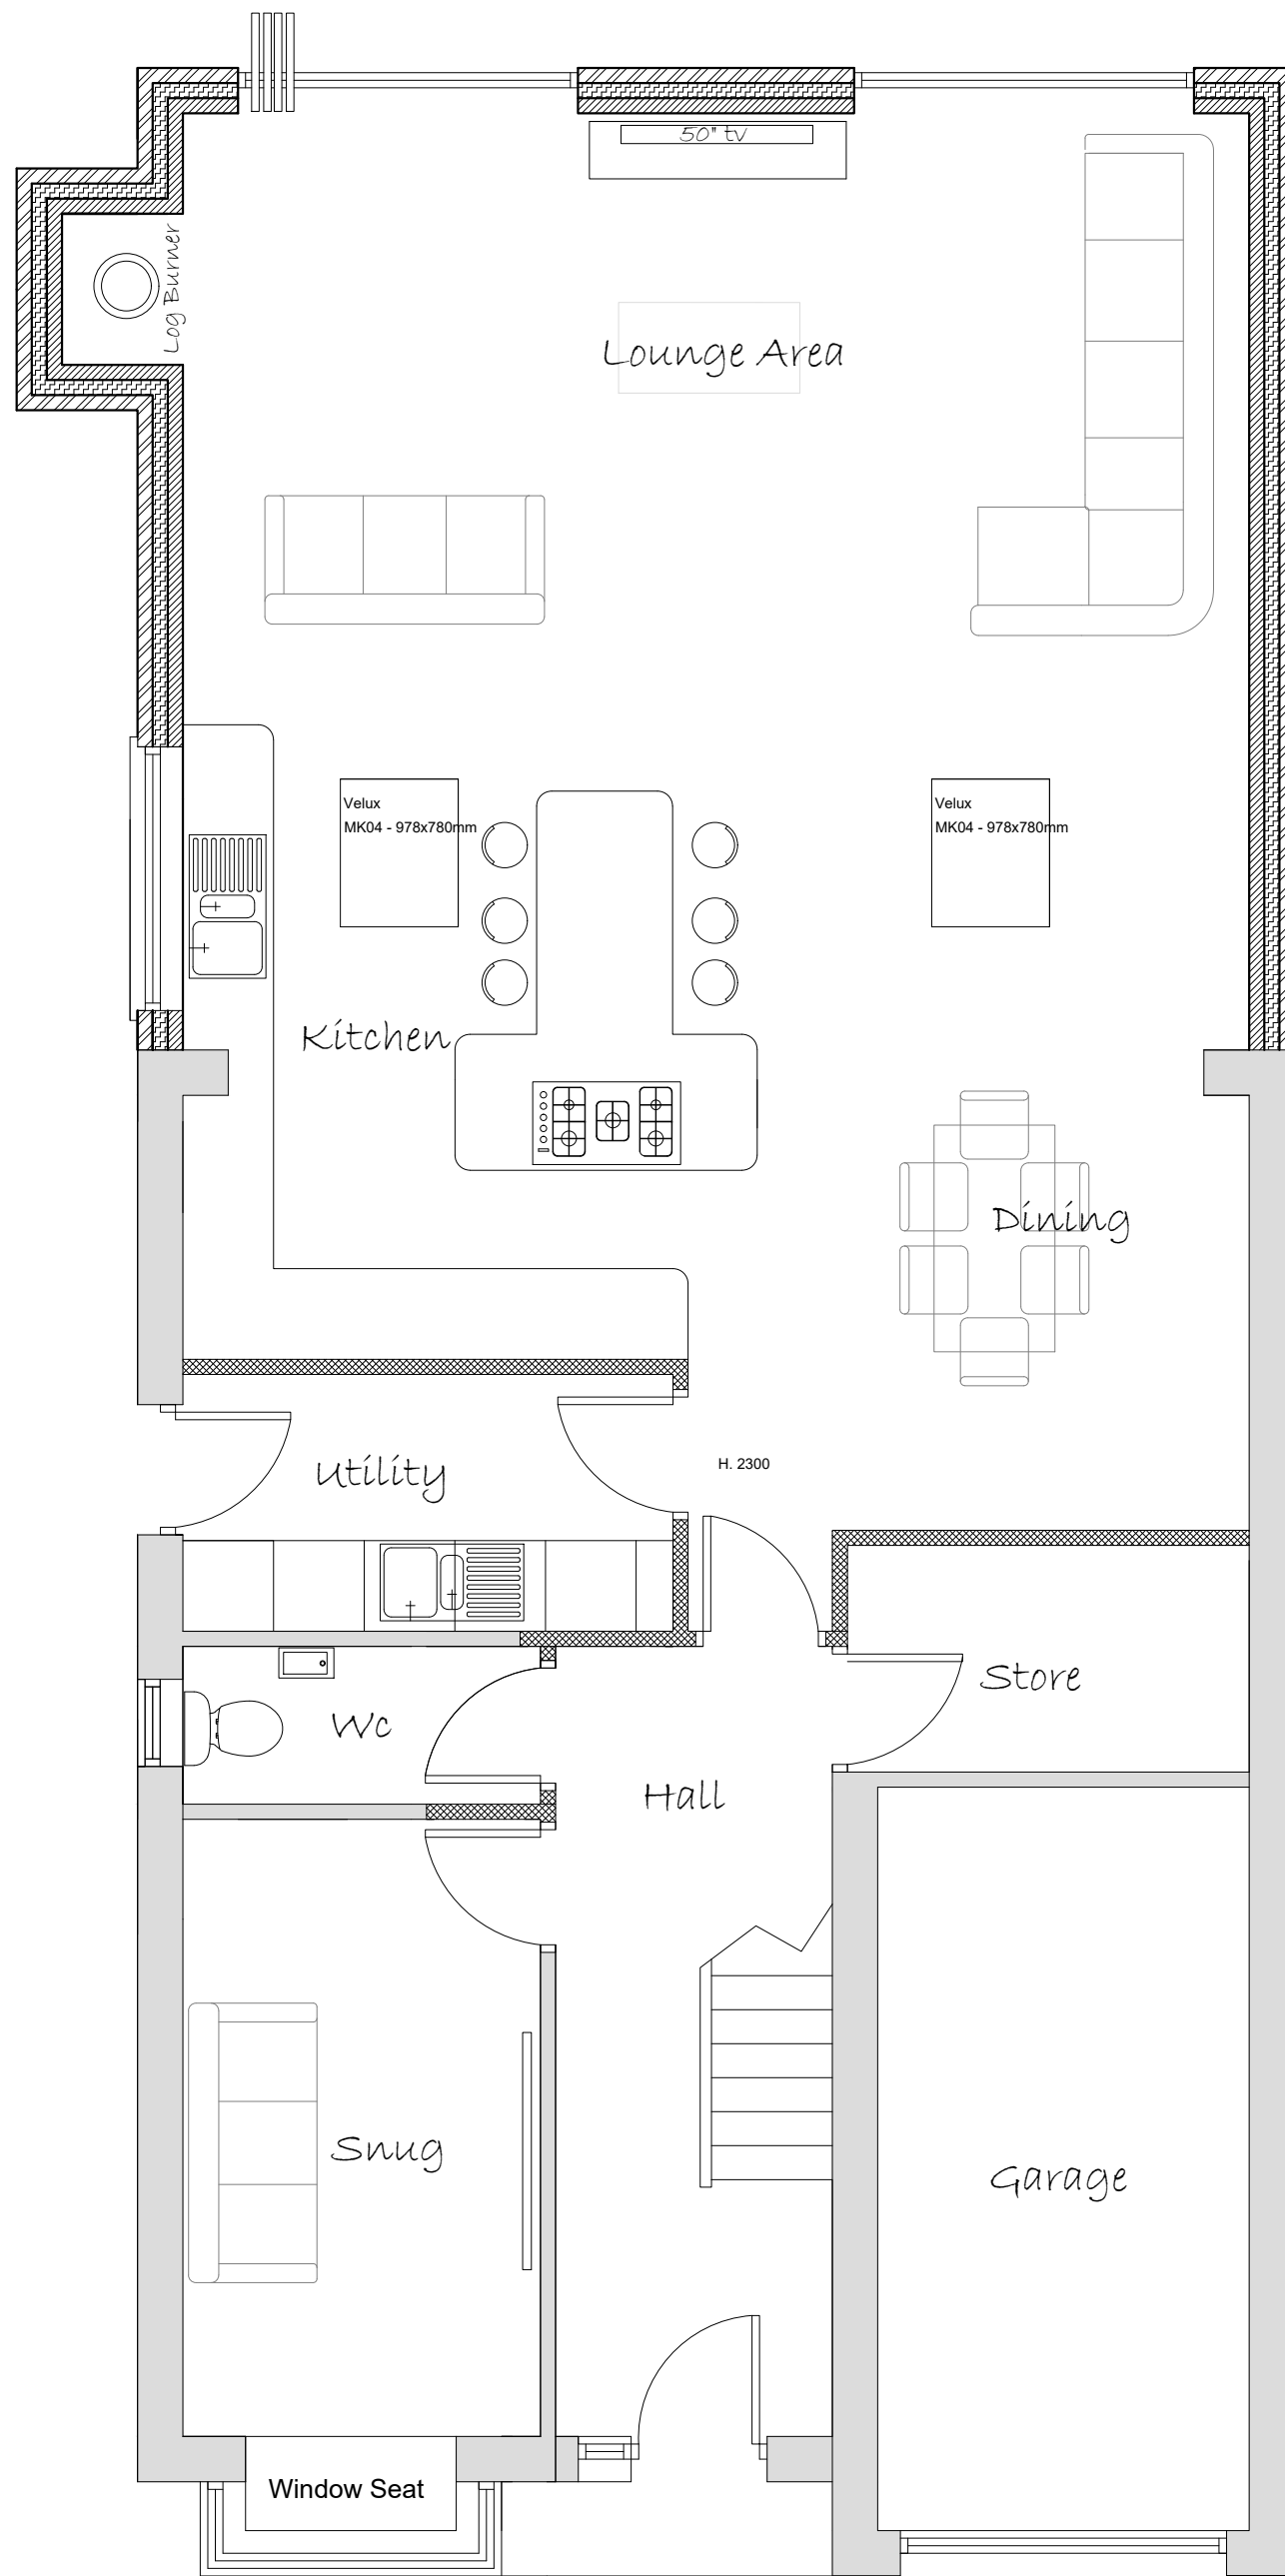

Ground Floor Plan

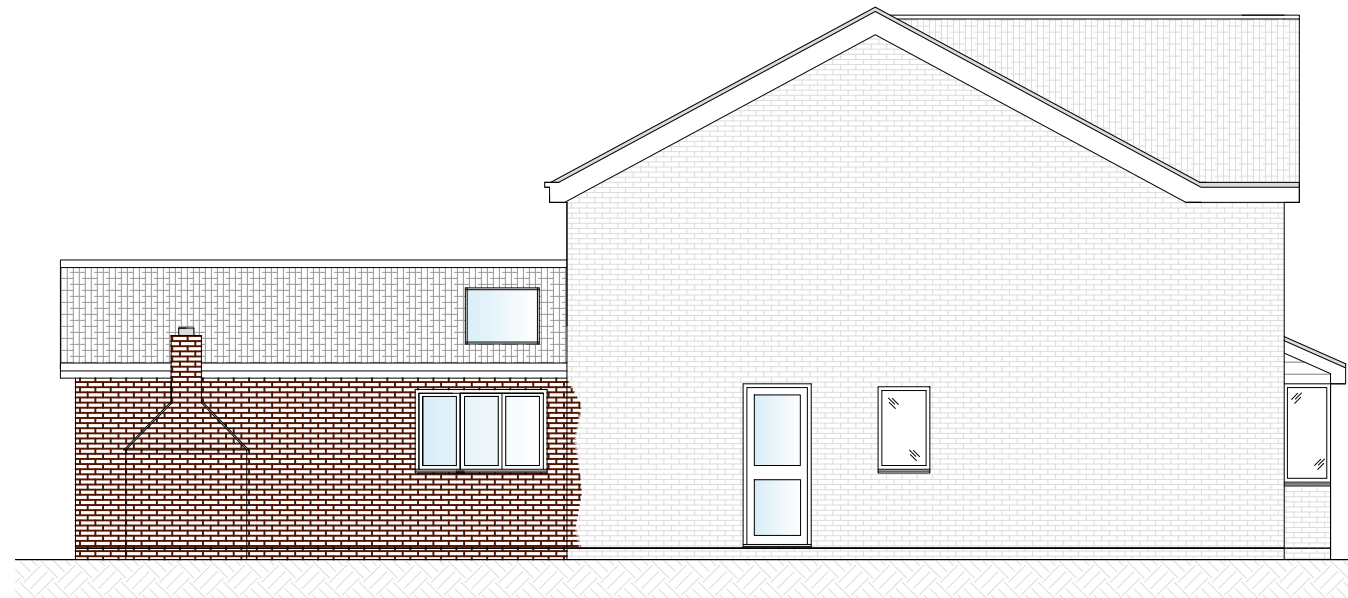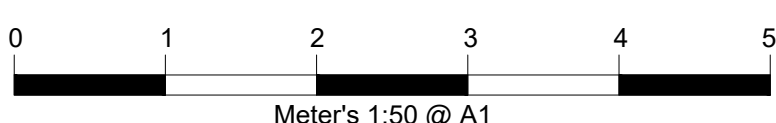

Side Elevation

Wall Key

- 100mm External Wall - to Match Existing
- 100mm Cavity Wall - Insulation to Specification
- 100mm Internal Wall Blockwork - 22mm Sound Bloc Plaster Board
- 100mm Stud Walls - 15mm Sound Bloc Plaster Board
- Rigid Board - Insulation to Specification
- Insulated Cavity Closer

Materials

- Brickwork to Match Existing
- Roof Tiles To Match Existing
- Render to Clients Specification
- Stone/Recon Stone to match existing

Electrical and Heating

To clients spec

- Pendant Light
- Spot Light
- External Light
- Switch. (All switches 1200mm above floor)
- Double 13 Amp sockets, 450mm min. above floor.
- T.V aerial socket.(H.L denotes 1050mm high)
- Radiator position.

- Smoke detector wired permanently to a separately fused circuit.
- Carbon Monoxide Detector to BS EN 50291:2001
- Heat Detector
- Mechanical extract fan

NOTES

ALL DIMENSIONS TO BE CHECKED ON SITE
ALL SUBJECT TO STRUCTURAL ENGINEERS CHECKS AND CALCULATIONS
TO BE READ IN CONJUNCTION WITH CONSTRUCTION SPECIFICATION
DO NOT SCALE FROM THIS DRAWING EXCEPT FOR THE PURPOSES OF LOCAL AUTHORITY PLANNING
IF ANY VARIATIONS ARE MADE TO SPECIFICATION/DRAWINGS WITHOUT DK DESIGNS FPT LTD KNOWLEDGE, DK DESIGNS FPT LTD WILL NOT BE HELD ACCOUNTABLE FOR NON COMPLIANCE OF PLANNING AND BUILDING REGULATIONS

This drawing and all the information shown is the property of DK Designs FPT Ltd and shall not be copied whole, or in part, or used for any other purpose without written permission of the Company

DK DESIGNS
FUTURE PROJECTS TODAY

7A HAYWOOD HOUSE, HYDRA BUSINESS PARK
NETHER LANE
SHEFFIELD
S35 1ZX
TEL OFFICE:- 07591 206852
WEB:- WWW.DK-DESIGNS.CO.UK
EMAIL :- DESIGNS@DK-DESIGNS.CO.UK

Client,

Mr and Mrs D Aylott

11 Pashley Croft - Wombwell - S73 0LB

EXISTING AND PROPOSED PLAN

Scales:
1:50 1:100 @ A1

Drawing Number:
2019-103-02

Revision:

Date:
SEPT 19

Drawn by:
DCK/KLU