


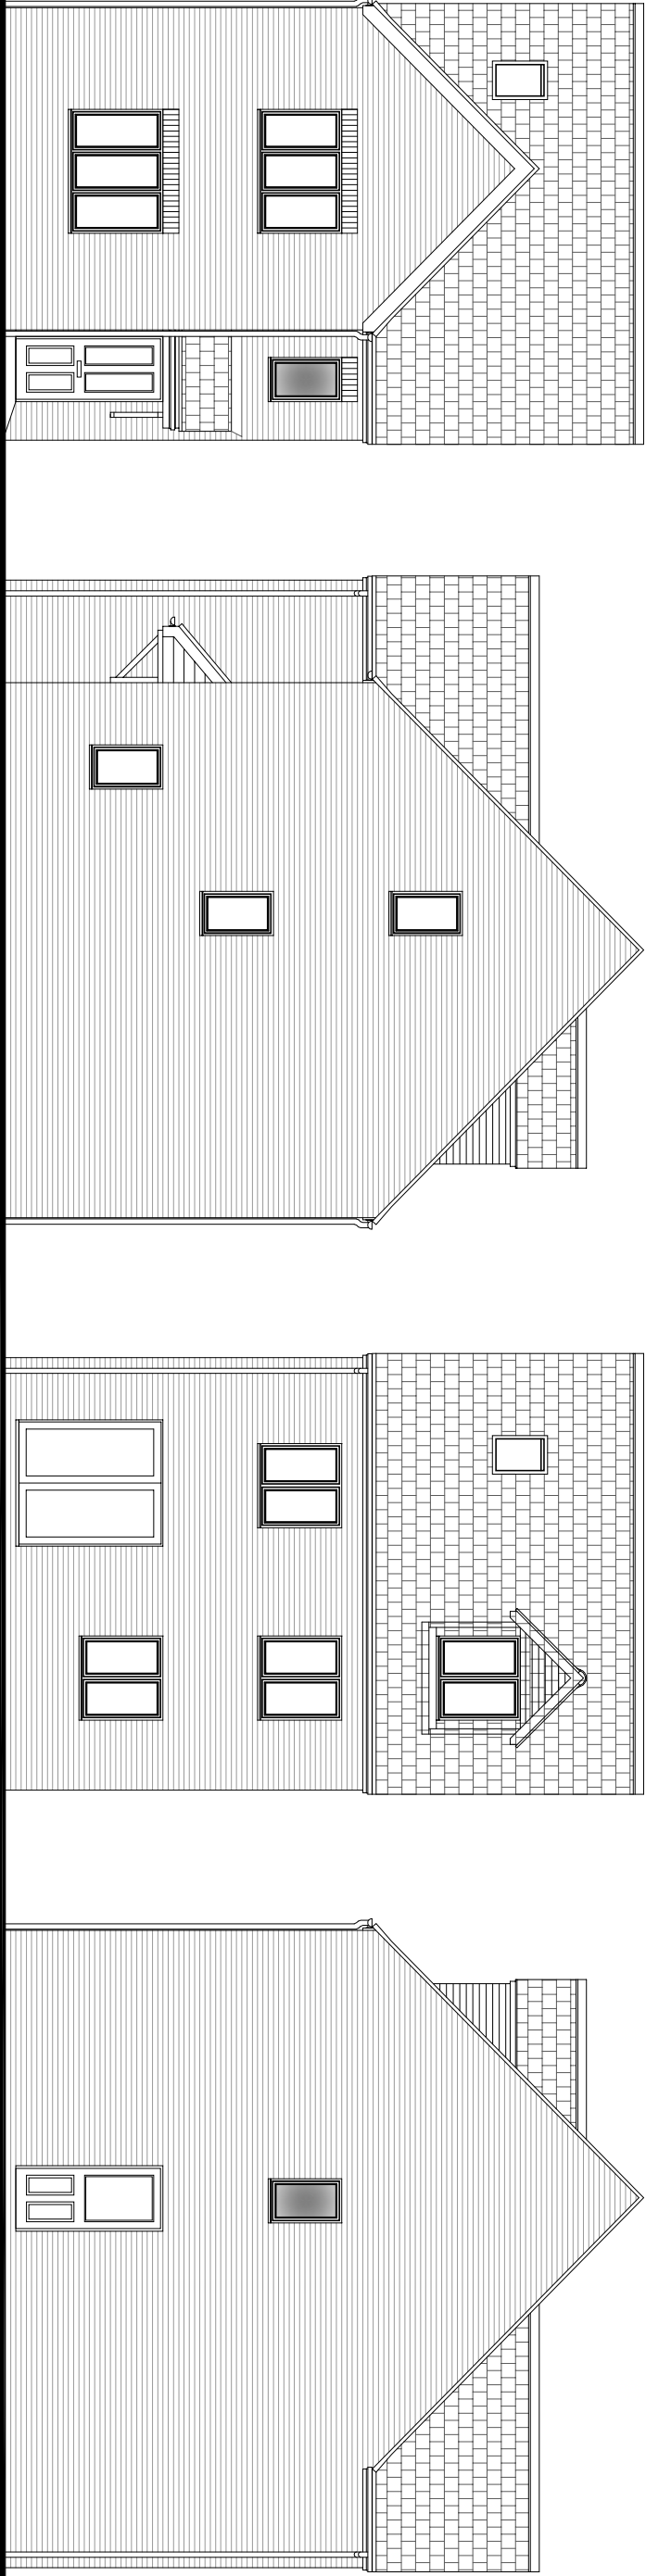


Front Elevation


Side Elevation

Rear Elevation


Side Elevation

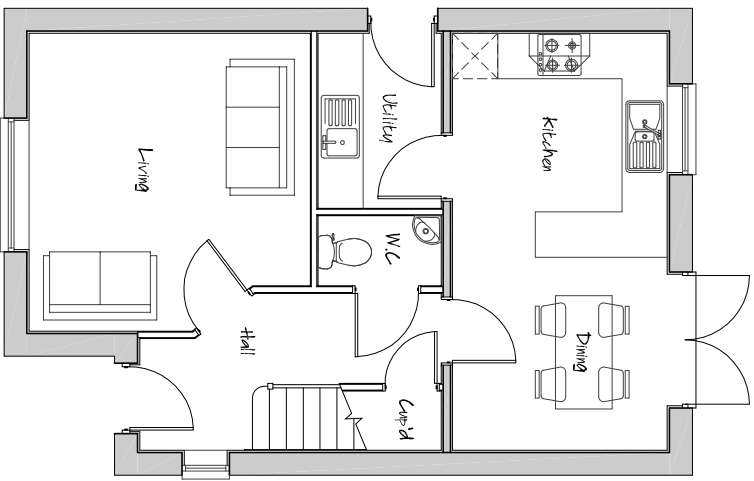

Ground Floor Layout

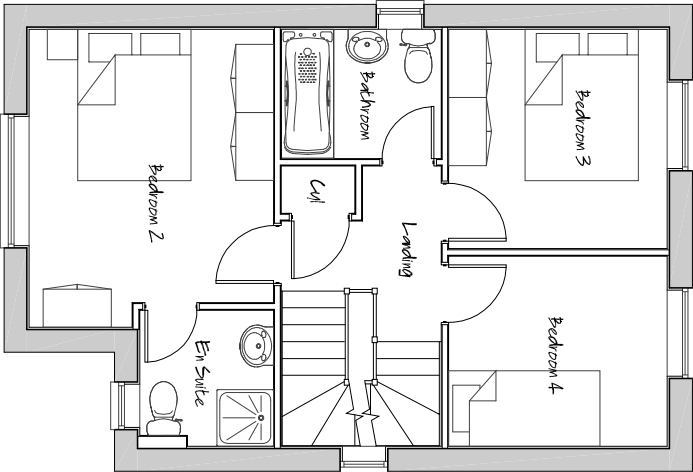

First Floor Layout

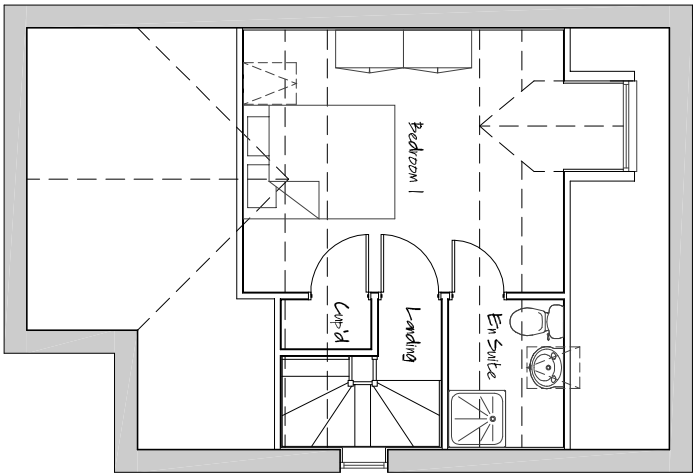

Second Floor Layout

# PLOTS 42, 74, 97, 132 & 137 – PLANNING DRAWING

|   |       |                                                           |         |
|---|-------|-----------------------------------------------------------|---------|
| <div> <div> architectural design town planning landscape architecture </div> <div> </div> <div> John R Paley Associates </div> </div>                                                                                           |       |                                                           |         |
| <div> <div>CLIENT</div> <div>PERSIMMON WEST YORKSHIRE</div> </div>   |       |                                                           |         |
| <div> <div>PROJECT</div> <div>RESIDENTIAL DEVELOPMENT<br/>UPPER SHEFFIELD ROAD<br/>BARNSLEY</div> <div>DRAWING OF<br/>PLOTS 42, 74, 97, 132 &amp; 137<br/>PLOT SPECIFIC PLANNING DRAWING</div> <div>MARKETING NAME</div> </div> |       |                                                           |         |
| drawing no   | rev   | date                                                      |         |
| P09:4234:117   | 0     | JULY 10                                                   |         |
| scale @ A2   | drawn | check                                                     | date    |
| 1:100   | RAN   | CAH                                                       | JULY 10 |
| 1 Red Hall Crescent<br>Paragon Business Village<br>Wakefield<br>WF1 2DF   |       | t-01924 383322<br>f-01924 384382<br>e-info@jrpassoc.co.uk |         |