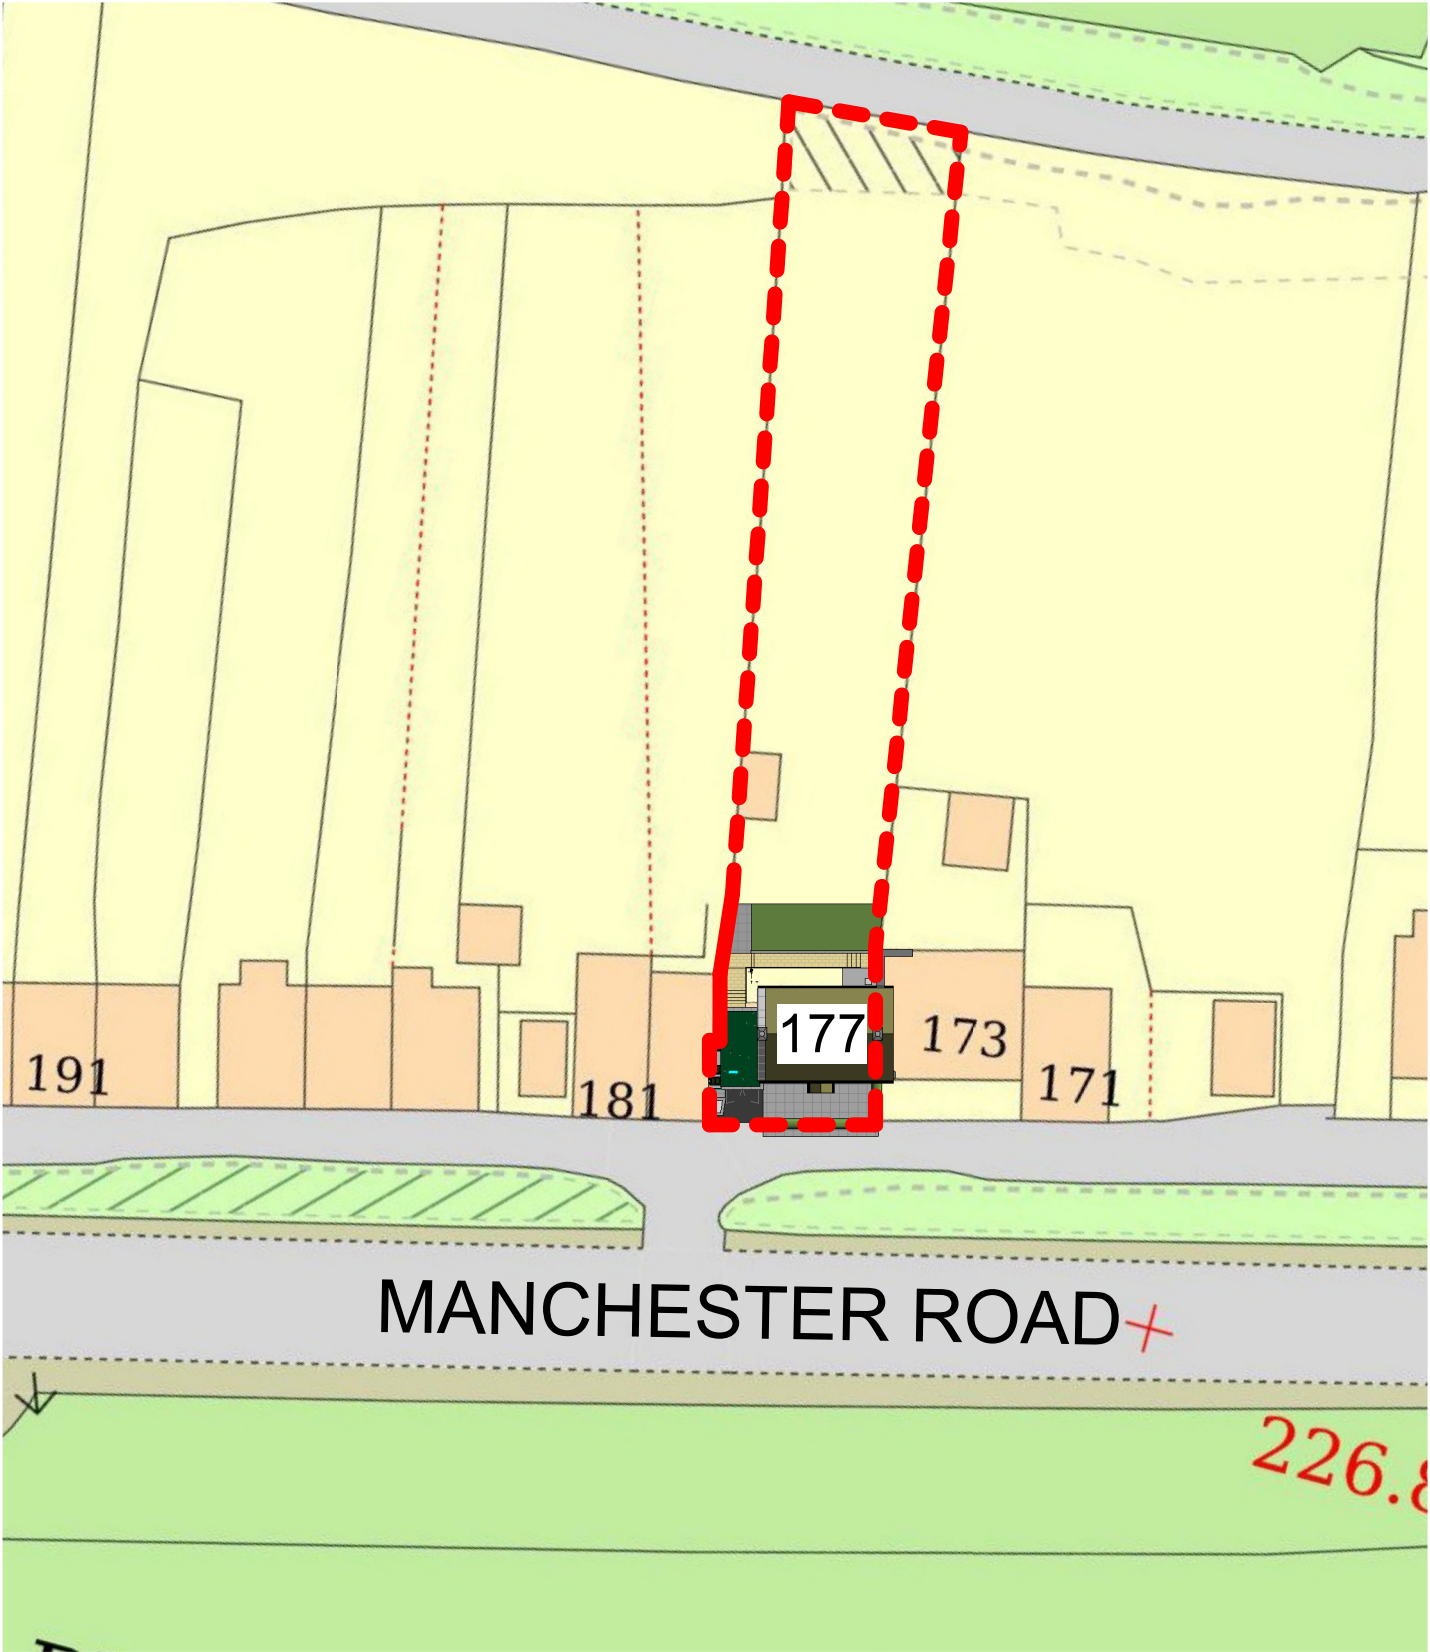


Scale 1 : 500

Site Plan

1 : 500

Project Title
JANET BIRCHFIELD
177 MANCH'R RD, THURLESTONE. S369QS
PROPOSED SIDE EXTENSION

Drawing Title
Site Plan

Revision Note:
Issued for Planning Permission

Scale	Drawn By	Date
1 : 500	BN	19.10.23

Drawing No.	Revision
NCDB- JBH- A105	B

NORTH CONSTRUCTION:
DESIGN & BUILD
from conception to completion
26 Church St.
Gawber
S.Yorks
S75 2RH
Tel: 01226 828972
Mob: 07974116241