


BLOCK/SITE PLAN
AREA 36m x 36m
SCALE 1:200 on A4
CENTRE COORDINATES: 431384, 405256

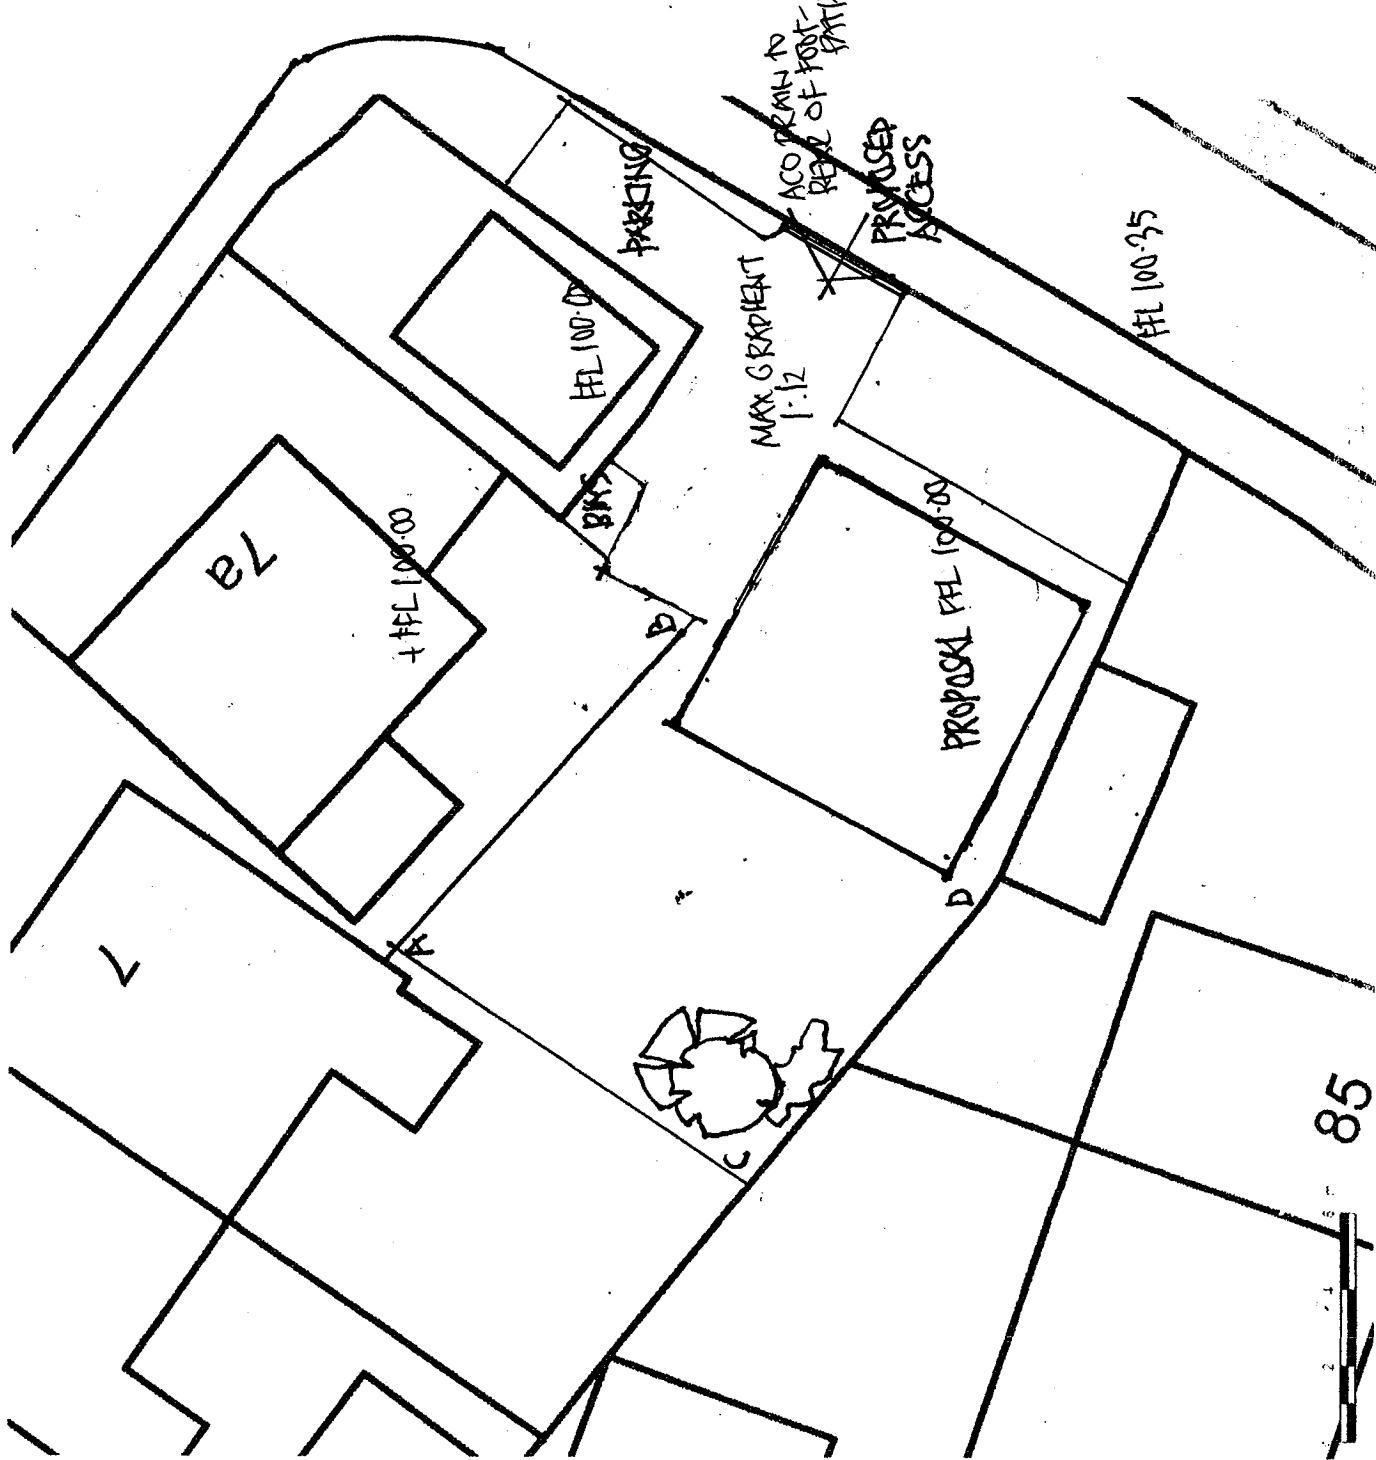

Supplied by Streetwise Maps Ltd
www.streetwise.net
Licence No: 100047474
10/11/2021 10:07:25

A-B - ACOUSTIC FENCE 1.8 HIGH
A-C-D 1.8 HIGH CLOSE BOXED
TIMBER FENCE