





FRONT ELEVATION




REAR ELEVATION

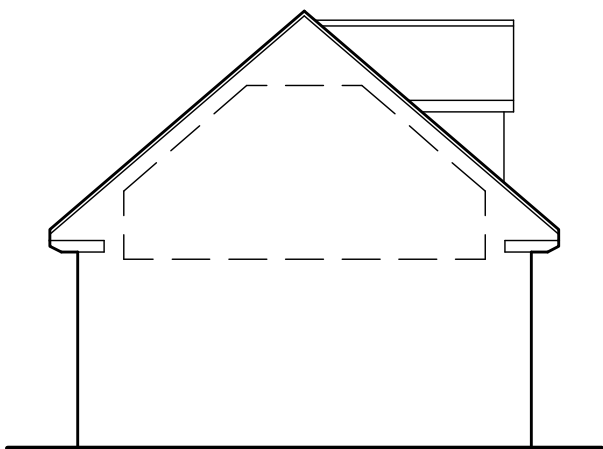


SIDE ELEVATION

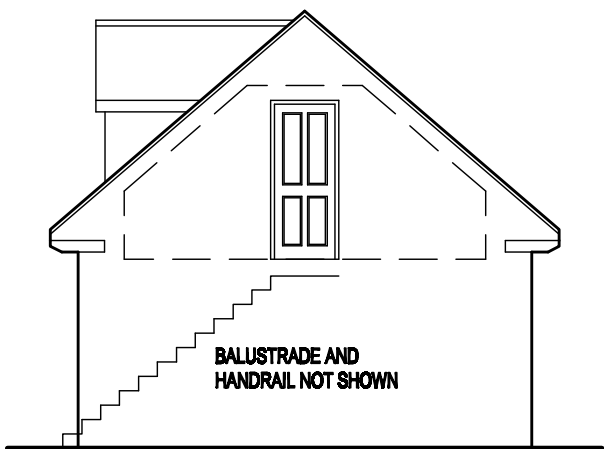

SIDE ELEVATION

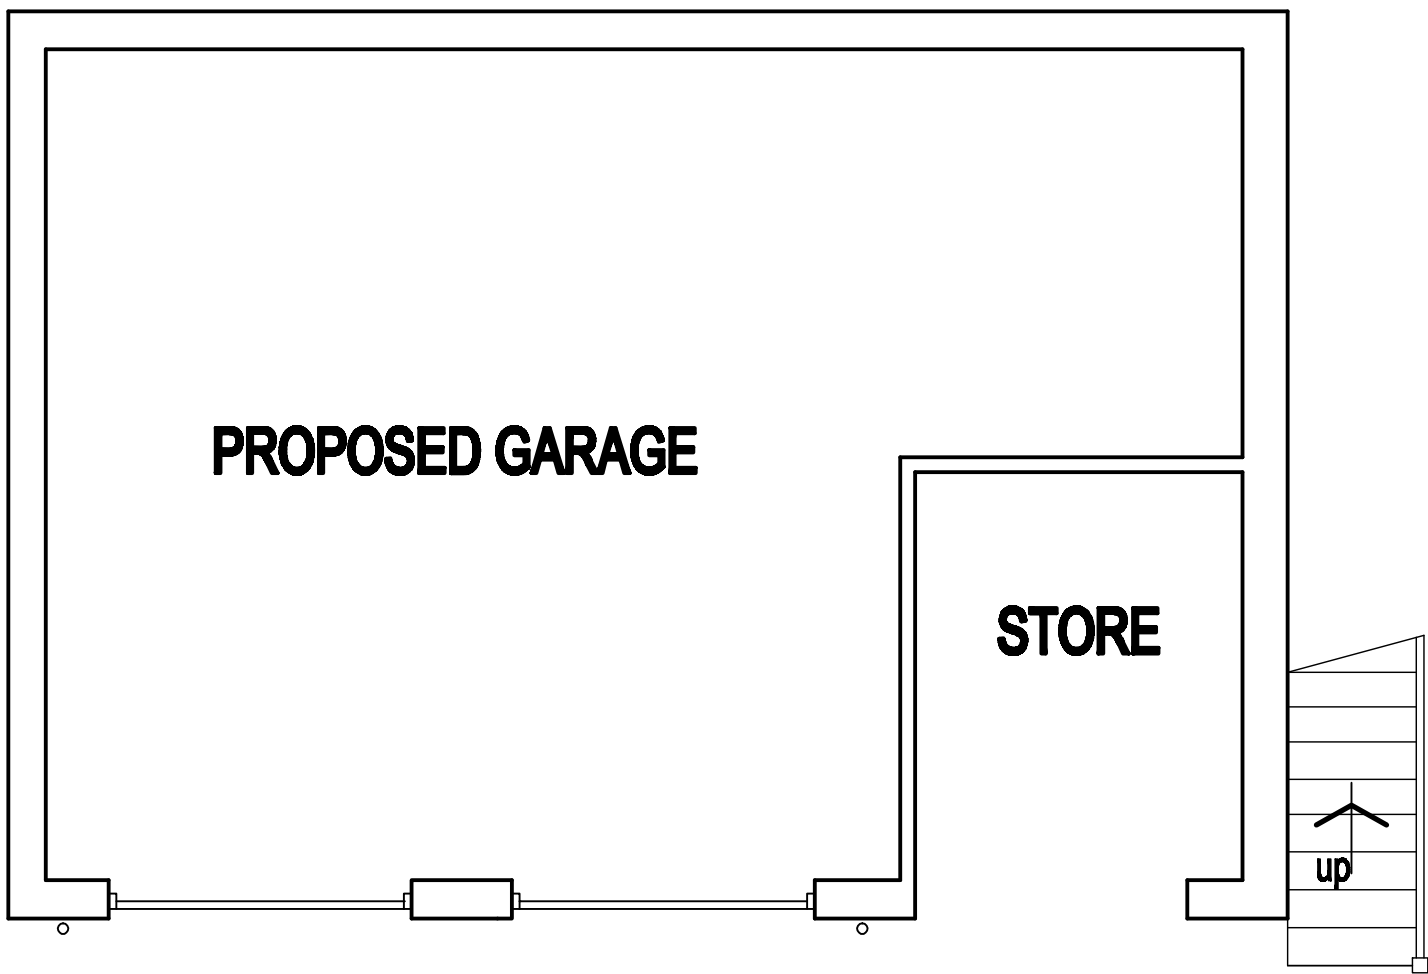

GROUND FLOOR PLAN

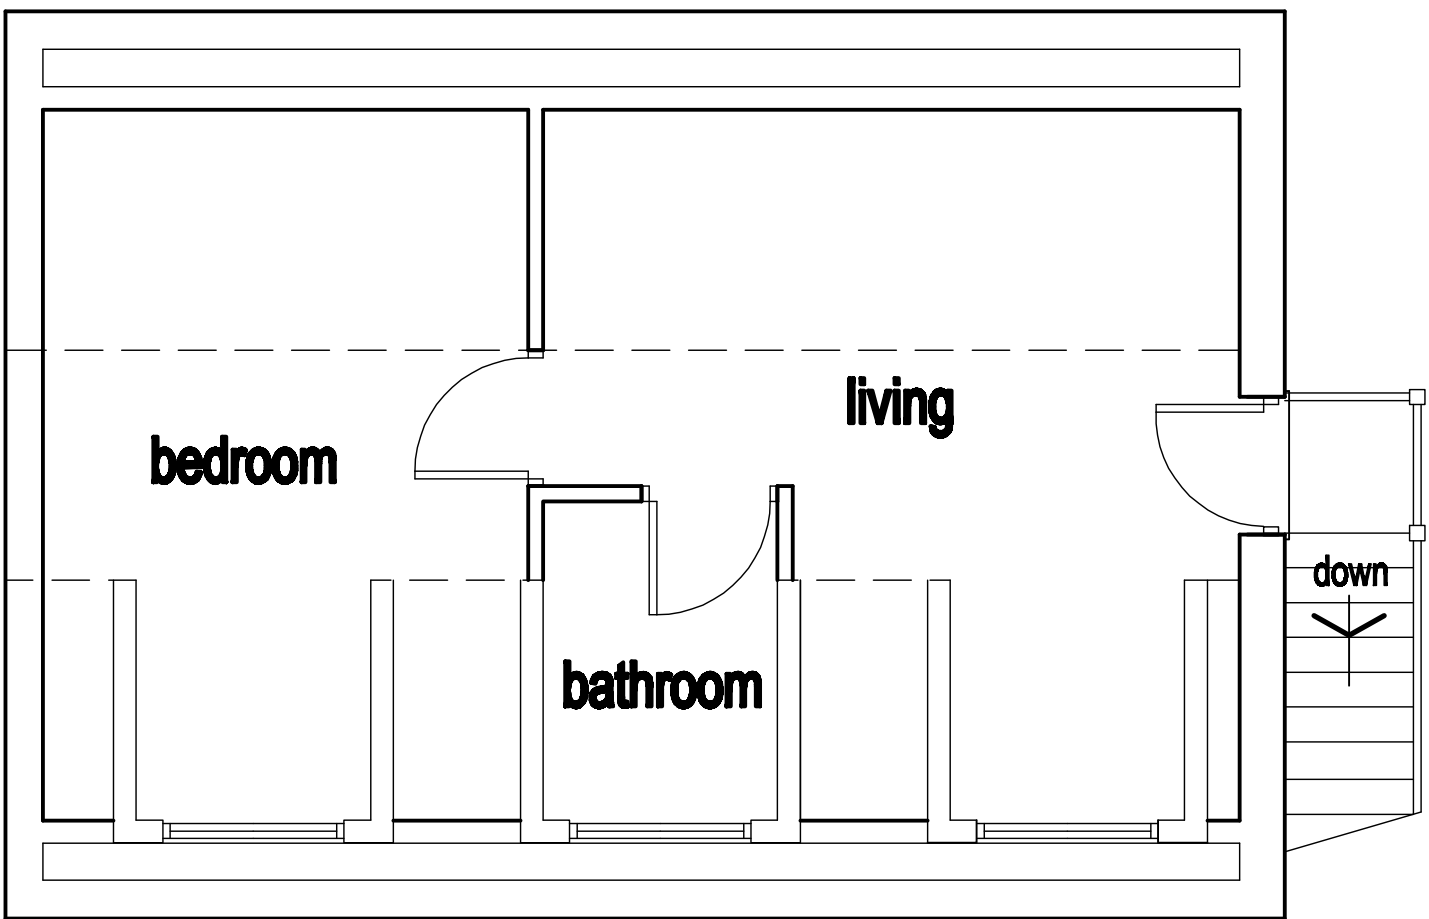

FIRST FLOOR PLAN

White Agus Partnership			PROVIDENCE VILLA, 42 SACKVILLE STREET, BARNSELEY, S70 2DB			Phone: 01228 208482 Fax: 01228 283030 Email: info@whiteaguspартnership.co.uk Web: www.whiteaguspартnership.co.uk		
			SURVEYORS AND BUILDING DESIGN CONSULTANTS					
Project. PROPOSED ANNEX, BEECH COURT MOORLAND PLACE, SILKSTONE COMMON BARNSELEY				Client. MR P.GATES				
Drawing Title.				Date. SEPT 2011		Scale. 1:50 & 1:100 @ A2		
				Ref. 11-062		Dwg. No. 03		Rev.
Date Suffix Description				Date Suffix Description				