


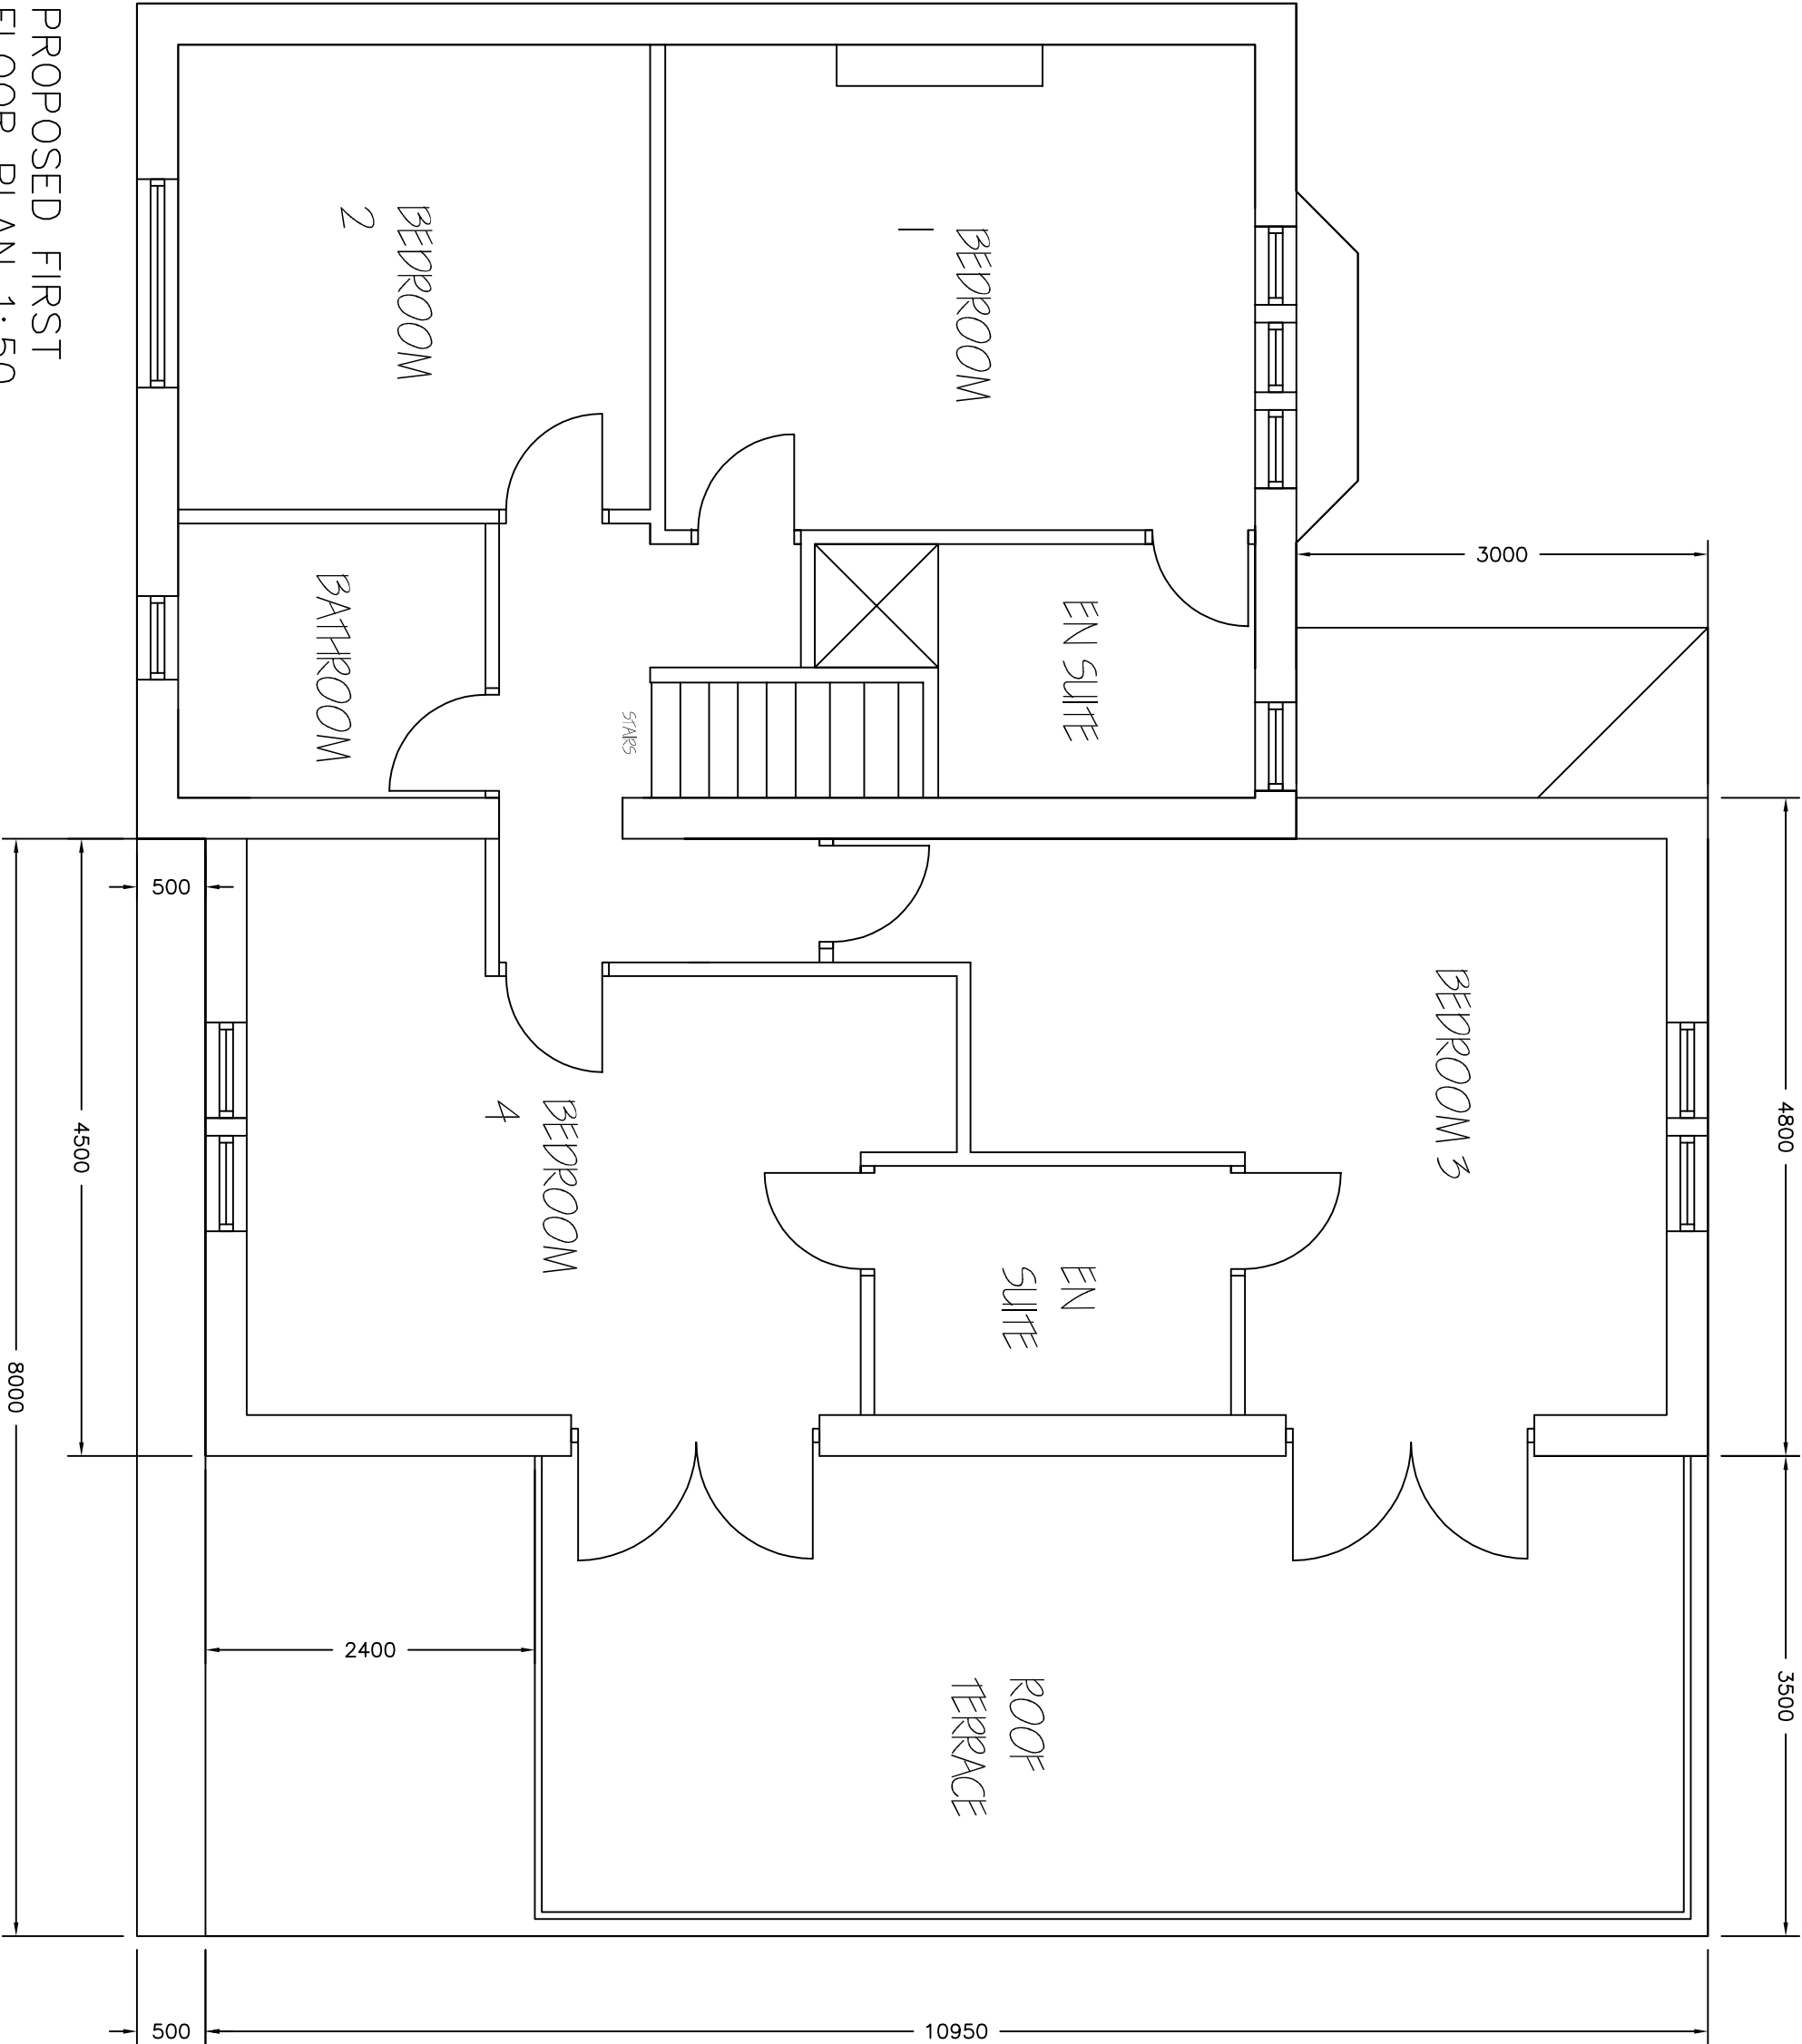

PROPOSED FIRST
FLOOR PLAN 1:50

Revisions	A. First floor extension amended to 4.5m		04-02-
This drawing is for planning permission only and is not a construction drawing.			
Drawing Title	PROPOSED-PLAN		
Job No. - Dwg No.	JH/2013/11	.	—
Client:	JOHN HUTCHINSON PARK HOUSE WORSKLOUGH DALE BRANISLEY S70 3SF		
Scale.	1:50		