



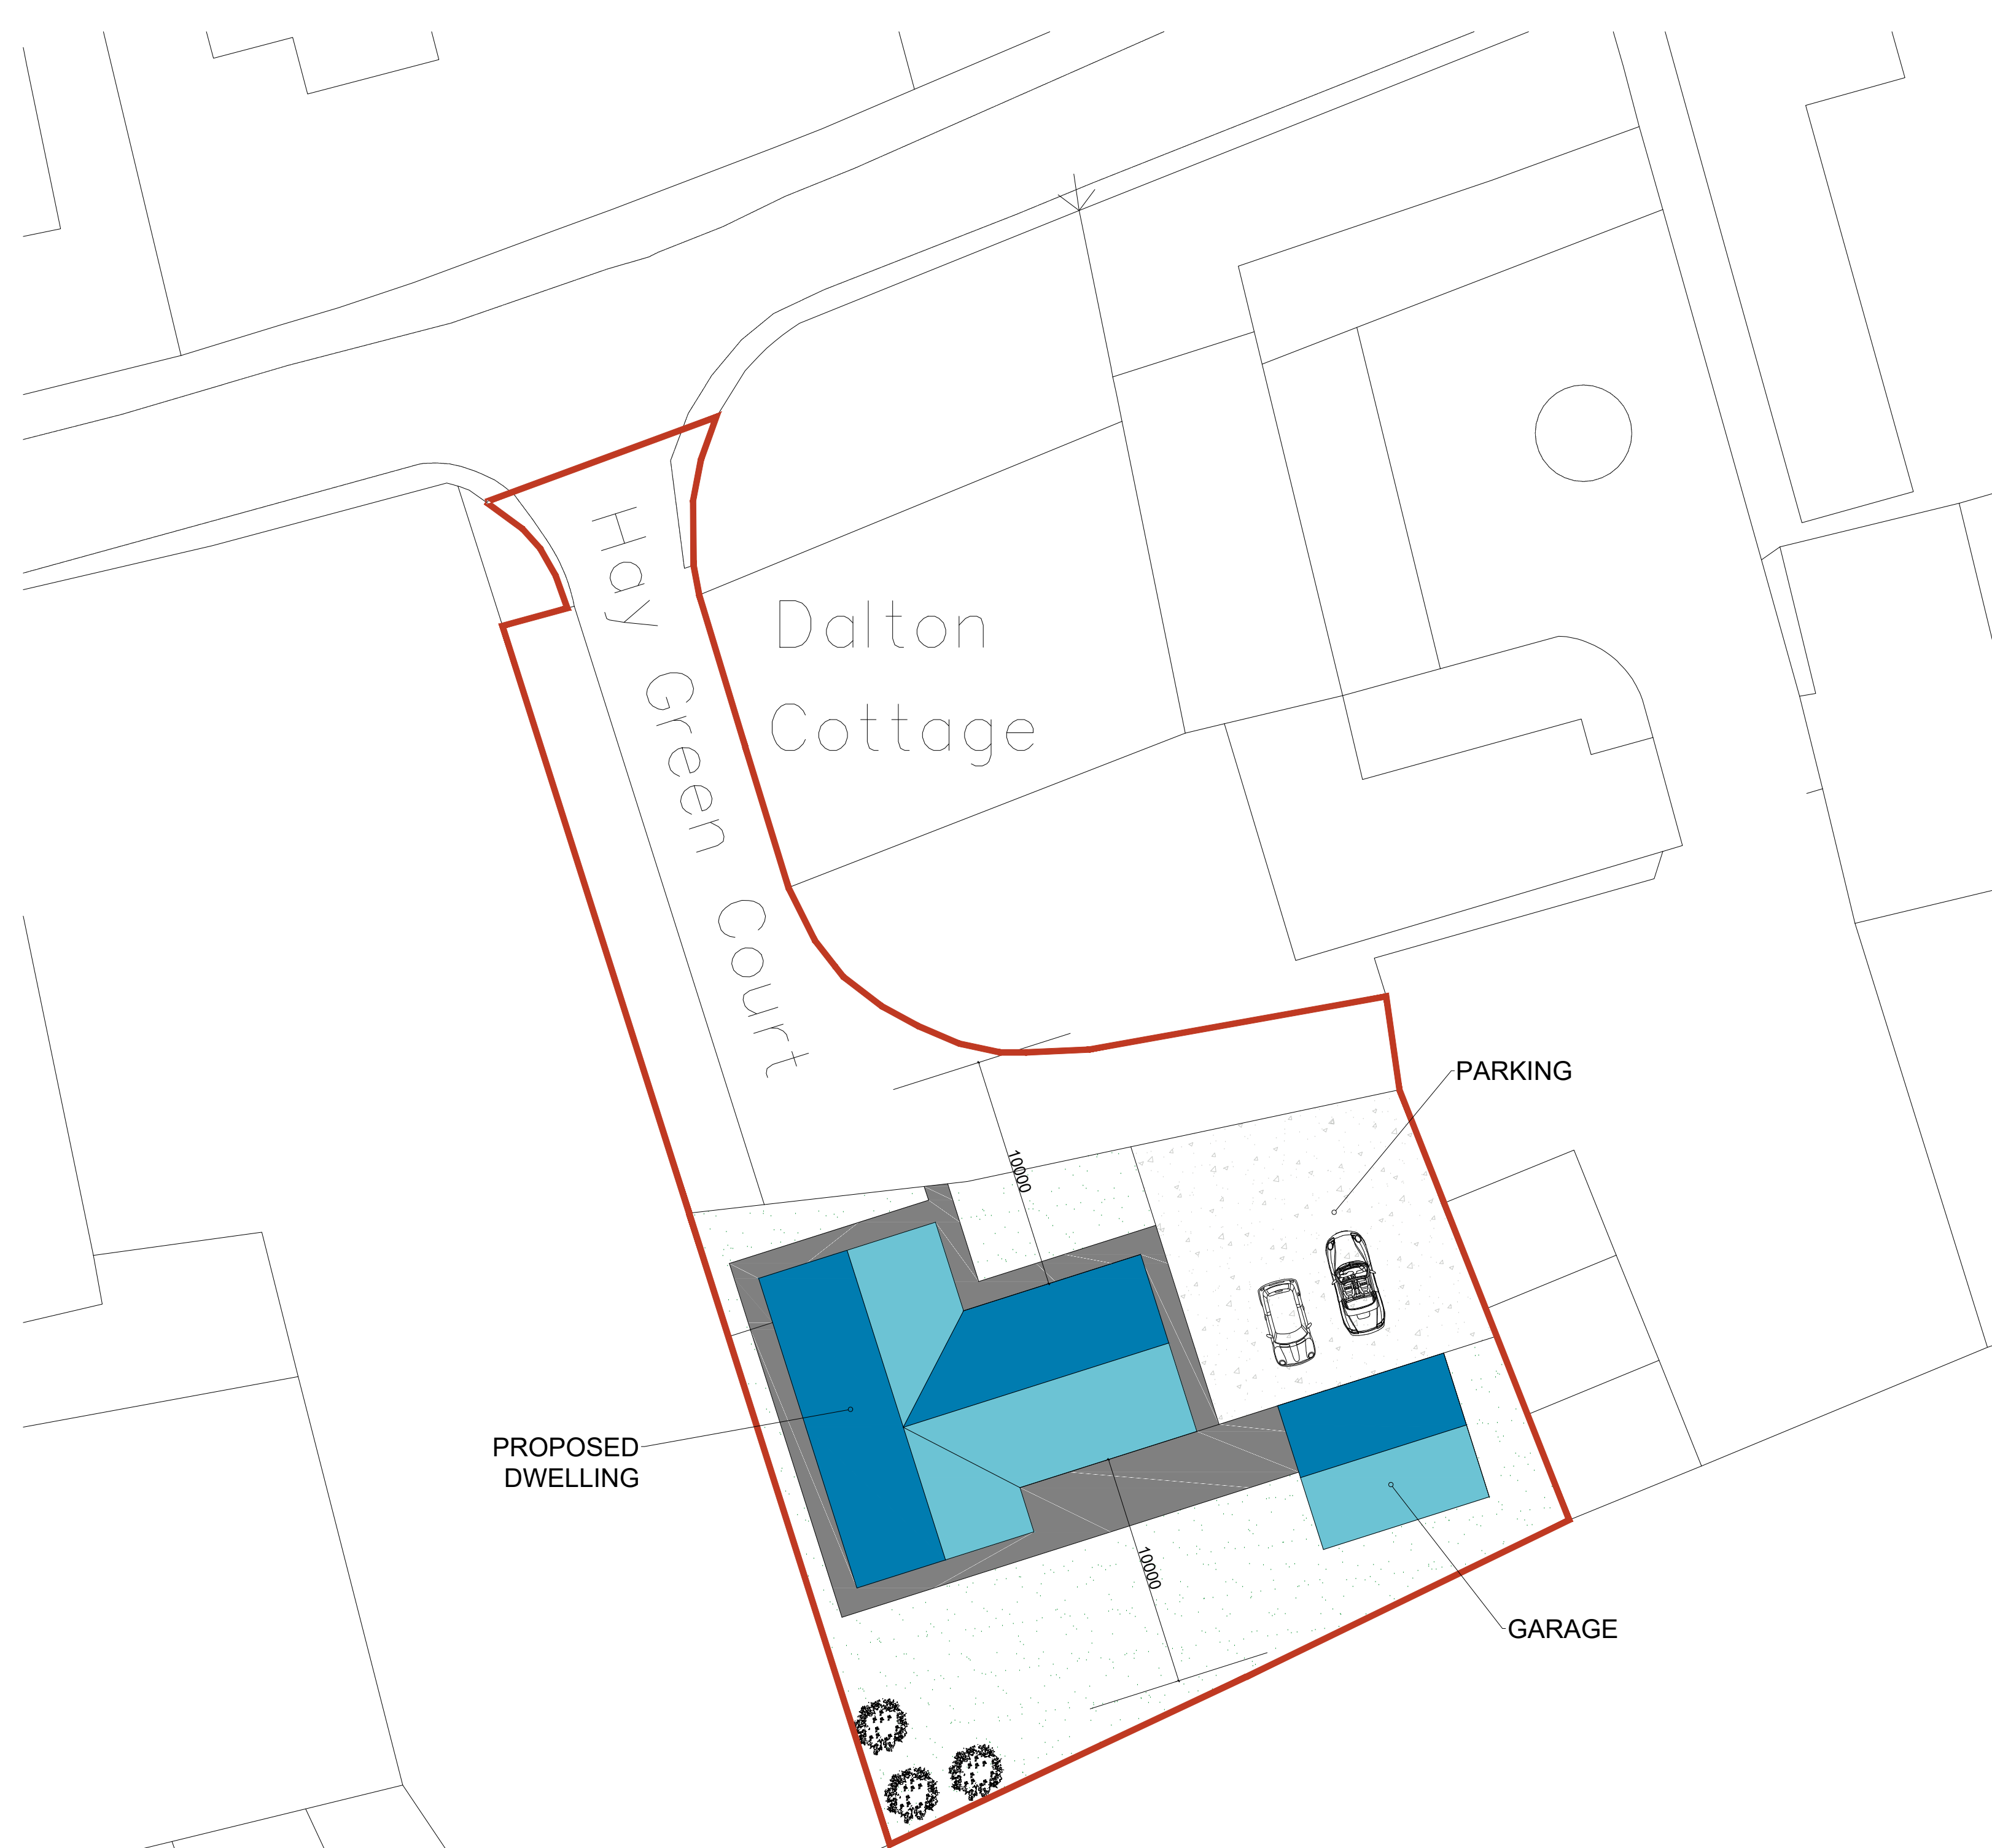

Site Plan
1:200

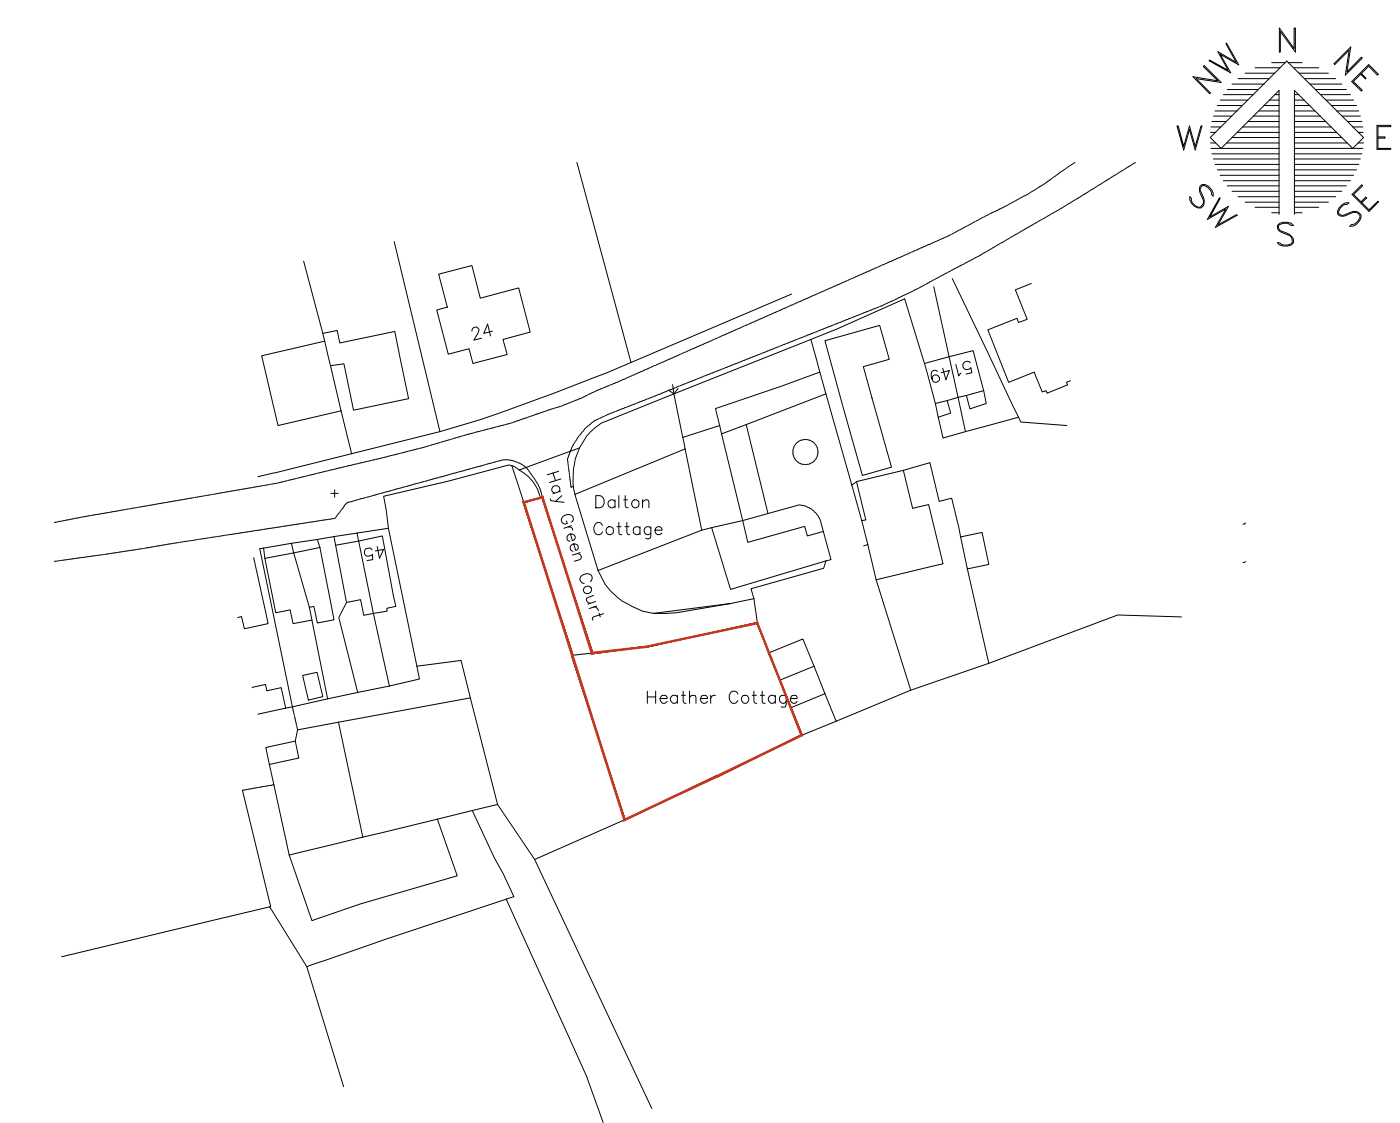

Location Plan
1:1250

<div><div>WhiteAgus PARTNERSHIP</div></div>			<div>OFFICE ONE 34 VICTORIA ROAD BARNSELY, S70 2BU</div>			<div>Phone: 01226 208482 Fax: 01226 283030 Email: info@whiteaguspartnership.co.uk Web: www.whiteaguspartnership.co.uk</div>		
ARCHITECTURAL SERVICES								
Project. PROPOSED DWELLING AT HEY GREEN LANE S70 5XA					Client. MS EMMA WRIGHT			
Drawing Title. SITE PLAN					Date. MARCH 2022		Scale. 1:50 @ A1	
					Ref. 21-221		Dwg. No. 01	
Date	Suffix	Description			Date	Suffix	Description	