

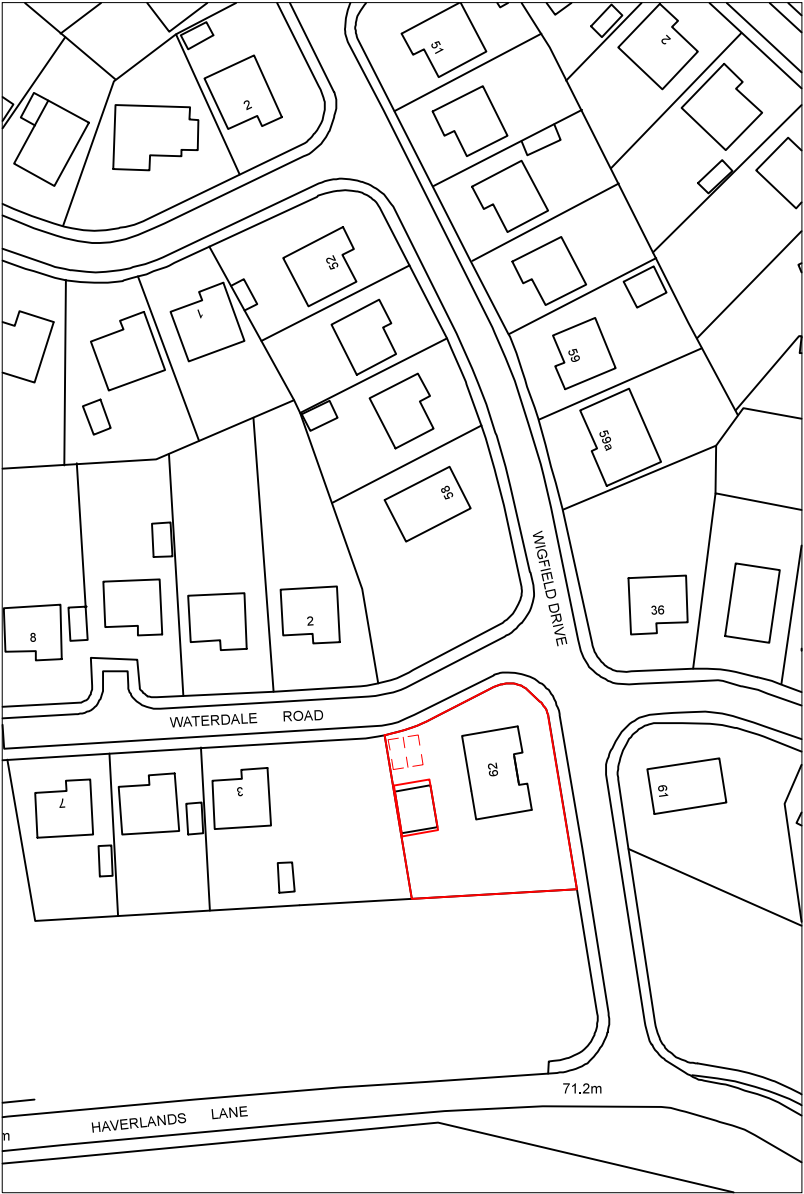


Drawing No.	Rev No.
MZR001 -001	A

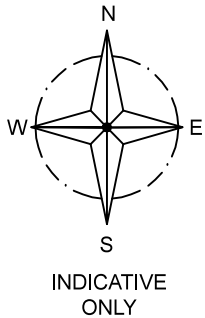

LOACATION PLAN
SCALE 1:1250 AT A3

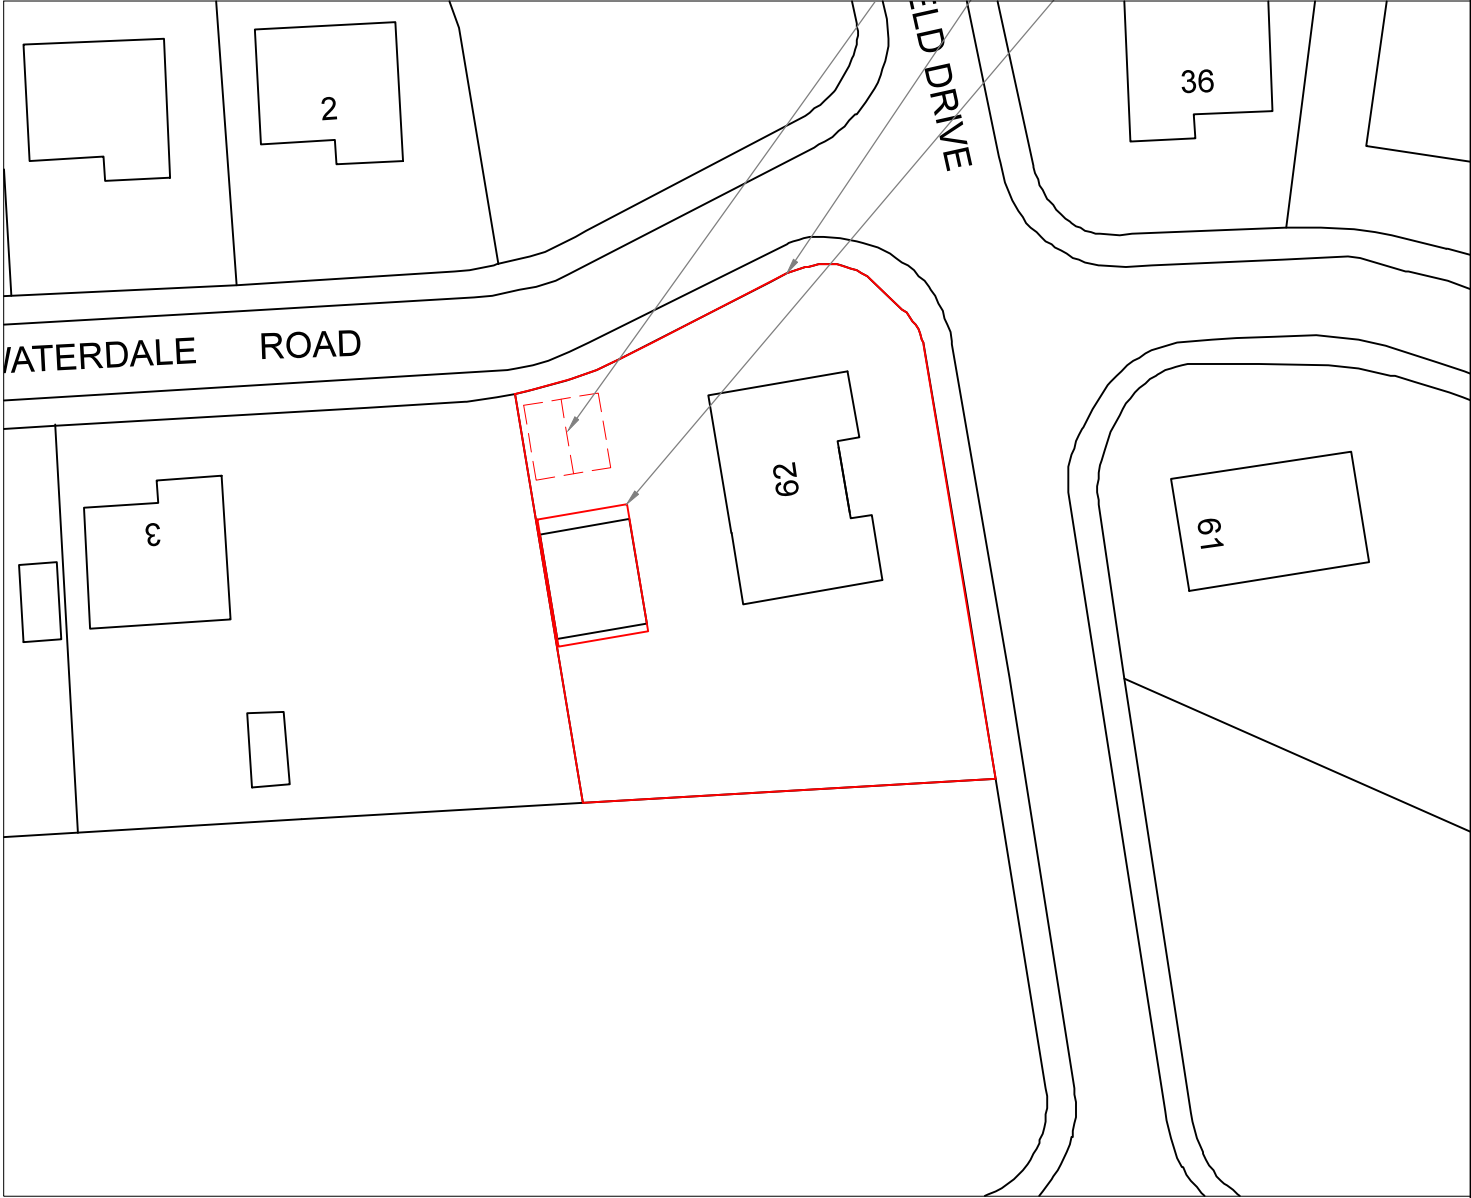

SITE PLAN
SCALE 1:500 AT A3

DO NOT SCALE: Contractor to check all dimensions and report any omissions or errors

NOTES

A	Size and height reduced	JRB			23/03/18
Rev	Description	By	Chk	App	Date

JRB DESIGNS Ltd
1 Saville Road
Cudworth
Barnsley
S72 8LT
Tel: 01226 383542
Fax: 01226 380078
Mob: 07970 541192
Email: john@jrbdesigns.co.uk

This drawing is copyright. © jrbdesigns Ltd.

Client
MR. Z REMINGTON

Drawing Title
SITE PLANS

Address
**62 WIGFIELD DRIVE
WARD GREEN
BARNLEY
S70 5JN**

Project Title:
**PROPOSED SINGLE STOREY
INDEPENDANT ANNEX**

Purpose of Issue:
PLANNING

Drawing Status
FIRST ISSUE

Scale at A3 AS SHOWN	Drawn By JRB	Date 06/12/2017
Checked By	Date 06/12/2017	Approved By Date 06/12/2017
Project No. MZR001	Drawing No. 001	Revision A

APPROVAL ☐ INFORMATION ☐ TENDER ☐ CONTRACT ☐ CONSTRUCTION ☐