



Notes

Revisions.					
Date	Suffix	Description	Date	Suffix	Description


Drawing Title.	TREE SURVEY	Date.	NOV 2012		Scale.	1:2000A1	
		Ref.	43/33	Dwg. No.	04	Rev.	

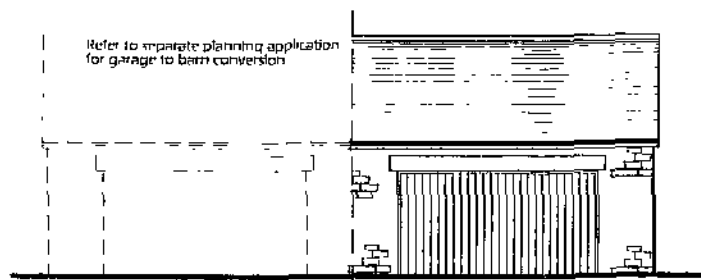


FRONT ELEVATION
GARAGE BLOCK
SCALE 1:100

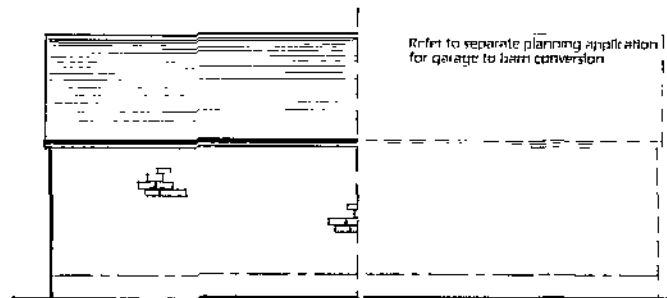


REAR ELEVATION
GARAGE BLOCK
SCALE 1:100

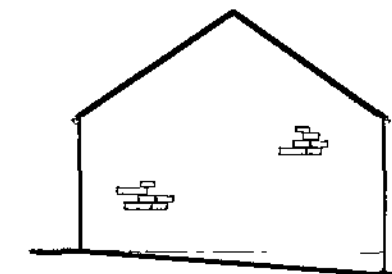


SIDE ELEVATION 1
GARAGE BLOCK
SCALE 1:100

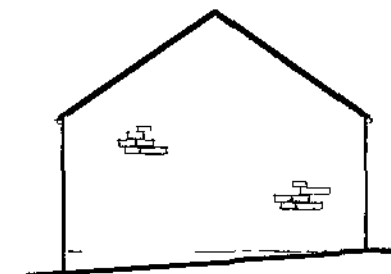


SIDE ELEVATION 2
GARAGE BLOCK
SCALE 1:100

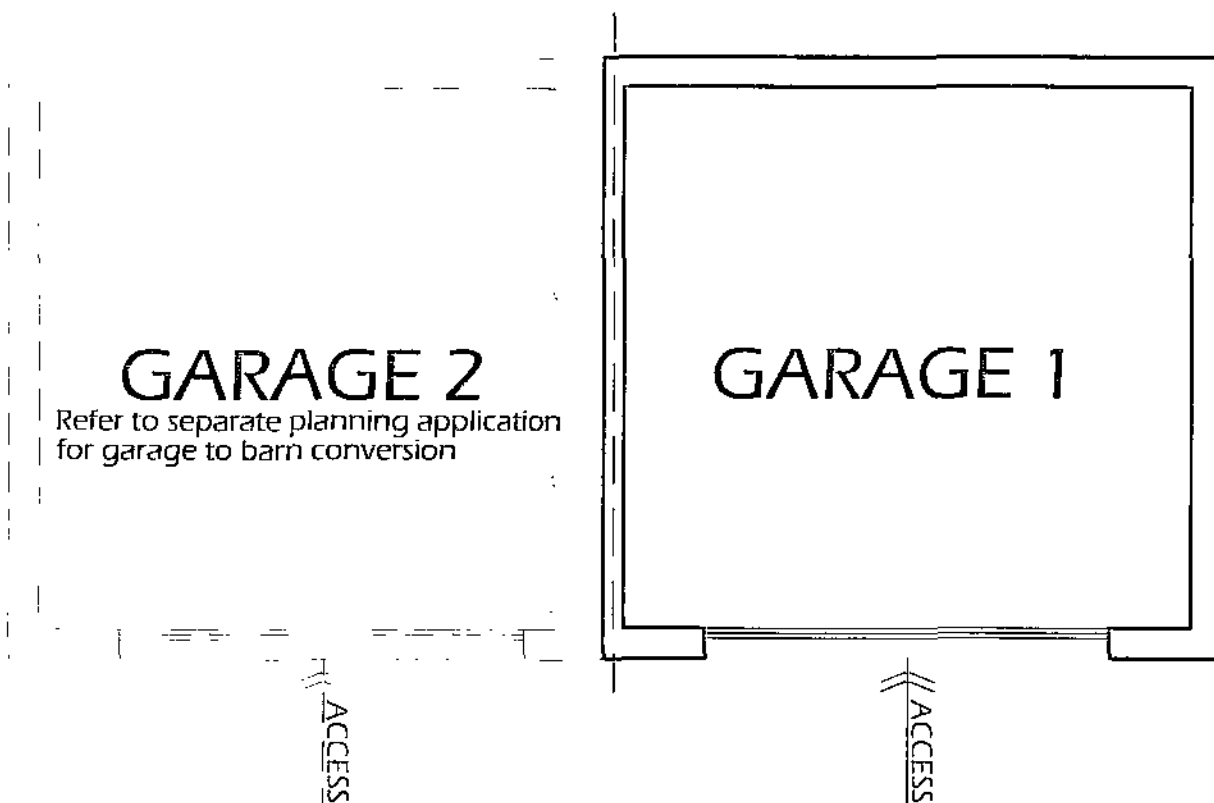


PLAN
GARAGE BLOCK
SCALE 1:50

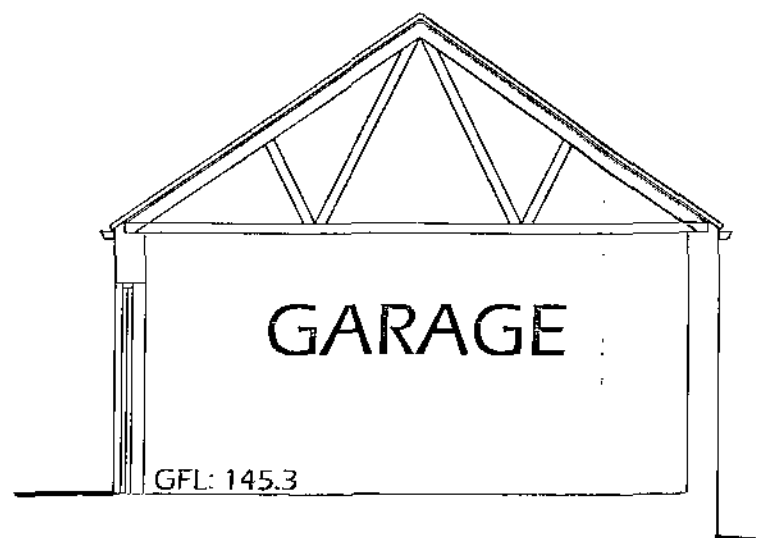

TYPICAL SECTION
SCALE 1:50

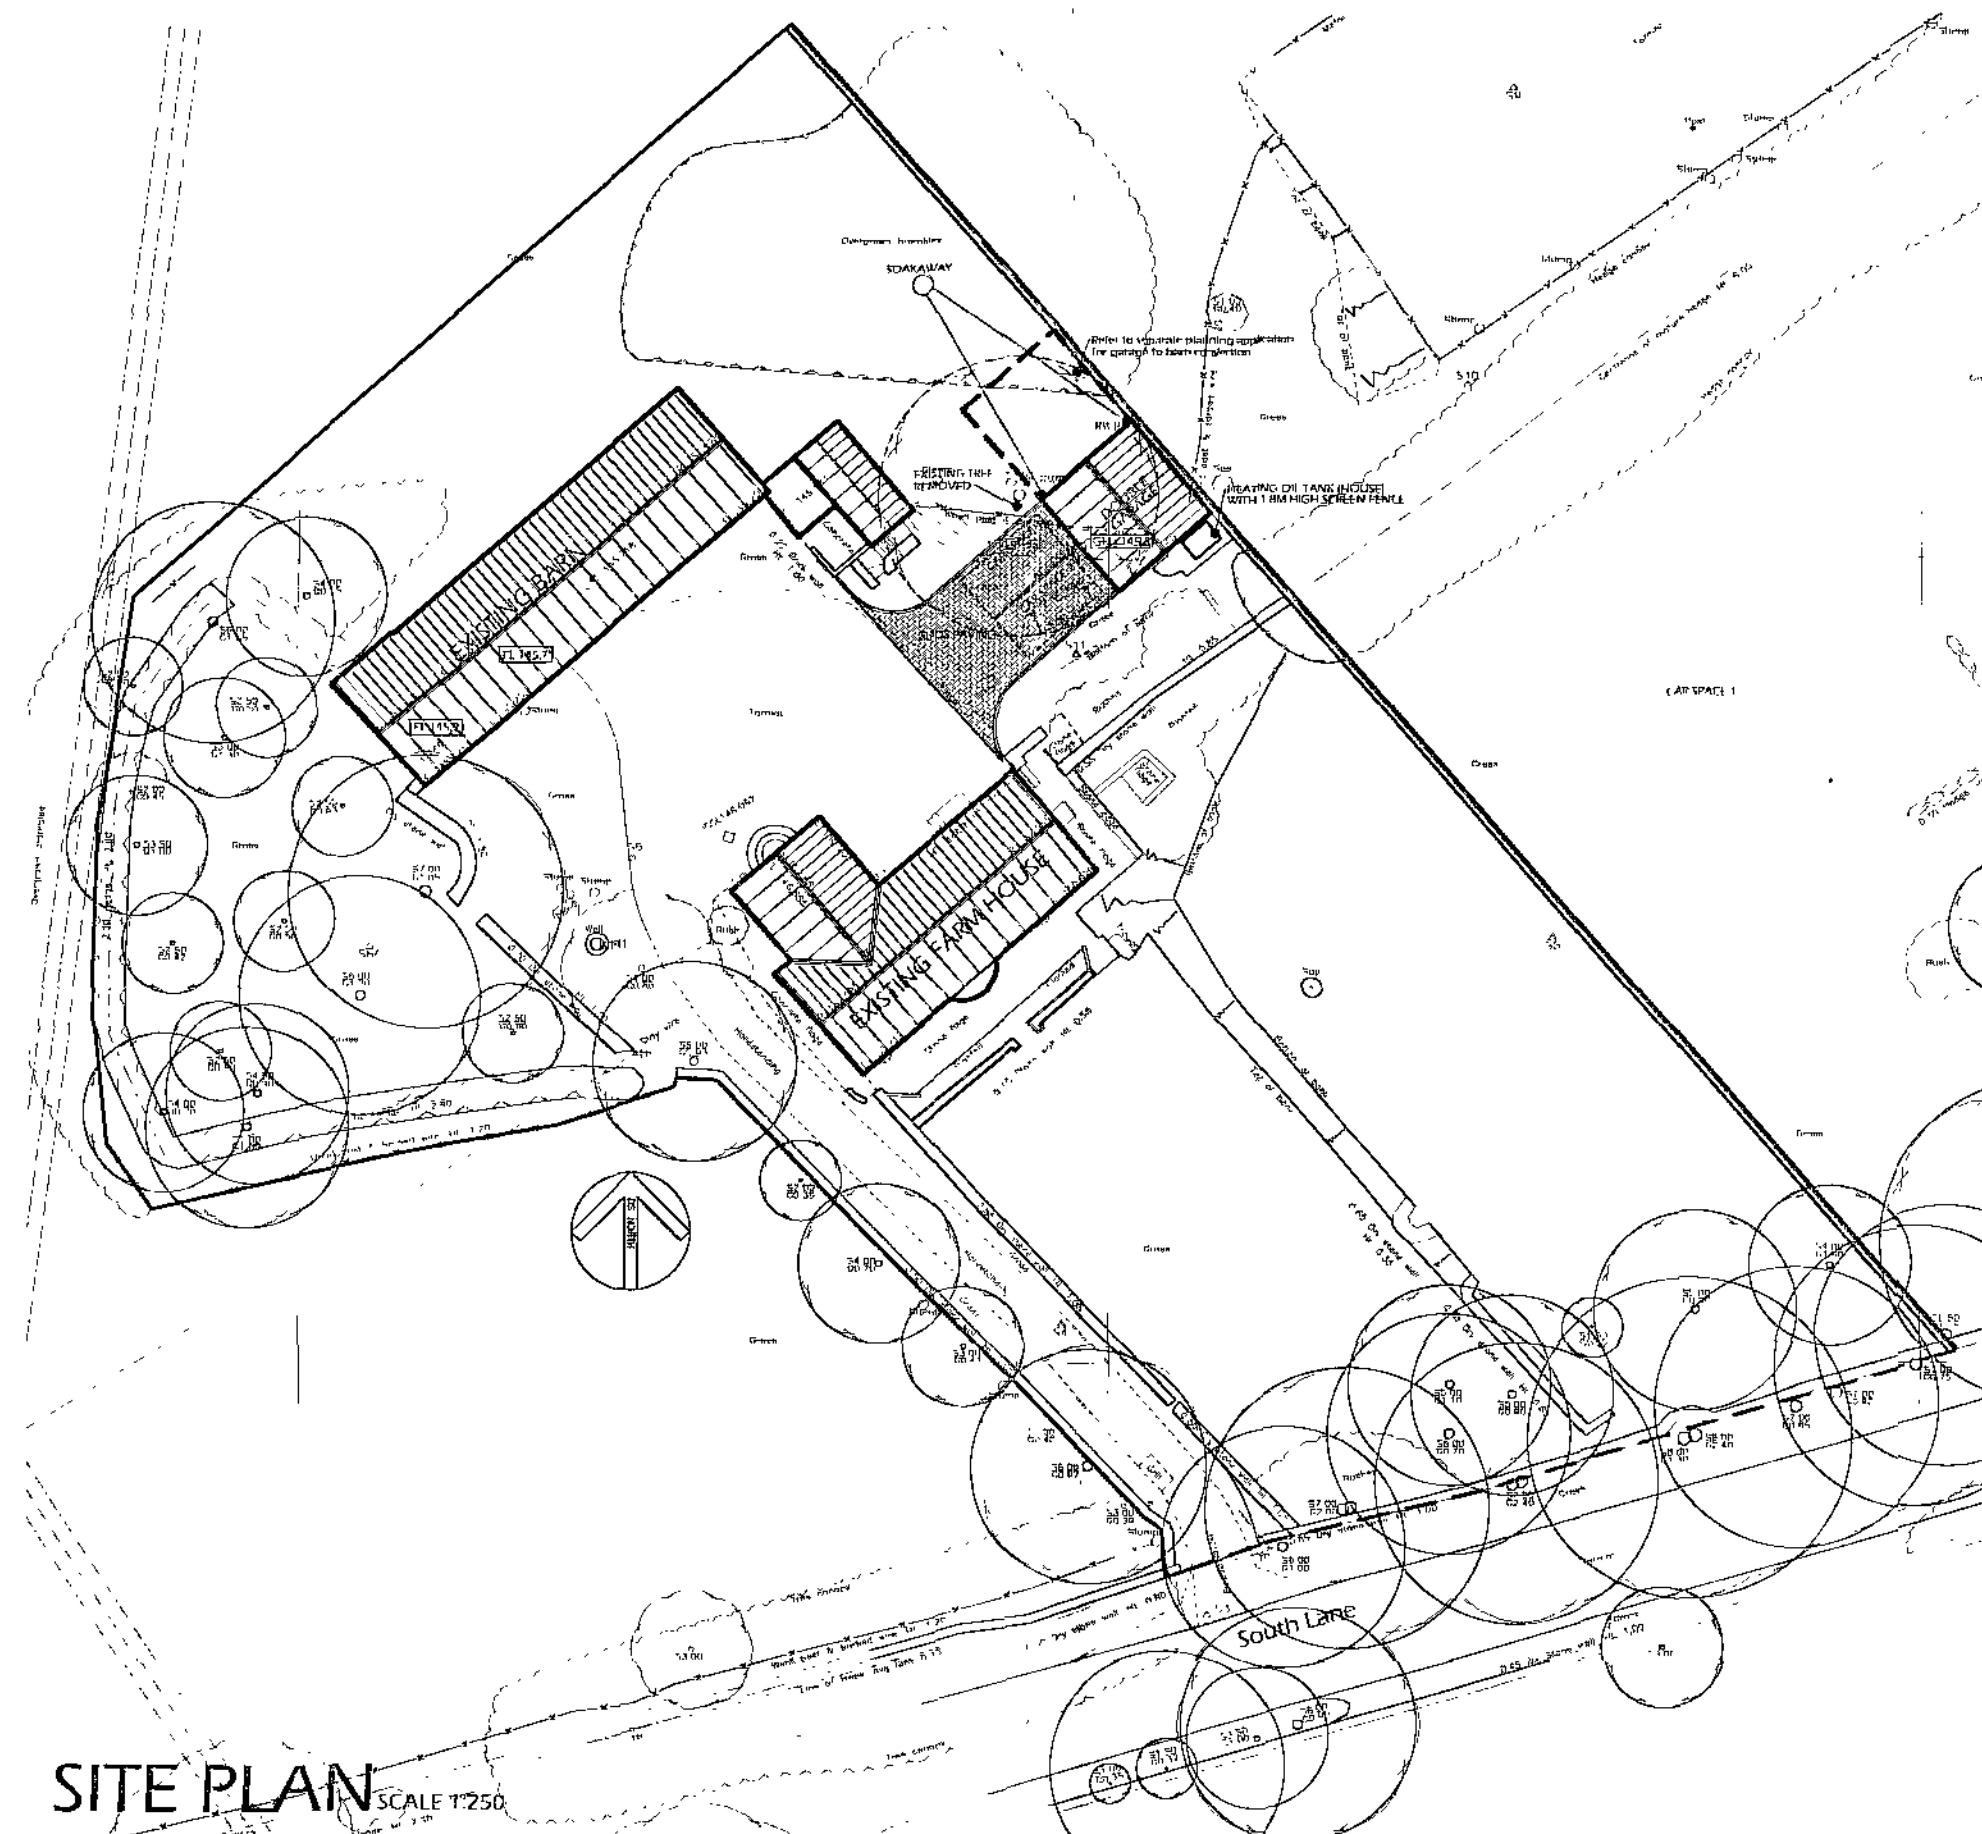

SITE PLAN
SCALE 1:250

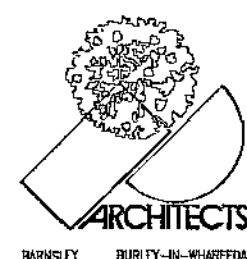

1. THIS DRAWING AND THE COPYRIGHTS AND PATENTS HEREIN ARE THE PROPERTY OF NUTTALL YARWOOD & PARTNERS LIMITED. REPRODUCED IN ENGLAND AND WALES NO. 4631308 AND MAY BE USED OR REPRODUCED ONLY UNDER CONTRACT.

2. CONTRACTORS AND SUB-CONTRACTORS MUST CHECK AND AGREE ALL DIMENSIONS BEFORE PREPARING SHOP DRAWINGS OR COMMENCING WORK ON SITE.

3. CONTRACTORS ARE RESPONSIBLE FOR IMPROVING THE ARCHITECT OF ANY DISCREPANCY DISCOVERED ON THE DRAWING OR BETWEEN THIS DRAWING AND ANY OTHER RELATED DOCUMENT ISSUED UNDER THE STANDARD FORM OF CONTRACT IN RESPECT OF THE WORK.

4. WHEN DIMENSIONS ONLY ARE TO BE USED FROM THIS DRAWING, IF IN ANY DOUBT ASK FOR CLARIFICATION.

Notes.

MATERIALS:
EXTERNAL WALLS: NATURAL STONE TO MATCH EXISTING BARN
ROOF: DENBY DALE CAST PRODUCTS ARTIFICIAL STONE SLATES
DOORS: TIMBER PAINTED (GREY)
RW GOODS: ALUMINIUM OGEE PROFILE (GREY)

Revisions.

Date	Suffix	Description	Date	Suffix	Description
		05			

NUTTALL YARWOOD & PARTNERS LIMITED CHARTERED ARCHITECTS

120 Main Street, Burley-in-Wharfedale, LS29 7JX. Tel: 01943 854441. Fax: 01943 852300. E-mail: nyp.burley@btconnect.com

Project:	PROPOSED DEVELOPMENT WATER SLACK FARM SOUTH LANE, CANTHORNE	Client:	MR HODGKINSON
Drawing Title:	DOUBLE GARAGE TO FARM HOUSE	Date:	NOV 2012
Ref:	43/33	Dwg. No.:	05
Scale:	AL 0A1	Rev.	