


Drawing No.	Rev No.
MJH001 -003	


DO NOT SCALE: Contractor to check all dimensions and report any omissions or errors

NOTES

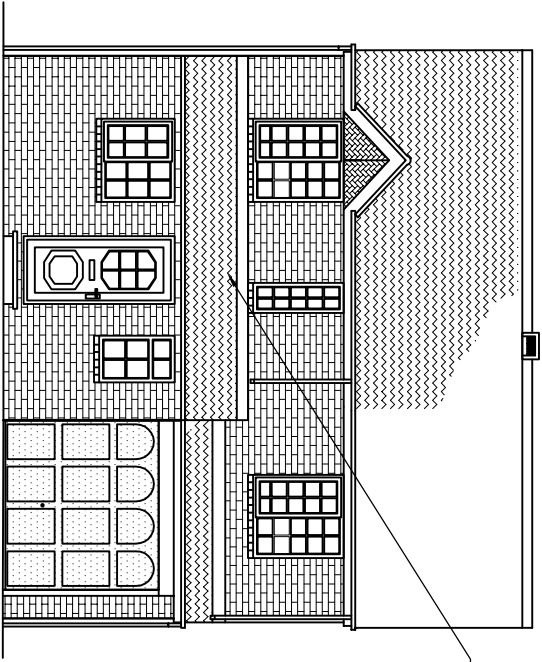


TILES TO MATCH EXISTING

PROPOSED FRONT ELEVATION
SCALE 1:100 AT A3

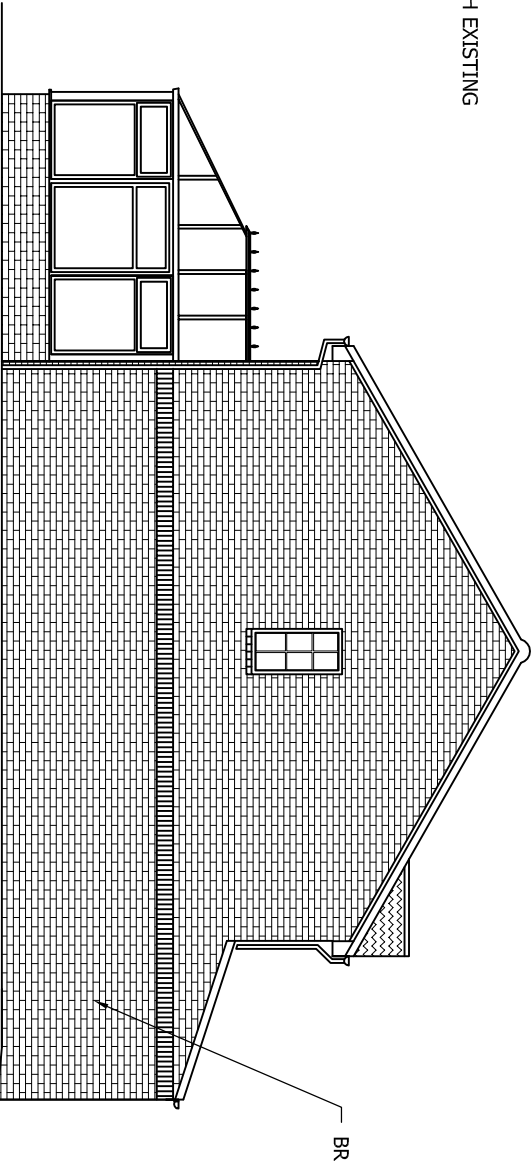


BRICK TO MATCH EXISTING

PROPOSED END ELEVATION
SCALE 1:100 AT A3

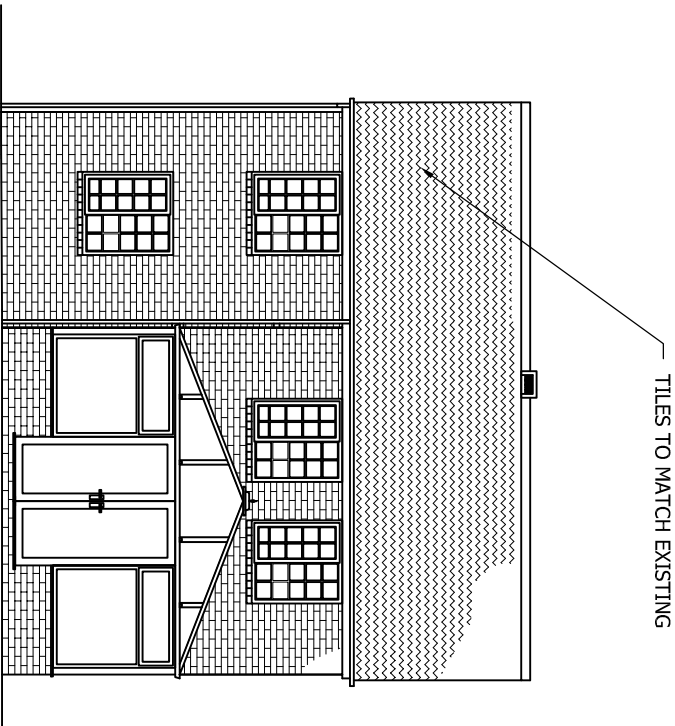

TILES TO MATCH EXISTING

PROPOSED REAR ELEVATION
SCALE 1:100 AT A3

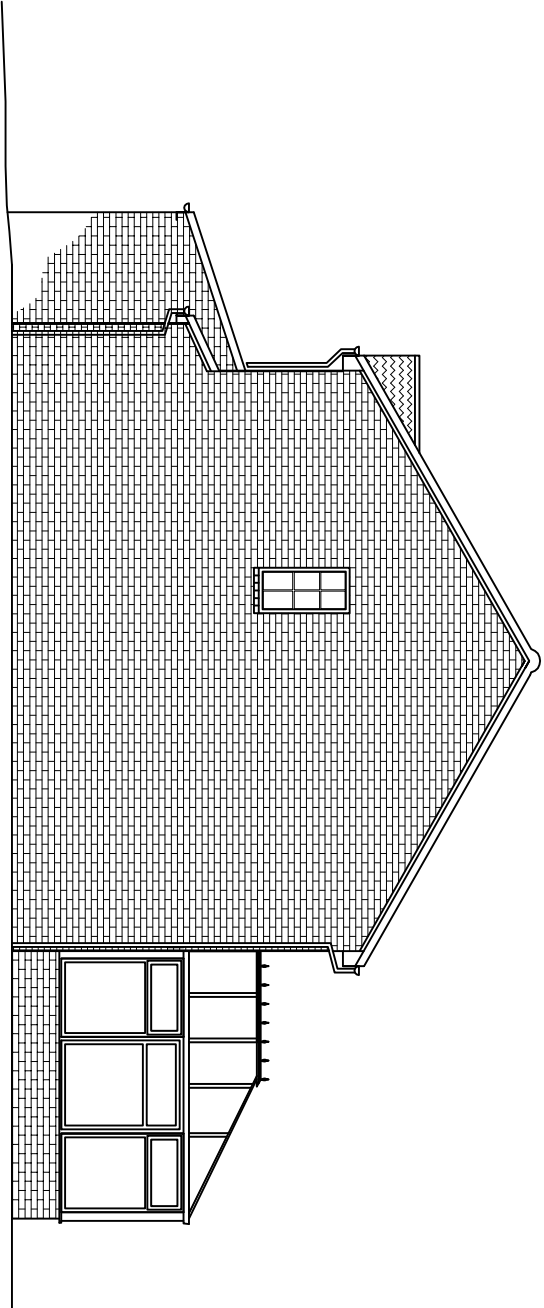

PROPOSED END ELEVATION
SCALE 1:100 AT A3

Rev	Description	By	CHK	App	Date
-----	-------------	----	-----	-----	------

JRB DESIGNS LTD
166 Churchfield Lane
Barton
Barnsley
S75 5EA
Tel: 01226 383542
Fax: 01226 380078
Mob: 07970 541192
Email: join@jrbdesigns.co.uk

This drawing is copyright. © Jrbdesigns Ltd.

Client
MR. J HOLLIS

Drawing Title
PROPOSED ELEVATIONS

Address
**9 MIDDLE CLOSE
DARTON
BARNSELEY
S75 5RG**

Project Title:
**PROPOSED FIRST FLOOR SIDE
& REAR EXTENSION**

Purpose of Issue:
PLANNING

Drawing Status
FIRST ISSUE

Scale at A3 AS SHOWN	Drawn By JRB	Date 15/09/2009
Checked By JH	Date 15/09/2009	Approved By JH
Project No. MJH001	Drawing No. 003	Revision -

APPROVAL ☒ INFORMATION ☐ TENDER ☐ CONTRACT ☐ CONSTRUCTION ☐