
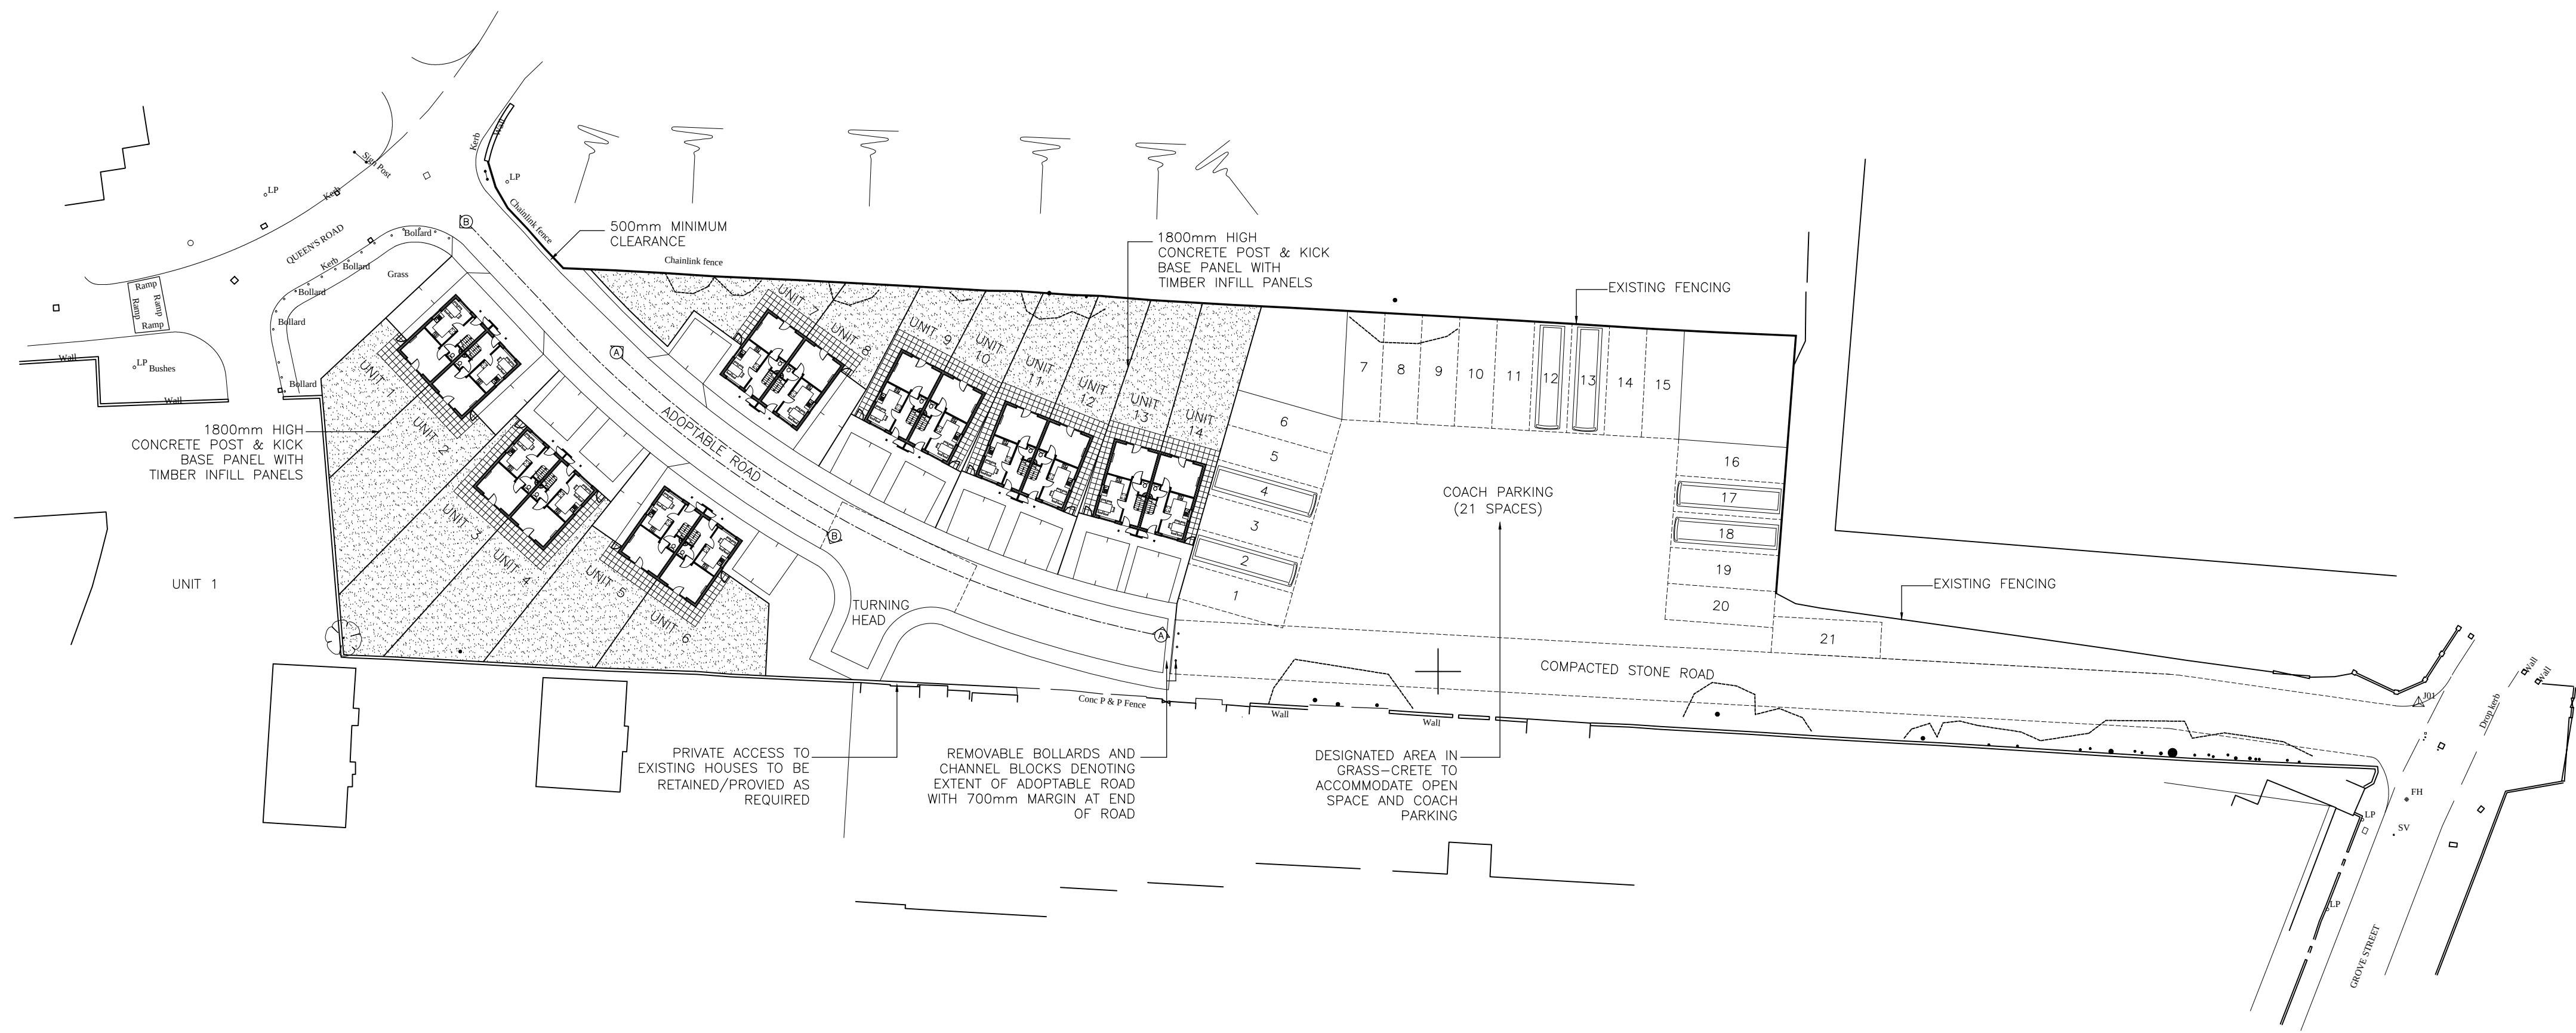


The content of this drawing is subject to the provision of the Copyright Act 1956. Work to figured dimensions only. Site dimensions are to be checked before work is started. Any discrepancy whatsoever between any information contained on this drawing and any other document or drawing must be drawn to the attention of the Architect by the Contractor before the work is executed.

IF IN DOUBT ASK IMMEDIATELY.

NOTES:

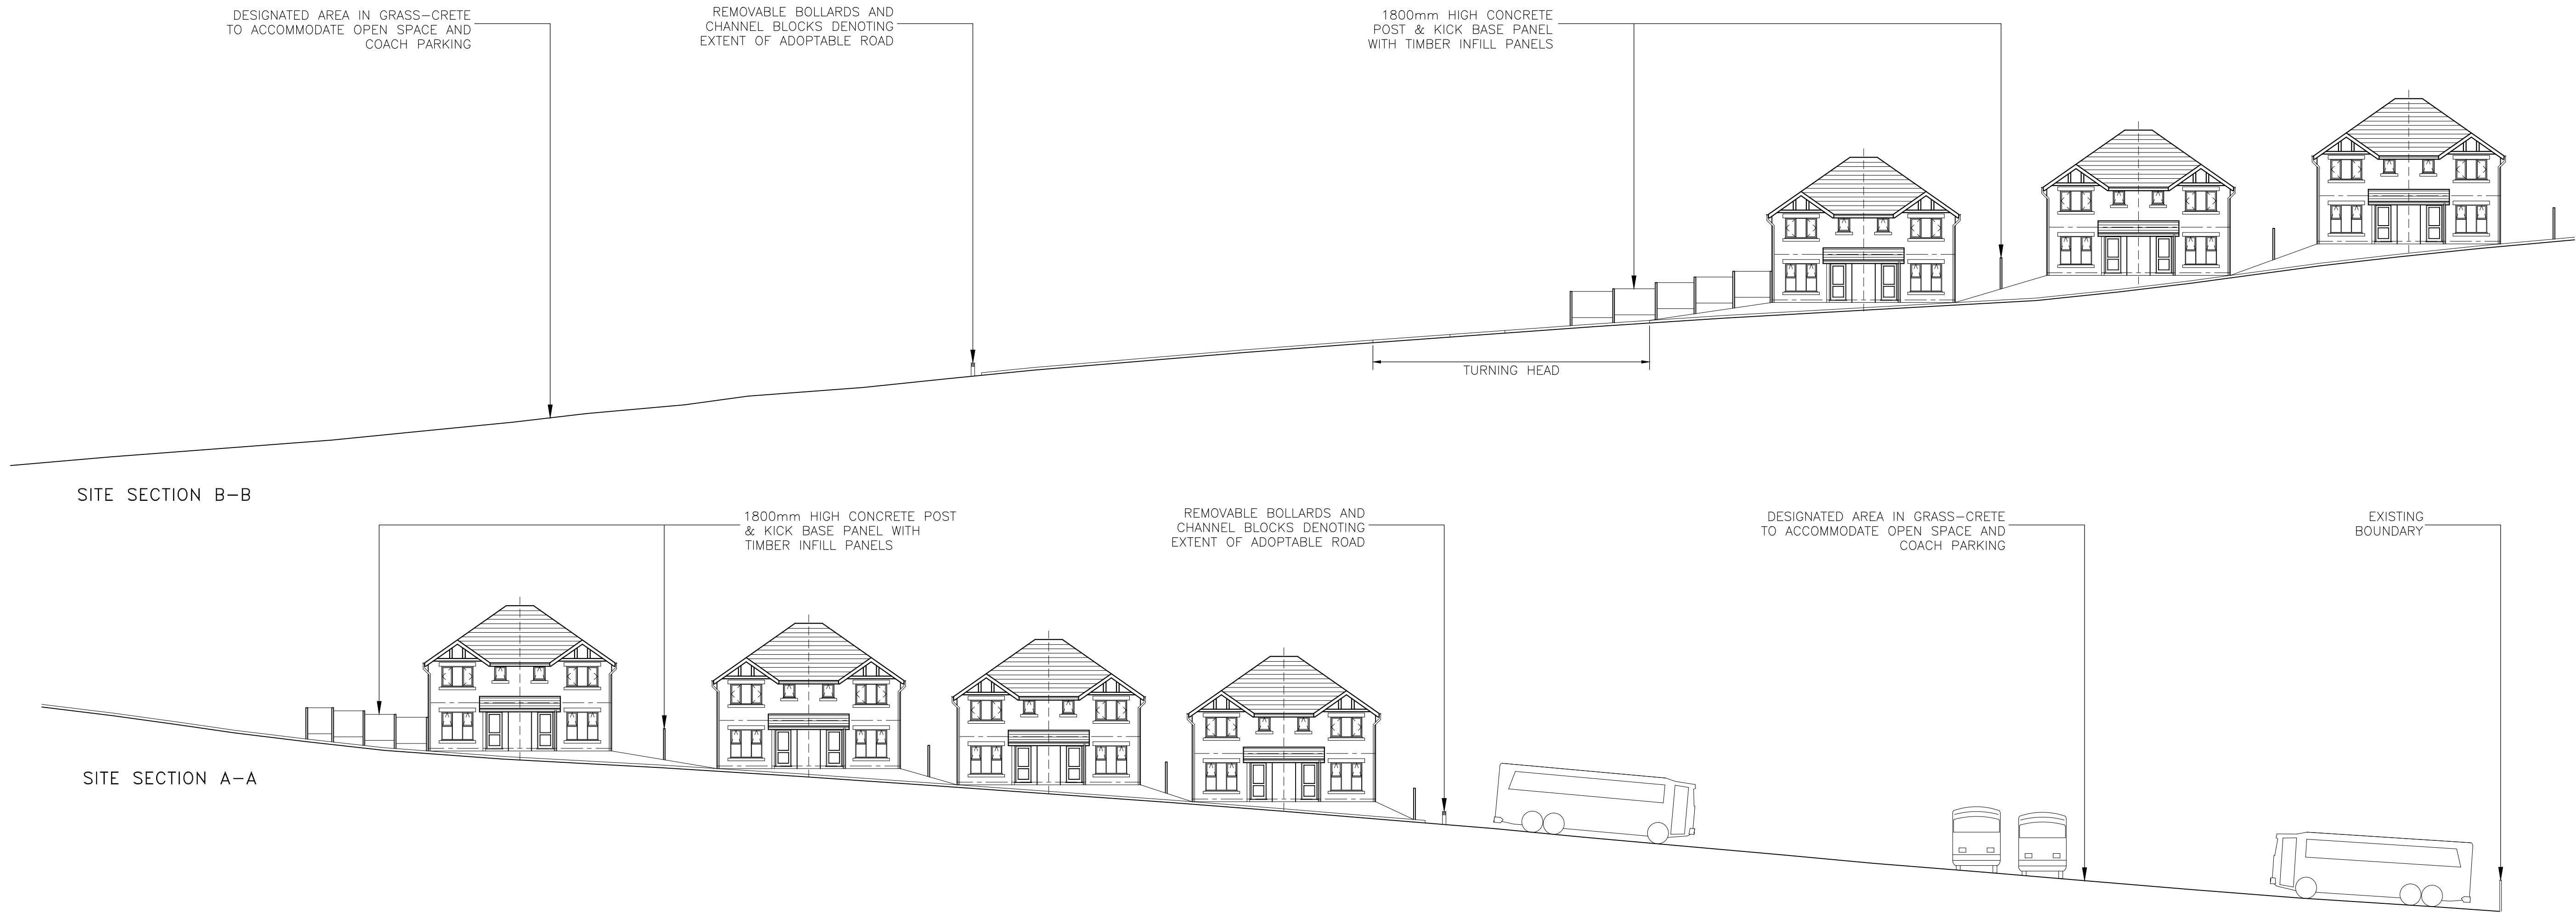

ADDITIONAL NOTES ADDED 19.11.13 G
SITE LAYOUT AMENDED 10.11.13 F
SITE LAYOUT AMENDED 05.11.13 E
MINOR AMENDMENTS TO ROAD 23.10.13 D
ROAD WIDTH INCREASED 22.10.13 C
HOUSE PLANS ADDED 10.10.13 B
SITE LAYOUT AMENDED 01.10.13 A

DESCRIPTION	DATE	REV
designmix ARCHITECTS 4 HUNTERS WALK, CANAL STREET, CHESTER, CH1 4EB TELEPHONE : 01244-330591 FAX : 01244-343281 E MAIL : team@designmix.net ASSOCIATED OFFICE IN LONDON		

CLIENT
OAKWELL COMMUNITY ASSETS LTD

JOB TITLE
SITE AREA 1
BARNESLEY FOOTBALL CLUB

DRAWING TITLE
PROPOSED SITE PLAN

DATE: APR '13 DRAWN BY: KSL
SCALE: 1:100/500 @ A0

JOB NO.	DRAWING NUMBER	REV
C1536	05	G