

Notes


1. Do not scale drawing. If in doubt contact SDA.

2. All dimensions are in millimeters unless noted otherwise.

3. Not for construction unless otherwise shown.


4. When appropriate, this drawing to be read in conjunction with project specific Designers Risk Assessments, produced in accordance with requirements of the Construction (Design and Management) Regulations 2015 (and prior).

5. The design shown on this drawing is the property of SDA and is not to be used or the drawing copied, communicated or disclosed, in whole or in part, except in accordance with a contract, licence or agreement in writing with SDA.

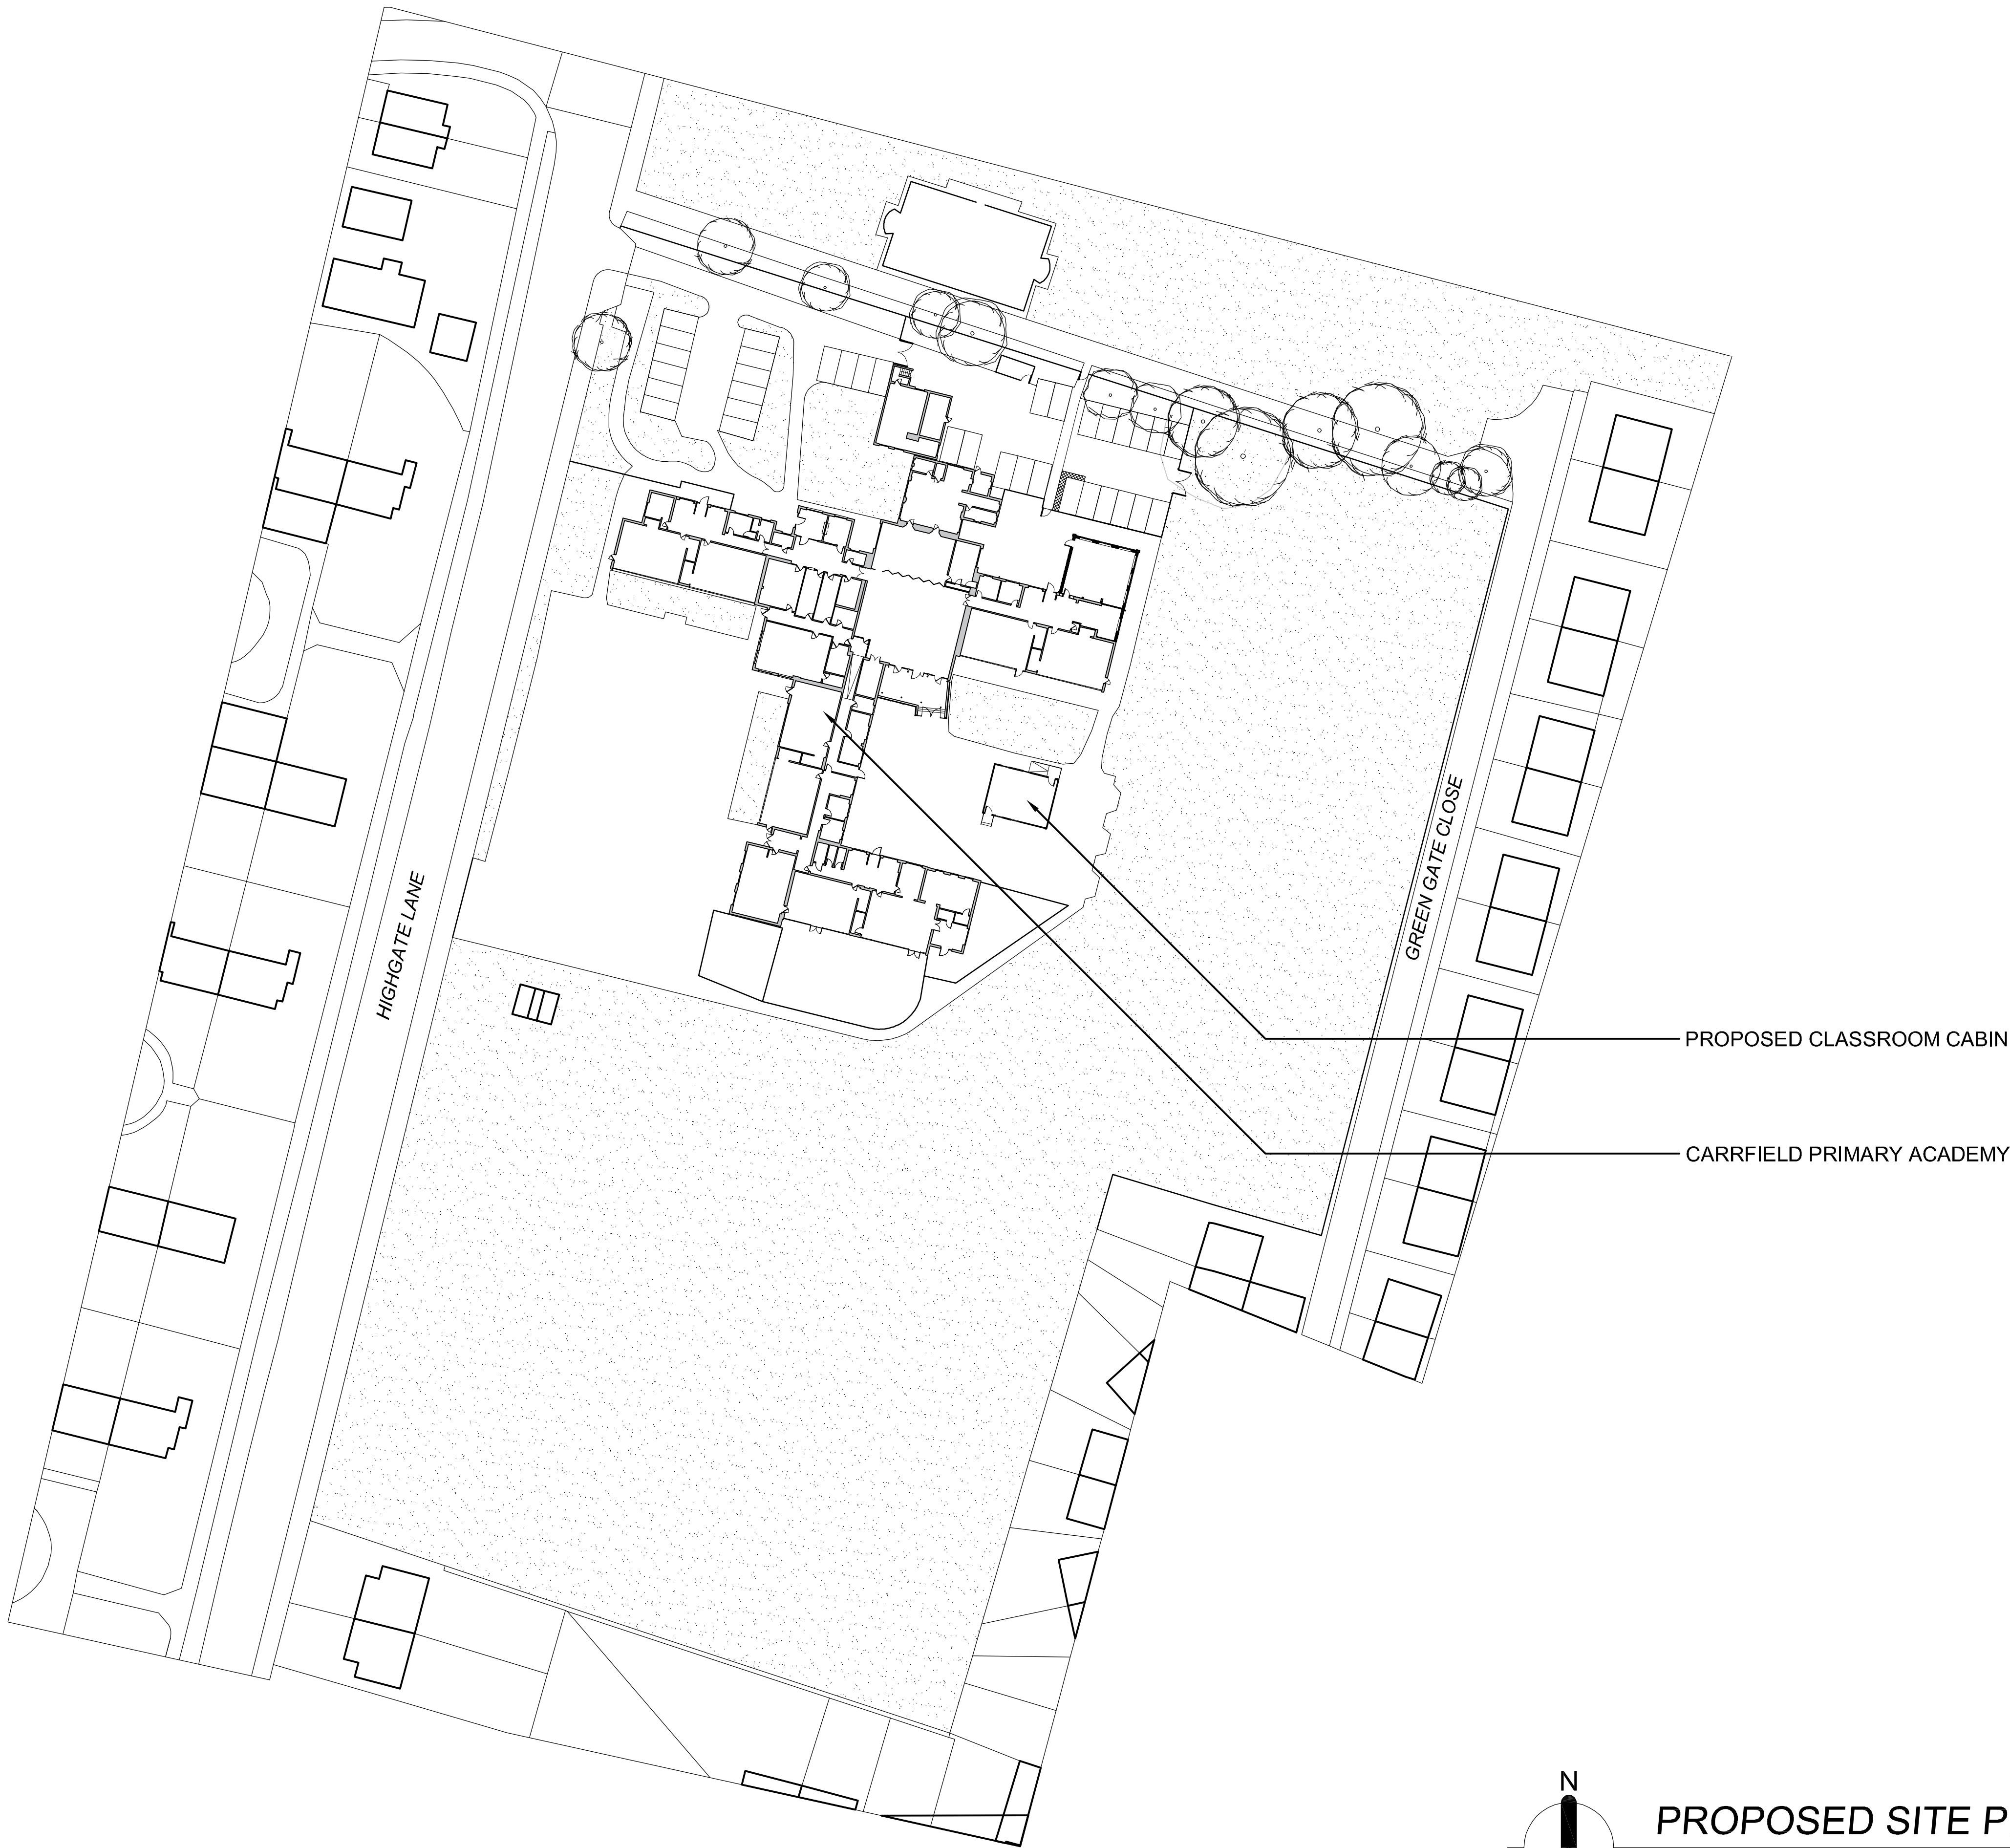

PROPOSED CLASSROOM CABIN

CARRFIELD PRIMARY ACADEMY

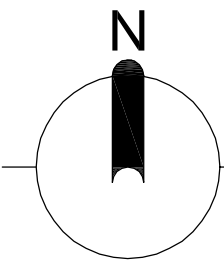

PROPOSED SITE PLAN

SCALE 1:500 @ A1

REV.	DATE	DESCRIPTION	DRN.	CKD.
------	------	-------------	------	------

SDA

ARCHITECTS

MANOR MILLSMANOR ROADLEEDSLS11 9AH
T: +44 (0)113 288 1000F: +44 (0)113 288 1001
mail@sdatapartnership.comwww.sdatapartnership.com
LEEDSLONDONCALIFORNIA

PROJECT

CLASSROOM CABIN UNIT
CARRFIELD PRIMARY ACADEMY
BOLTON-UPON-DEARNE

TITLE

SITE PLAN

STAGE

PLANNING

JOB No. A1F0033	DWG No. A(PL)00-100	REV. -
SCALE 1:500 @ A1	DATE 16 MAR 2016	
DRAWN SPM	CHECKED AS	

BSI REGISTERED
FS 56715

UKAS QUALITY MANAGEMENT