


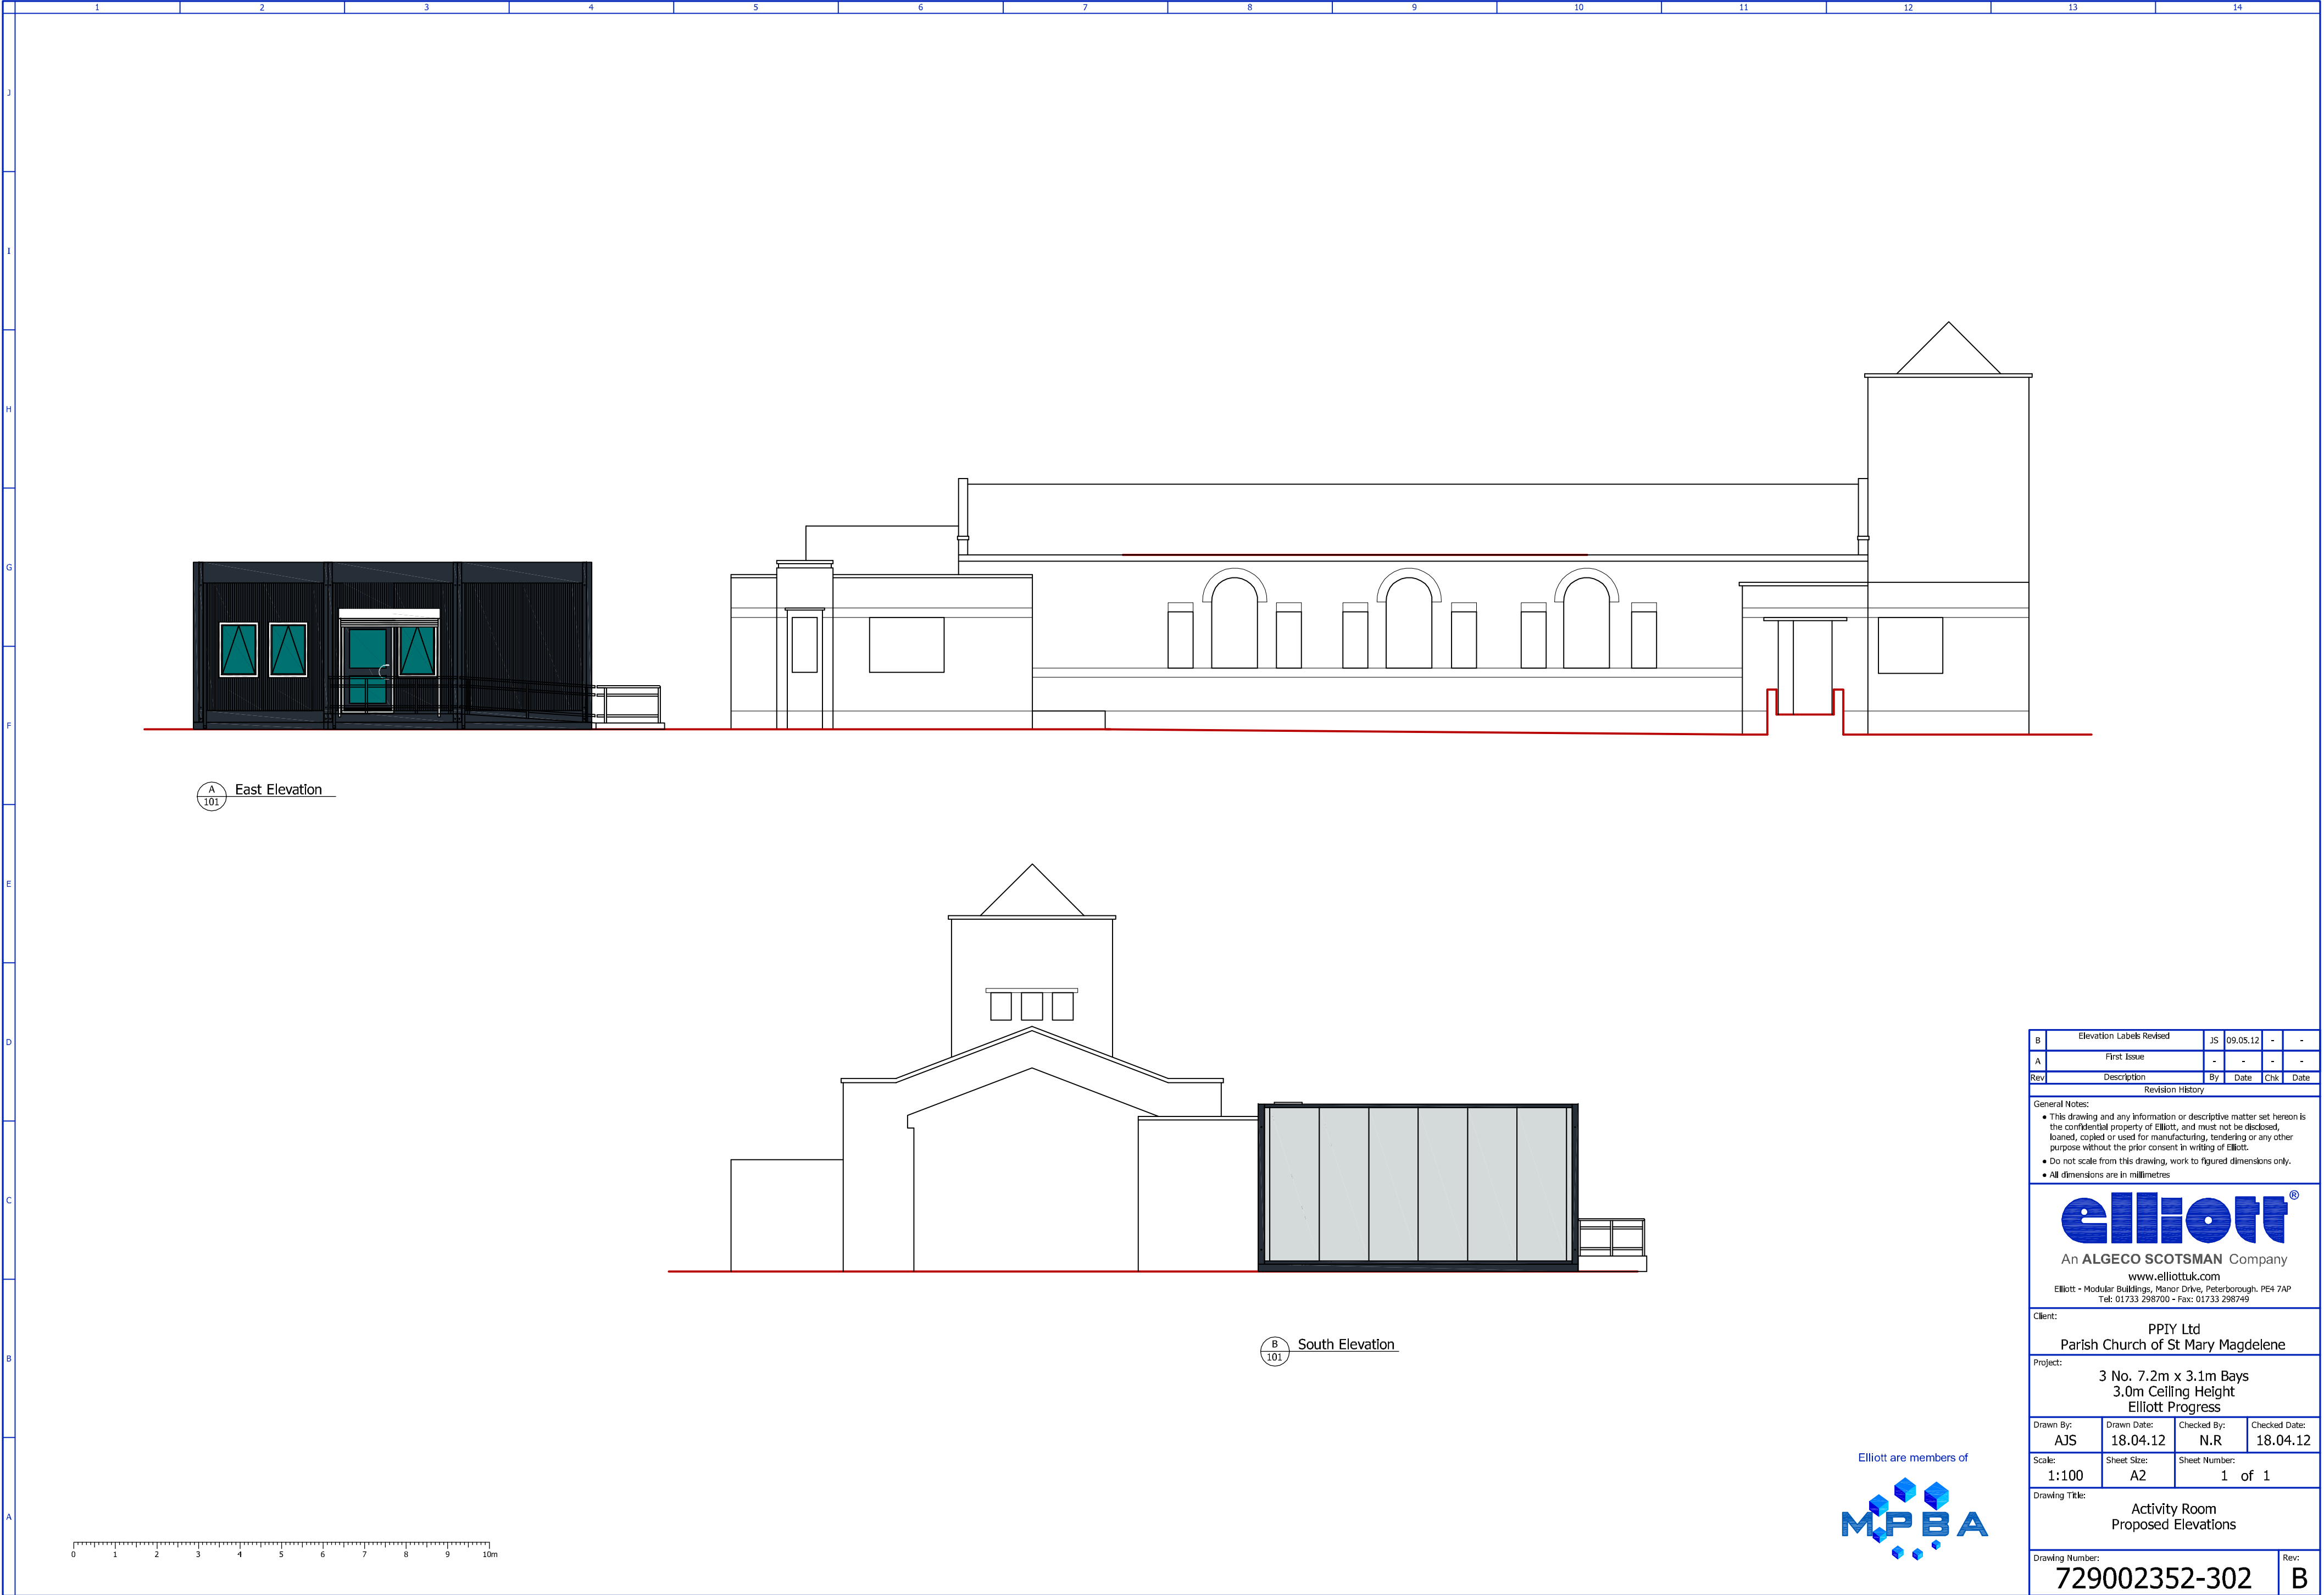

A
101 East Elevation

B
101 South Elevation

B	Elevation Labels Revised	JS	09.05.12	-	-
A	First Issue	-	-	-	-
Rev	Description	By	Date	Chk	Date
Revision History					

General Notes:

- This drawing and any information or descriptive matter set hereon is the confidential property of Elliott, and must not be disclosed, loaned, copied or used for manufacturing, tendering or any other purpose without the prior consent in writing of Elliott.
- Do not scale from this drawing, work to figured dimensions only.
- All dimensions are in millimetres



An **ALGECO SCOTSMAN** Company
www.elliottuk.com
Elliott - Modular Buildings, Manor Drive, Peterborough. PE4 7AP
Tel: 01733 298700 - Fax: 01733 298749

Client:			
PPIY Ltd Parish Church of St Mary Magdelene			
Project:			
3 No. 7.2m x 3.1m Bays 3.0m Ceiling Height Elliott Progress			
Drawn By:	Drawn Date:	Checked By:	Checked Date:
AJS	18.04.12	N.R	18.04.12
Scale:	Sheet Size:	Sheet Number:	
1:100	A2	1 of 1	
Drawing Title:			
Activity Room Proposed Elevations			
Drawing Number:			Rev:
729002352-302			B

