


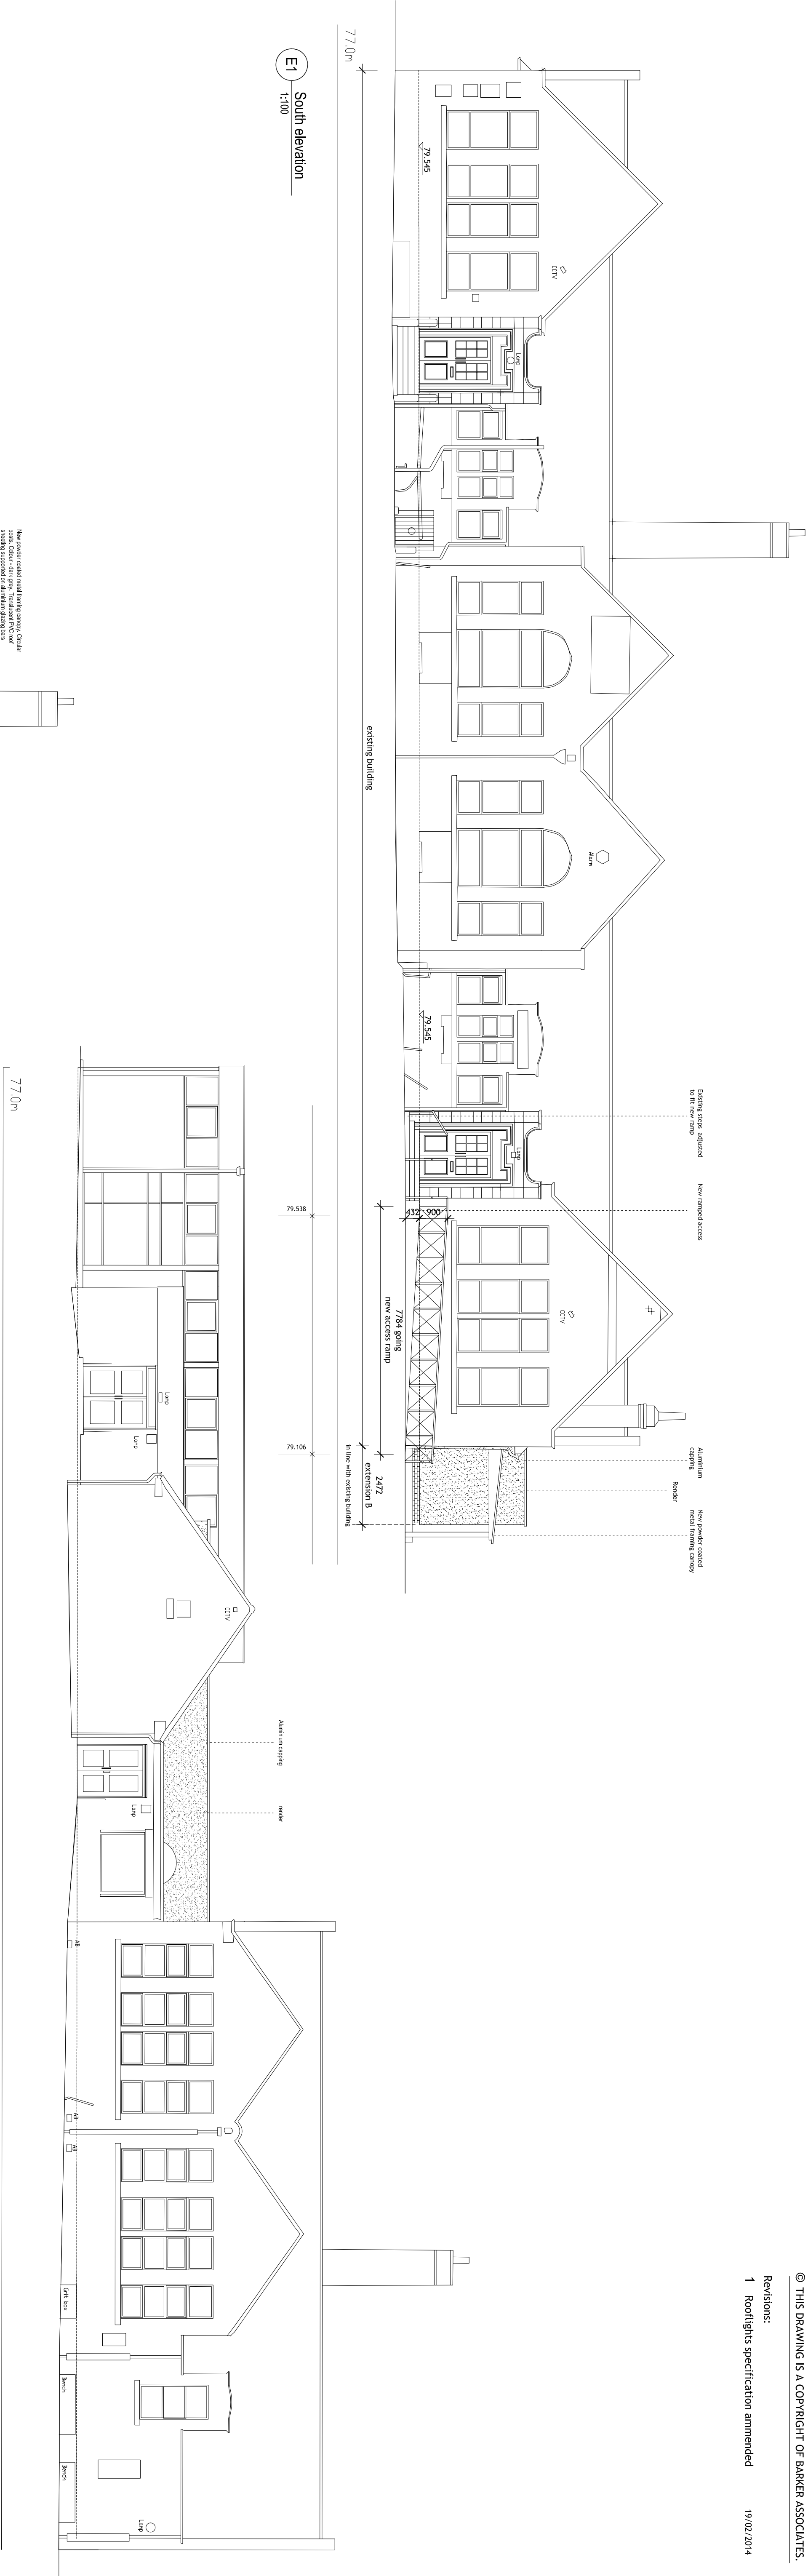

E2 East elevation
1:100

Status:
PLANNING ISSUE



W: www.barker-associates.co.uk
E: info@barker-associates.co.uk

T: 01279 647111
F: 01279 647027

Client:

ACADEMIES ENTERPRISE TRUST

Project:


SHAFTON PRIMARY ACADEMY
HIGH STREET
SHAFTON
BARNESLEY
EXTENSIONS & ALTERATIONS 2014

Title:

PROPOSED ELEVATIONS


Scale @A1:	Date:	CAD:	Checked:
1:100	FEB. 2014	VR	BP

Drawing no.:	Revision:
BA / 5042.91.03/204-R1	1

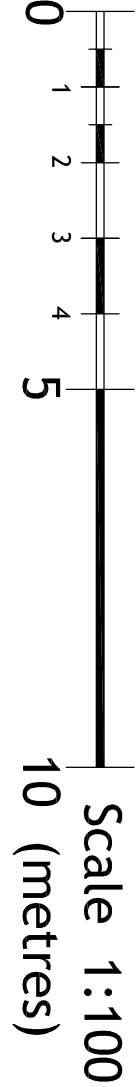

Scale 1:100

E4 North elevation
1:100

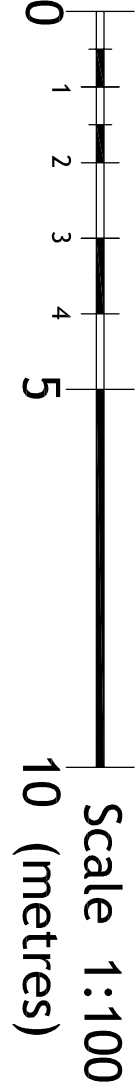

Scale 1:100