




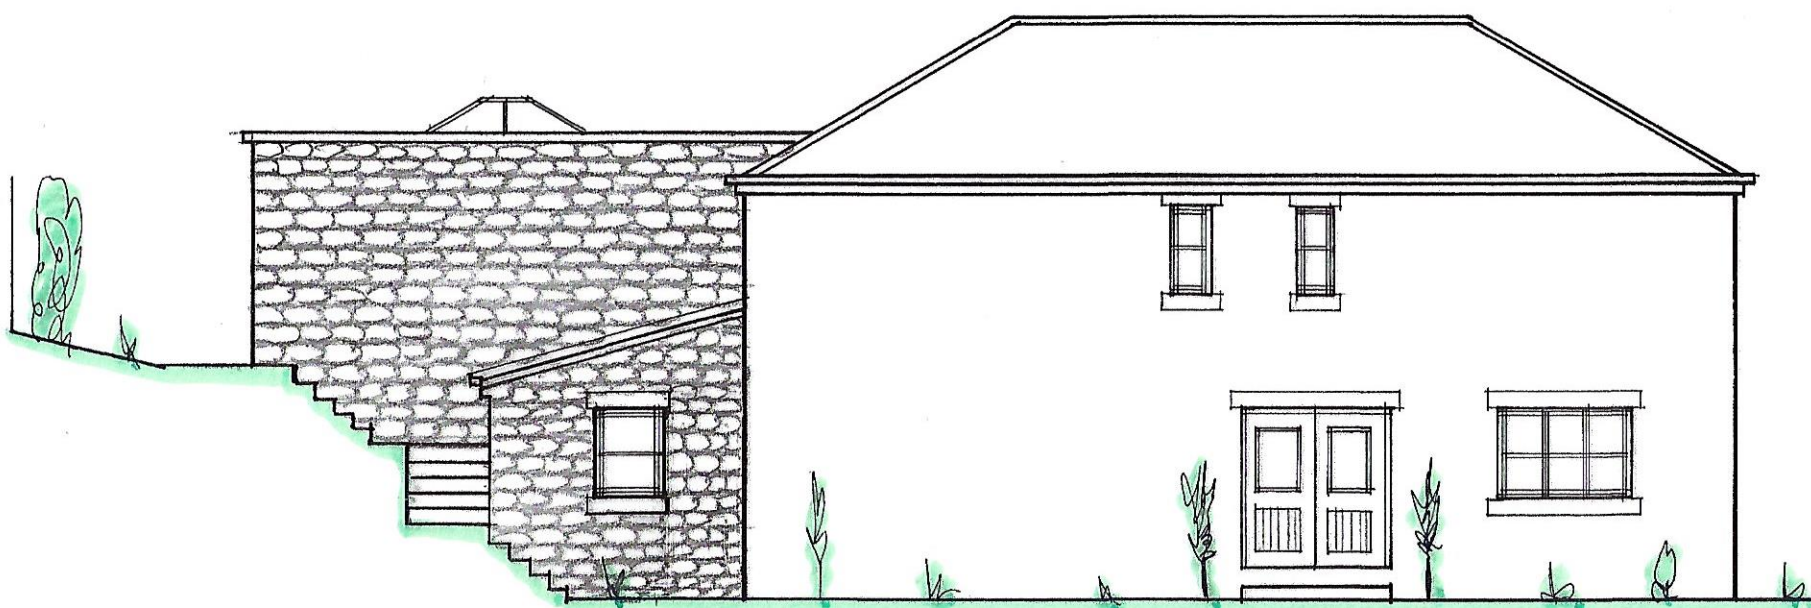

PROPOSED FRONT ELEVATION

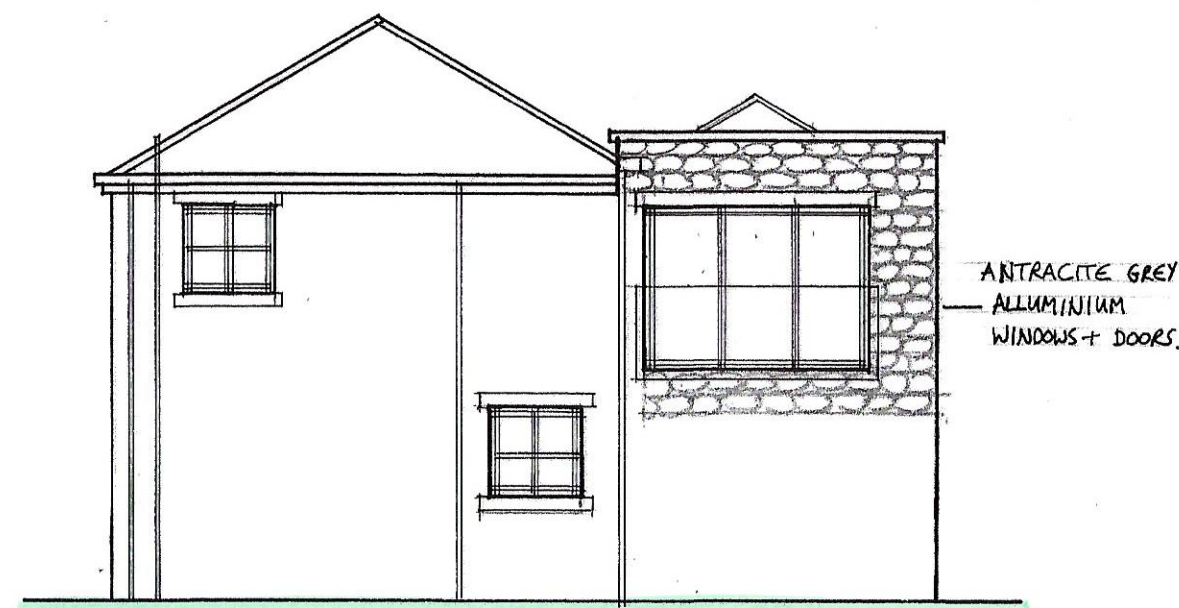


PROPOSED SIDE ELEVATION

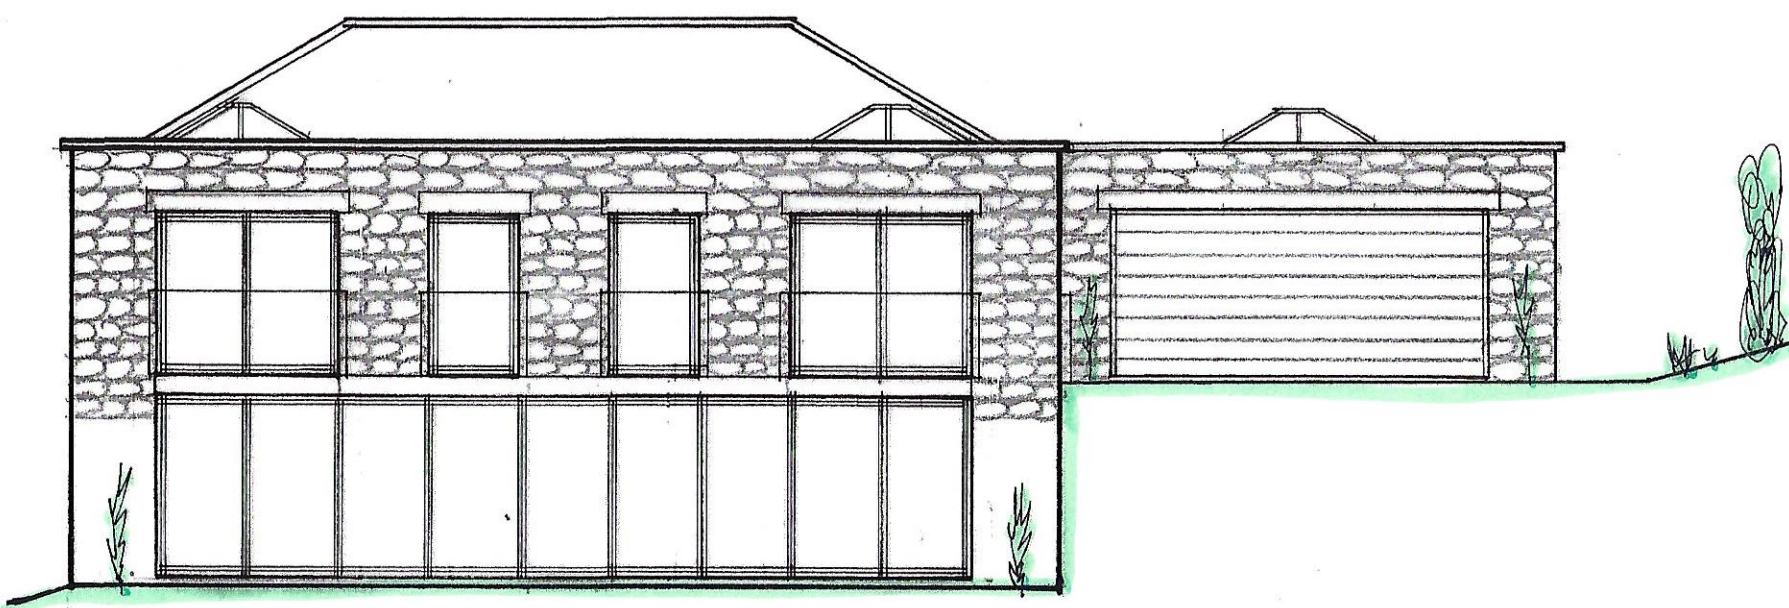

PROPOSED REAR ELEVATION

FACING STONE
SAME AS
EXISTING.

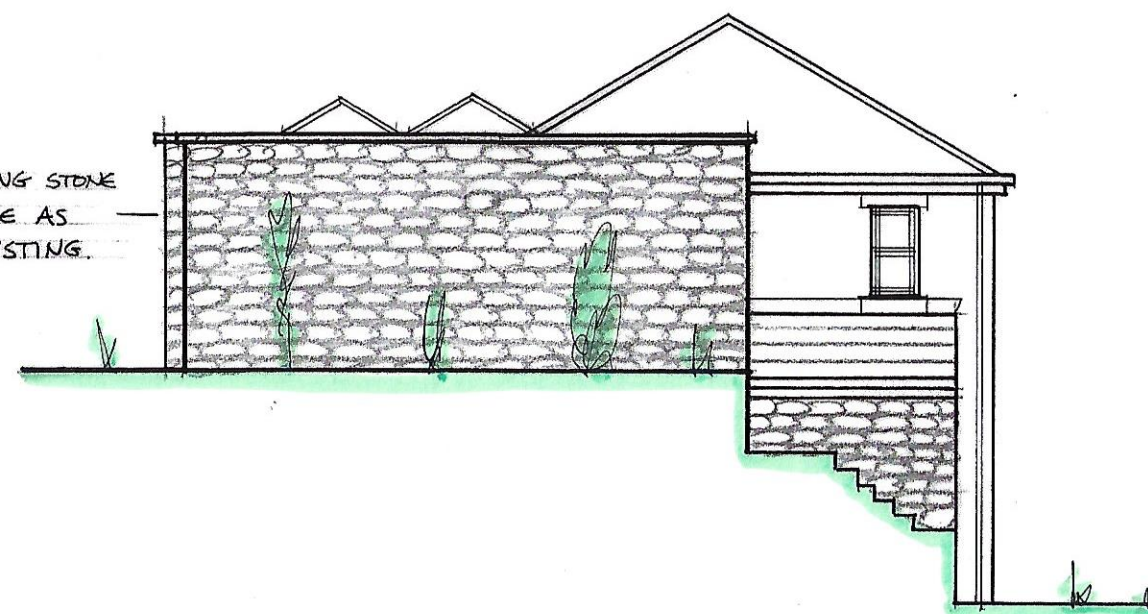

PROPOSED SIDE ELEVATION

PROPOSED ELEVATIONS AT
THE HAWTHORNES, MANCHESTER ROAD,
PLUMPTON, THURLSTONE, S36 9QW

CLIENT: MR P. BUCKLEY + MS A. CUTTS
DR N°: 27/7 DATE: 14.6.18 SCALE 1:100@A3



M. 07792 527 531
T. 01909 566 000

Grove House, Lidsters Lane,
South Anston, Sheffield S25 5BB

james@clayarchitecturaldesigns.co.uk
clayarchitecturaldesigns.co.uk