




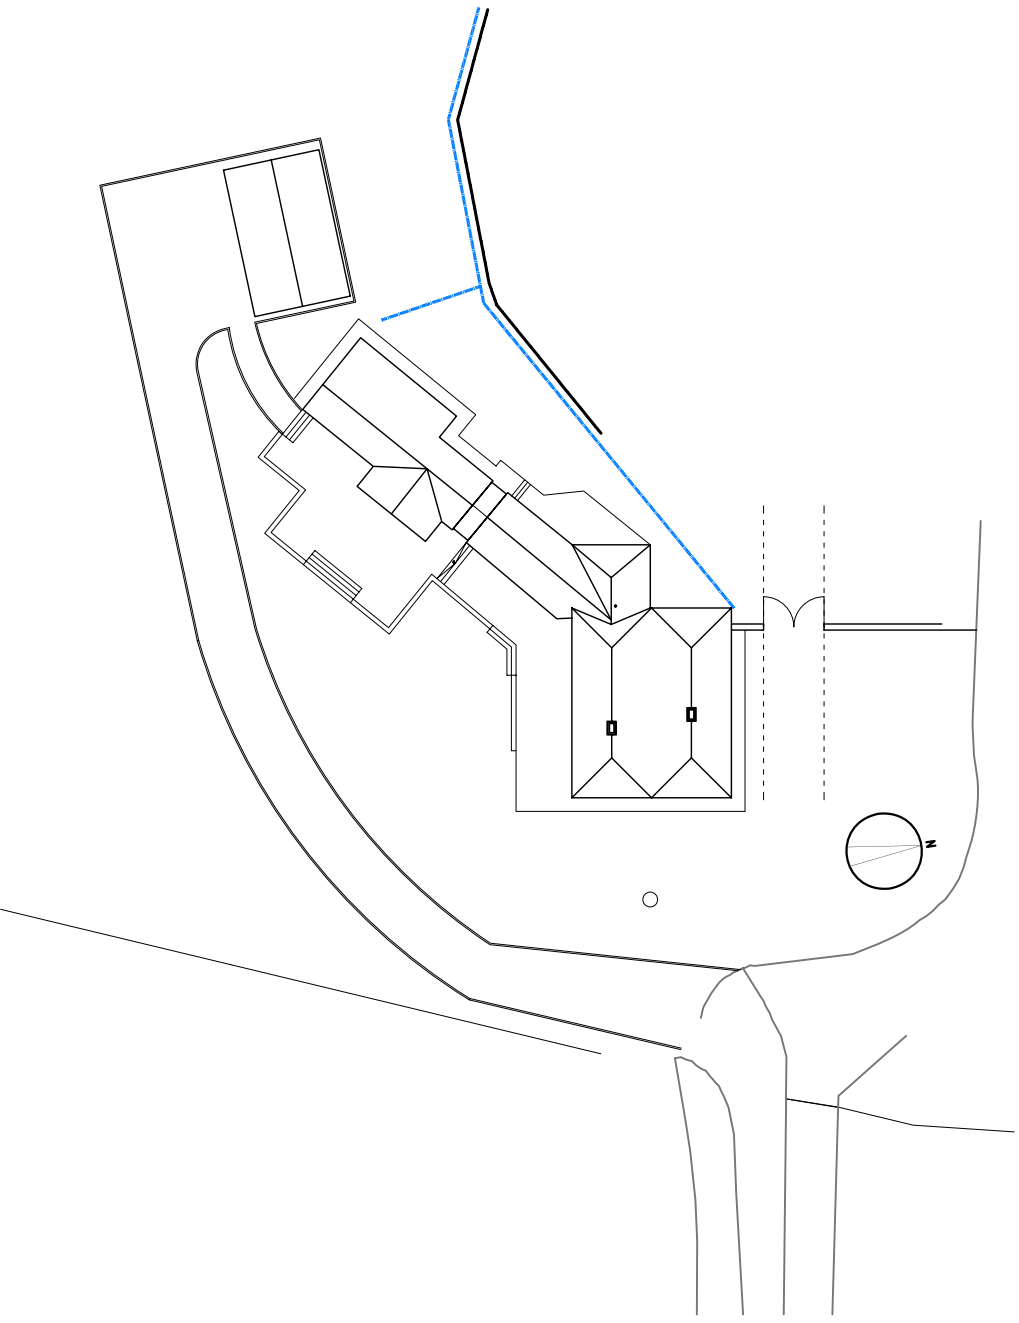


Site Plan
Scale 1:500

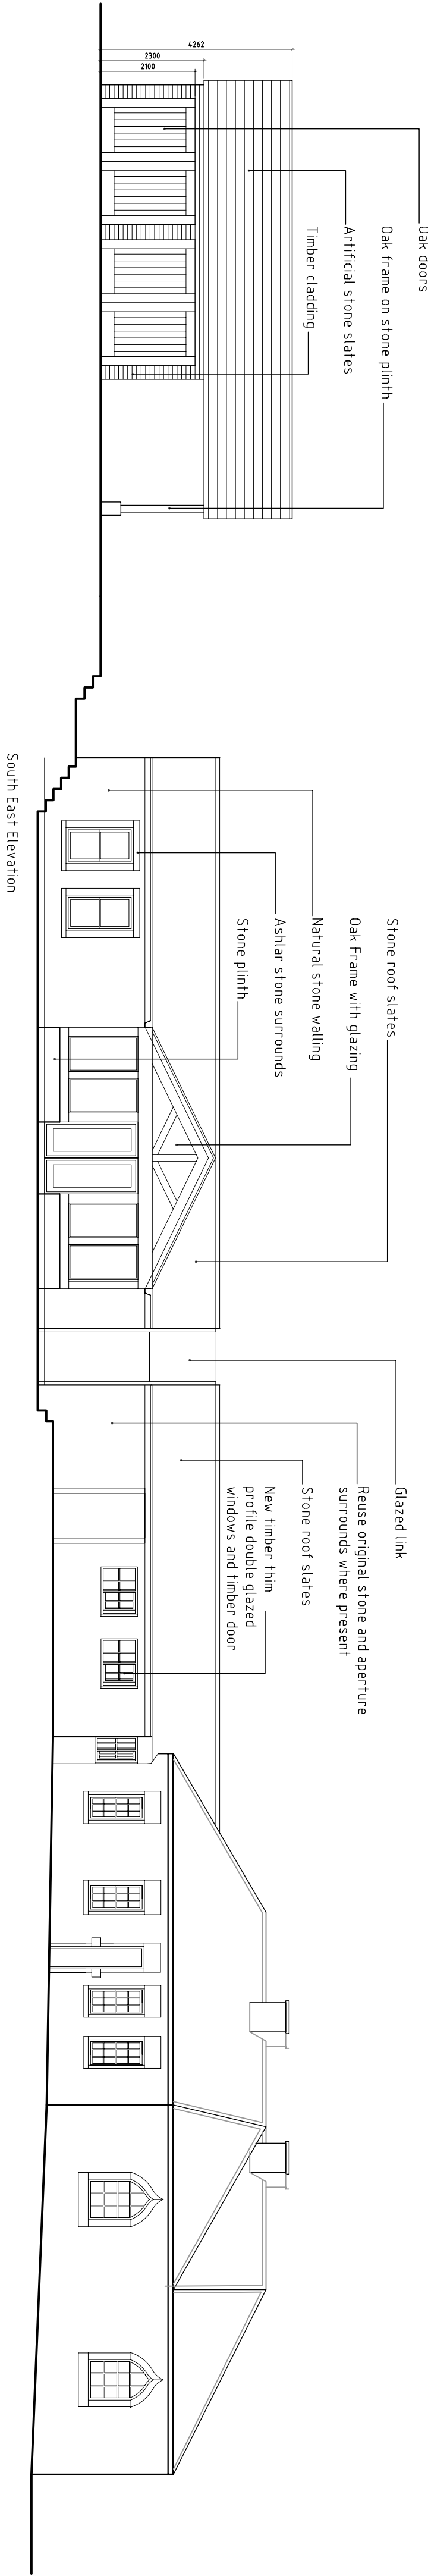


South East Elevation

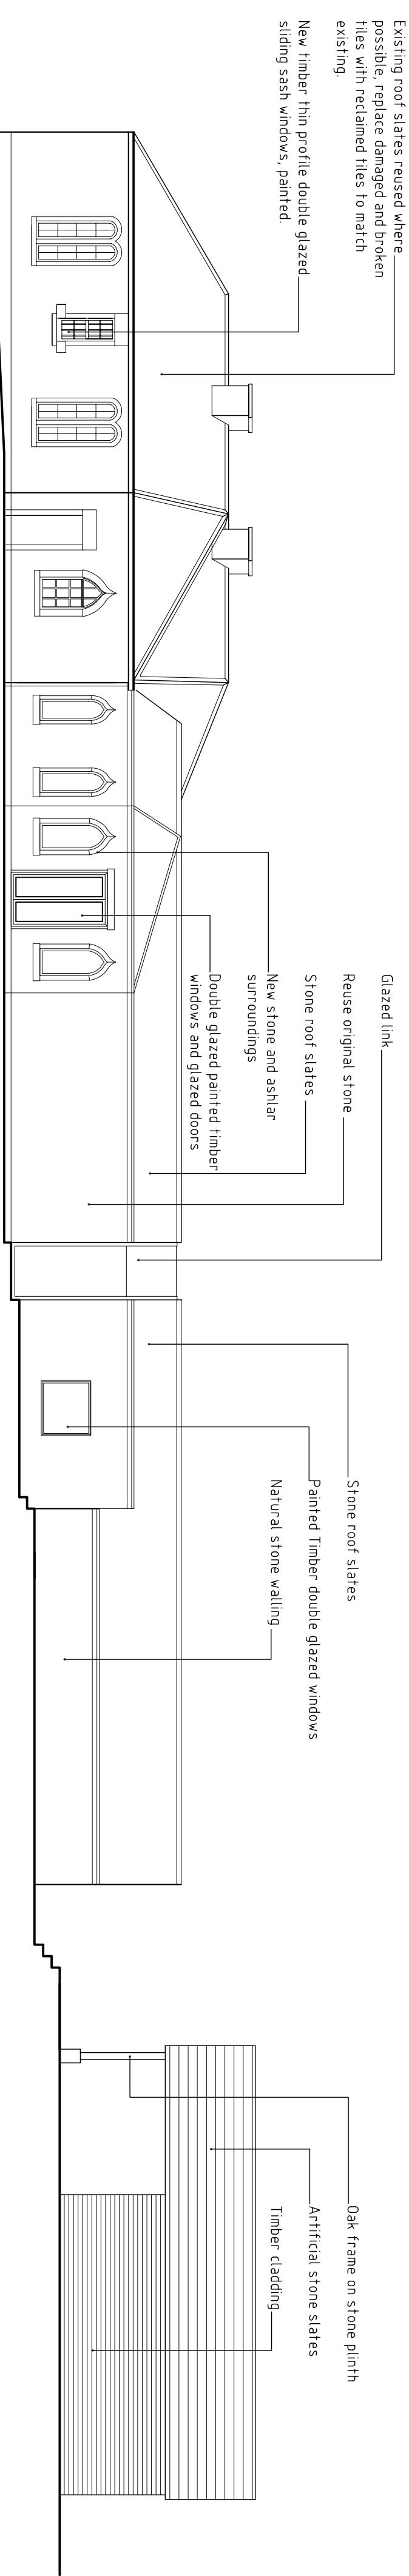

North West Elevation

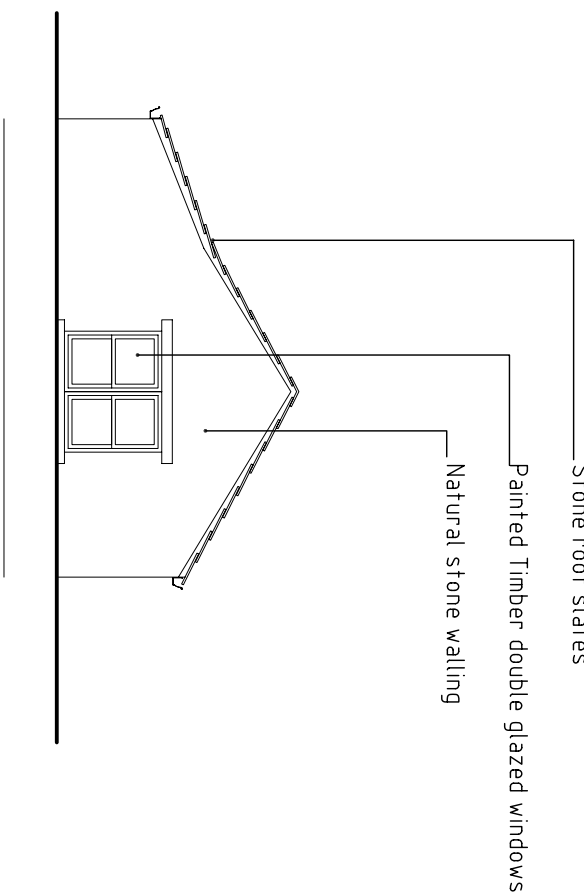

West Extension Elevation

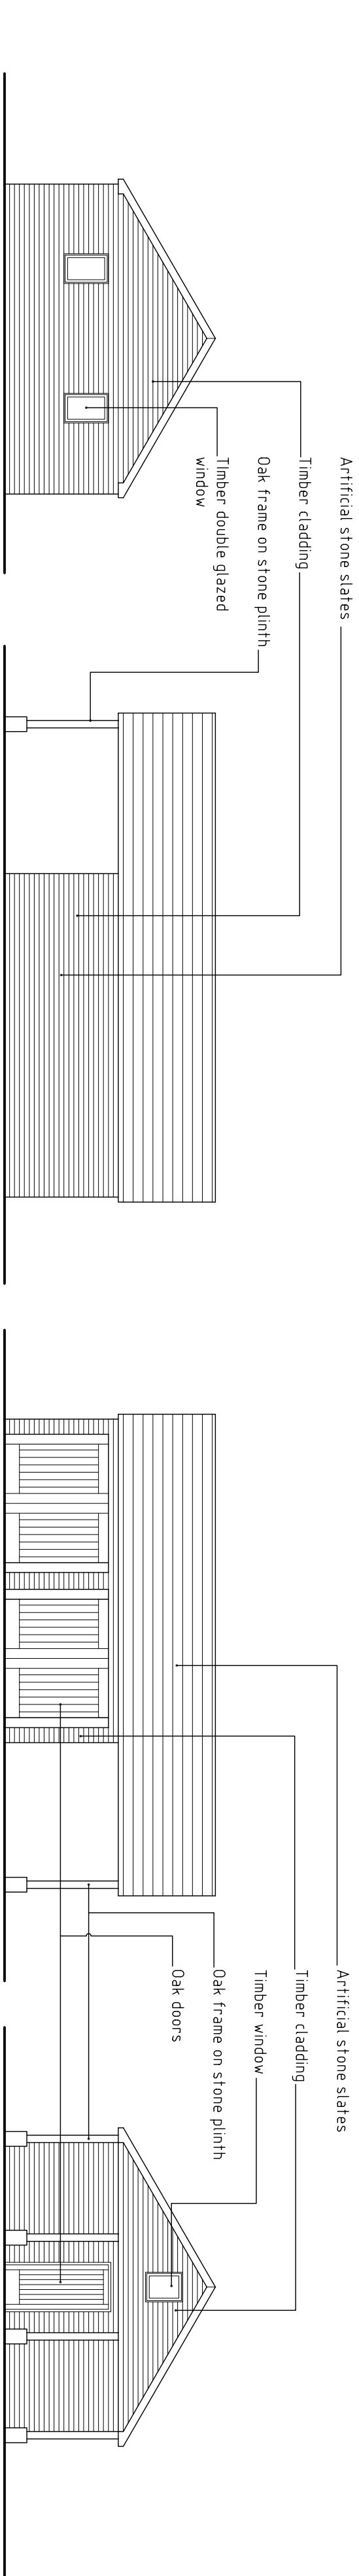

Garage Elevations

Essence Architecture Ltd.

Richard Campbell
Queen Anne's Lodge, Worsthough Bridge
Extension, Refurbishment and Repair

Proposed Elevations

A1 1:100 Planning

AVR 2013-05 PR02 H

Head Office: 18, Oldham Road, Oldham, Greater Manchester, M20 2BQ
Tel: 0161 850 0001
Email: info@essencearchitects.com
Website: www.essencearchitects.com