
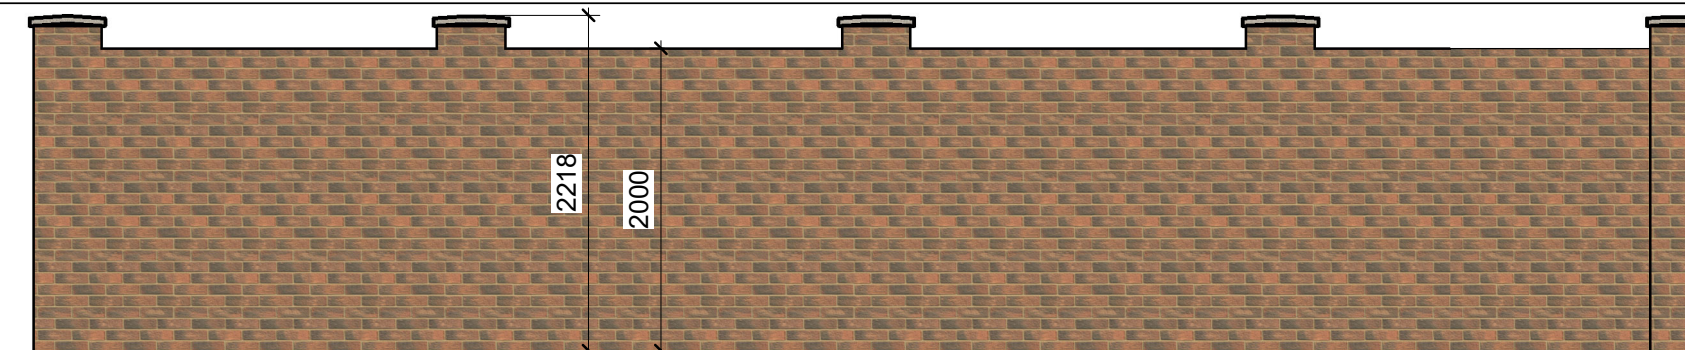


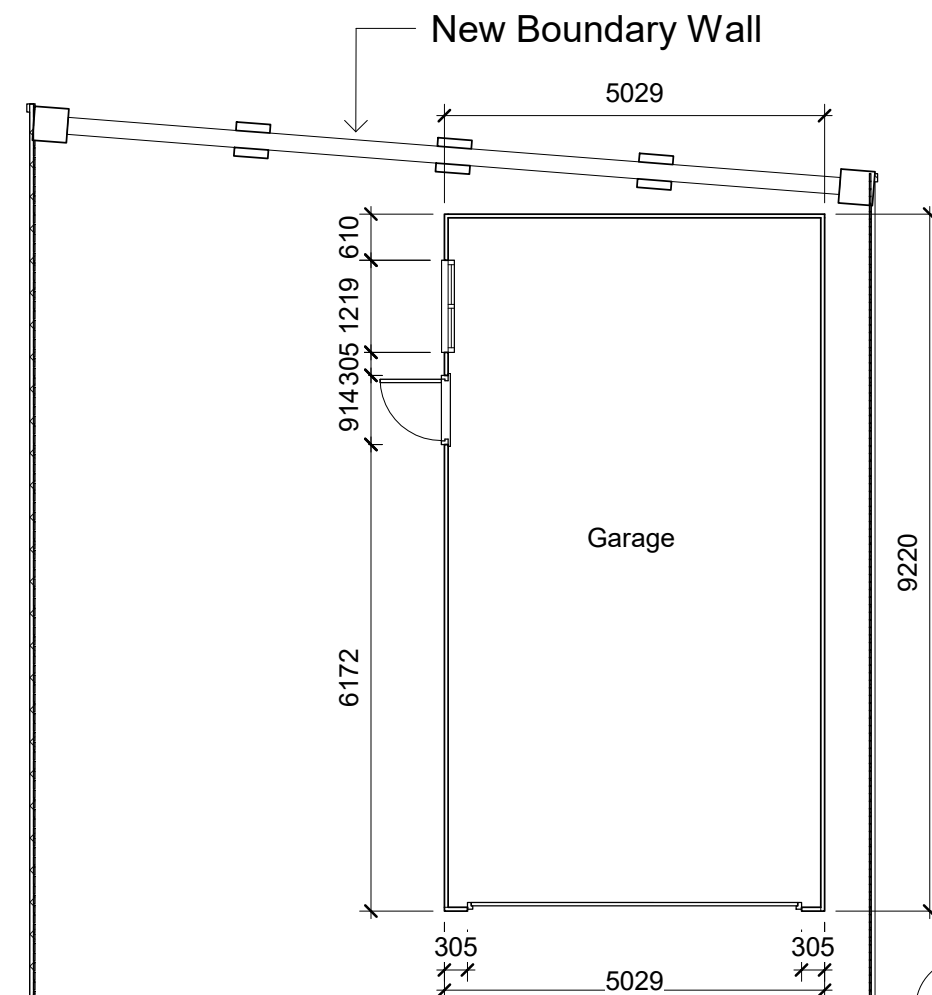


2 Wall detail
1 : 50


Specifications for proposed concrete sectional garage - provided by Lidget Compton

- 1no new Lidget Compton Apex20 Deco Deluxe garage, with 6'6" (1981mm) internal eaves height
- Constructed from pre-cast machine-vibrated steel re-enforced concrete panels with spar pebbledash exterior finish
- Complete with real brick front posts, in Reclaimed finish
- Complete with 1no 3'0" (914mm) W uPVC access door (either half glazed, or panel top and bottom) in Golden Oak finish
- Complete with 1no 4'0" (1219mm) W uPVC fixed window in Golden Oak finish
- Complete with uPVC fascias and trims in Golden Oak finish
- Complete with a MetroTile granular coated steel tile-effect roof (choice of colours)
- Complete with guttering and downpipe to both sides, in black, white or brown
- Complete with internal sand/cement fillet


3 Proposed Front Elevation
1 : 50

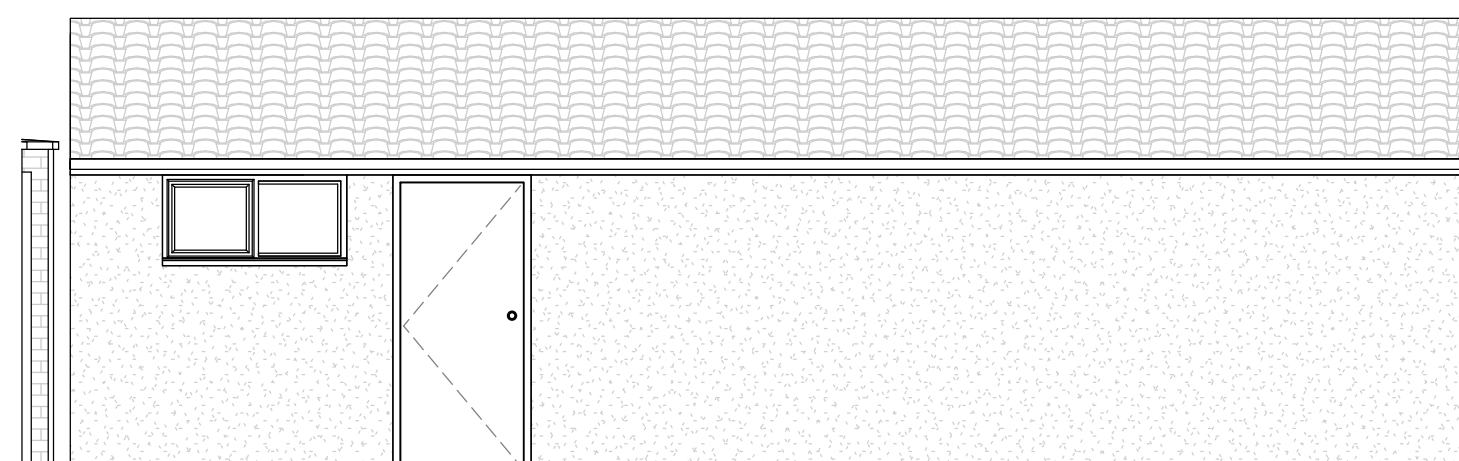

5 Proposed Side Elevation 1
1 : 50

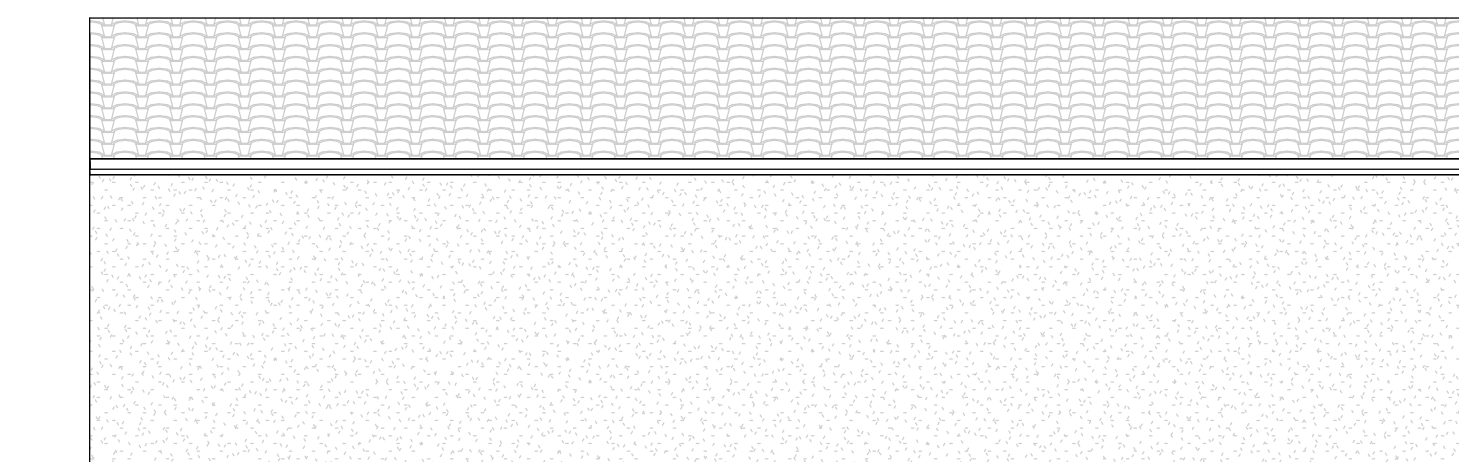

6 Proposed Side Elevation 2
1 : 50

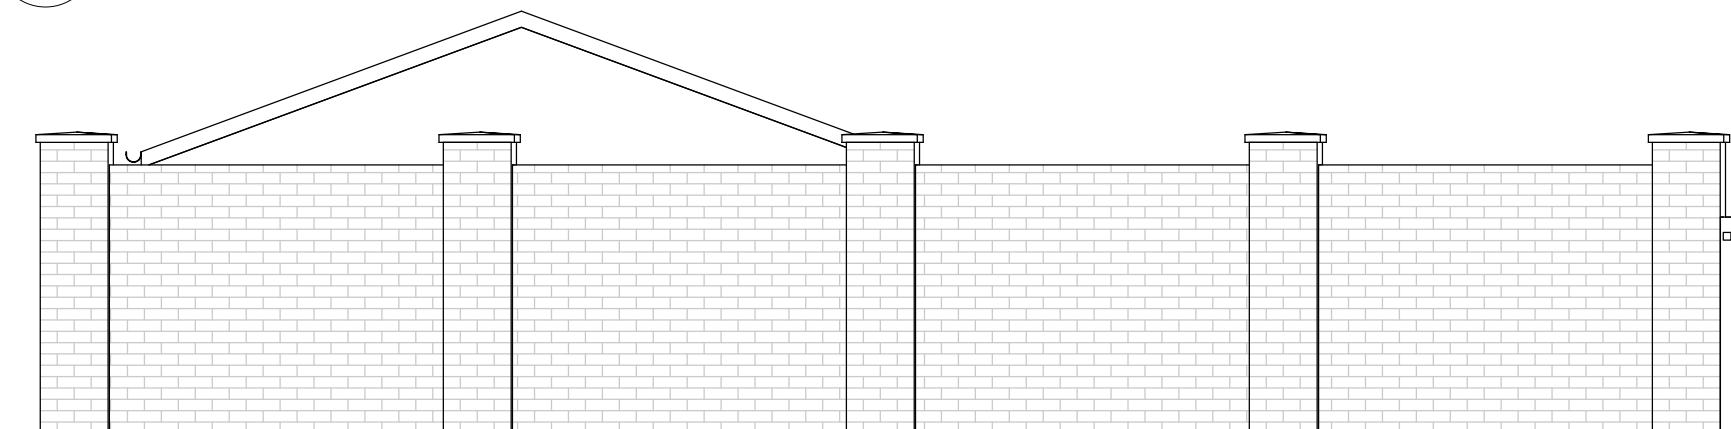

4 Proposed Rear Elevation
1 : 50



1 Proposed Block Plan
1 : 100

PRECISION
PLAN DRAWING

Address: Office 1, Askern House,
Askern, Doncaster, DN6 0AA
Email: info@3dppd.co.uk
Kevin Oliver: 07988202723
Elizabeth Oliver: 07723317685

All dimensions and sizes to be verified by the Contractor on site.
Drawings to be read in conjunction with engineers details.
The structural engineers details take precedence over the architectural drawings.

No dimensions to be scaled from this drawing. Contractors must work to figured dimensions.

Precision Plan Drawing will have no liability for any errors or inaccuracies.

© This drawing is subject to copyright of Precision Plan Drawing Limited.

CDM REGULATIONS 2015
The client must abide by the Construction Design and Management Regulations 2015. The client must appoint a contractor, if more than one contractor is to be involved, the client will need to appoint (in writing) a principal designer (to plan, manage and coordinate the planning and design work) and a principal contractor (to plan, manage and coordinate the construction and ensure there are arrangements in place for managing and organising the project).

Domestic clients
The domestic client is to appoint a principal designer and a principal contractor when there is more than one contractor, if not your duties will automatically transferred to the contractor or principal contractor.

Further information can be obtained from the HSE following this link:
<http://www.hse.gov.uk/construction/cdm/2015/domestic-clients.htm>

No.	Description	Date

PROJECT ADDRESS

120 Barnsley Road
Goldthorpe
Rotherham
S63 9AW

PROJECT NAME

Boundary Wall over 2m and
Detached Sectional Garage

SHEET NAME Proposed Plans		
DRAWN BY LO	CHECKED BY KO	DATE 29/06/21
SCALE (@A2) As indicated		PROJECT NUMBER 1428
DRAWING NUMBER P101		REV