



'NEEDLEWOOD HOUSE' plot 1

- 1) This drawing and the design and details depicted thereon are the copyright of Peter Dimberline Chartered Architect.
2) All dimensions on this drawing are to be checked by the Contractor and any discrepancies are to be reported to the Architect.
3) Do not scale critical dimensions off this drawing.
4) Contractor to ensure that all Health & Safety requirements (CDM Regulations) in relation to this project will be complied with.

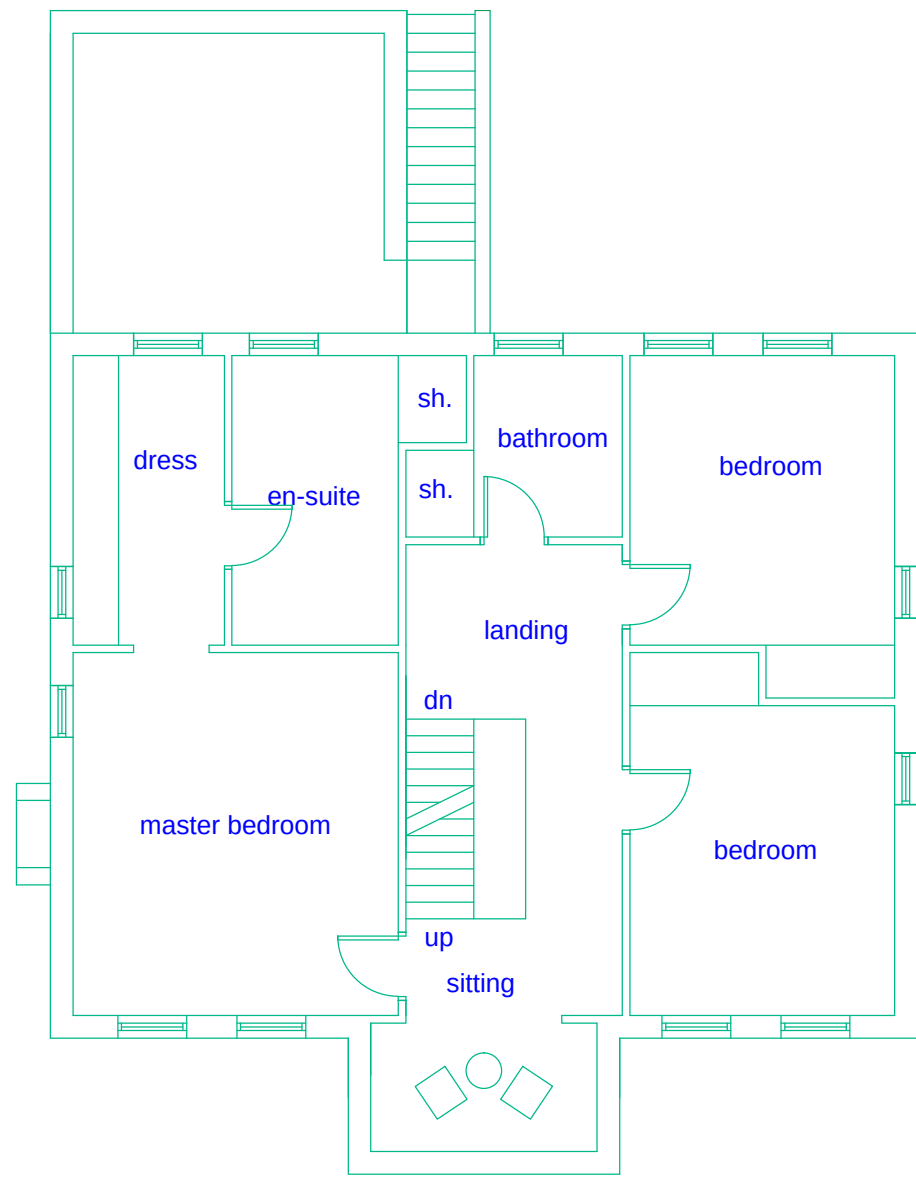


proposed first floor layout

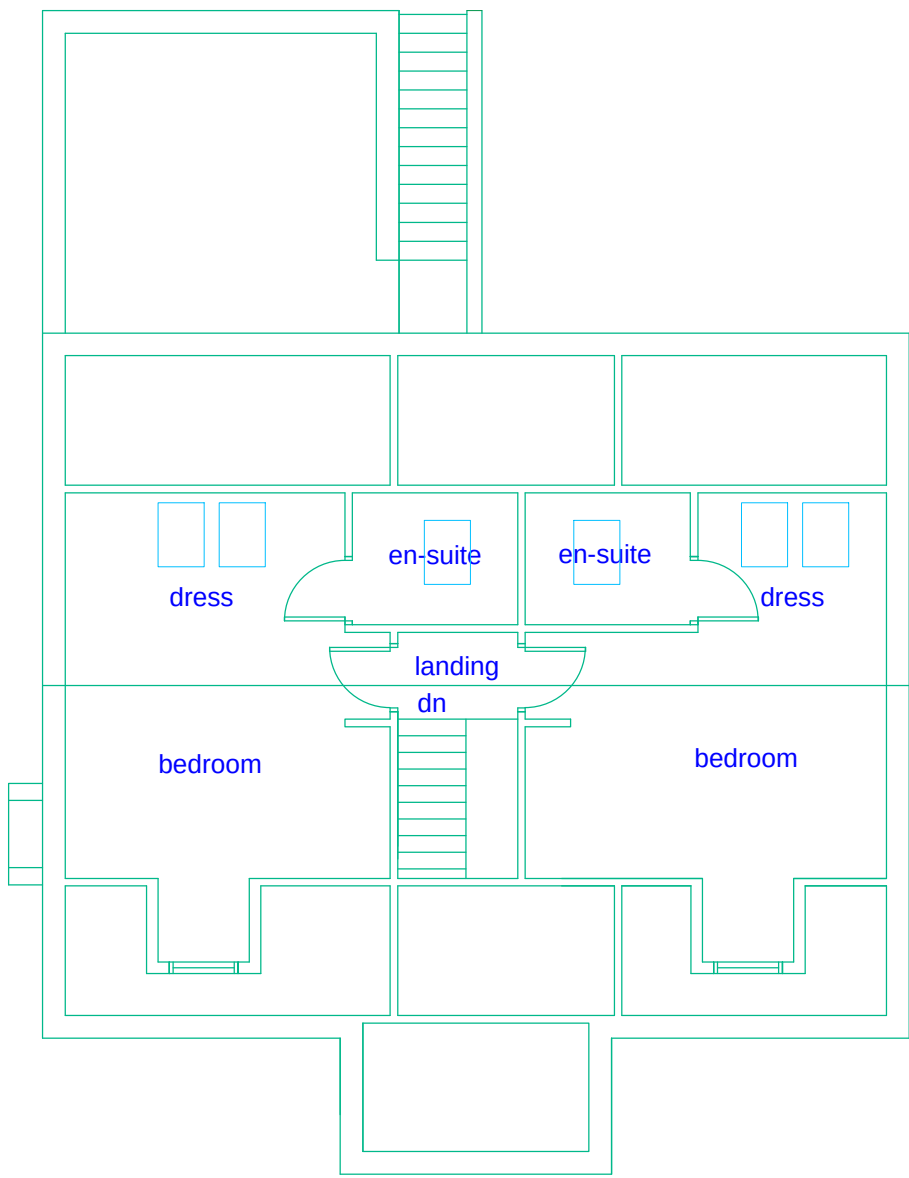


proposed roof void layout




north west elevation

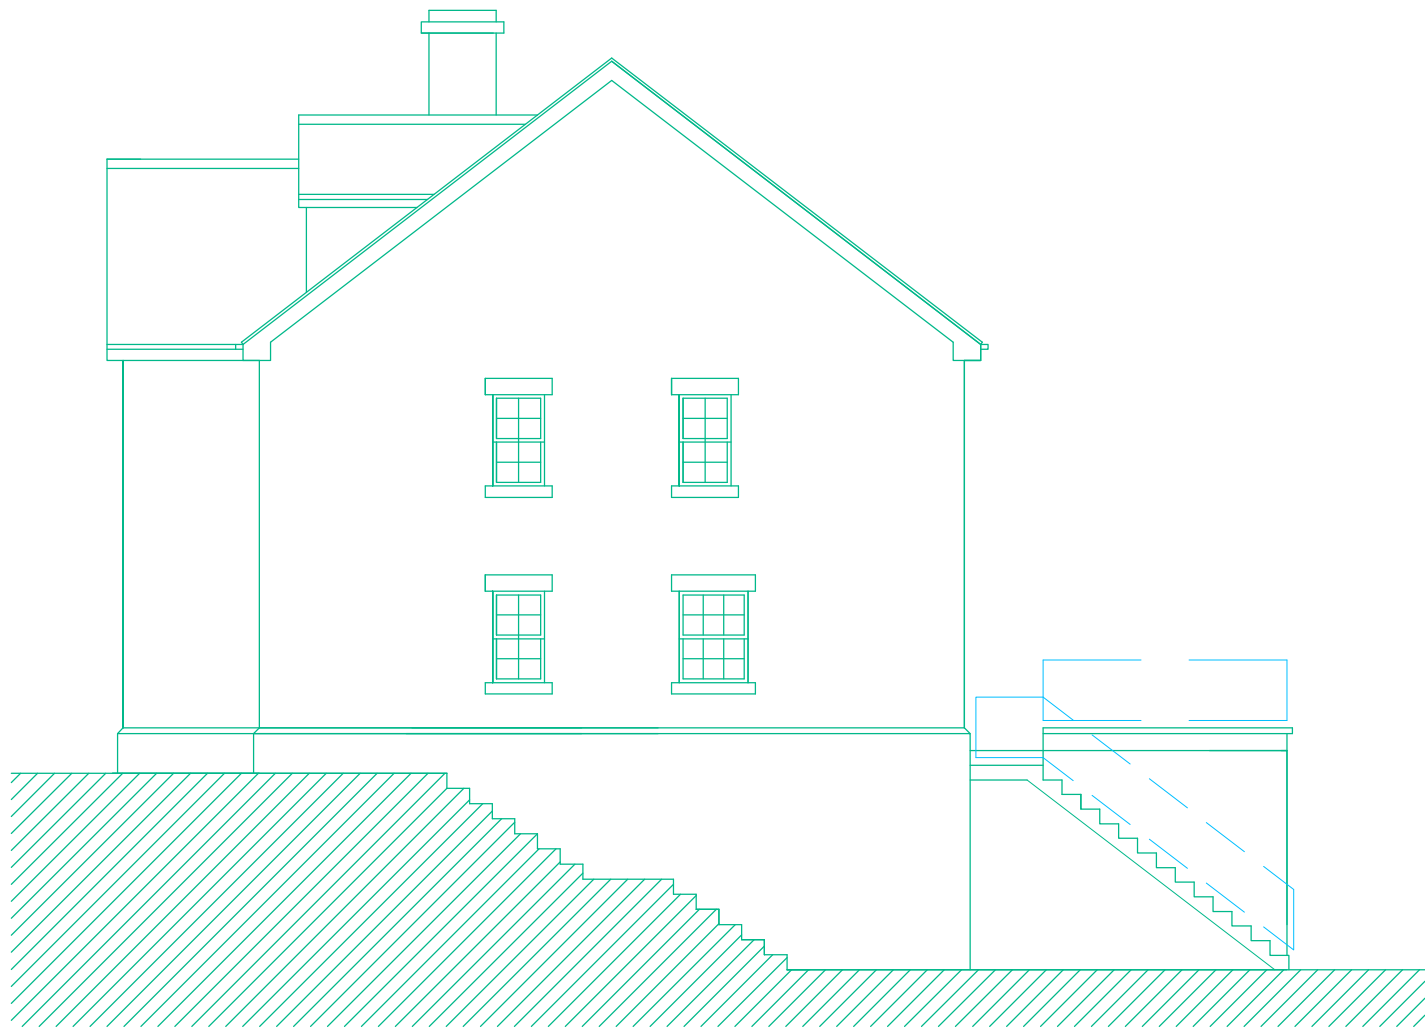

south west elevation

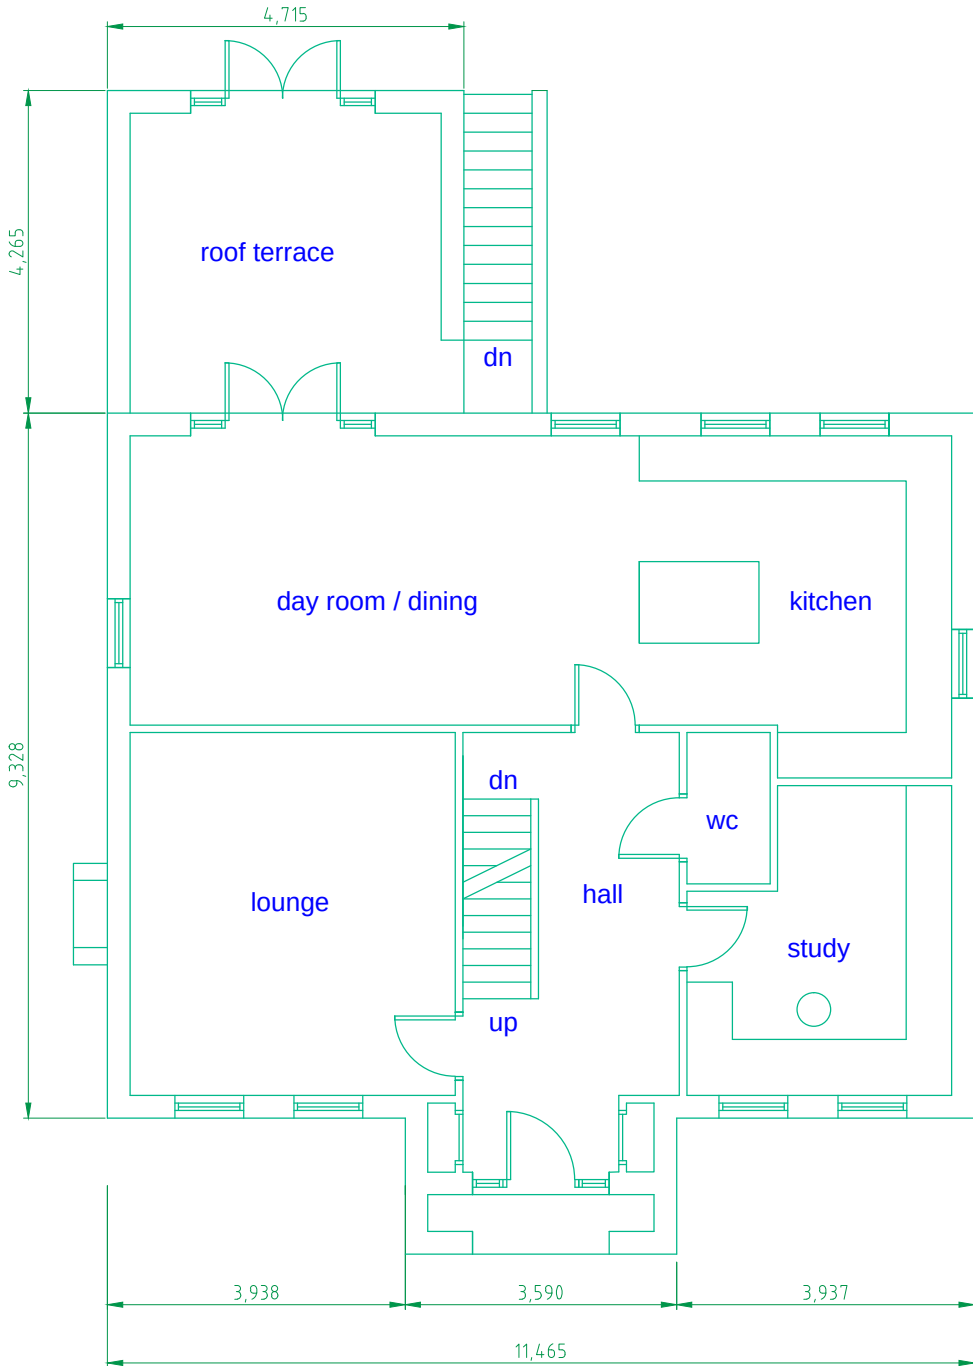


proposed ground floor layout

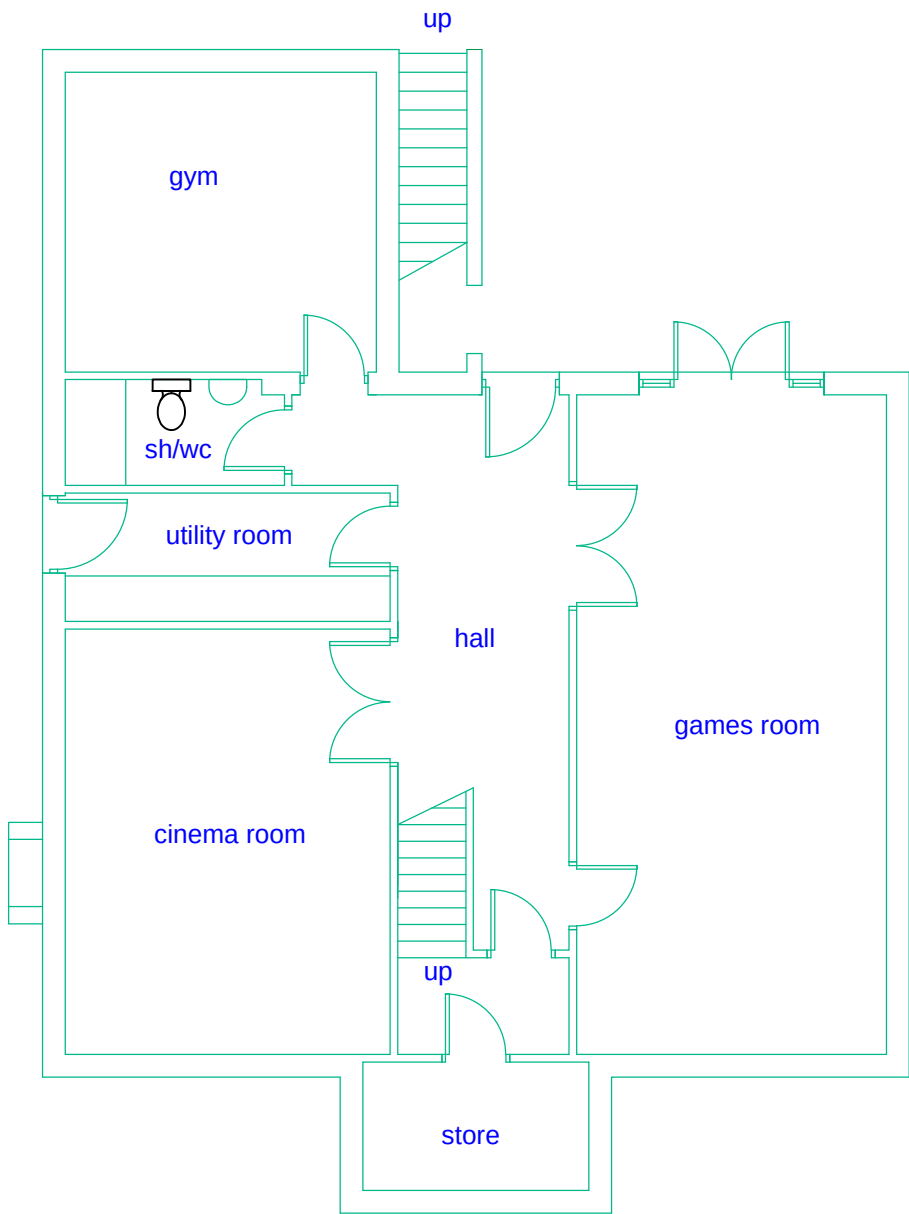


proposed basement layout



south east elevation

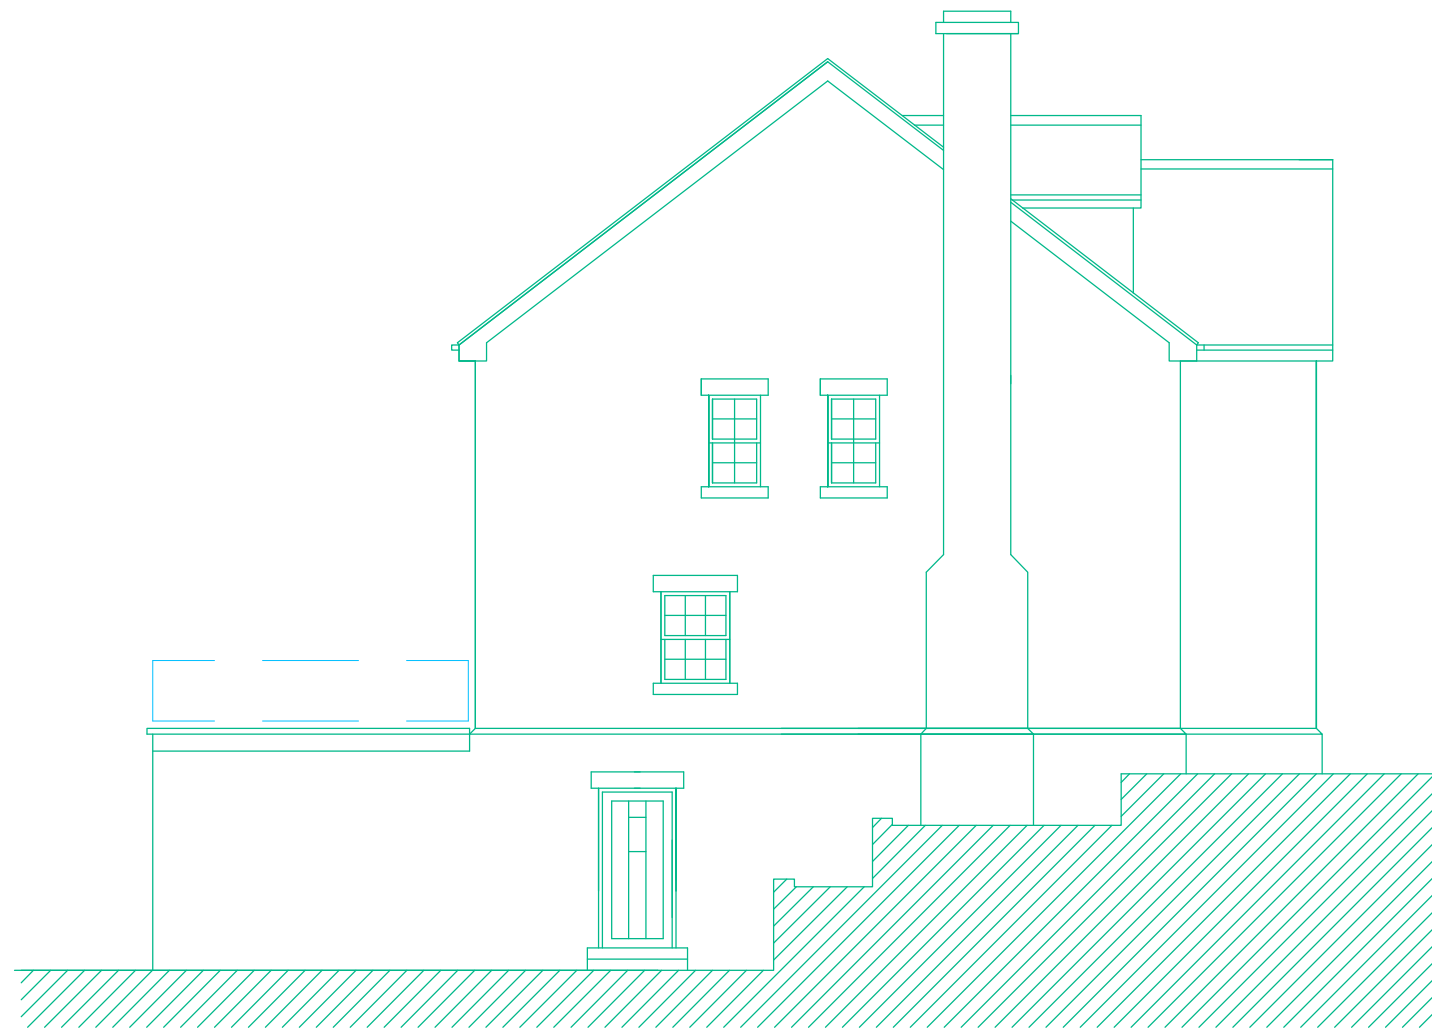

north east elevation

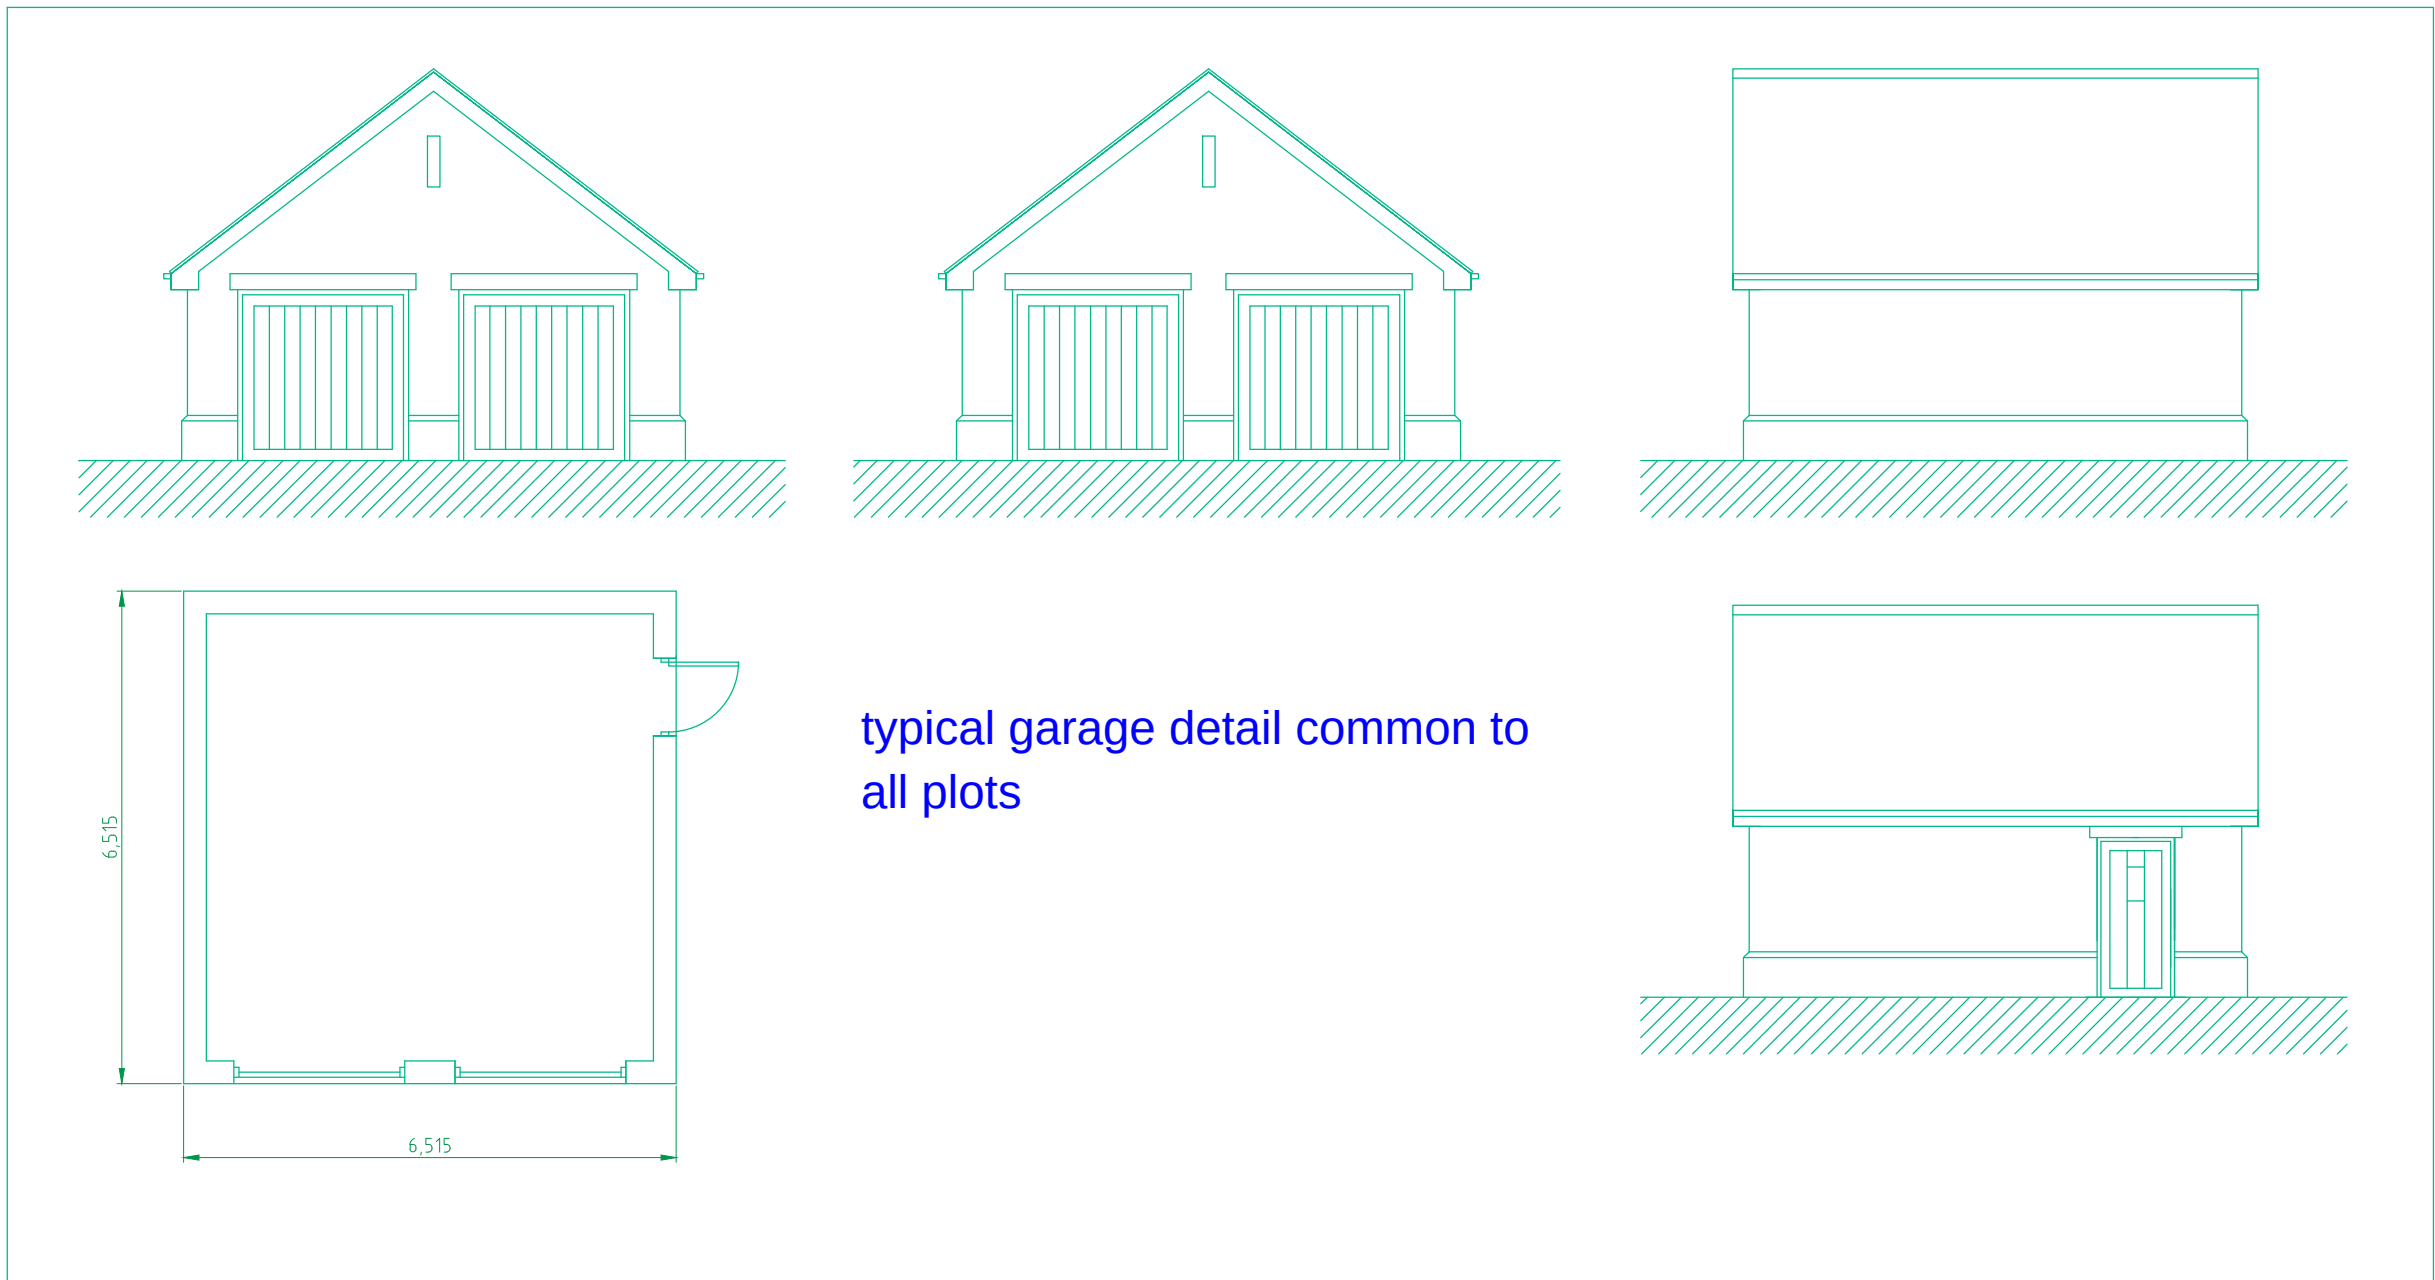

typical garage detail common to all plots

REVISIONS

PETER DIMBERLINE Dip Arch, RIBA CHARTERED ARCHITECT	
2 TIPSEY COURT, STAINCROSS BARNSELEY, S75 6FZ	
tel/fax (01226) 390947 email: pdimberline@tiscali.co.uk	
CLIENT	Maton Homes Limited
PROJECT	Proposed residential development
LOCATION	'Needlewood', Keresforth Hill Road, Dodworth, Barnsley
DRAWING	Proposed dwelling details Plot 1 and typical garage detail
SCALES 1:100	DATE Sep' 15
DRWG No. 2015/21/04	DRAWN BY PD
REV.	