
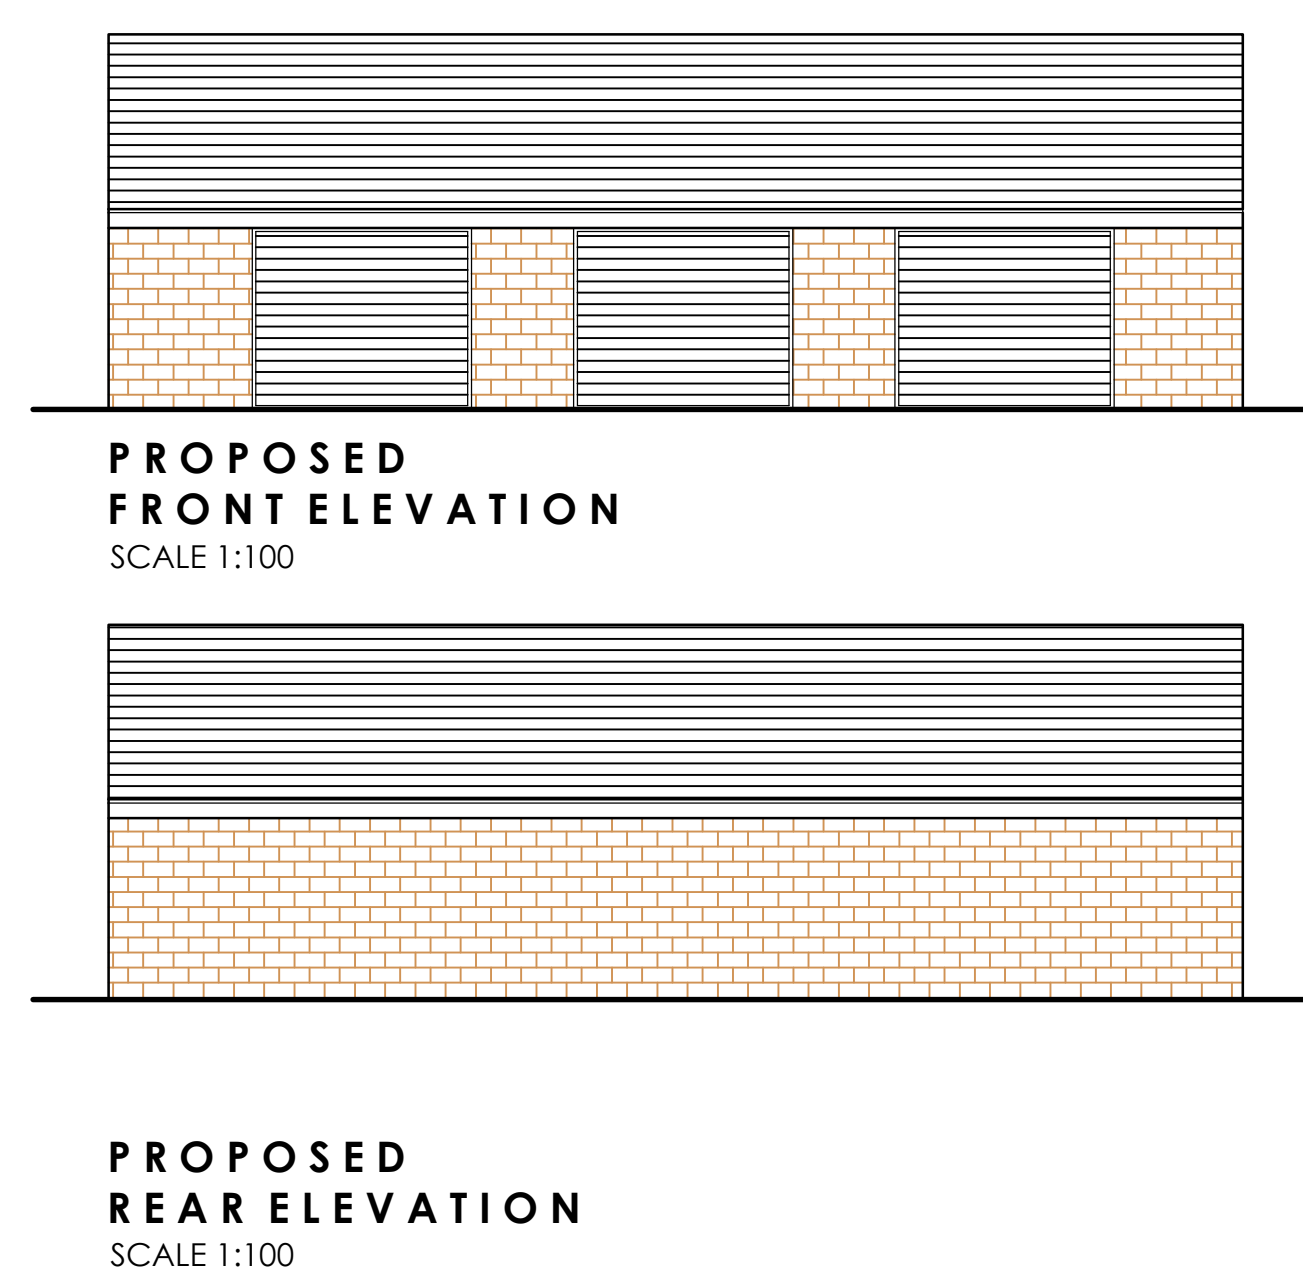
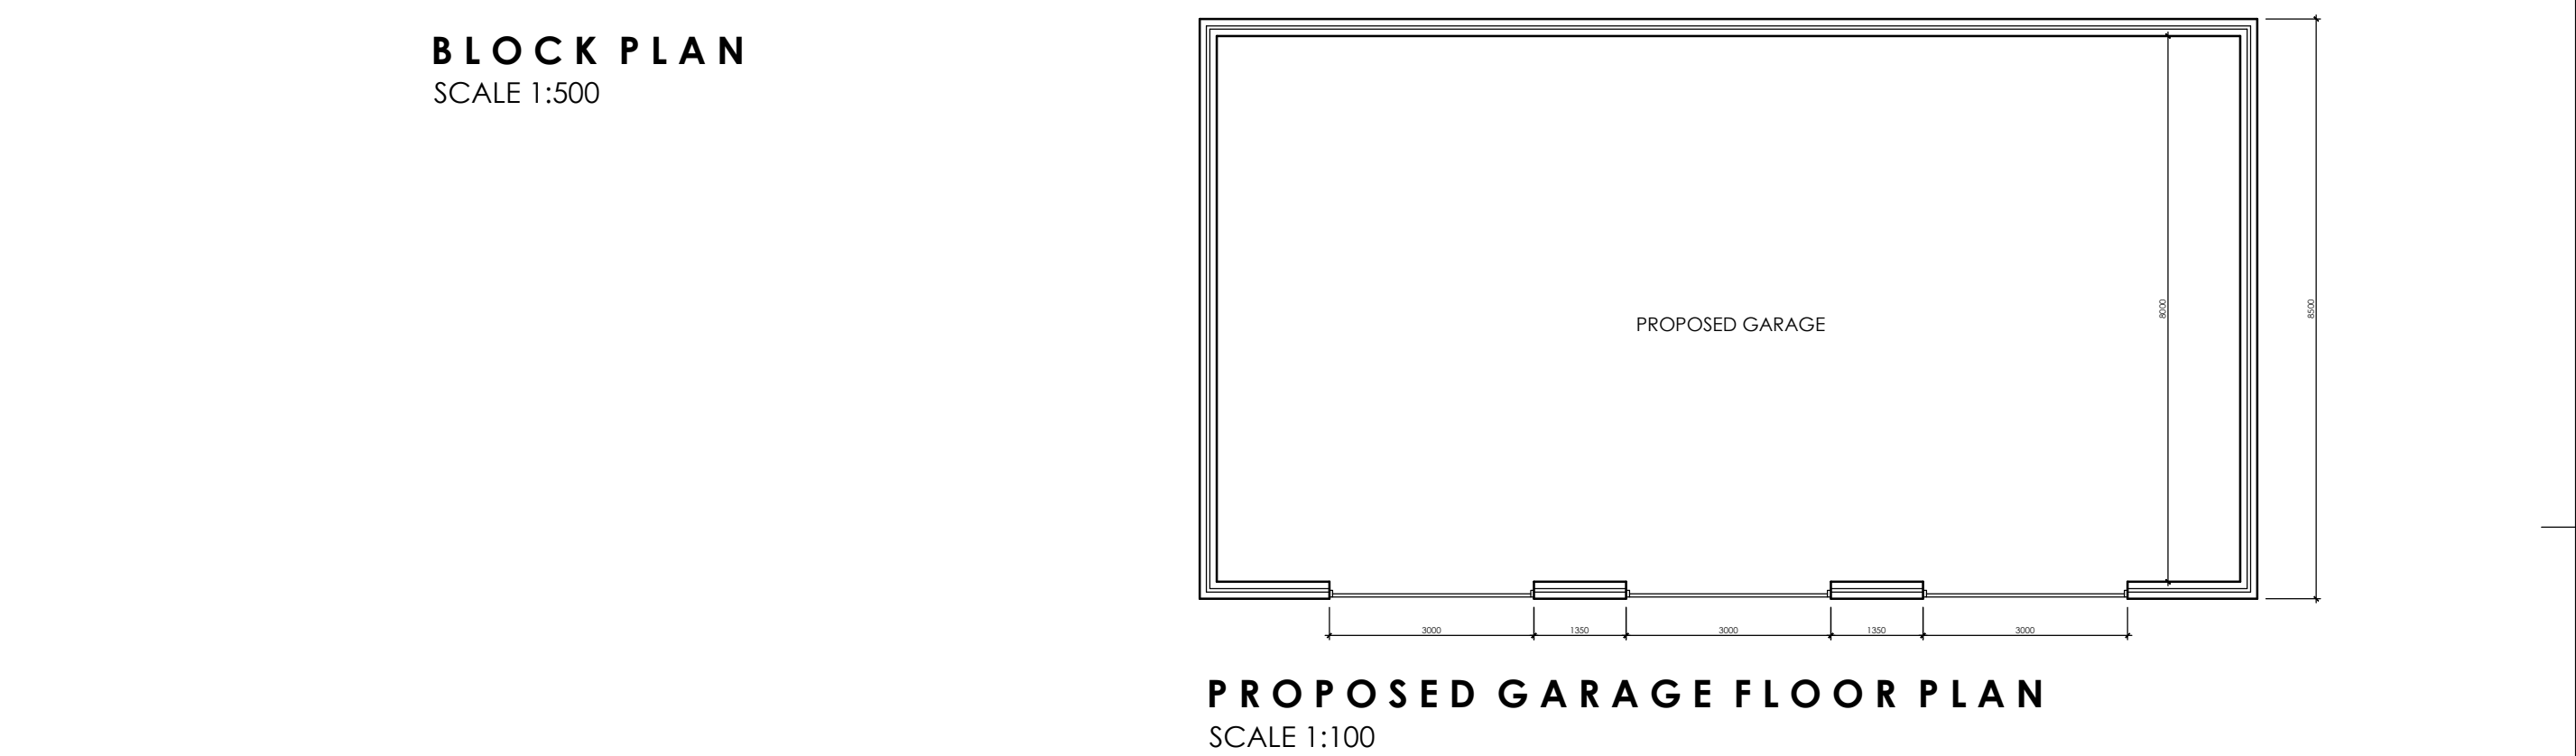
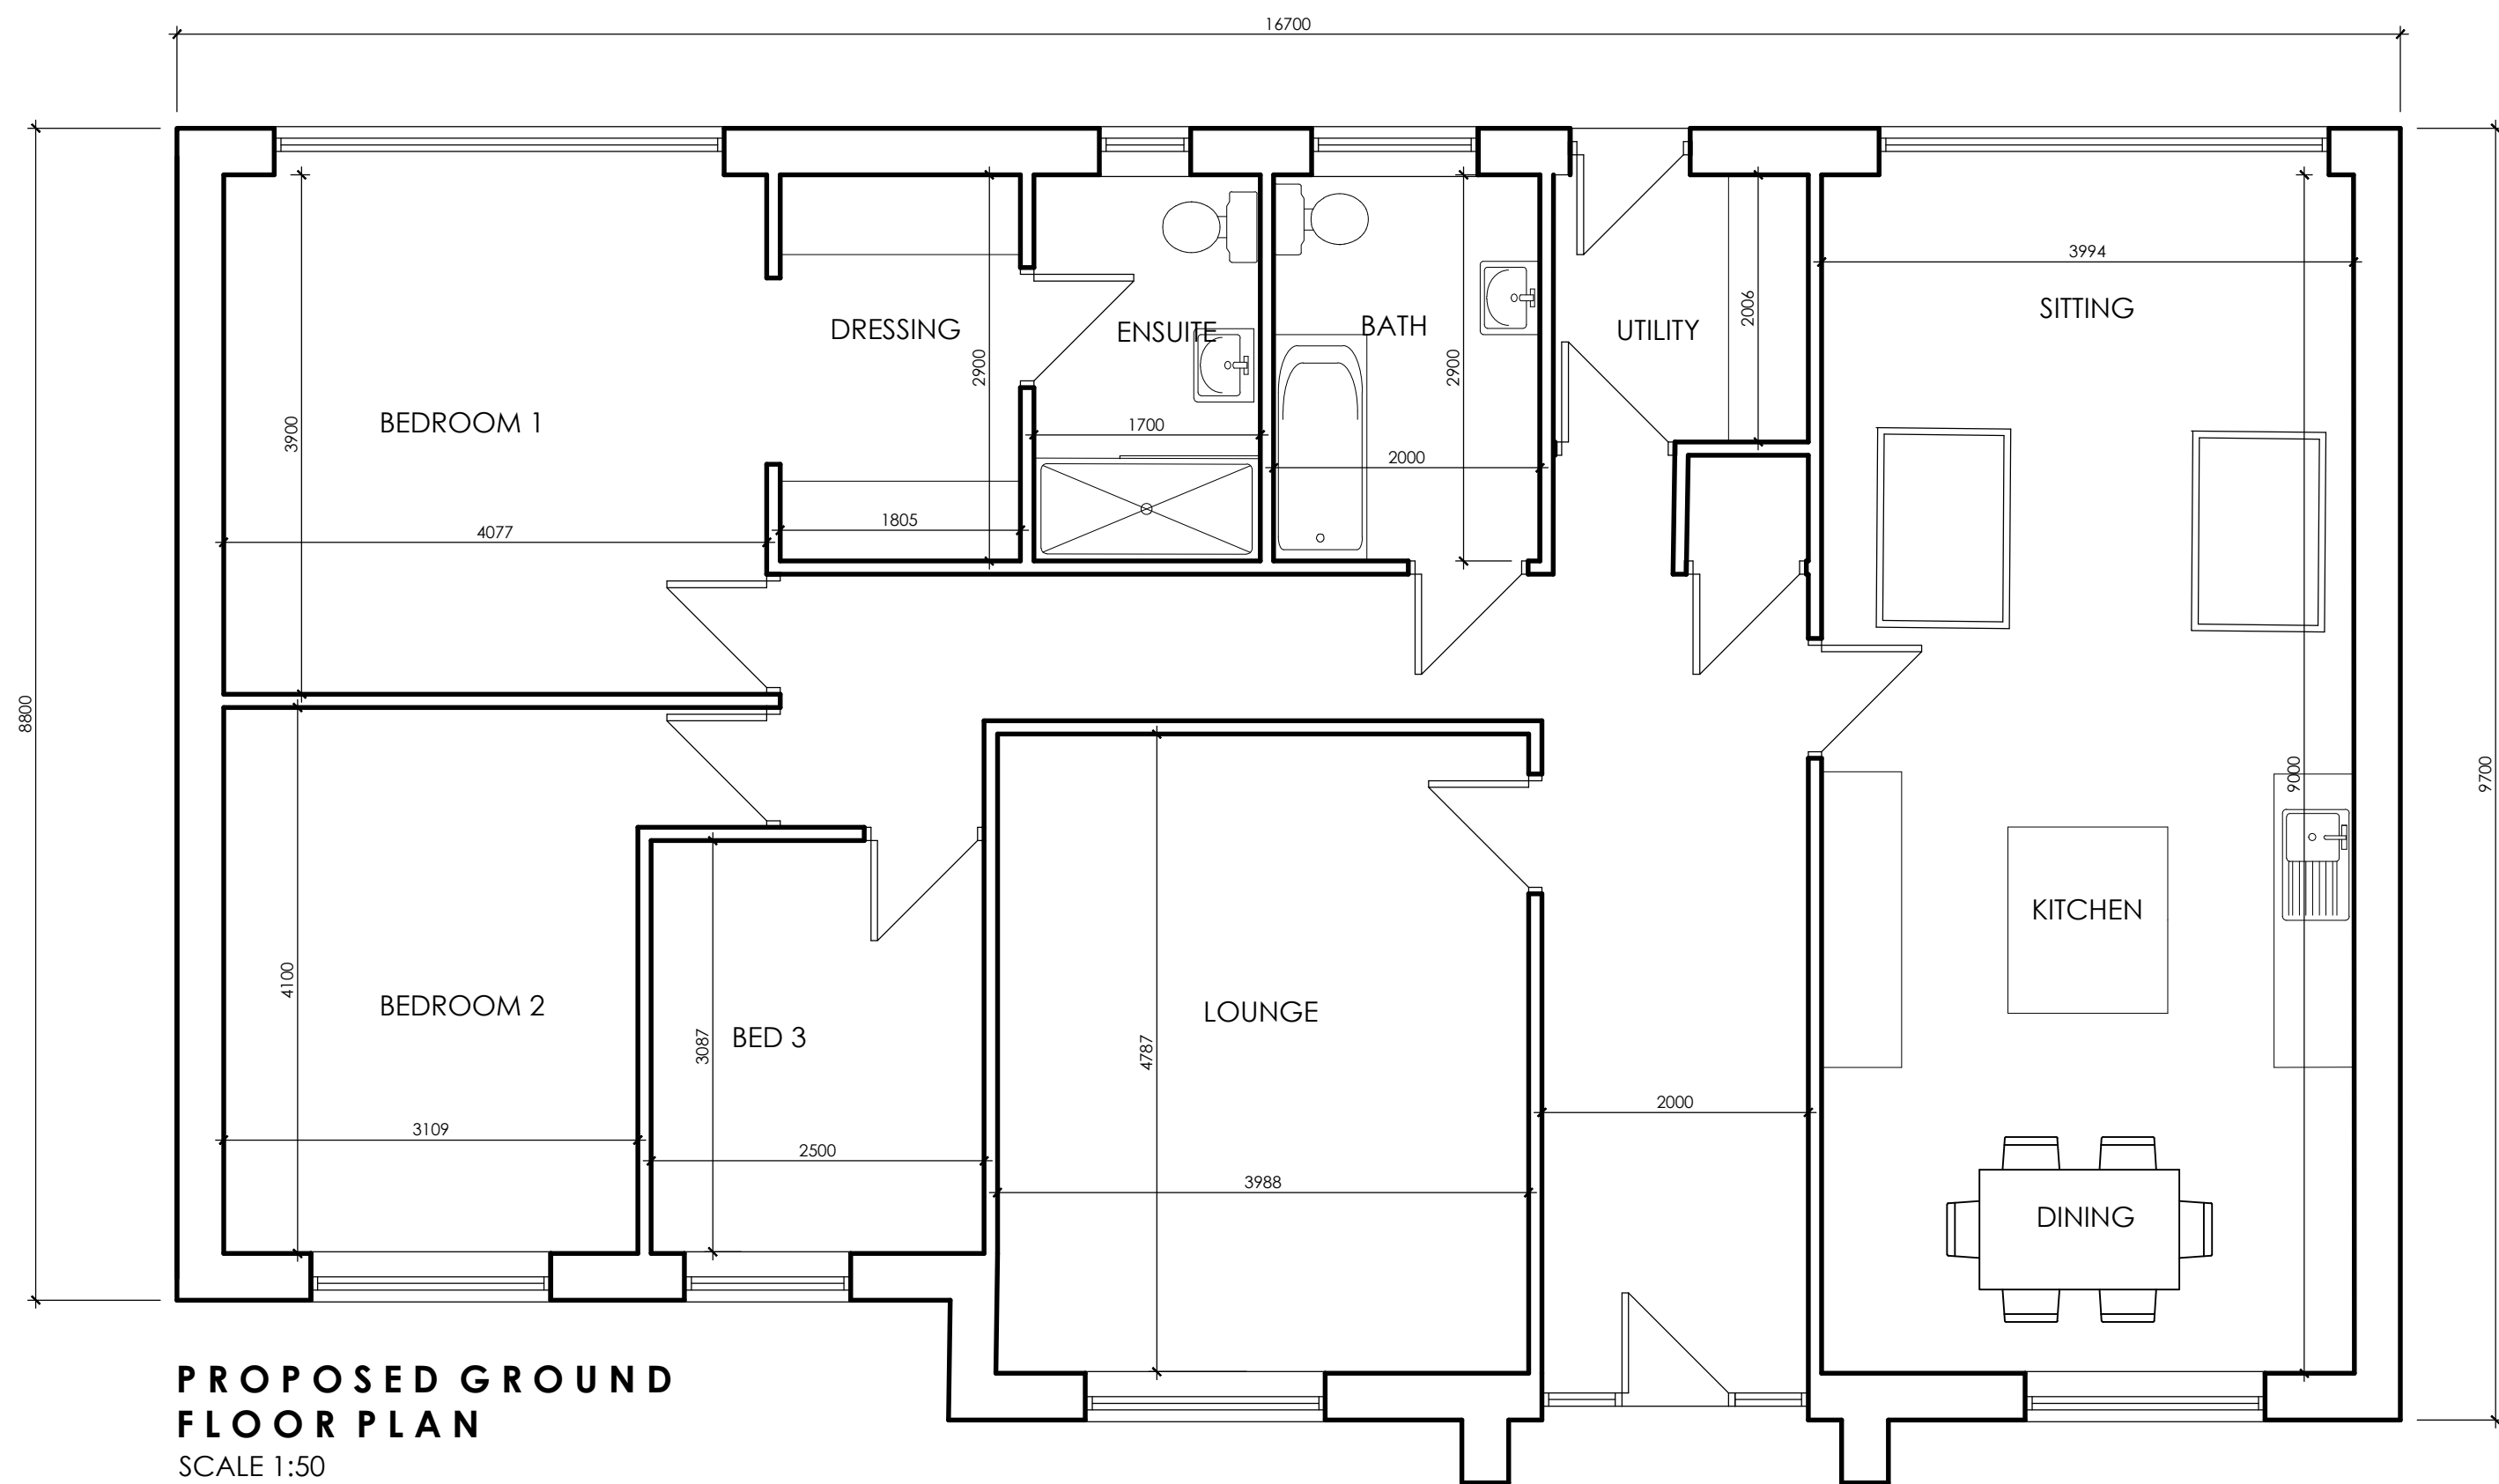


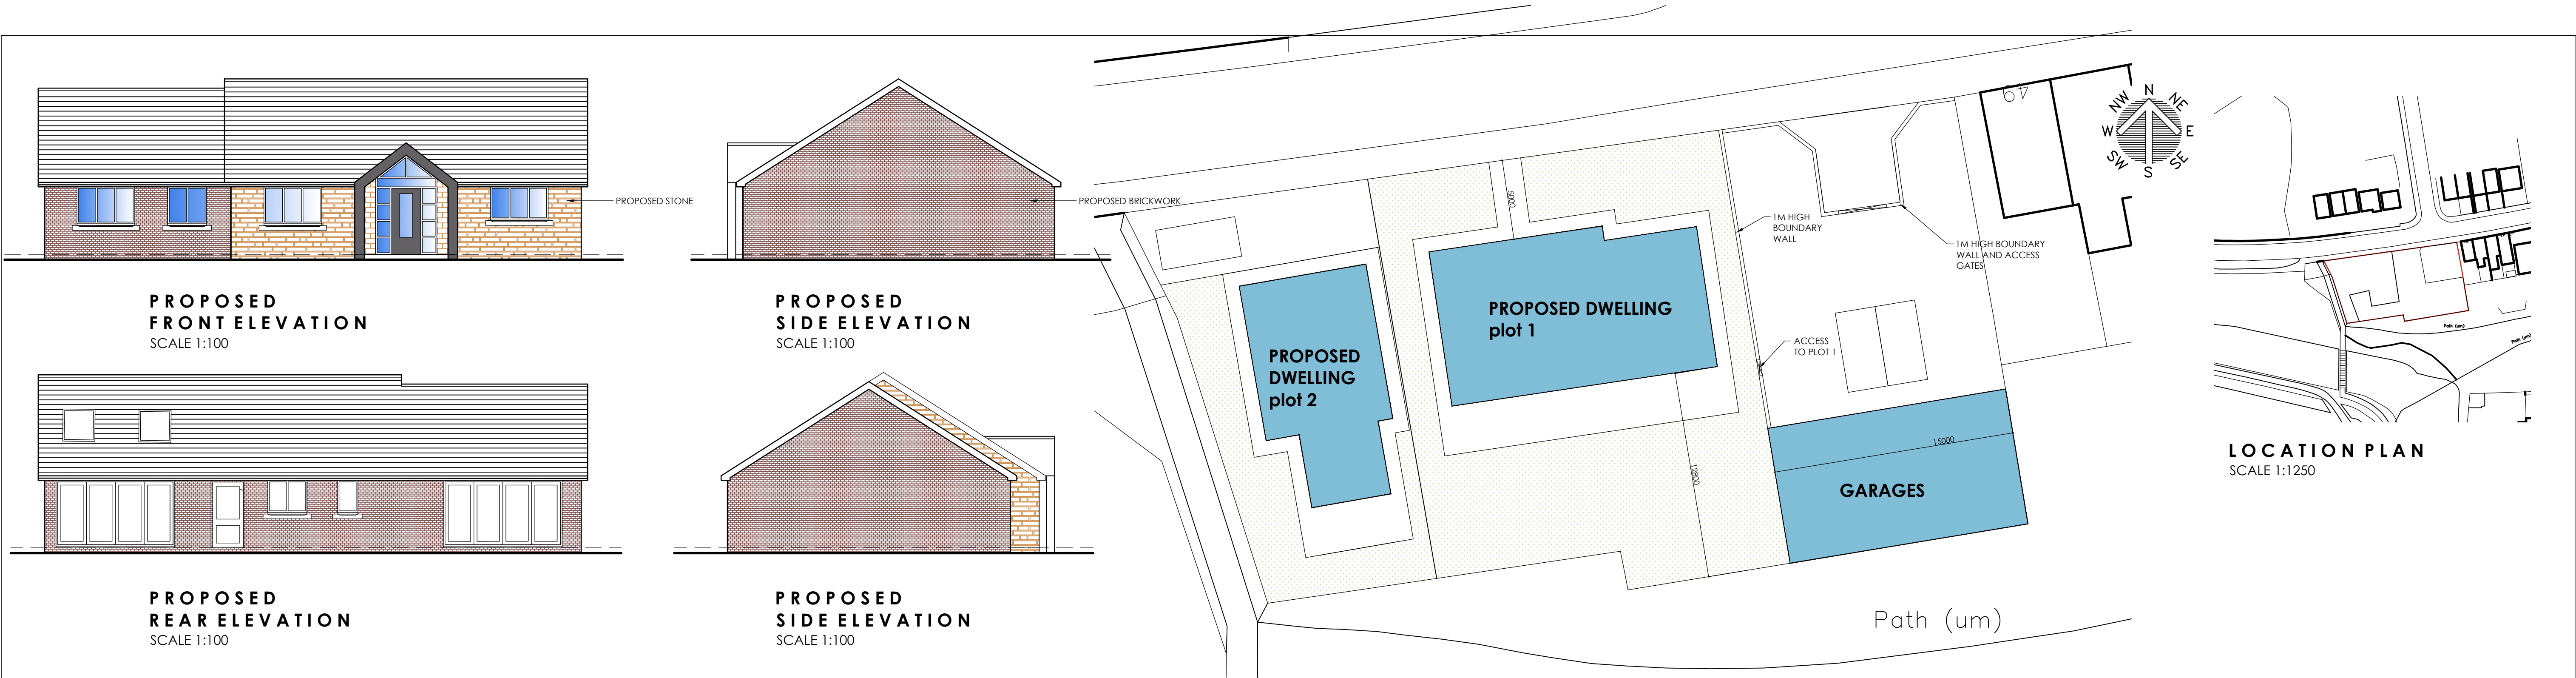

Architectural drawings including elevations and site plan. The top left shows the **PROPOSED FRONT ELEVATION** (SCALE 1:100) with a label 'PROPOSED STONE'. To its right is the **PROPOSED SIDE ELEVATION** (SCALE 1:100) with a label 'PROPOSED BRICKWORK'. Below the front elevation is the **PROPOSED REAR ELEVATION** (SCALE 1:100). To its right is the **PROPOSED SIDE ELEVATION** (SCALE 1:100). The central drawing is the **BLOCK PLAN** (SCALE 1:500) showing two proposed dwellings (plot 1 and plot 2) and a garage area. It includes labels for '1M HIGH BOUNDARY WALL', 'ACCESS TO PLOT 1', and 'Path (um)'. A north arrow is located in the top right corner. To the right of the block plan is the **LOCATION PLAN** (SCALE 1:1250) showing the site's context within a street grid.

			OFFICE ONE, DRILL HALL, 11 EASTGATE, BARNLEY, S70 2EU			Phone: 01226 208482 Email: info@whiteagus.co.uk Web: www.whiteagus.co.uk		
Project: PROPOSED DWELLING PITT STREET, DARFIELD BARNLEY, S73 8AR			Client: MR JAMES MASSON			Date: JUNE 2024		
Drawing Title: PLANS AND ELEVATIONS			Ref: 24-050			Scale: 1:50 & 1:100 @ A1		
Date: 27/06/2024			Suffix: A			Description: LAYOUT REVISED		
Date: 15/10/2024			Suffix: B			Description: PARKING REVISED		