




SCALE 1:50

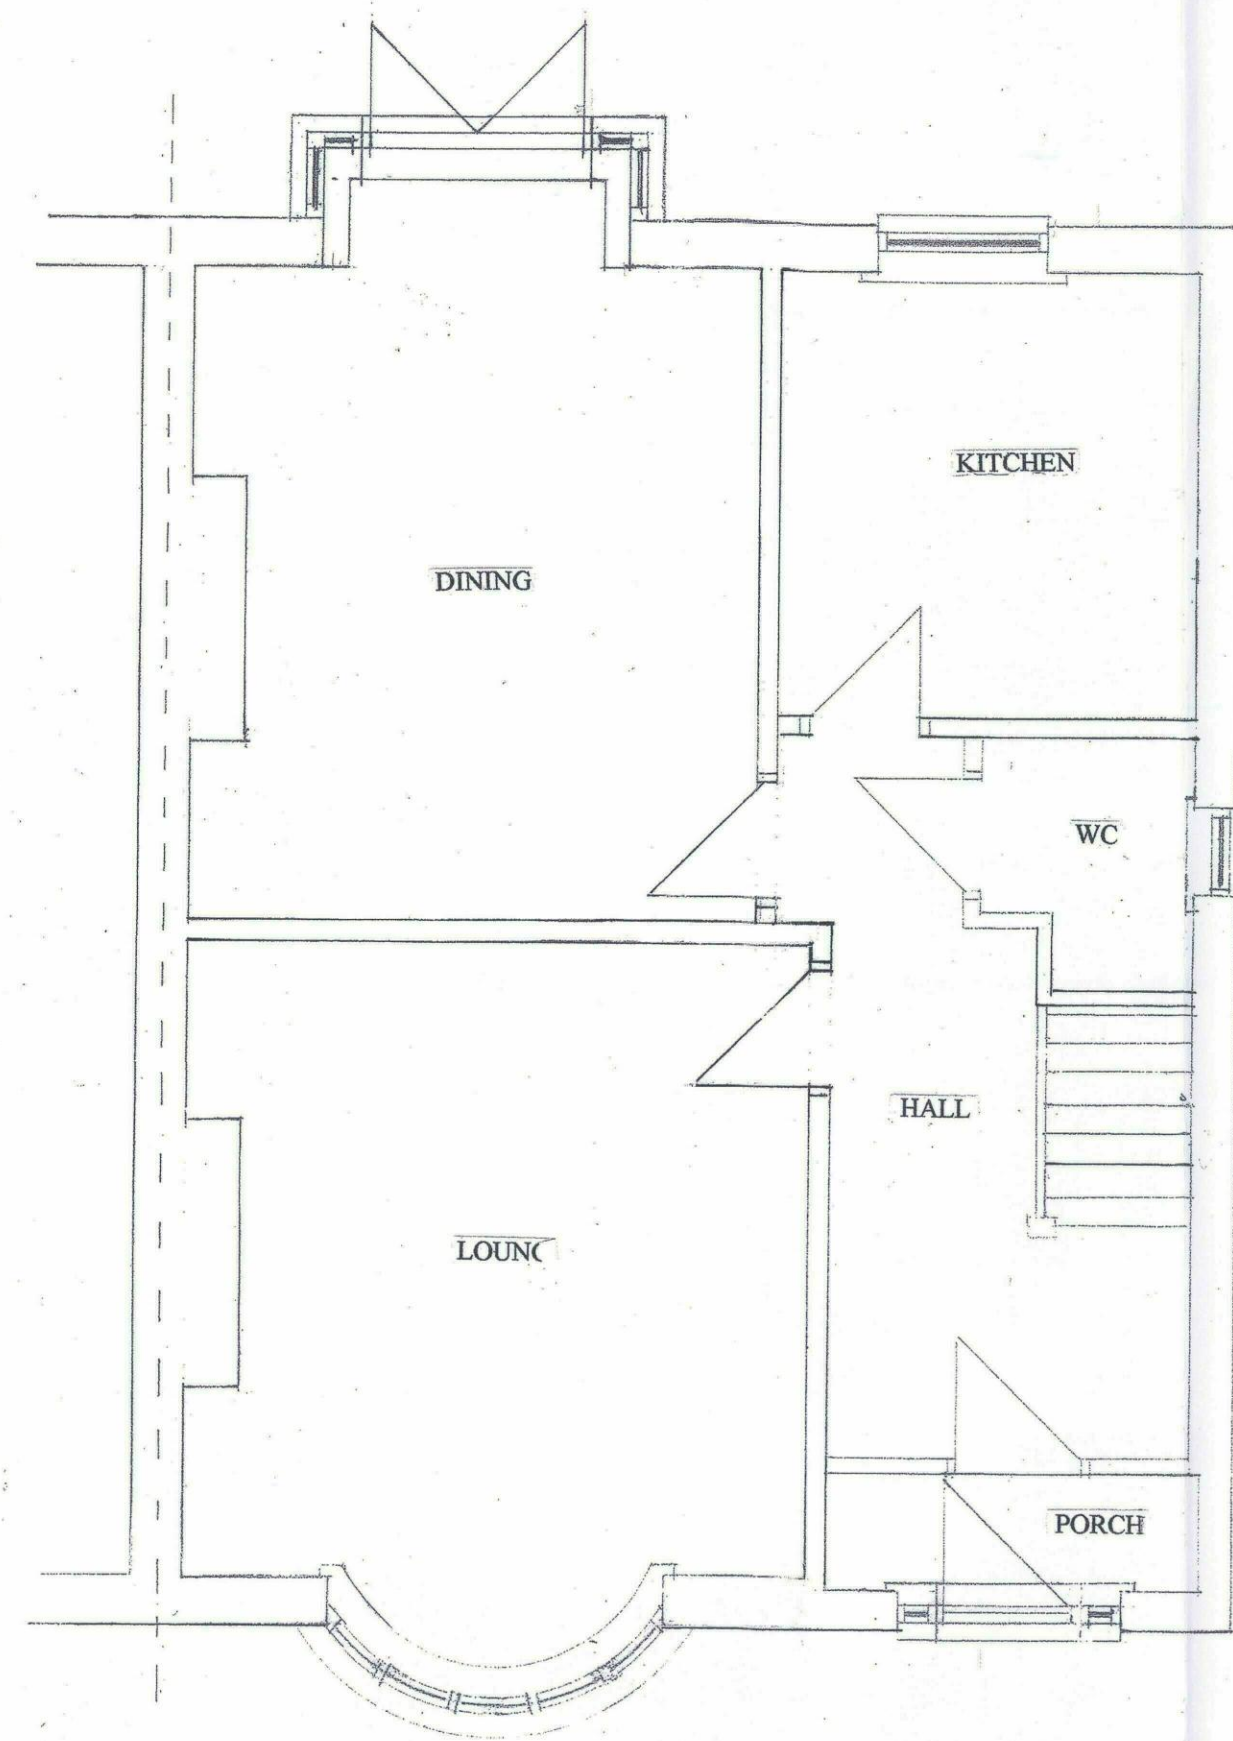

**EXISTING GROUND FLOOR
LAYOUT**

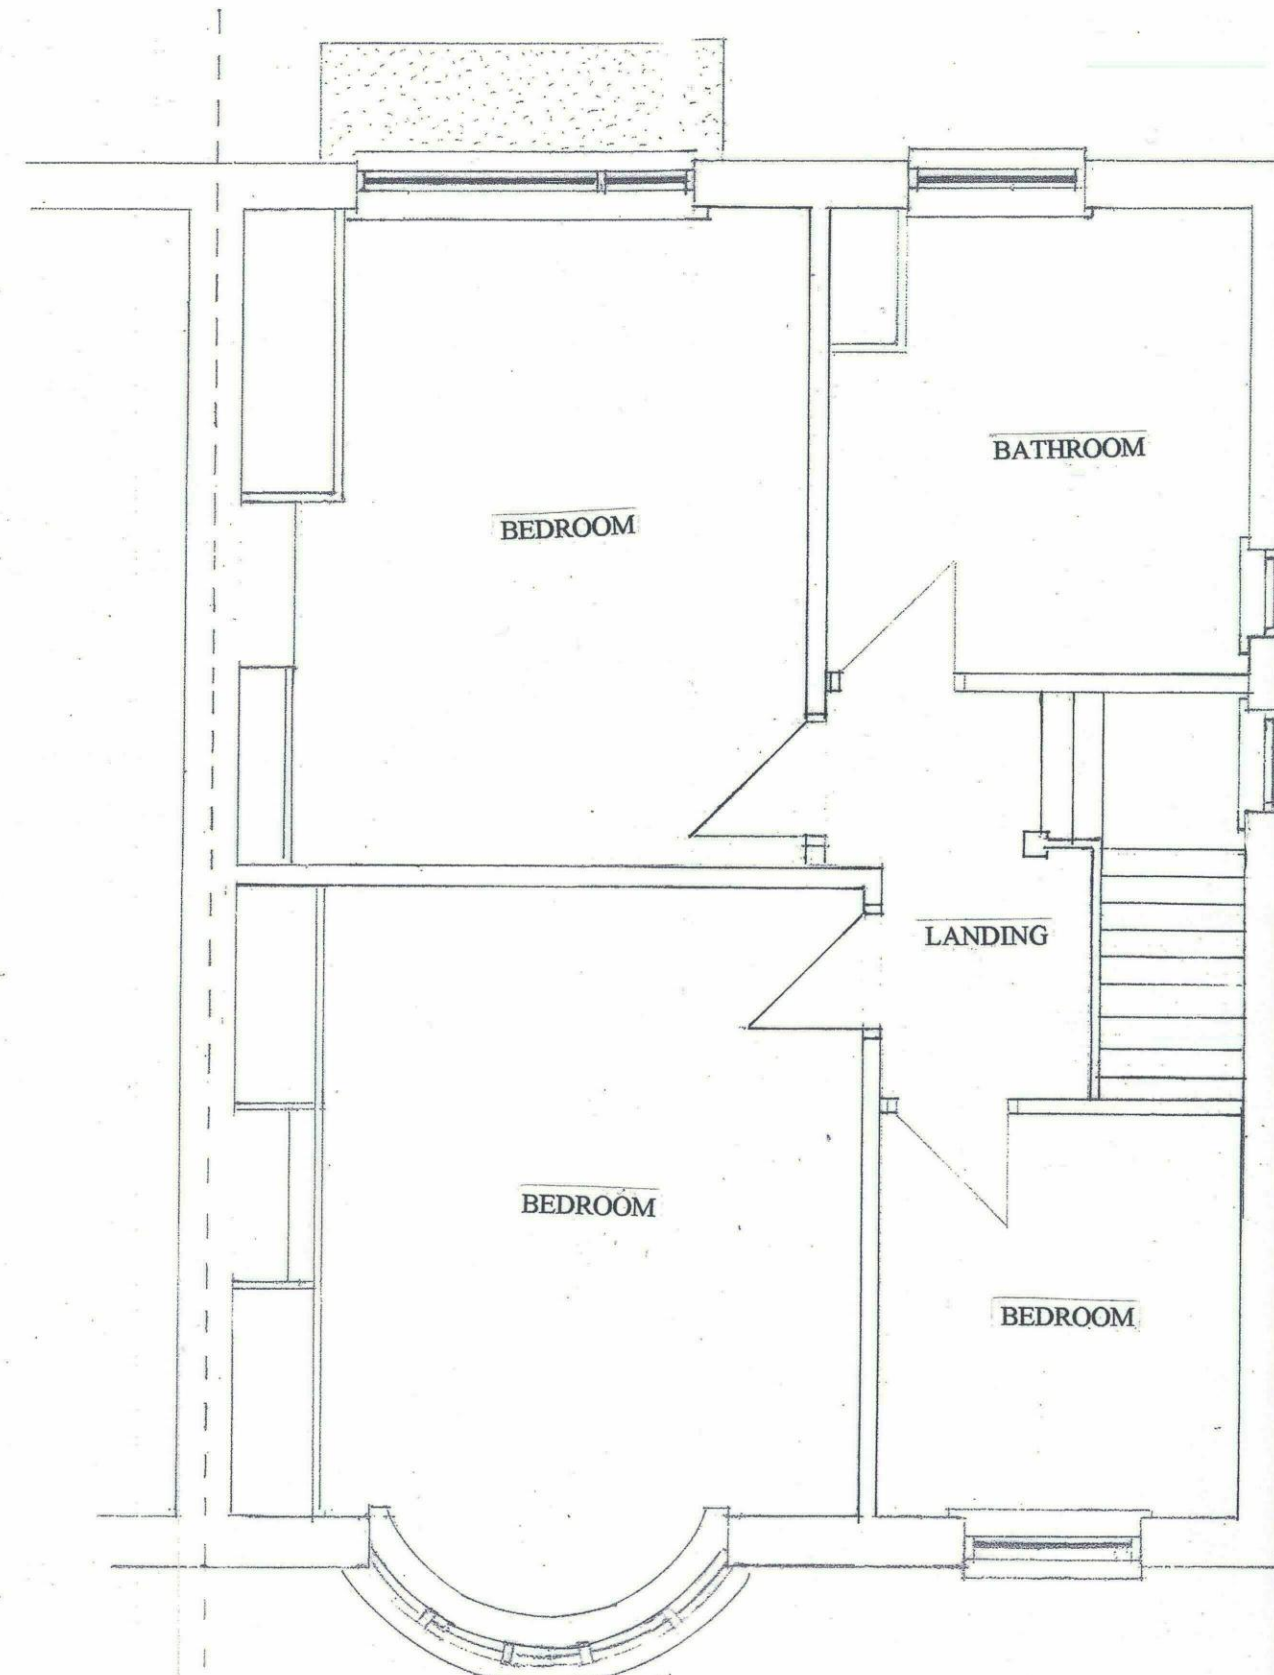


**EXISTING FIRST FLOOR
LAYOUT**

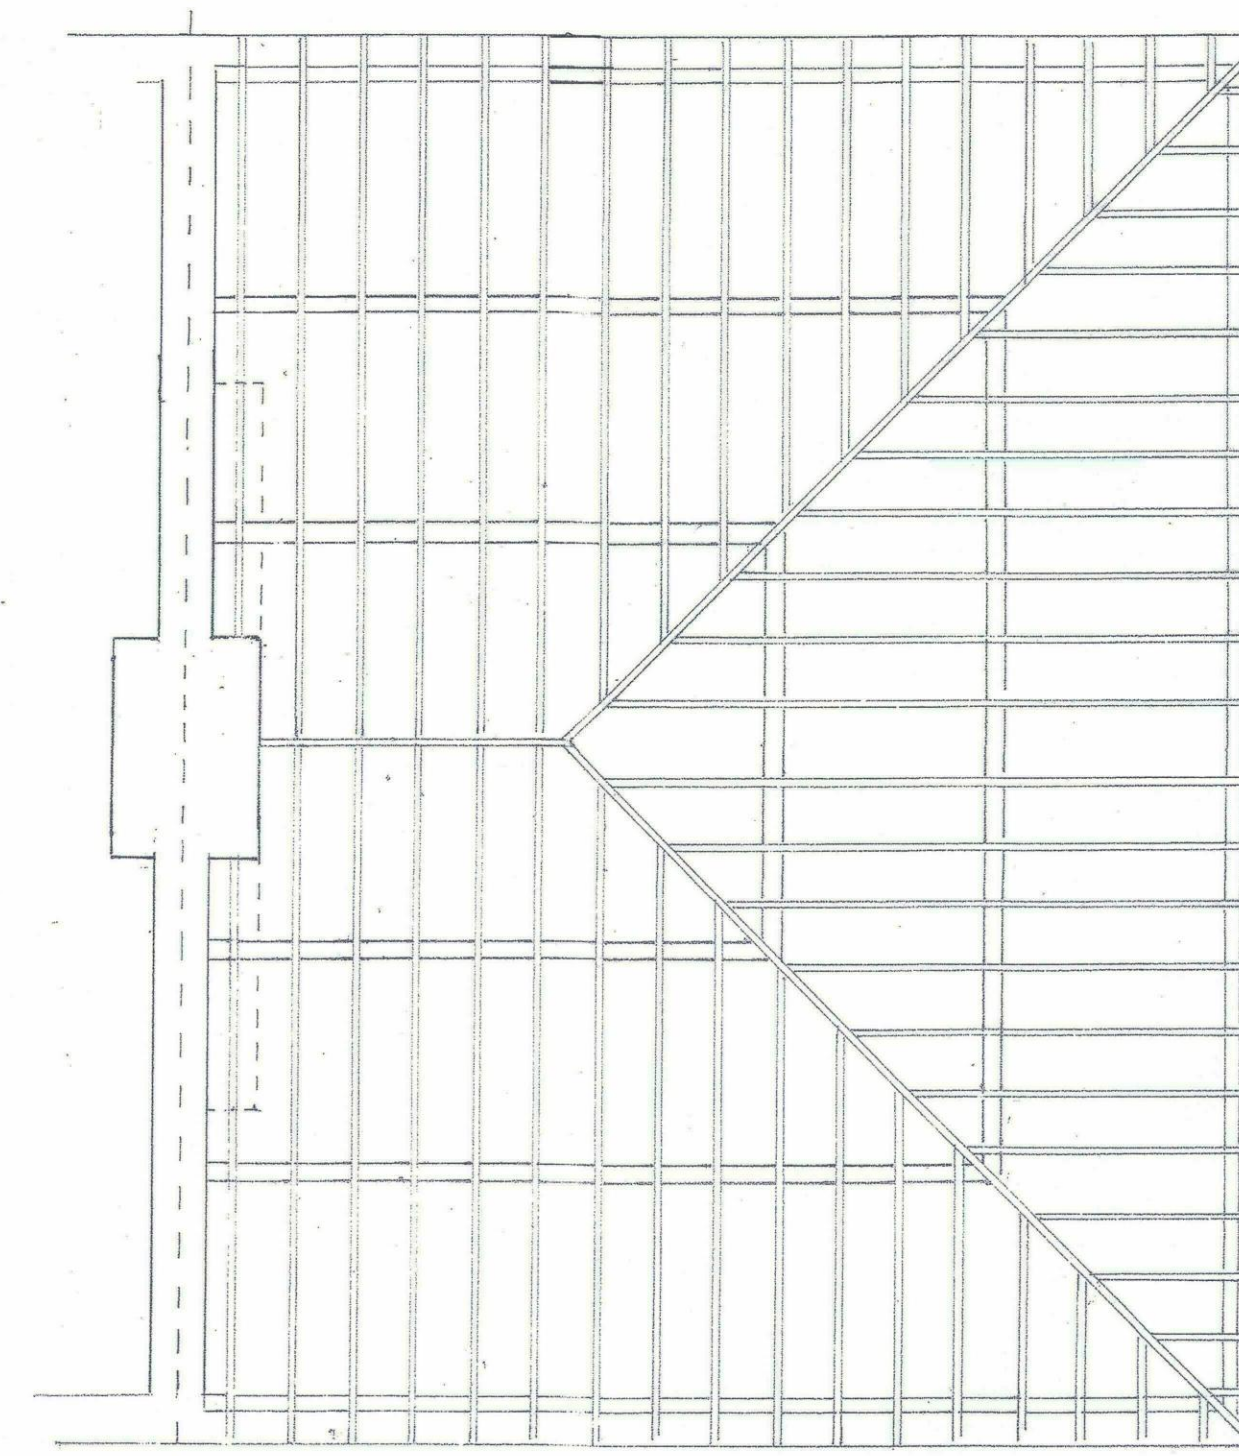

ROOF TIMBER LAYOUT


SCALE 1:50

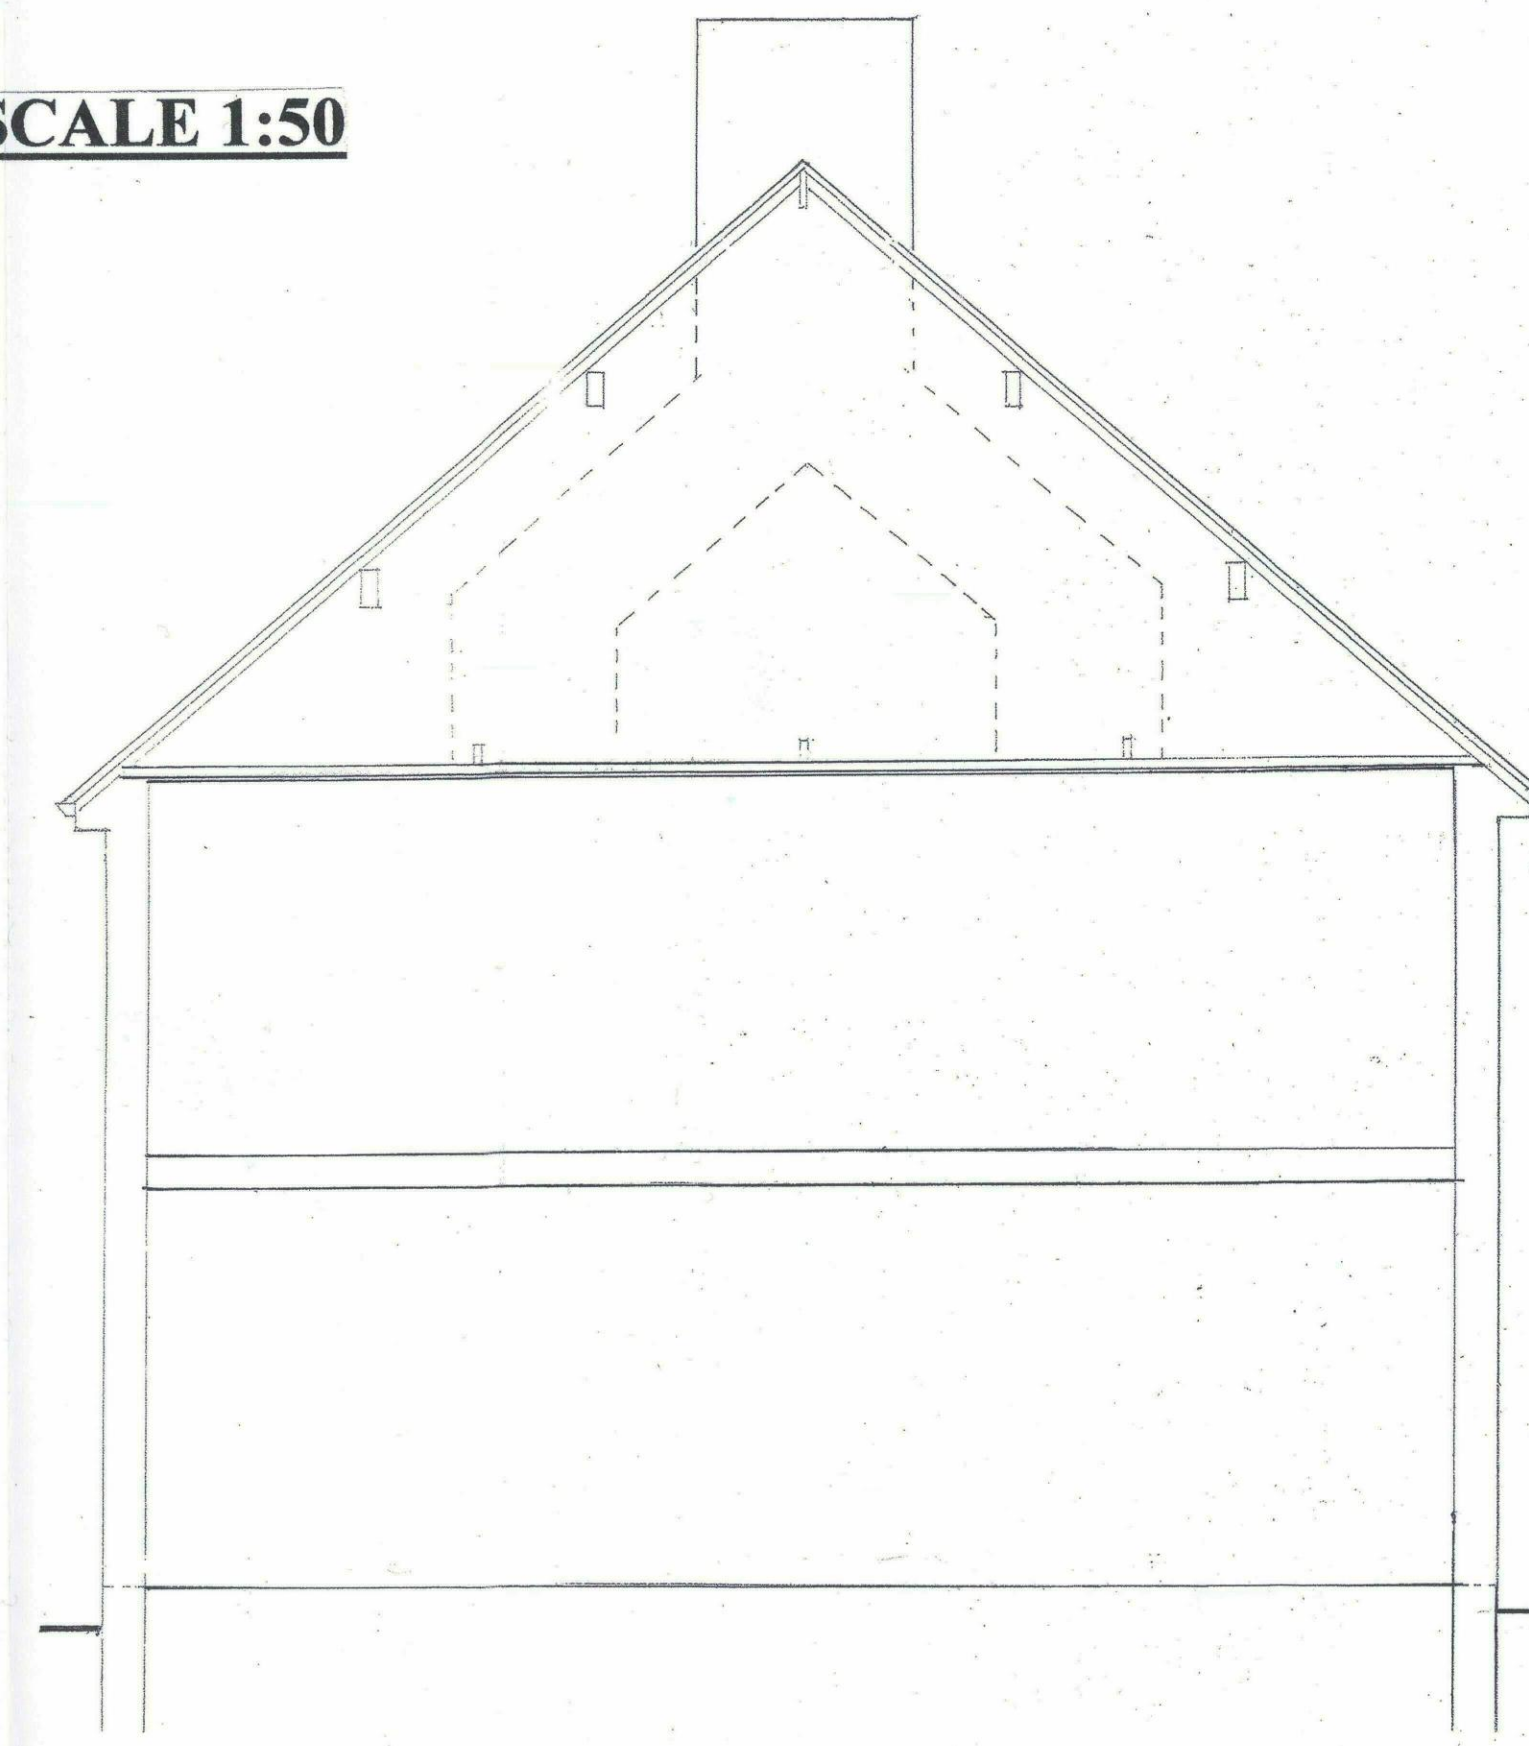

TYPICAL SECTION THROUGH




EXISTING FRONT ELEVATION

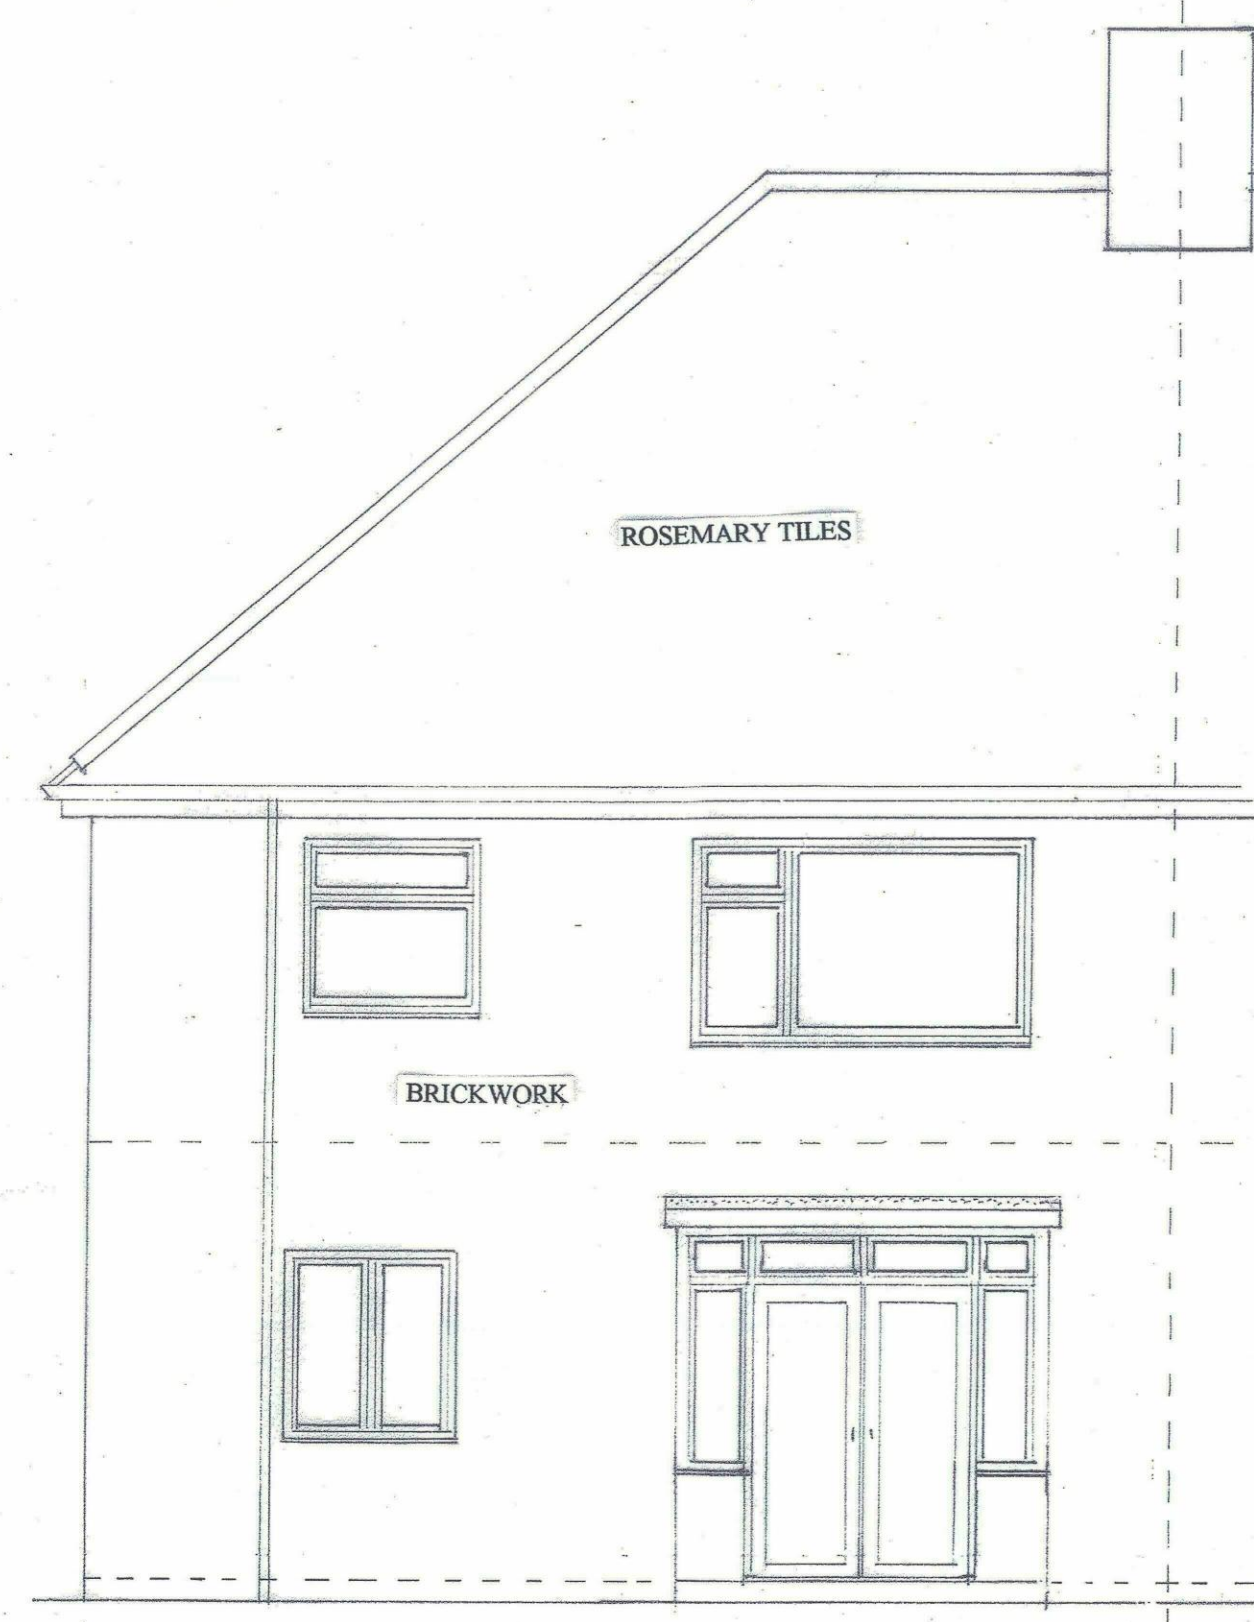

EXISTING REAR ELEVATION



EXISTING SIDE ELVATION

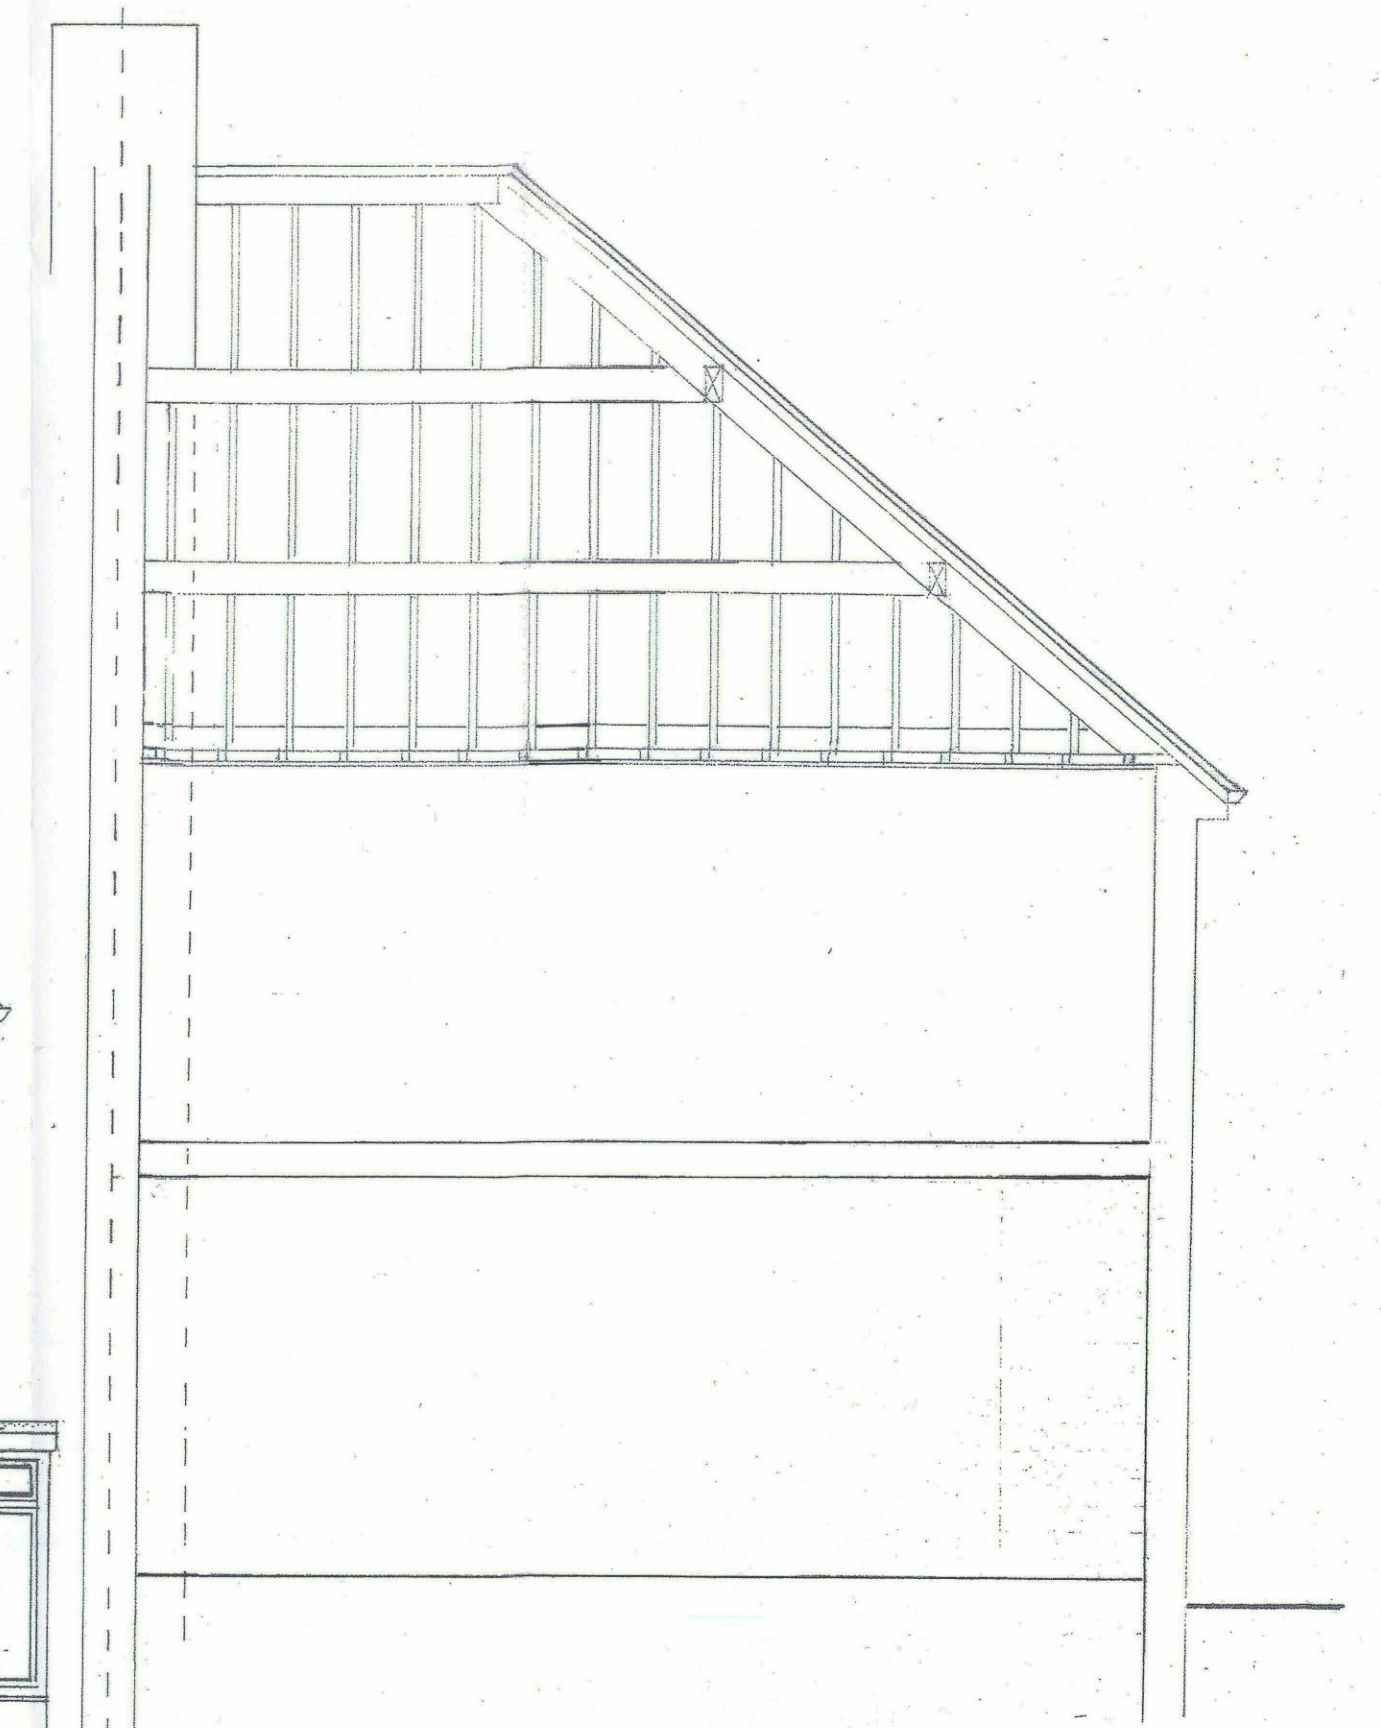

SECTION THROUGH ROOF

SCALE 1:50

SCALE 1:50