

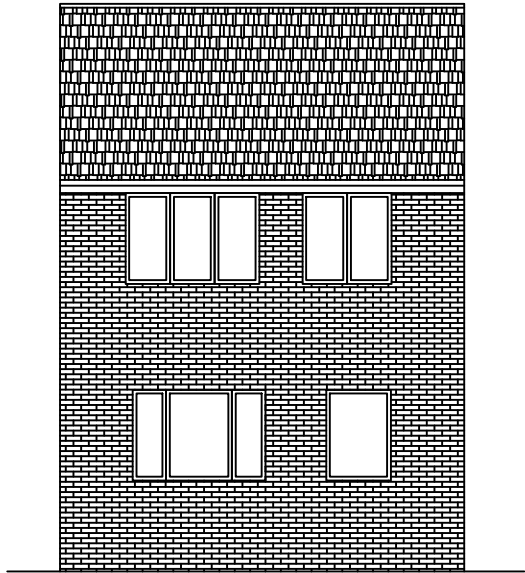



|                |         |
|----------------|---------|
| Drawing No.    | Rev No. |
| MCB001    -002 |         |

 


EXISTING FRONT ELEVATION  
SCALE 1:100 AT A3

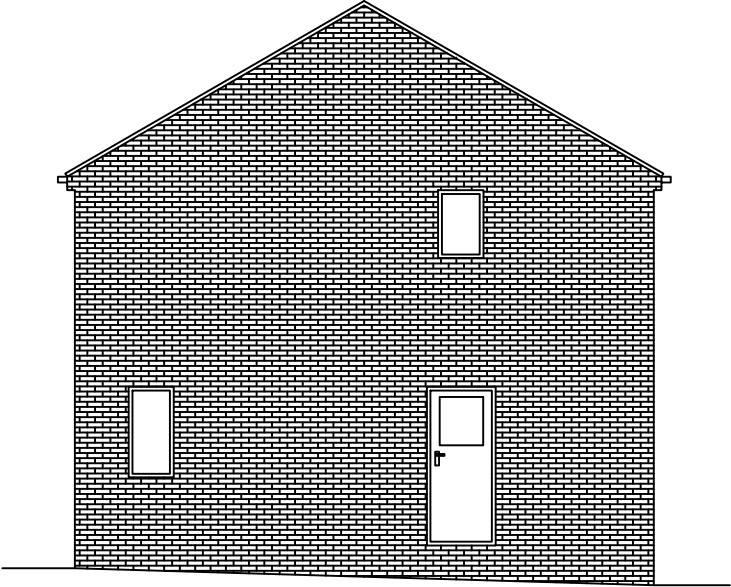

EXISTING END ELEVATION  
SCALE 1:100 AT A3

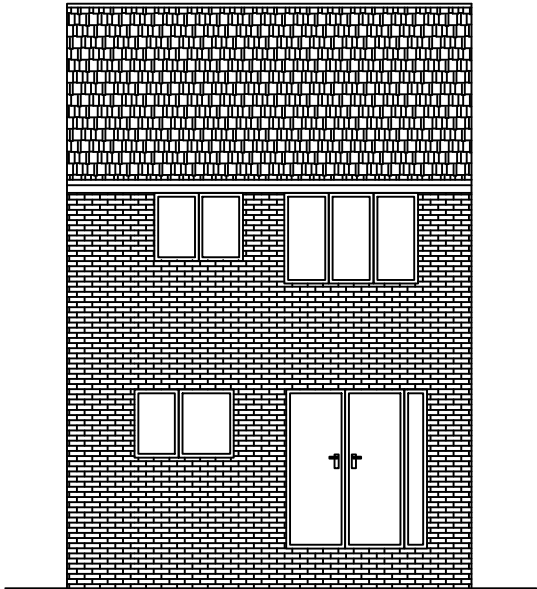

EXISTING REAR ELEVATION  
SCALE 1:100 AT A3

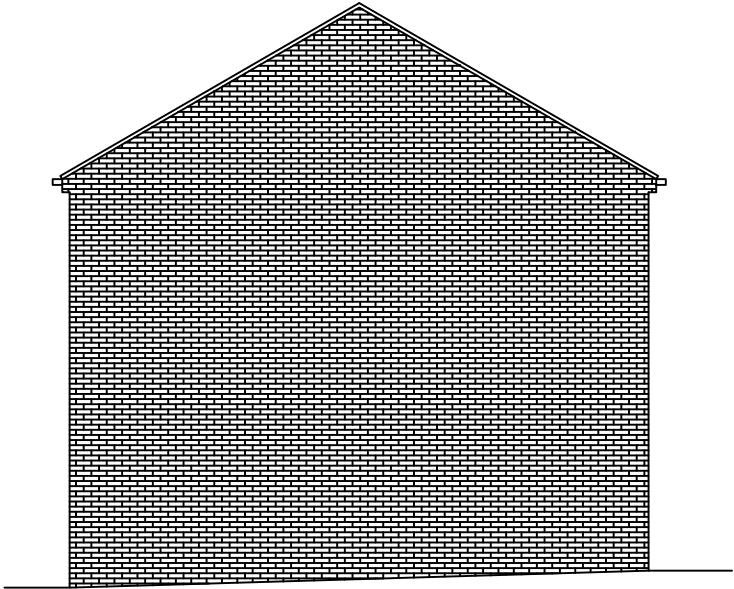

EXISTING END ELEVATION  
SCALE 1:100 AT A3

DO NOT SCALE: Contractor to check all dimensions and report any omissions or errors

NOTES

| Rev   | Description | By                 | Chk                | App                | Date          |
|---|-------------|--------------------|--------------------|--------------------|---------------|
| JRB DESIGNS Ltd<br>1 Saville Road<br>Cudworth<br>Barnsley<br>S72 8LT<br>Tel: 01226 383542<br>Fax: 01226 380078<br>Mob: 07970 541192<br>Email: john@jrbdesigns.co.uk<br><br>This drawing is copyright. © jrbdesigns Ltd. |             |                    |                    |                    |               |
| Client<br><br>MR. C BRADY   |             |                    |                    |                    |               |
| Drawing Title<br><br>EXISTING ELEVATIONS   |             |                    |                    |                    |               |
| Address<br><br>11 SNETTERTON CLOSE<br>CUDWORTH<br>BARNSELEY<br>S72 8NA   |             |                    |                    |                    |               |
| Project Title:<br>SINGLE REAR, FRONT & TWO<br>2 STOREY SIDE EXTENSIONS   |             |                    |                    |                    |               |
| Purpose of Issue:<br>PLANNING   |             |                    |                    |                    |               |
| Drawing Status<br>FIRST ISSUE   |             |                    |                    |                    |               |
| Scale at A3<br>AS SHOWN   |             | Drawn By<br>JRB    |                    | Date<br>02/10/2023 |               |
| Checked By   |             | Date<br>02/10/2023 |                    | Approved By        |               |
|   |             |                    |                    | Date<br>02/10/2023 |               |
| Project No.<br>MCB001   |             |                    | Drawing No.<br>002 |                    | Revision<br>- |
| APPROVAL <input checked="" type="checkbox"/> INFORMATION <input type="checkbox"/> TENDER <input type="checkbox"/> CONTRACT <input type="checkbox"/> CONSTRUCTION <input type="checkbox"/>                               |             |                    |                    |                    |               |