




Drawing No.	Rev No.
MDC001 -003	A

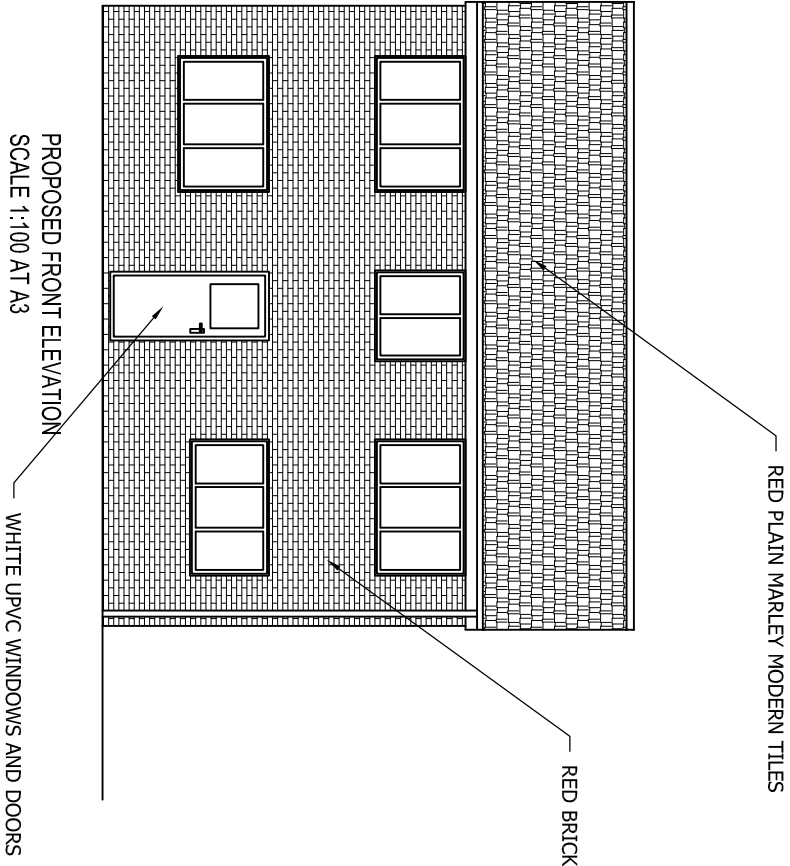


PROPOSED END ELEVATION
SCALE 1:100 AT A3

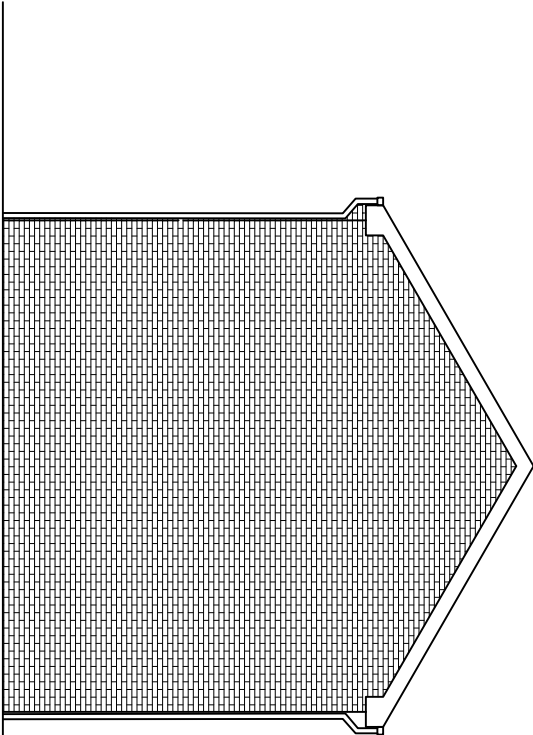

PROPOSED REAR ELEVATION
SCALE 1:100 AT A3

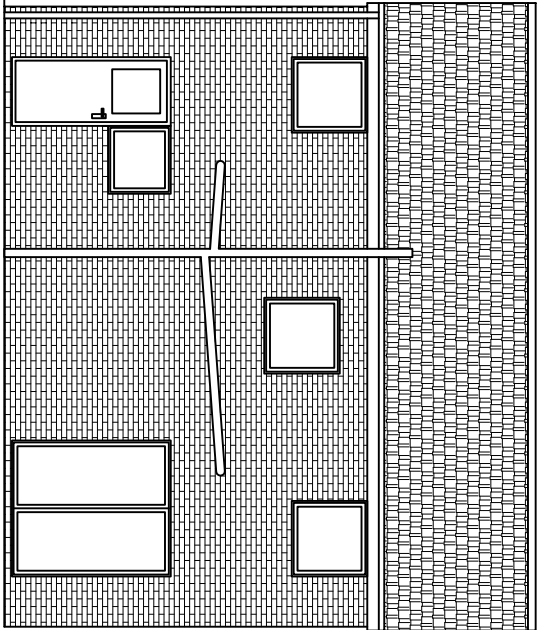

PROPOSED END ELEVATION
SCALE 1:100 AT A3

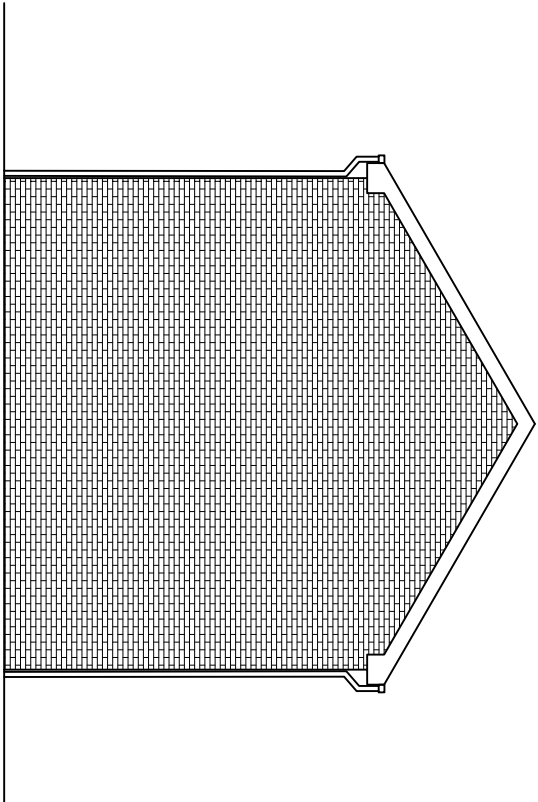

DO NOT SCALE: Contractor to check all dimensions and report any omissions or errors

NOTES

A	Now detached house	JRB		06/02/04
Rev	Description	By	Chk	App
				Date

JRB DESIGNS Ltd
1 Saville Road
Cuddworth
Barnsley
S72 8LT
Tel: 01226 383542
Fax: 01226 380078
Mob: 07970 541192
Email: joiner@jrbdesigns.co.uk

This drawing is copyright. © Jrbdesigns Ltd.

Client
MR D COLES
28 BAR LANE
MAPLEWELL
S75 6DQ

Drawing Title PROPOSED ELEVATIONS

Address
LAND ON CHATSWORTH ROAD
NEXT TO CRITCH AV
ATHERSLEY SOUTH
BARNSELEY

Project Title:
PROPOSED
DETACHED HOUSE

Purpose of Issue:
PLANNING

Drawing Status
FIRST ISSUE

Scale at A3	Drawn By	Date
AS SHOWN	JRB	15/12/2013
Checked By	Date	Approved By
15/12/2013	15/12/2013	15/12/2013

Project No.	Drawing No.	Revision
MDC001	003	A

APPROVAL: ☒ INFORMATION ☐ TENDER ☐ CONTRACT ☐ CONSTRUCTION ☐