






North Elevation

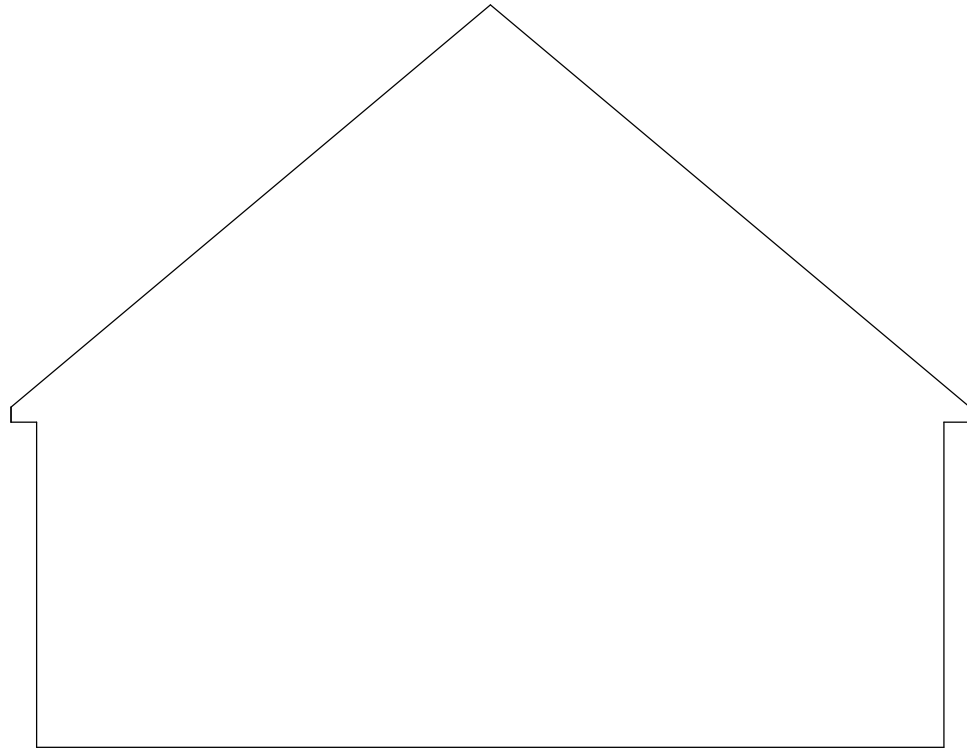


East Elevation

 

South Elevation

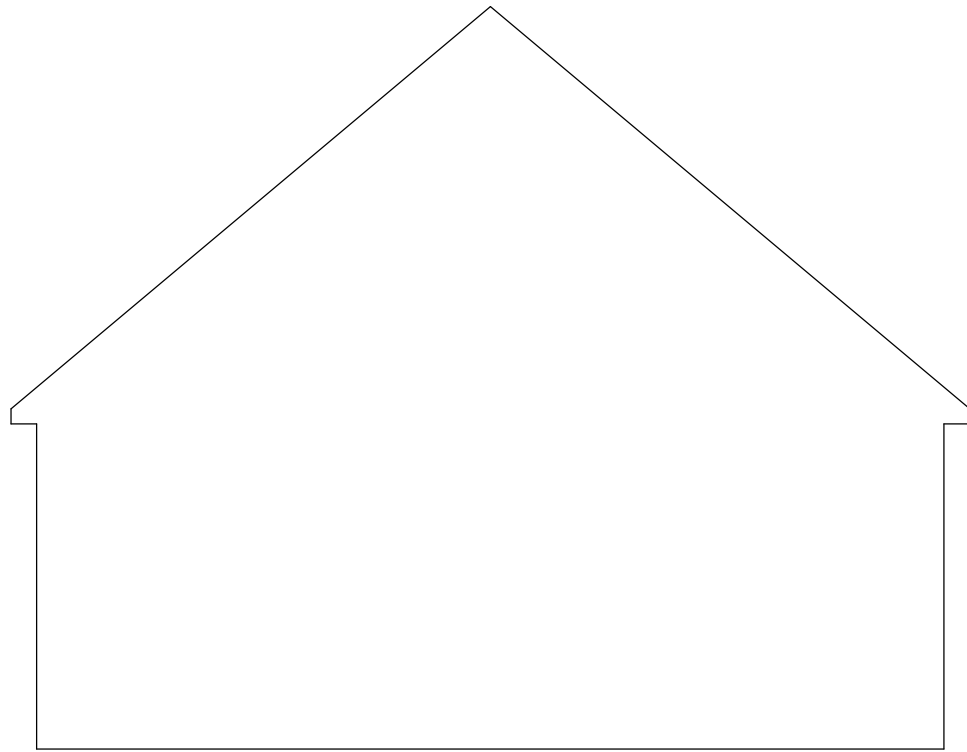


West Elevation

 

Garage

Existing Garage drawings

1 : 50

 

VISUAL SCALE 1:50 @ A1



FLEMINGHOMES

Station Road, Duns, Berwickshire, UK,
TD11 3HS
Telephone: (01361) 883 785
Fax: (01361) 883 898
Email: enquires@fleminghomes.co.uk
www.fleminghomes.co.uk

PROJECT:
Erection of Dwelling

FOR:
Mr and Mrs Brown

SITE:
Plot 1,
Littleworth Lane,
Monk Bretton,
Barnsley,
South Yorkshire,
S71 2JR

Planning Issue Drawings

THIS DRAWING IS COPYRIGHT

It is the responsibility of the customer and contractor appointed for the final design of electrical, bathroom, kitchen and utility fittings. Those indicated by Fleming Homes Ltd. are demonstrative for building control purpose only.
Do not scale drawing.
Dimensioned wallplate layout plan will be provided.
Dimensions given are structural unless noted otherwise.
It is the entire responsibility of the customer to have ground conditions checked prior to start of work and have foundations designed accordingly.

Rev	Description	Date

SCALE	PAPER	DRAWN	CHECKED	DATE
1 : 50	A1	WJH	SRH	09.10.24

DRAWN REF:	CONTRACT NUMBER:
9953. PL5	2148