



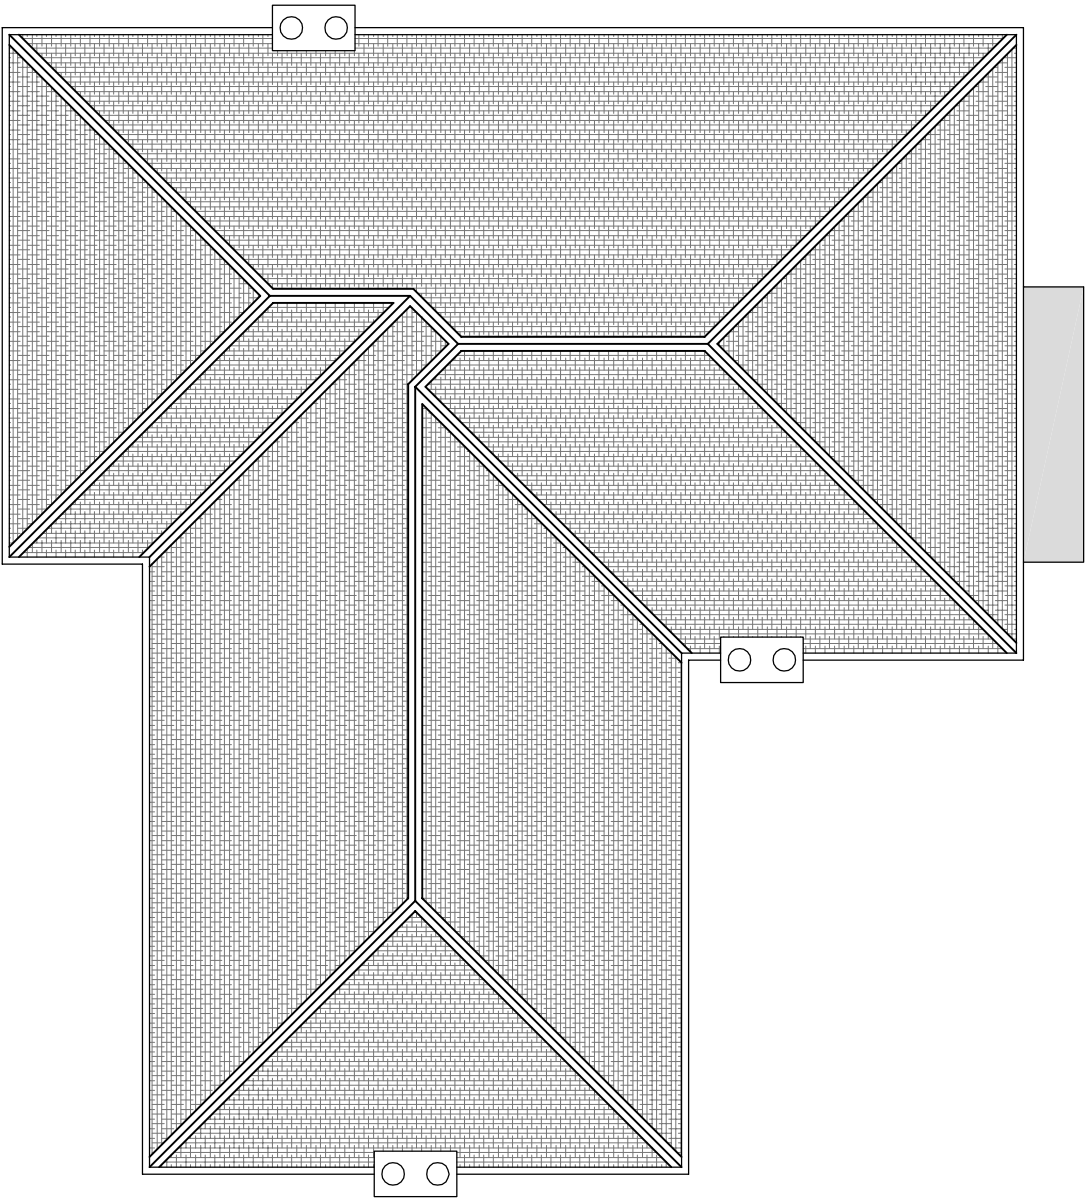

EXISTING ROOF PLAN

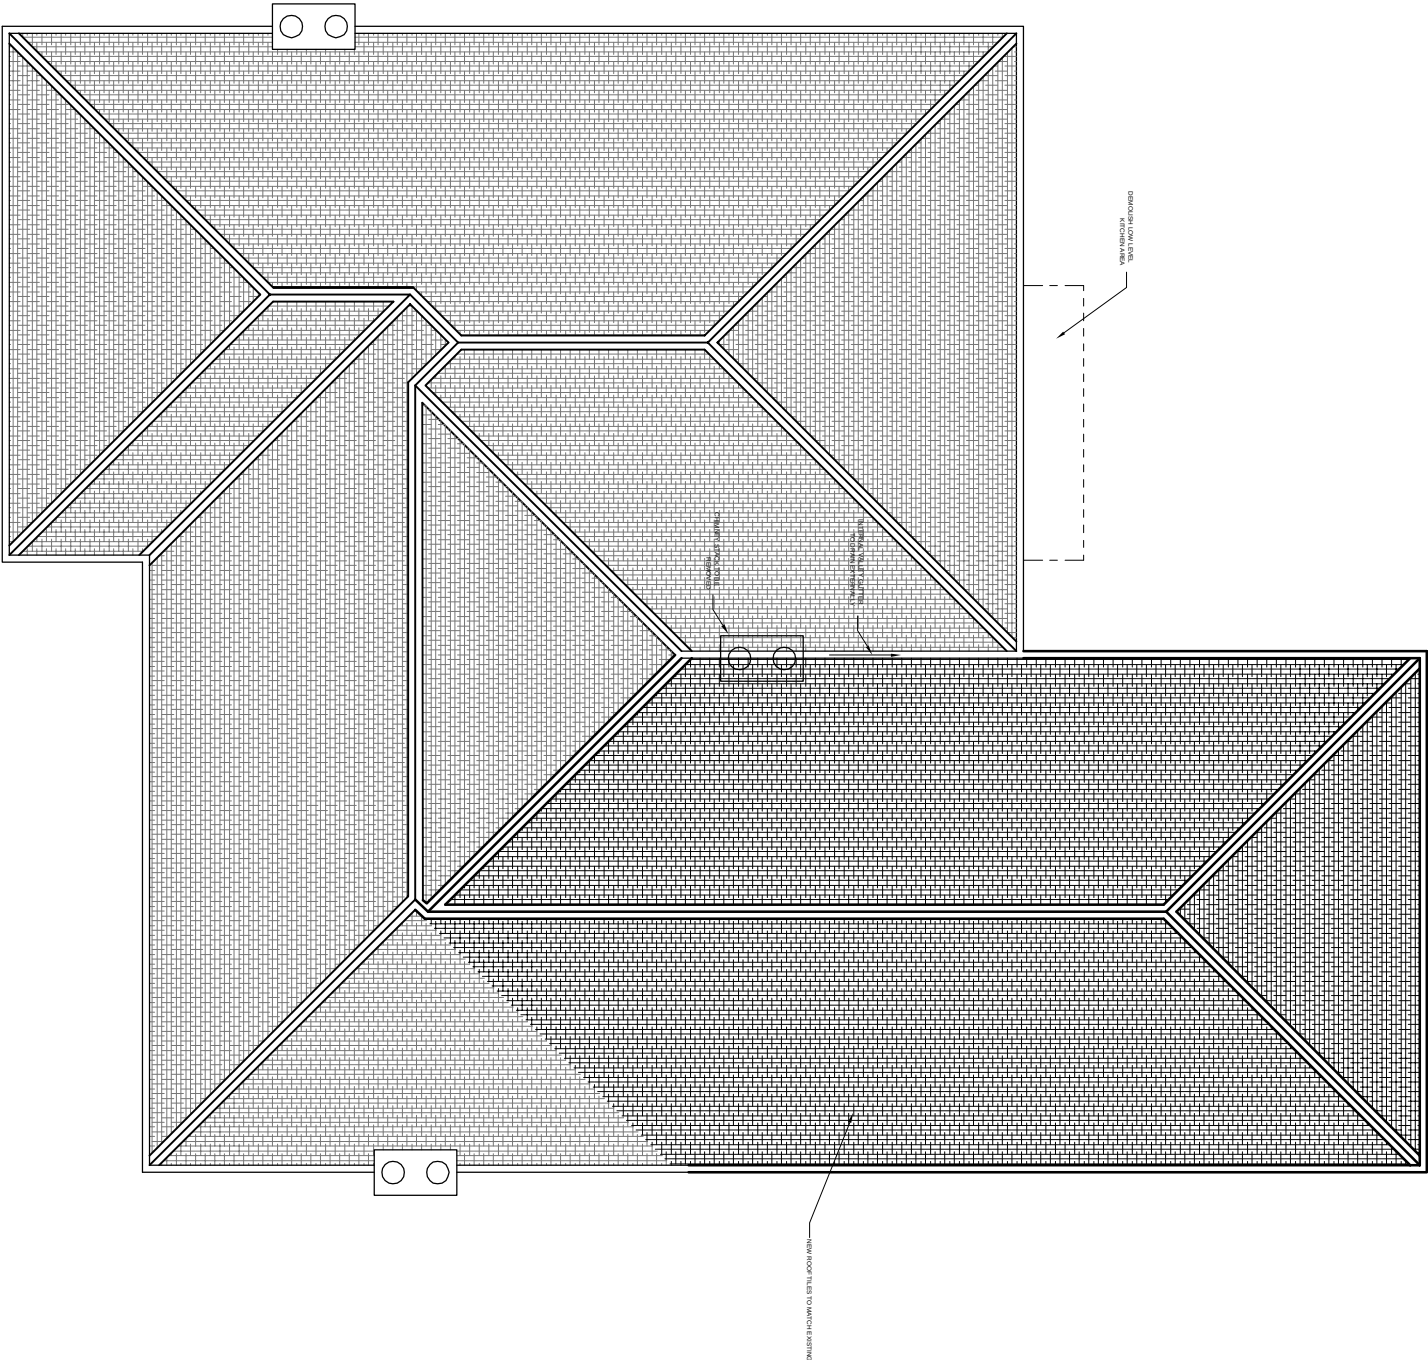

PROPOSED ROOF PLAN

268 PONTEFRAC T ROAD,
CUDWORTH,
S72 8AQ

EXISTING & PROPOSED ROOF
PLAN

SCALE : 1:75 @ A3