

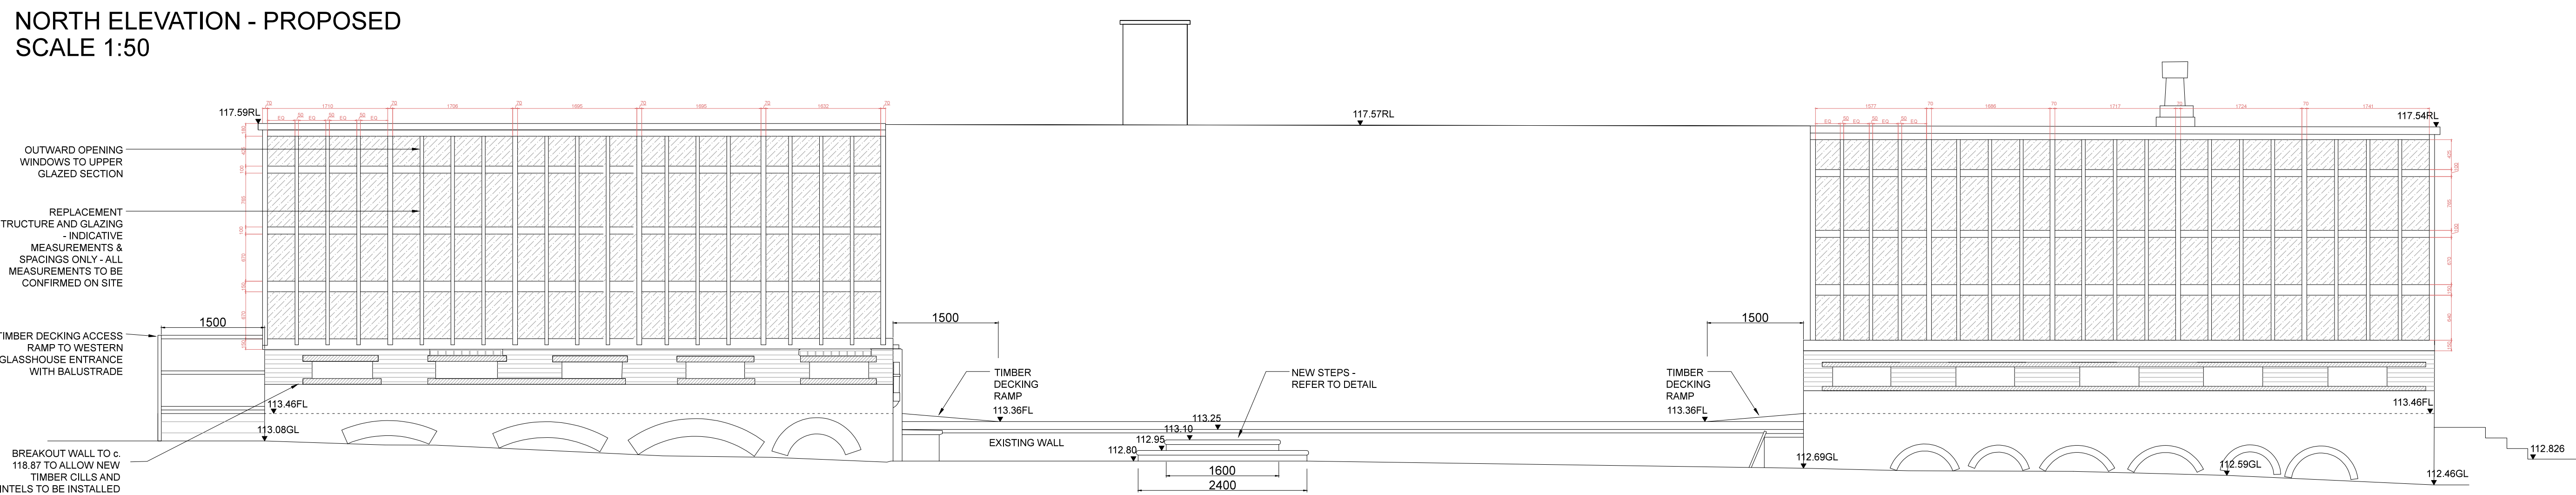
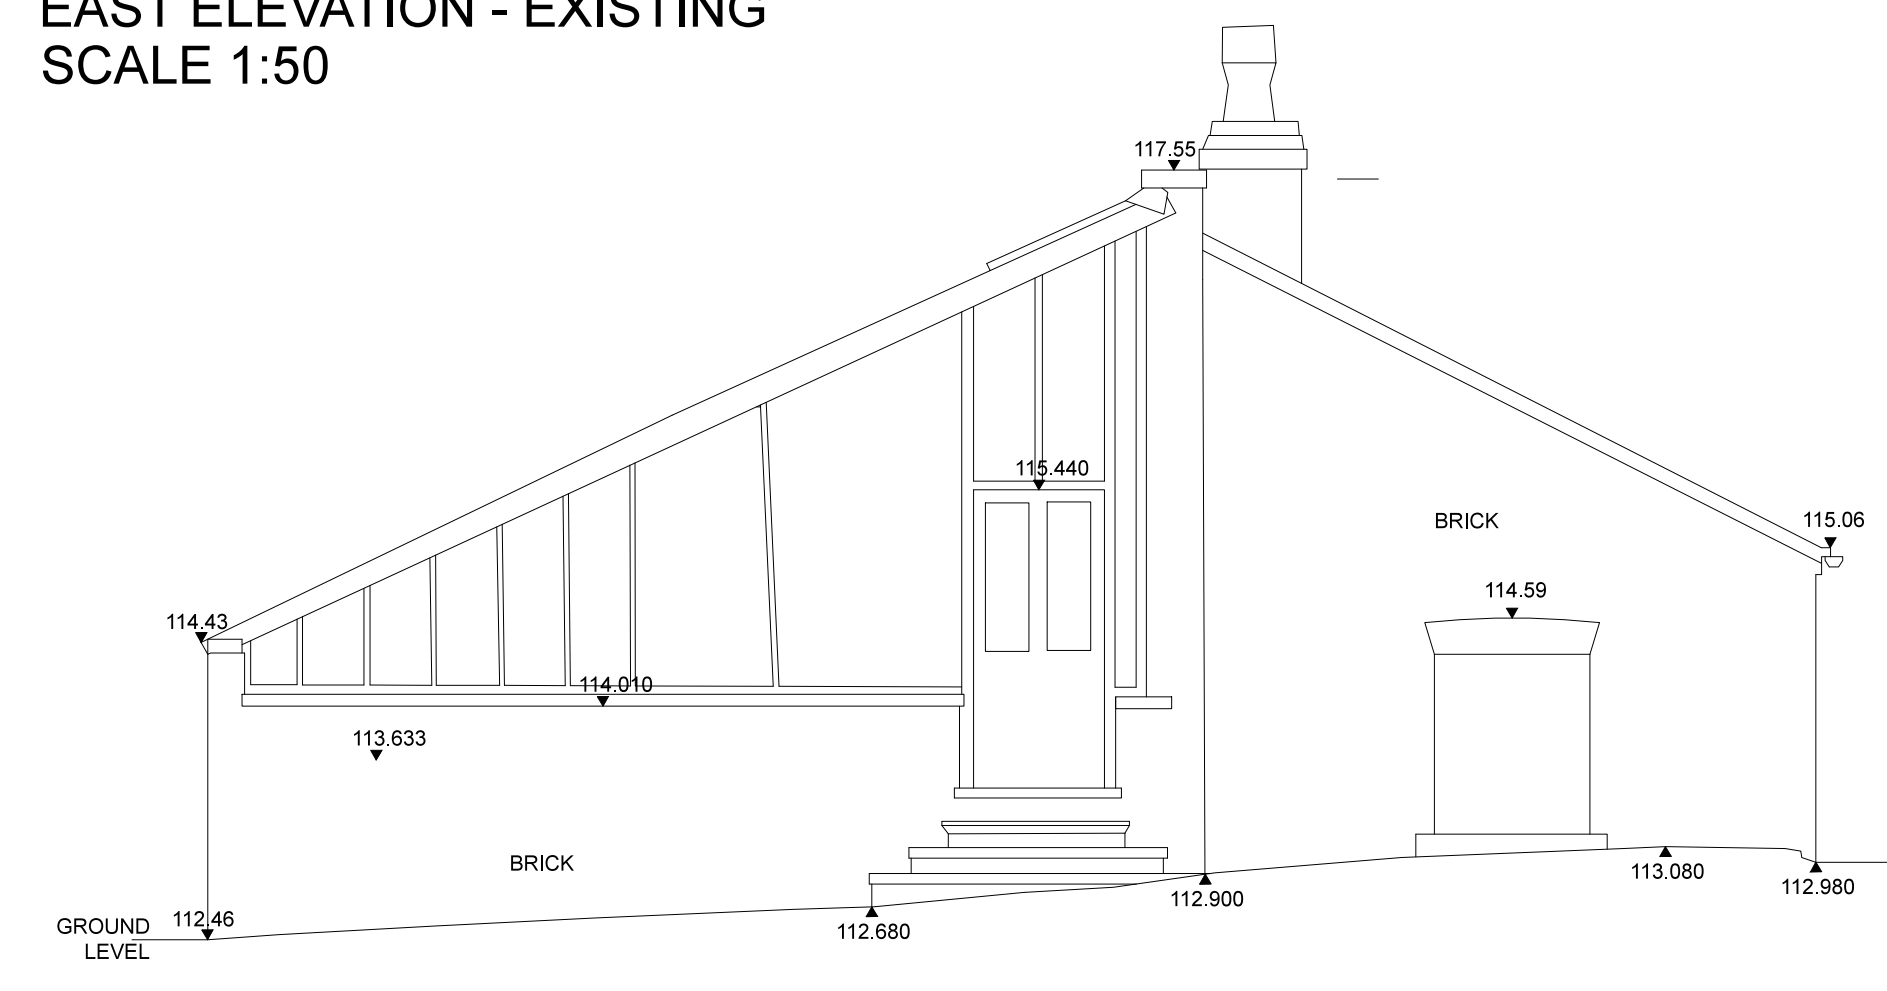
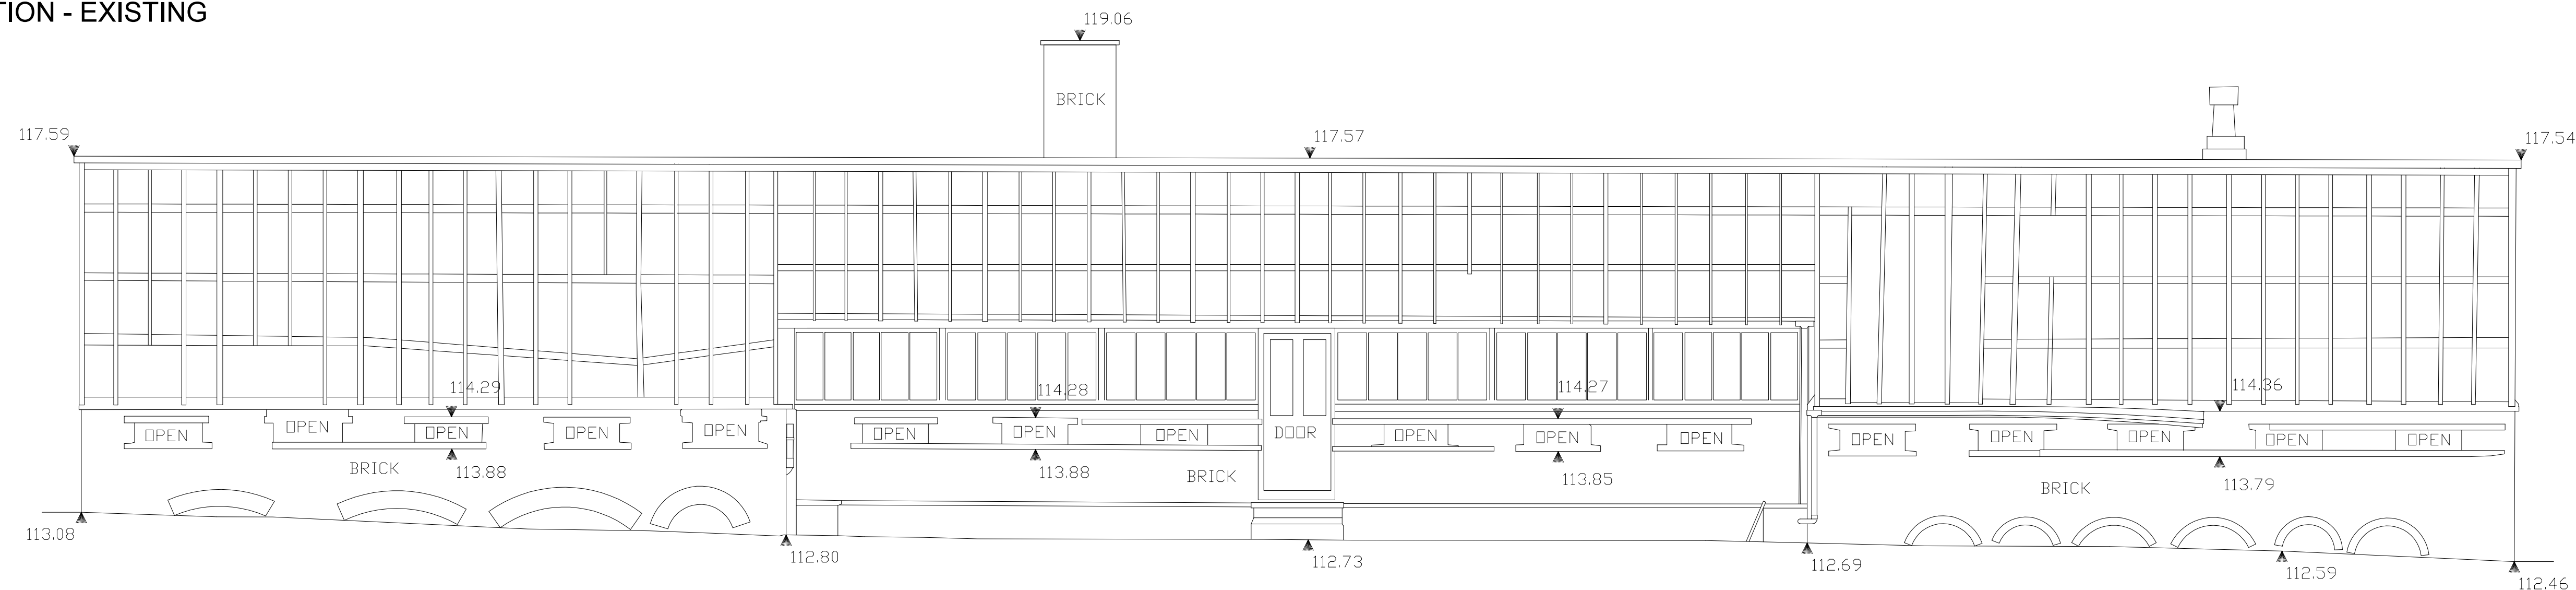
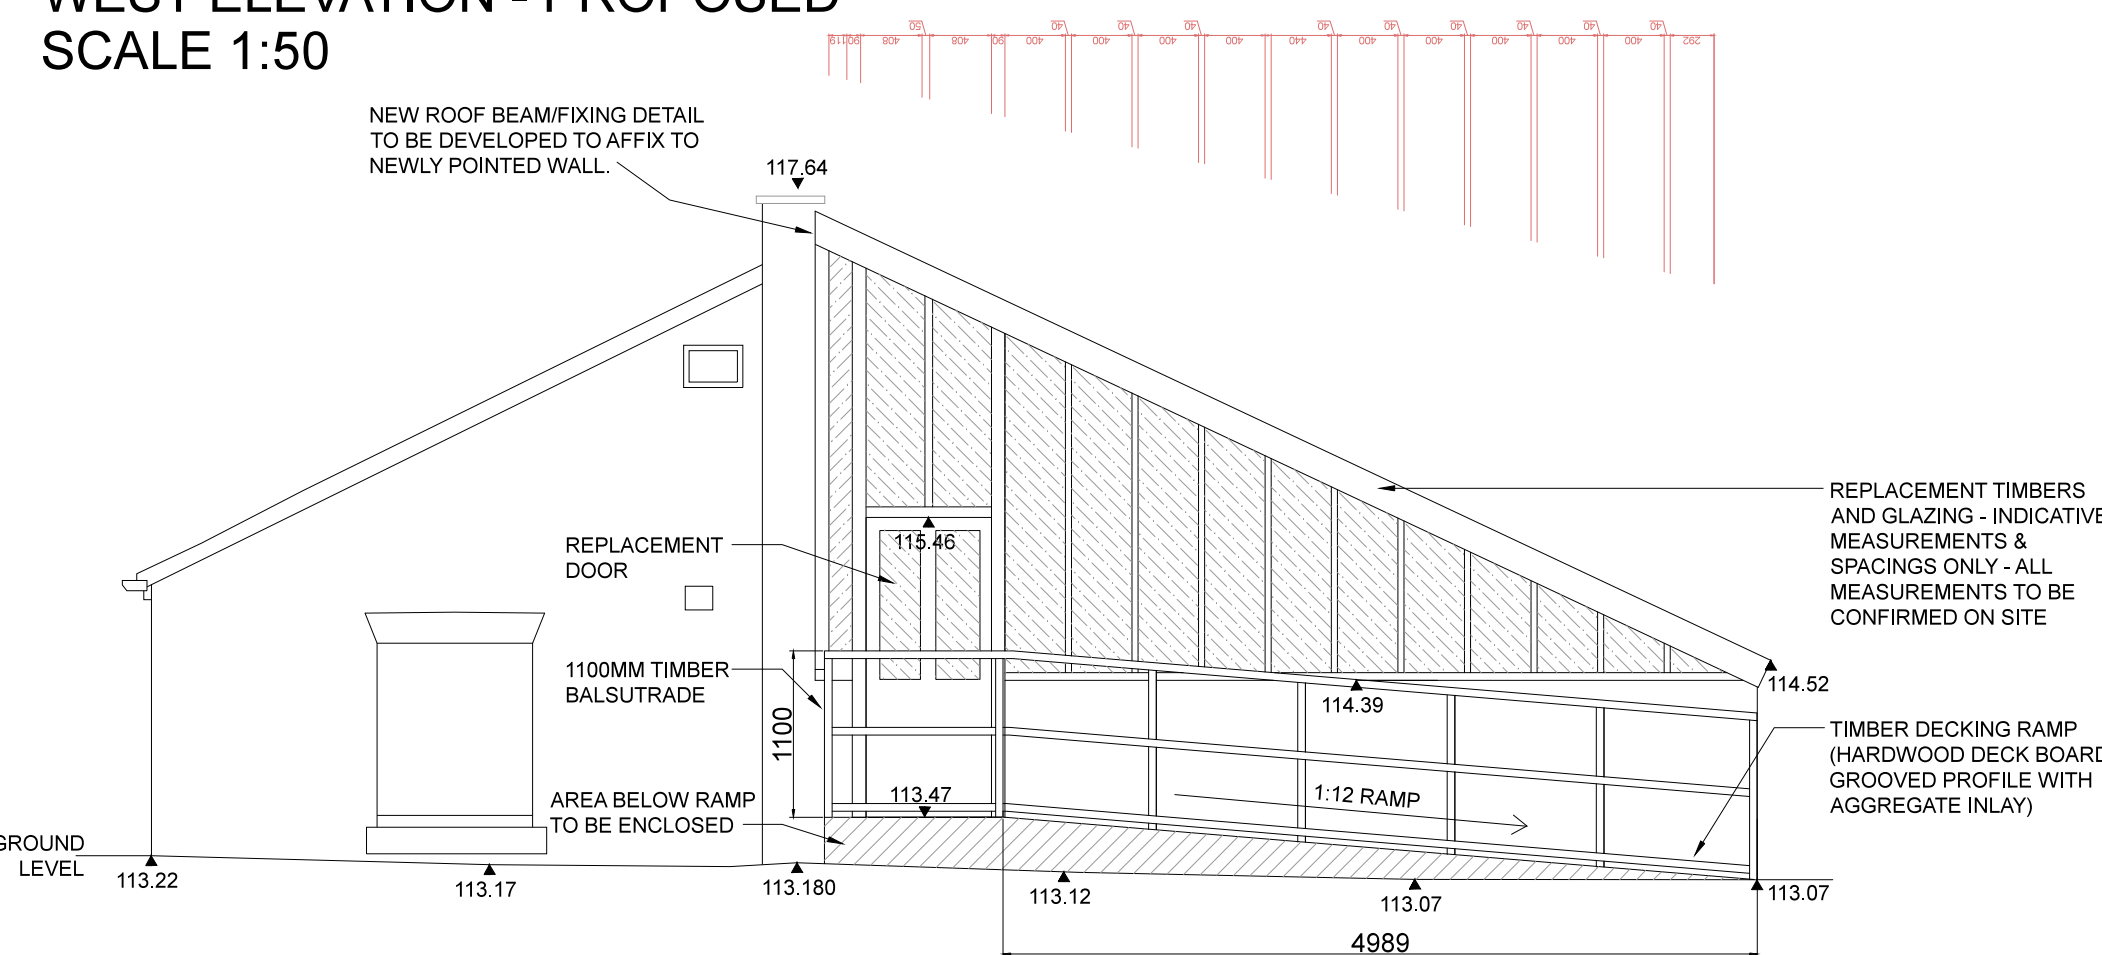
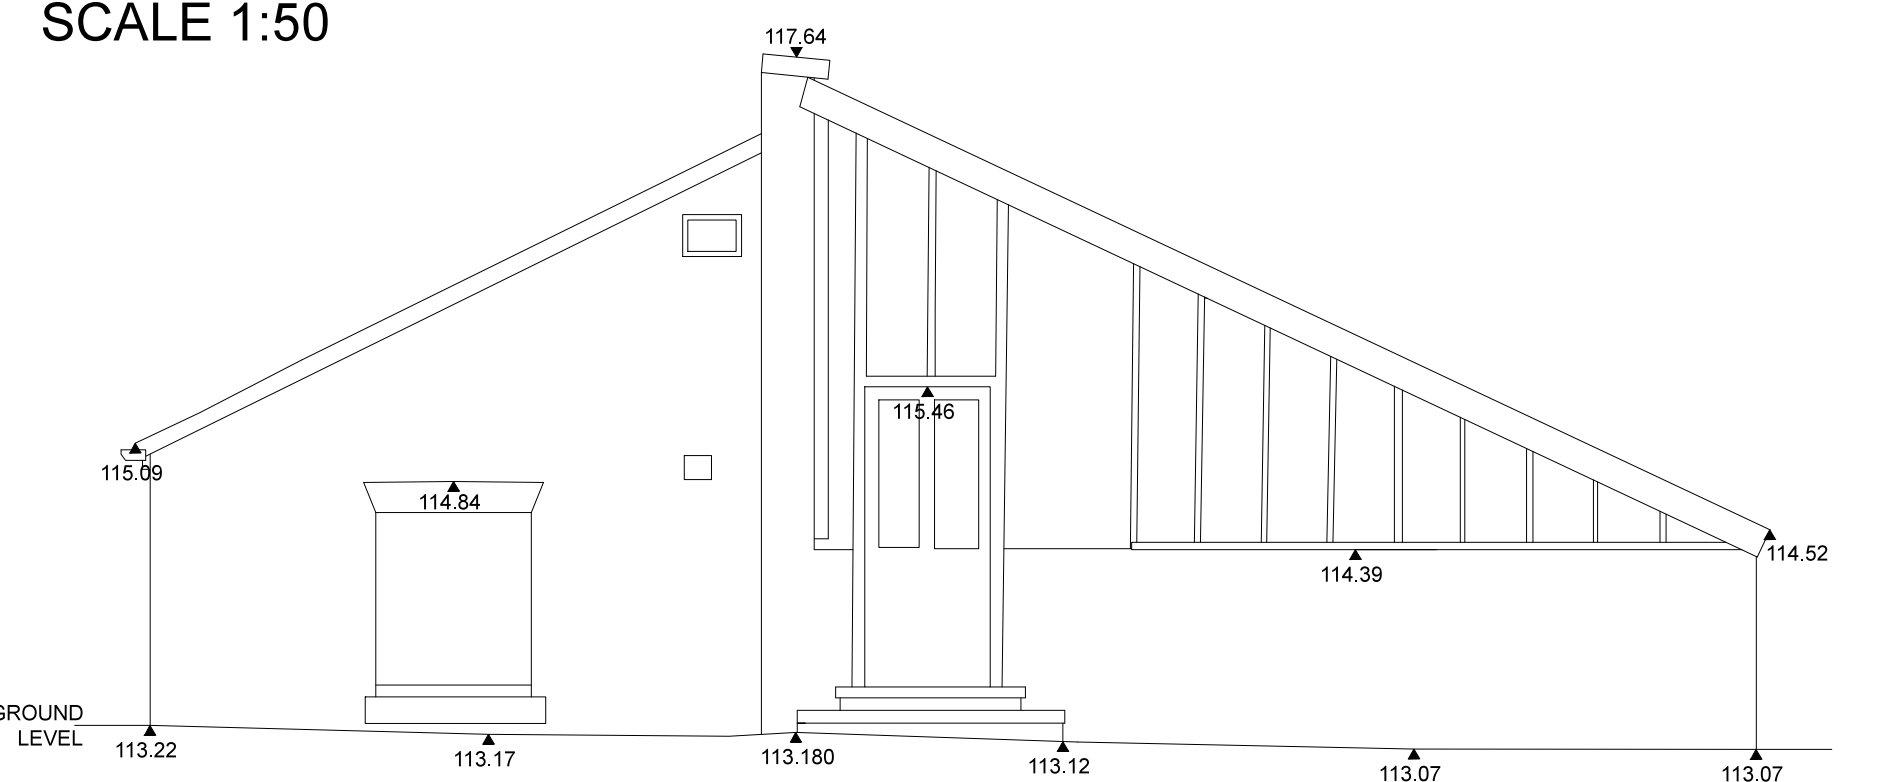


NORTH ELEVATION - PROPOSED
SCALE 1:50

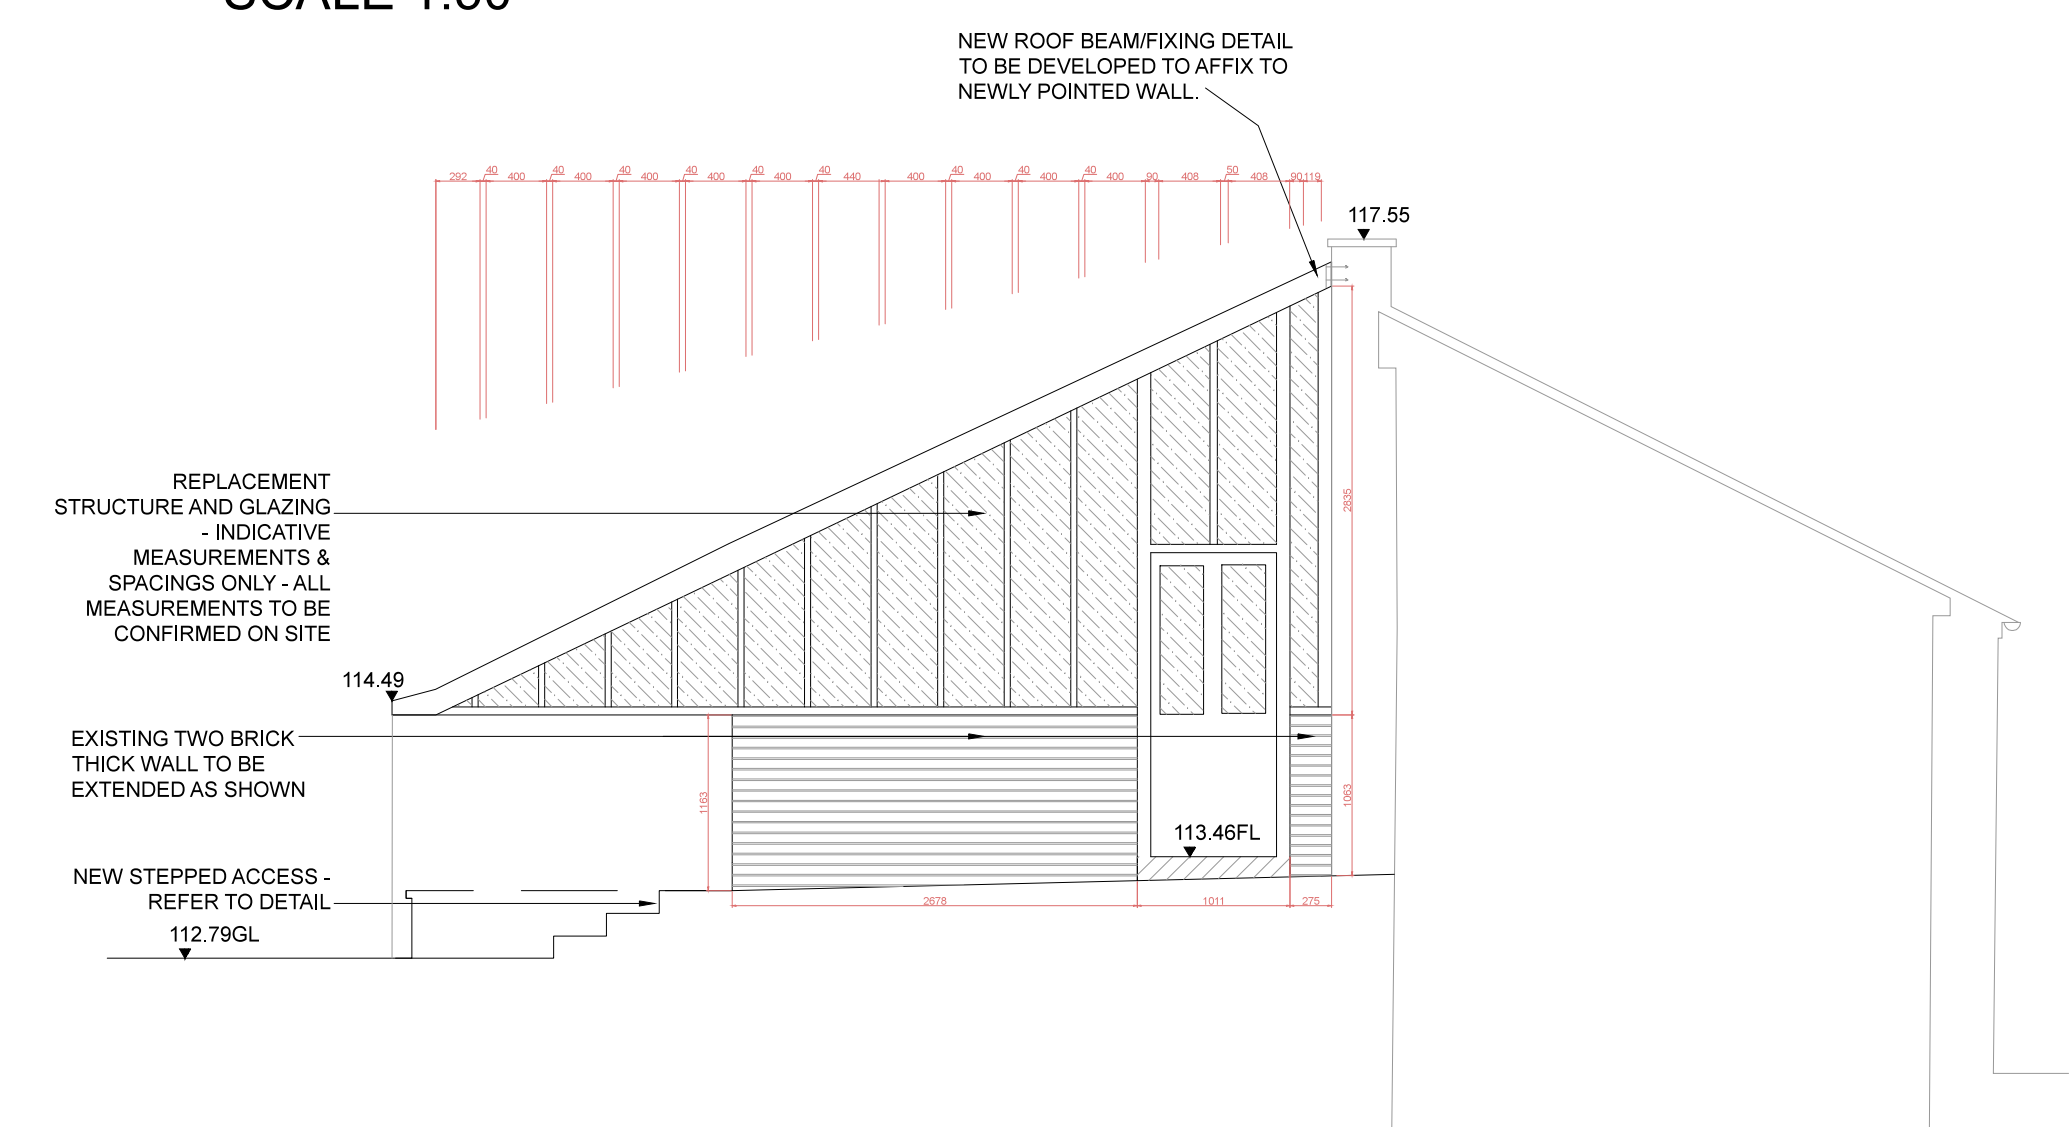

EAST ELEVATION - PROPOSED
SCALE 1:50

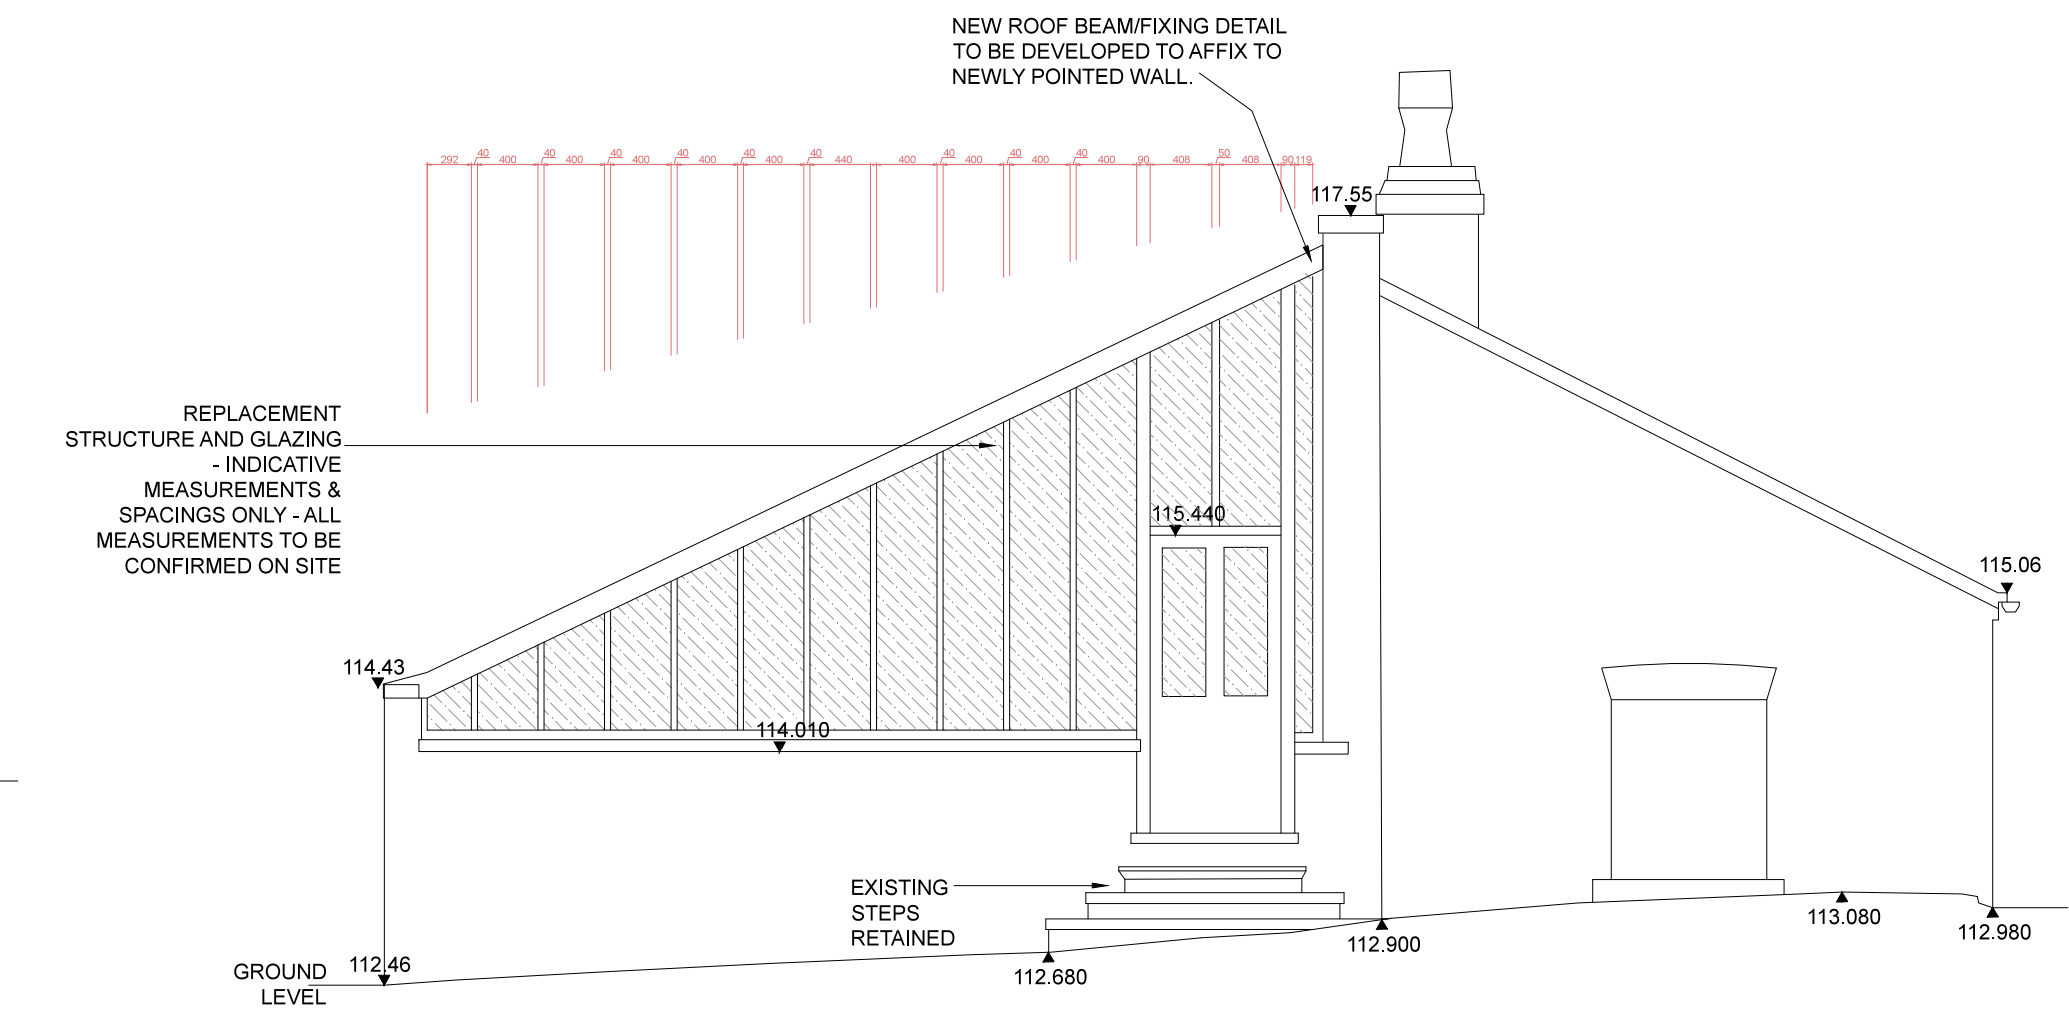

488

113.25

350

25

112.80

EXISTING WALL - RETAINED

BULLNAUSE STEP UNITS REF Q25 111 400x150MM SIZE, RISERS IN SAME MATERIAL

HIGH VIBRILITY STEP NOSING 25MM METAL DISCS AT 200MM CENTRES REF Q25 111 ACCESSORIES

SELF BINDING GRAVEL Q23 110A

RG30 CONCRETE FOUNDATION REF E10 106

MORTAR BEDDING

GENERAL						
NOTICE: THIS DRAWING IS LOANED TO YOU IN PLUME AND IT MUST NOT BE COPIED OR REPRODUCED WITHOUT CONSENT. DO NOT SCALE FROM THIS DRAWING - DIMENSIONS GIVEN (IN IF DOUBT AS TO DIMENSIONS) ARE IN PLUMETER'S HANDS. NOTED OTHERWISE, ONLY PLUMETER'S HANDS ARE TO BE TAKEN FROM THIS DRAWING. ALL DIMENSIONS SHALL BE SPECIFIED ON THE SIDE OF THE PROCEEDING WITH THE WORK. ALL DIMENSIONS SHALL BE NOTED IMMEDIATELY BY THE SIDE OF THE WORK AND THE DIMENSIONS RELATIVE TO THE WORK. PLUMETER SHALL BE NOTIFIED IMMEDIATELY BY EMAIL, OR BY PRESENCE, OF ANY CHANGES OR LIABILITY FOR WORKING, LOSS OF DAMAGE, OR WORKER'S INJURY AND HOURS AND HOURS FROM ANY WORK. NO WORK SHALL BE TAKEN FROM THIS DRAWING AND HOURS FROM ANY WORK. NO WORK SHALL BE TAKEN FROM THIS DRAWING AND HOURS FROM ANY WORK. TO THE WORK AND HOURS FROM ANY WORK. NO WORK SHALL BE TAKEN FROM THIS DRAWING AND HOURS FROM ANY WORK. TO THE WORK AND HOURS FROM ANY WORK. NO WORK SHALL BE TAKEN FROM THIS DRAWING AND HOURS FROM ANY WORK.						
REFERENCE FILES						
THIS DRAWING IS BASED ON THE FOLLOWING EXTERNAL CONSULTANTS DRAWINGS: <table border="1"> <thead> <tr> <th>CONSULTANT</th> <th>DATE RECEIVED</th> </tr> </thead> <tbody> <tr> <td>7/1/21</td> <td>7/1/21</td> </tr> </tbody> </table>			CONSULTANT	DATE RECEIVED	7/1/21	7/1/21
CONSULTANT	DATE RECEIVED					
7/1/21	7/1/21					
HEALTH, SAFETY & ENVIRONMENTAL INFORMATION						
IT IS RECOMMENDED THAT ALL WORKING ON THIS DRAWING SHALL BE CARRIED OUT BY A COMPETENT CONTRACTOR AND, WHERE APPROPRIATE, WORKING TO APPROVED STANDARDS AND SPECIFICATIONS. THE CONTRACTOR SHALL BE RESPONSIBLE FOR THE WORK AND HOURS FROM ANY WORK. NO WORK SHALL BE TAKEN FROM THIS DRAWING AND HOURS FROM ANY WORK. TO THE WORK AND HOURS FROM ANY WORK. NO WORK SHALL BE TAKEN FROM THIS DRAWING AND HOURS FROM ANY WORK.						
ITEM 1						
ITEM 2						
P02	STAGE-5 UPDATED	AA	AA	18/10/17
T01	STAGE-4 TENDER ISSUE	CO	AA	19/10/17
REV	DESCRIPTION	DRAWN	CHECK	DATE
KEY PLAN				







plinke.

MANCHESTER
 0161 237 9223
 e:north@plinke.co.uk

LONDON
 02037 739 3330
 e:london@plinke.co.uk



SCALE 6 P A
 AS SHOWN
 ON
 210318

PROJECT TITLE	WALLS GARDEN: DETAIL HARD LANDSCAPE DESIGN	
DRAWING TITLE	WALLS GARDEN: NORTH RANGE OPTION 2-PARTIAL GLASSHOUSE REINSTATEMENT	
PROJECT NO.	DRAWING NO.	REVISION
0292	0292_P13_03_SS_DR_L_87_213	P03