



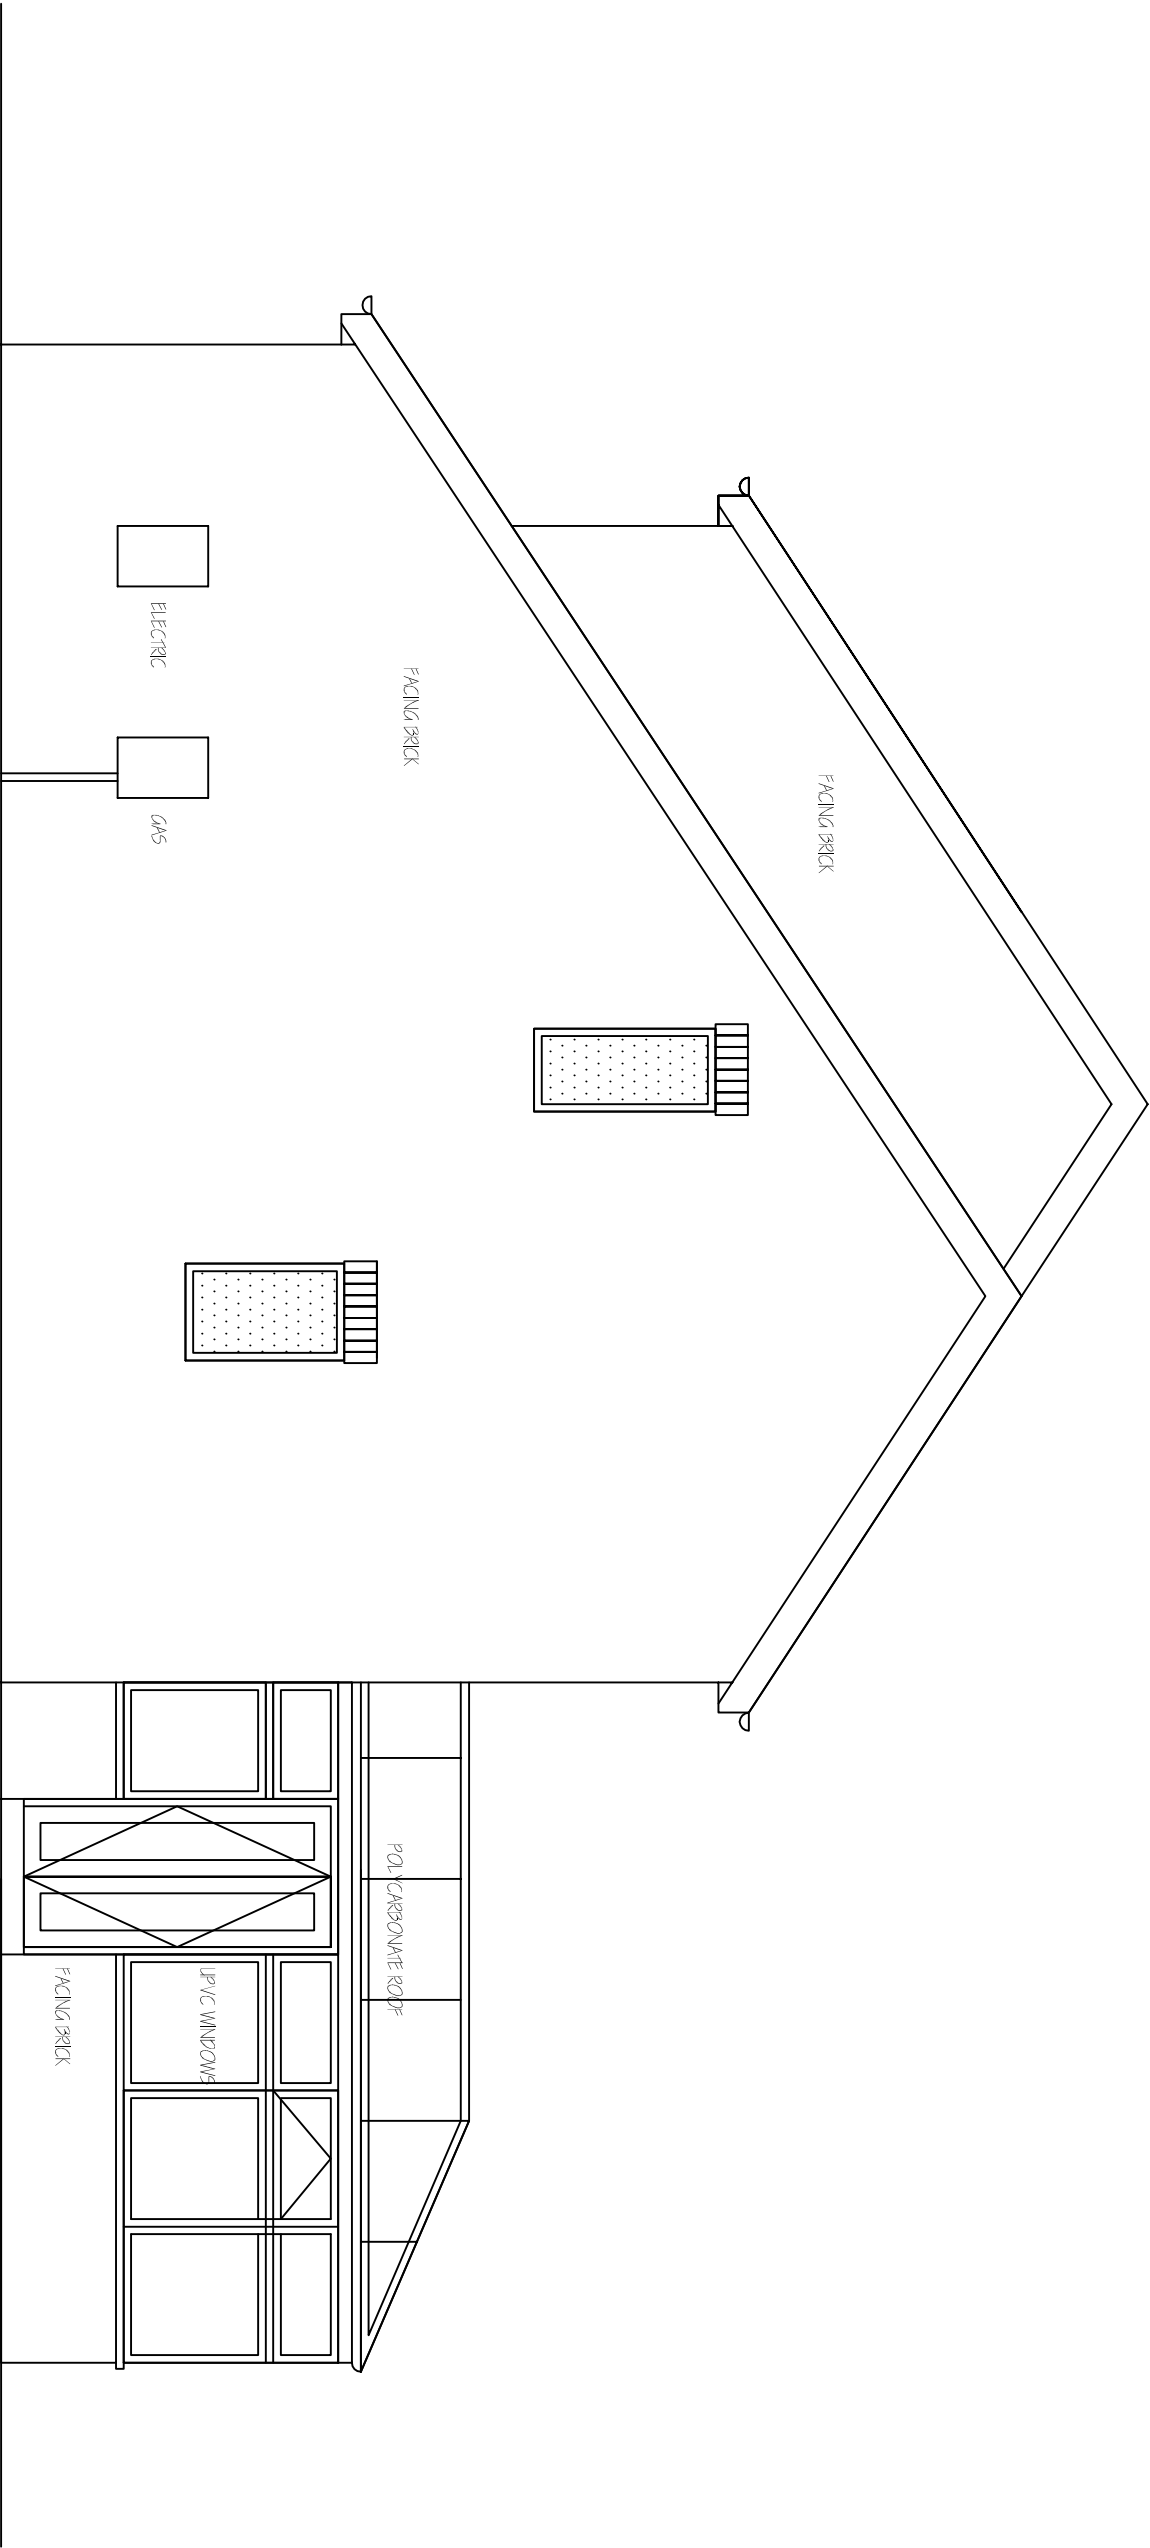


EXISTING SIDE  
ELEVATION 1:50

|                                                                                 |                                                                         |          |
|---------------------------------------------------------------------------------|-------------------------------------------------------------------------|----------|
| Revisions                                                                       | A. A----                                                                | 00-00-00 |
| This drawing is for planning permission only and is not a construction drawing. |                                                                         |          |
| Drawing Title                                                                   | EXISTING-ELEVATION                                                      |          |
| Job No. - Dwg No.                                                               | MH/2012/1                                                               | -        |
| Client:                                                                         | MARK AND CAROLINE HUNT<br>34 BRAHAM CROFT<br>WIMBORNE<br>DORSET DT9 8BE |          |
| Scale.                                                                          | 1:50                                                                    |          |

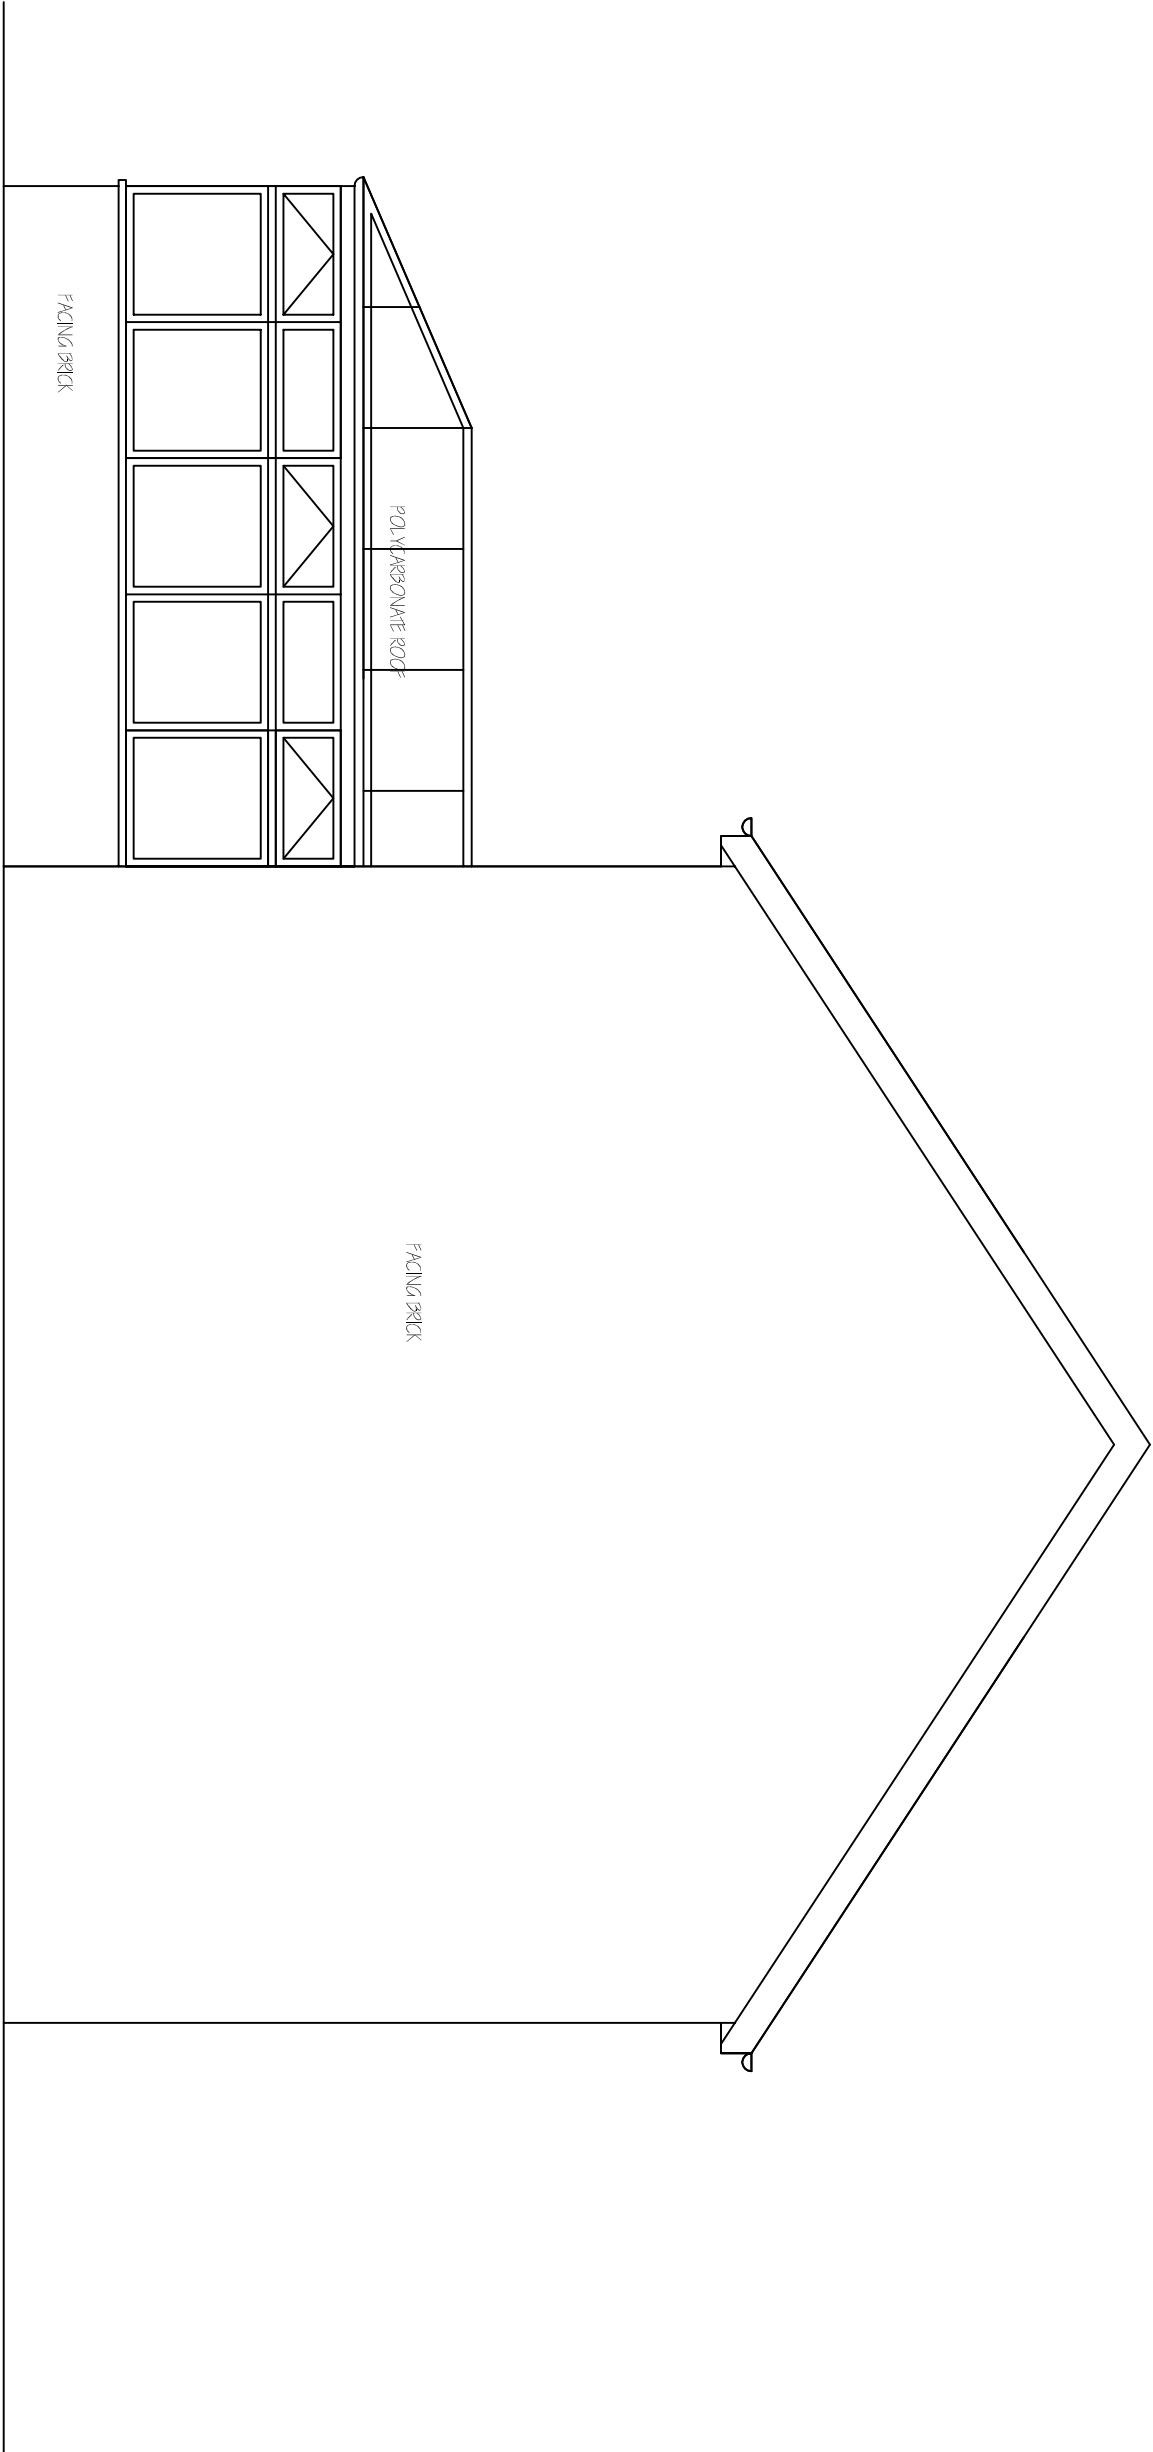


EXISTING SIDE  
ELEVATION 1:50

|                                                                                 |                                                                  |                    |          |
|---------------------------------------------------------------------------------|------------------------------------------------------------------|--------------------|----------|
| Revisions                                                                       |                                                                  | A. A----           | 00-00-00 |
| This drawing is for planning permission only and is not a construction drawing. |                                                                  |                    |          |
| Drawing Title                                                                   |                                                                  | EXISTING-ELEVATION |          |
| Job No. - Dwg No.                                                               | MH/2012/2                                                        | .                  | -        |
| Client:                                                                         | MARK AND CAROLINE HUNT<br>34 BRAHAM CROFT<br>WOMBWELL<br>BARNSET |                    |          |
| Scale.                                                                          | 1:50                                                             |                    |          |

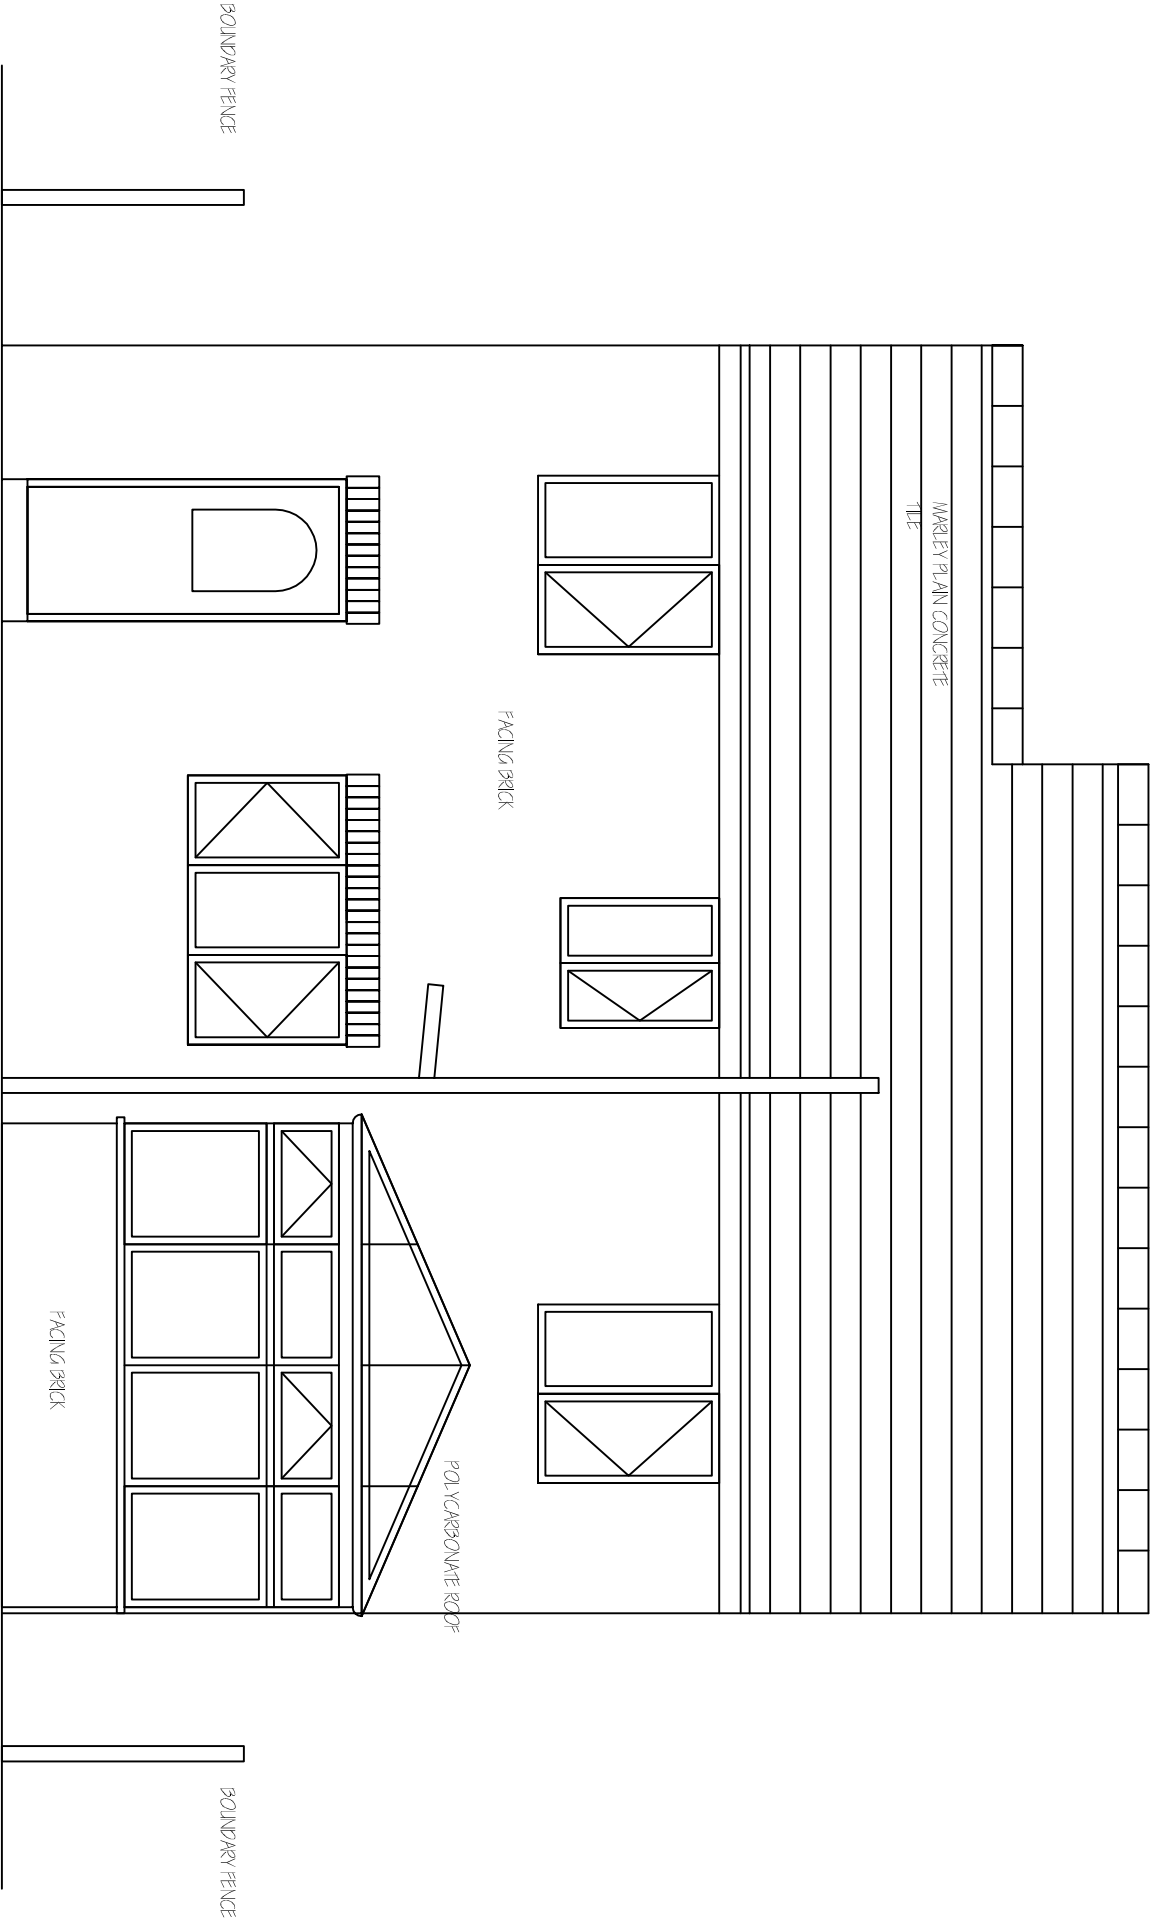


EXISTING REAR  
ELEVATION 1:50

|                                                                                 |                                                                 |          |   |
|---------------------------------------------------------------------------------|-----------------------------------------------------------------|----------|---|
| Revisions                                                                       | A. A----                                                        | 00-00-00 |   |
| This drawing is for planning permission only and is not a construction drawing. |                                                                 |          |   |
| Drawing Title                                                                   | EXISTING-REAR-ELEVATION                                         |          |   |
| Job No. - Dwg No.                                                               | MH/Z01/2/3                                                      |          | - |
| Client:                                                                         | MARK AND CAROLINE HUNT<br>34 BRAHAM CROFT<br>WIMBORNE<br>DORSET |          |   |
| Scale.                                                                          | 1:50                                                            |          |   |

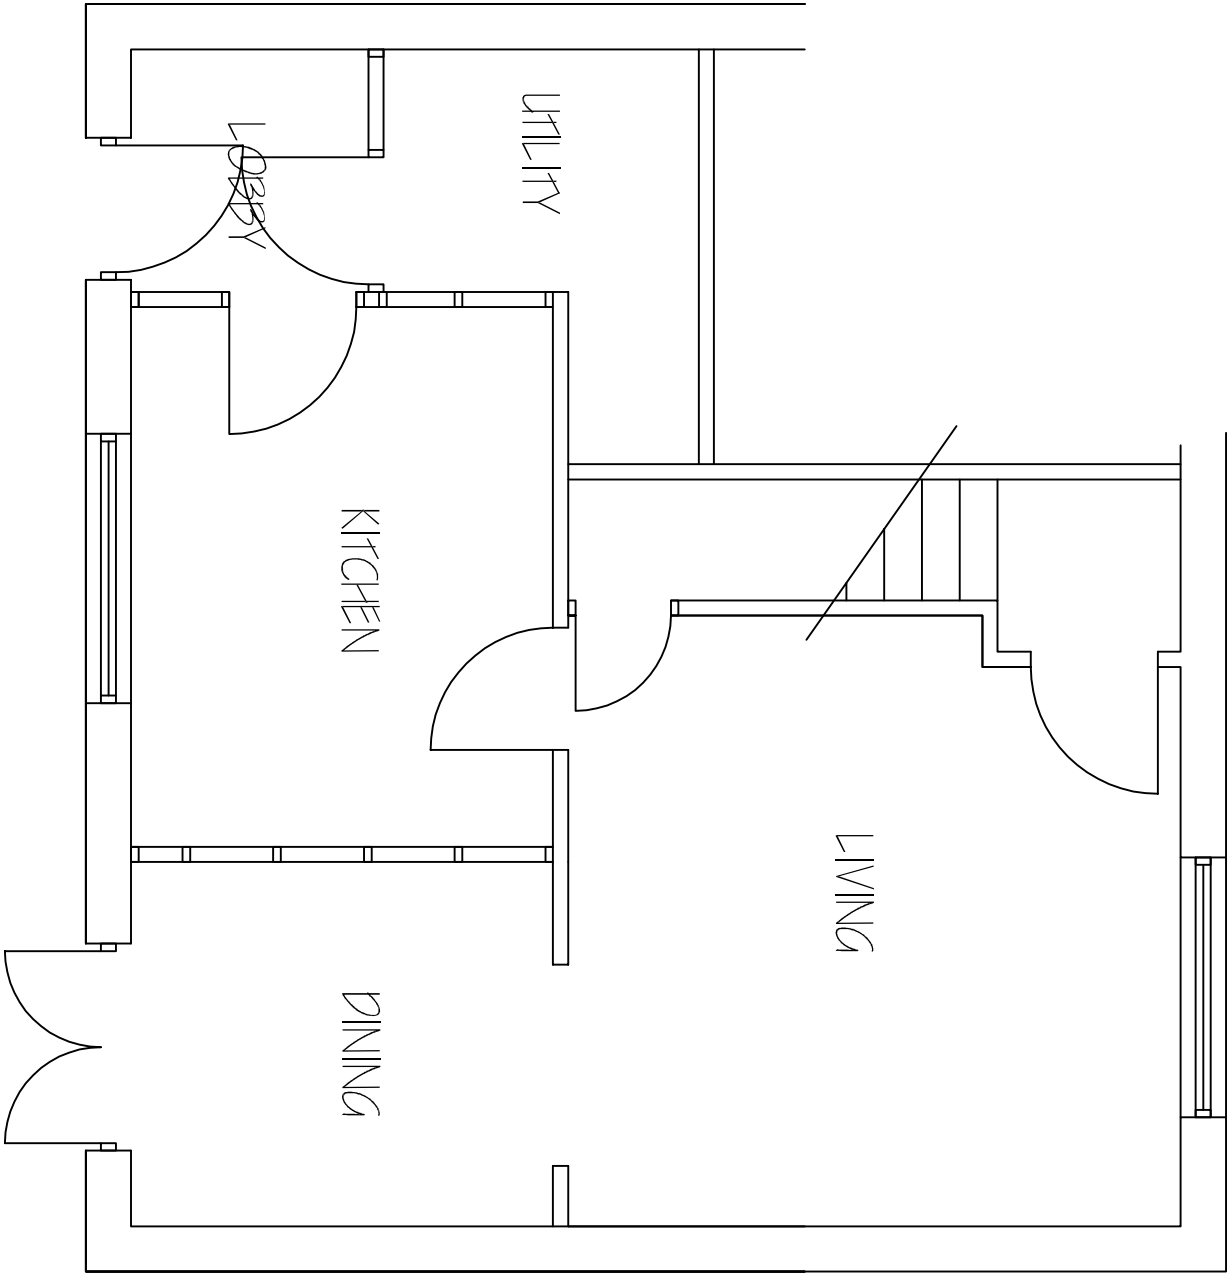


EXISTING GROUND  
FLOOR PLAN 1:50

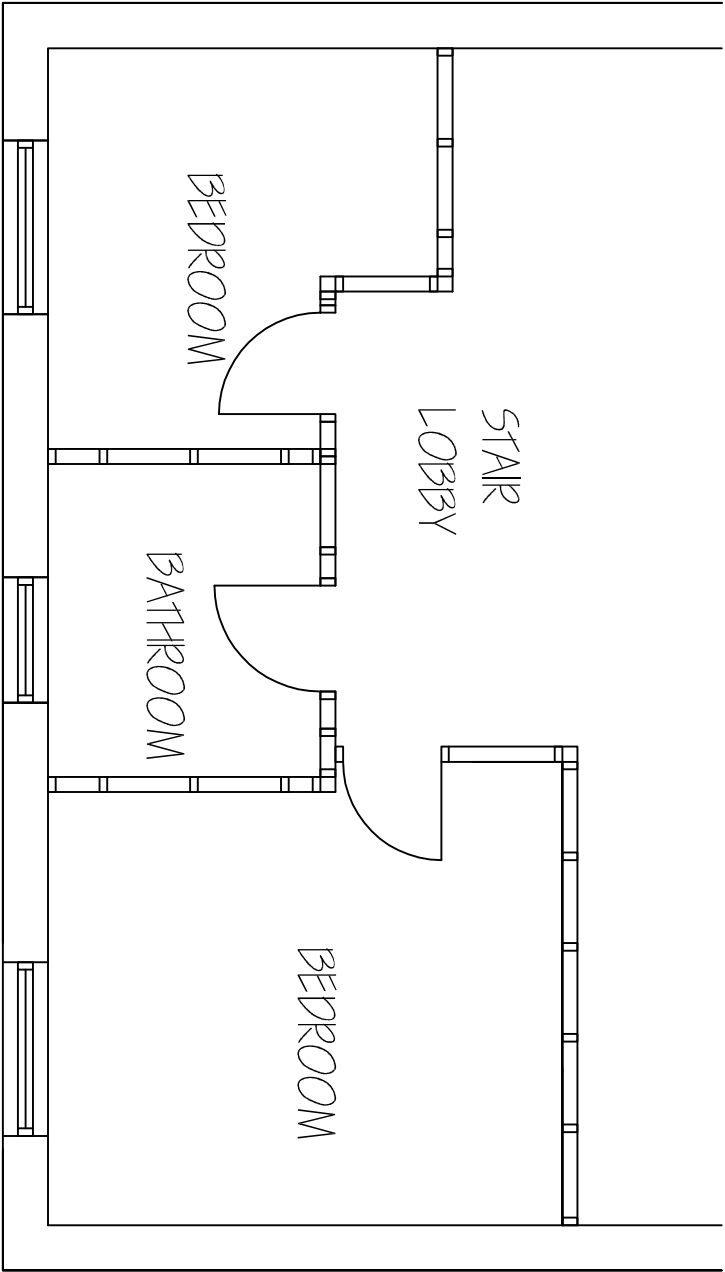


EXISTING FIRST FLOOR  
PLAN 1:50

|                                                                                 |                                                                 |          |
|---------------------------------------------------------------------------------|-----------------------------------------------------------------|----------|
| Revisions                                                                       | A. A----                                                        | 00-00-00 |
| This drawing is for planning permission only and is not a construction drawing. |                                                                 |          |
| Drawing Title                                                                   | EXISTING-GROUND-AND-FIRST-FLOOR-PLAN                            |          |
| Job No. - Dwg No.                                                               | MH/2012/4                                                       | -        |
| Client:                                                                         | MARK AND CAROLINE HUNT<br>34 BRAHAM CROFT<br>WIMBORNE<br>DORSET |          |
| Scale.                                                                          | 1:50                                                            |          |

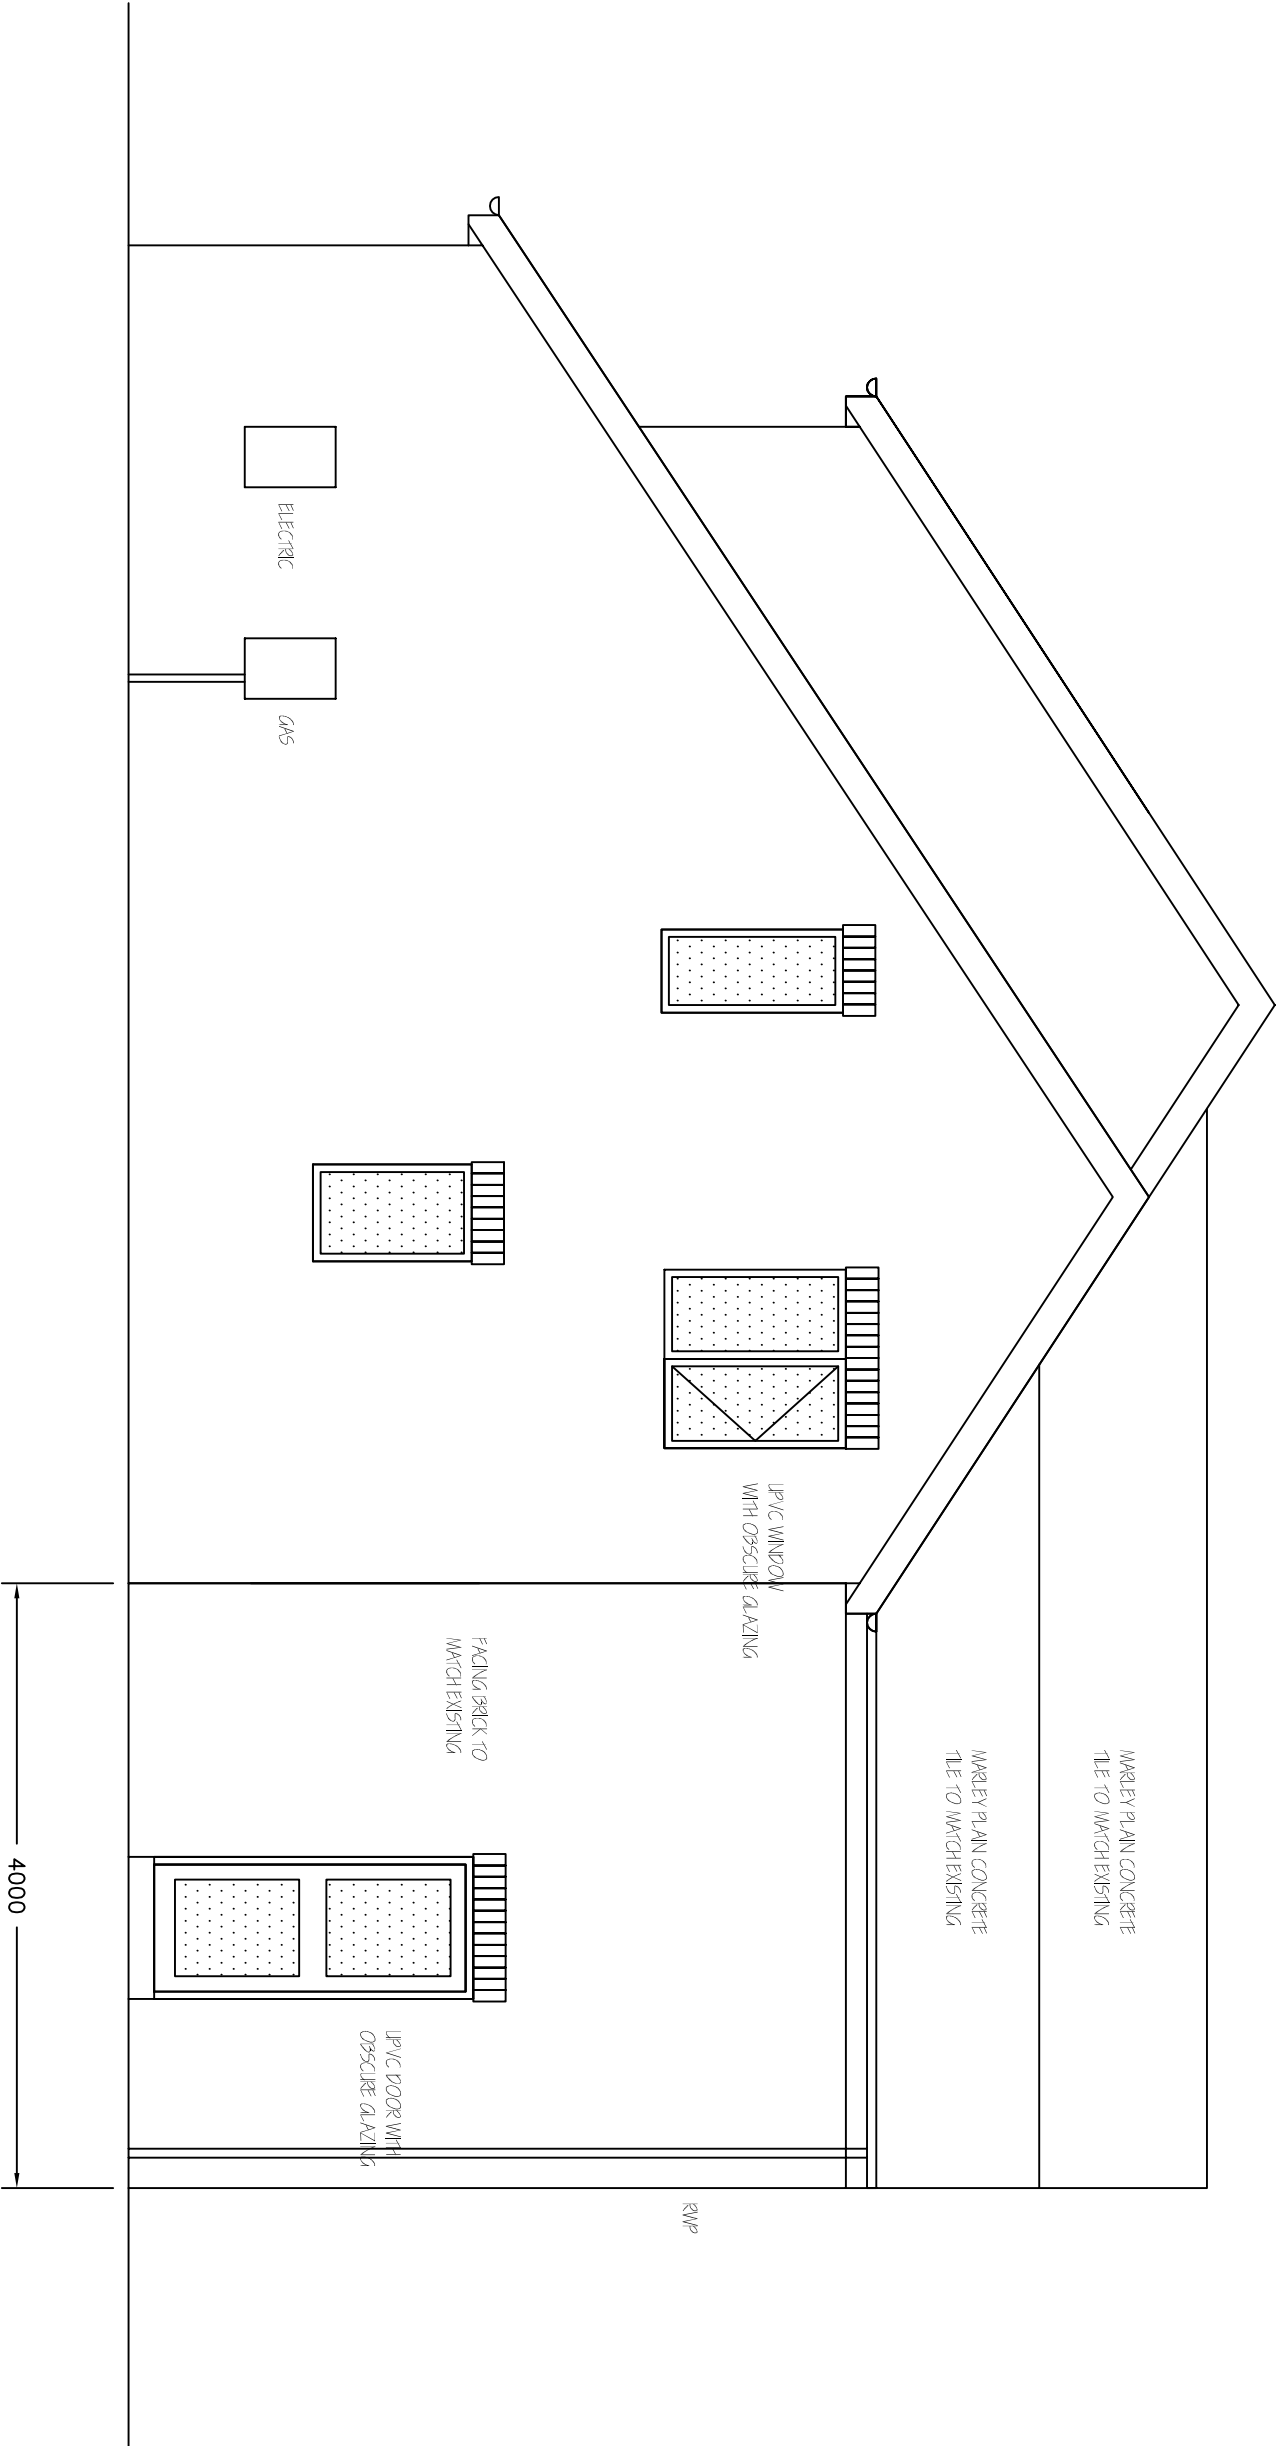


PROPOSED SIDE  
ELEVATION 1:50

|                                                                                 |                                                                  |          |
|---------------------------------------------------------------------------------|------------------------------------------------------------------|----------|
| Revisions                                                                       | A. A-----                                                        | 00-00-00 |
| This drawing is for planning permission only and is not a construction drawing. |                                                                  |          |
| Drawing Title                                                                   | PROPOSED-SIDE-ELEVATION                                          |          |
| Job No. - Dwg No.                                                               | MH/2012/5                                                        | -        |
| Client:                                                                         | MARK AND CAROLINE HUNT<br>34 BRAHAM CROFT<br>WOMBWELL<br>BARNLEY |          |
| Scale.                                                                          | 1:50                                                             |          |

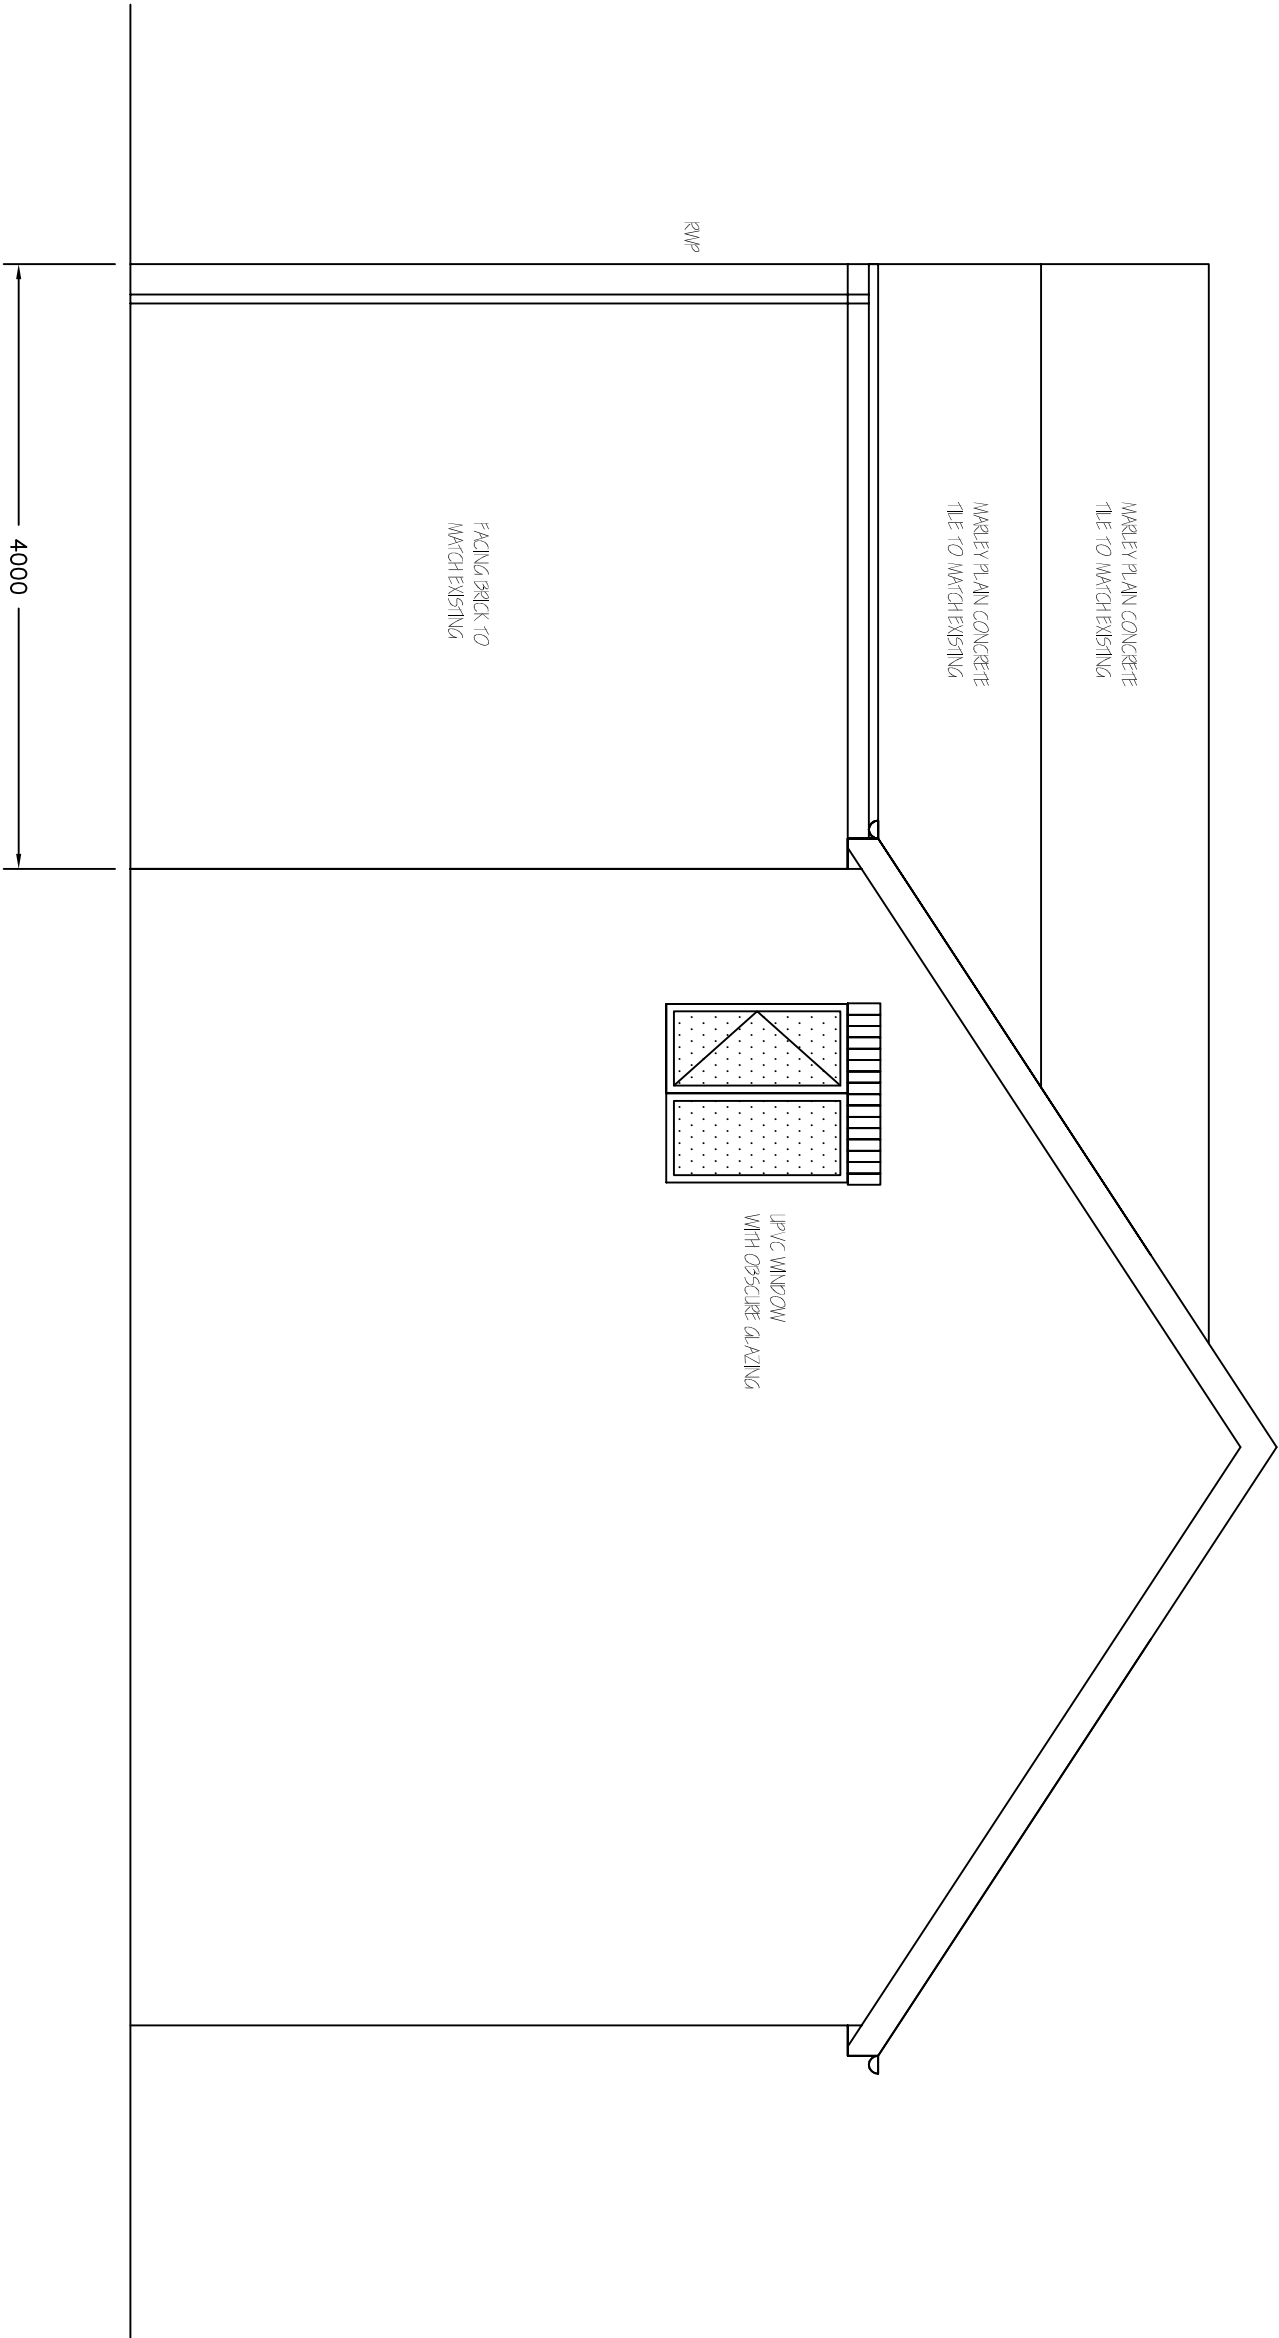


PROPOSED SIDE  
ELEVATION 1:50

|                                                                                 |                                                                    |          |
|---------------------------------------------------------------------------------|--------------------------------------------------------------------|----------|
| Revisions                                                                       | A. A----                                                           | 00-00-00 |
| This drawing is for planning permission only and is not a construction drawing. |                                                                    |          |
| Drawing Title                                                                   | PROPOSED-SIDE-ELEVATION                                            |          |
| Job No. - Dwg No.                                                               | MH/2012/6                                                          | -        |
| Client:                                                                         | MARK AND CAROLINE HUNT<br>34 BRAHAM CROFT<br>WIMBORNE<br>BOKSLEIGH |          |
| Scale.                                                                          | 1:50                                                               |          |

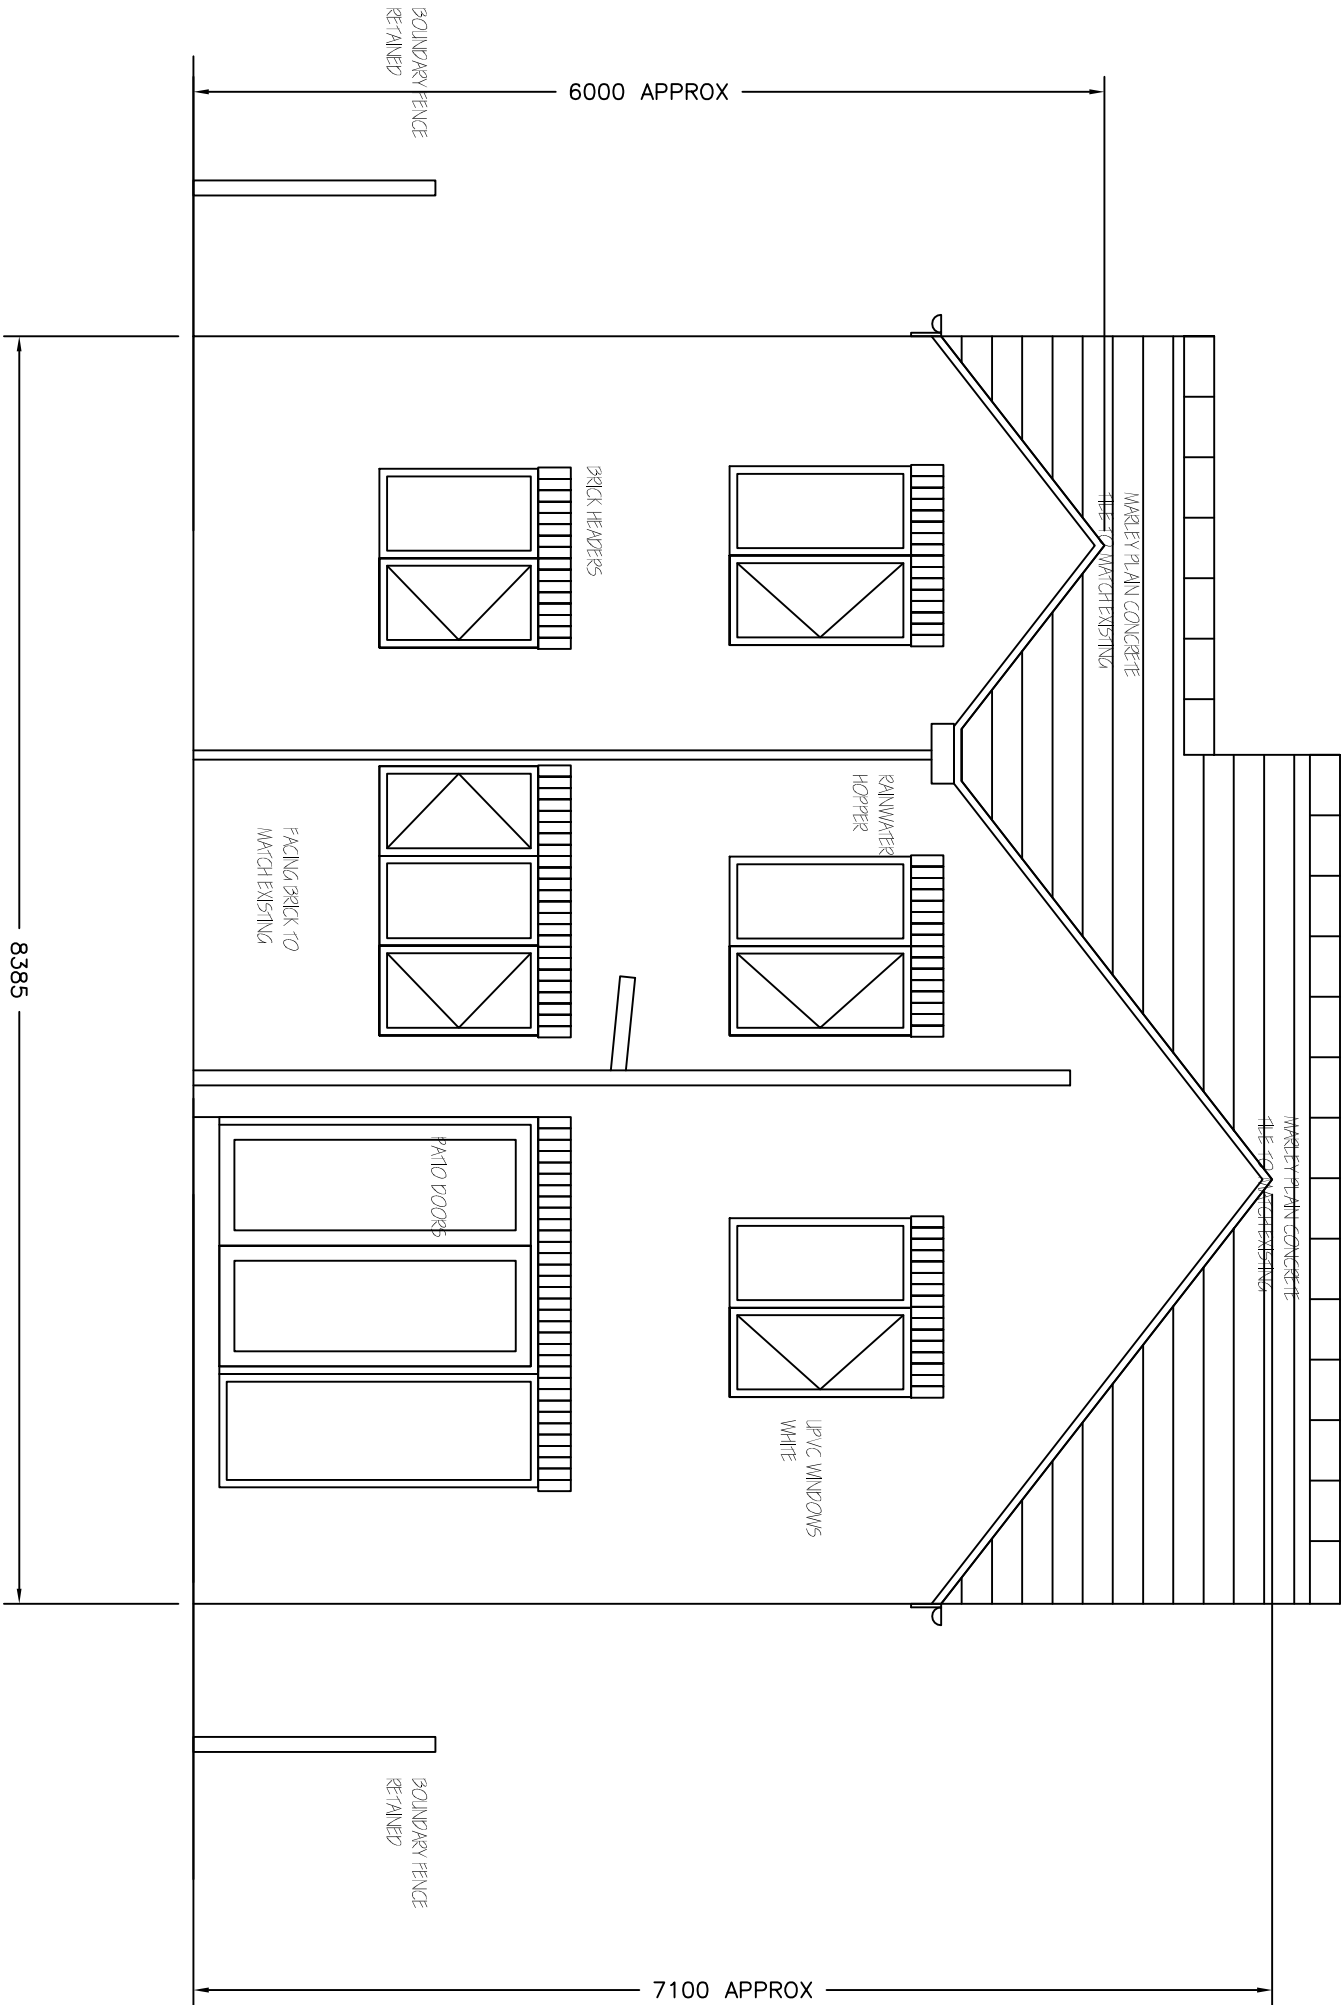


PROPOSED REAR  
ELEVATION 1:50

|                                                                                 |                                                                   |          |
|---------------------------------------------------------------------------------|-------------------------------------------------------------------|----------|
| Revisions                                                                       | A. A----                                                          | 00-00-00 |
| This drawing is for planning permission only and is not a construction drawing. |                                                                   |          |
| Drawing Title                                                                   | PROPOSED-REAR-ELEVATION                                           |          |
| Job No. - Dwg No.                                                               | MH/2012/7                                                         | -        |
| Client:                                                                         | MARK AND CAROLINE HUNT<br>34 BRAHAM CROFT<br>WOMBWELL<br>BRANDELT |          |
| Scale.                                                                          | 1:50                                                              |          |

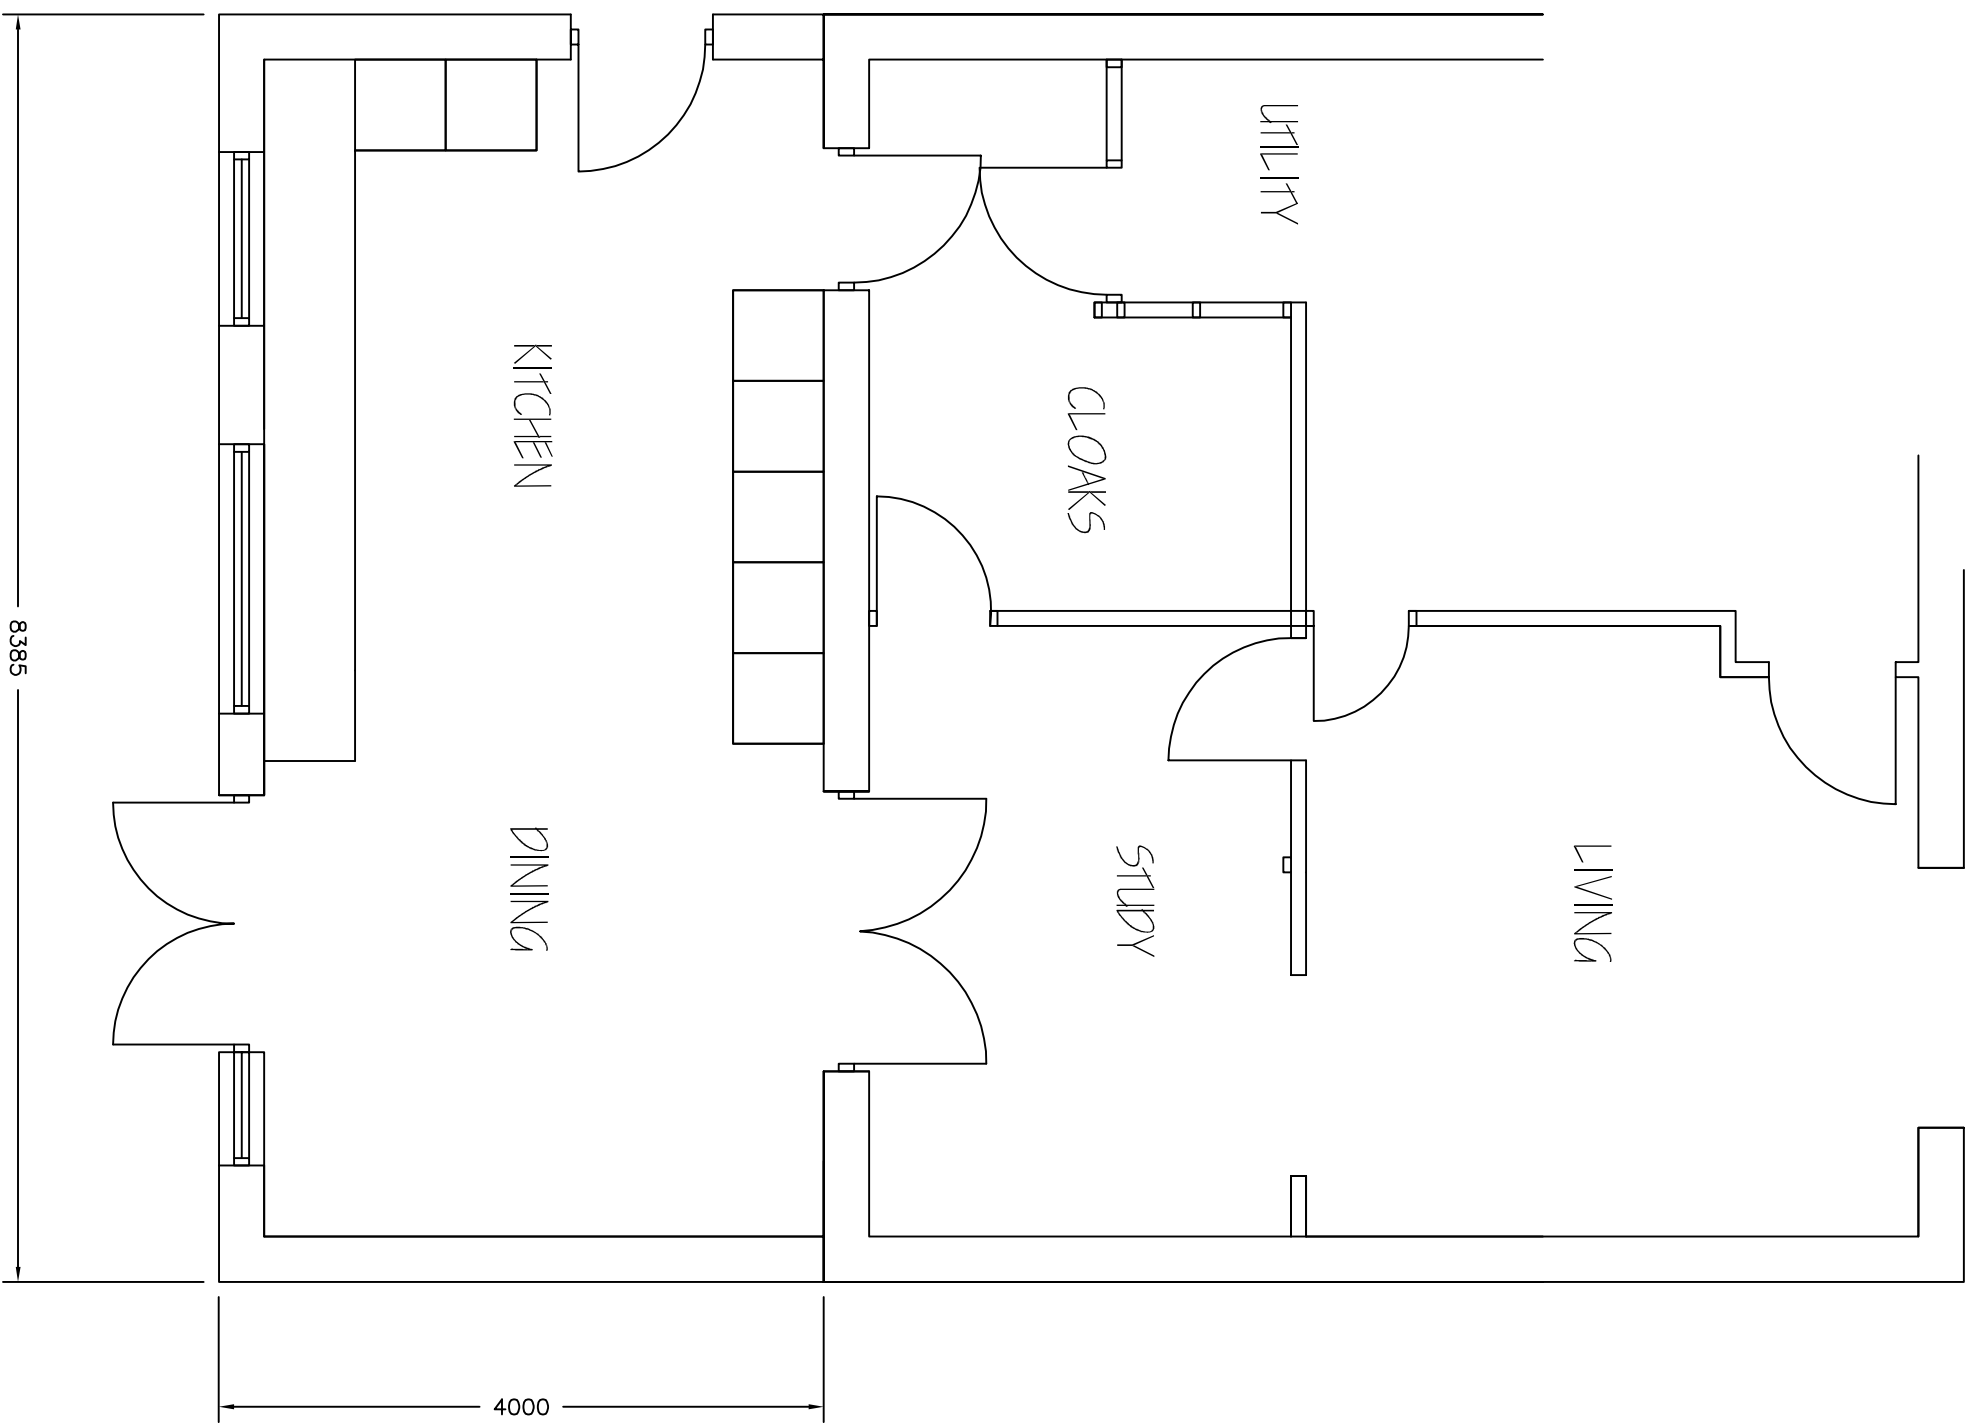

|                                                                                 |                                                                    |          |
|---------------------------------------------------------------------------------|--------------------------------------------------------------------|----------|
| Revisions                                                                       | A. A----                                                           | 00-00-00 |
| This drawing is for planning permission only and is not a construction drawing. |                                                                    |          |
| Drawing Title                                                                   | PROPOSED-GROUND-FLOOR-PLAN                                         |          |
| Job No. - Dwg No.                                                               | MH/2012/8                                                          | —        |
| Client:                                                                         | MARK AND CAROLINE HUNT<br>BRADFIELD CROFT<br>WIDENHILL<br>BARNSELY |          |
| Scale.                                                                          | 1:50                                                               |          |

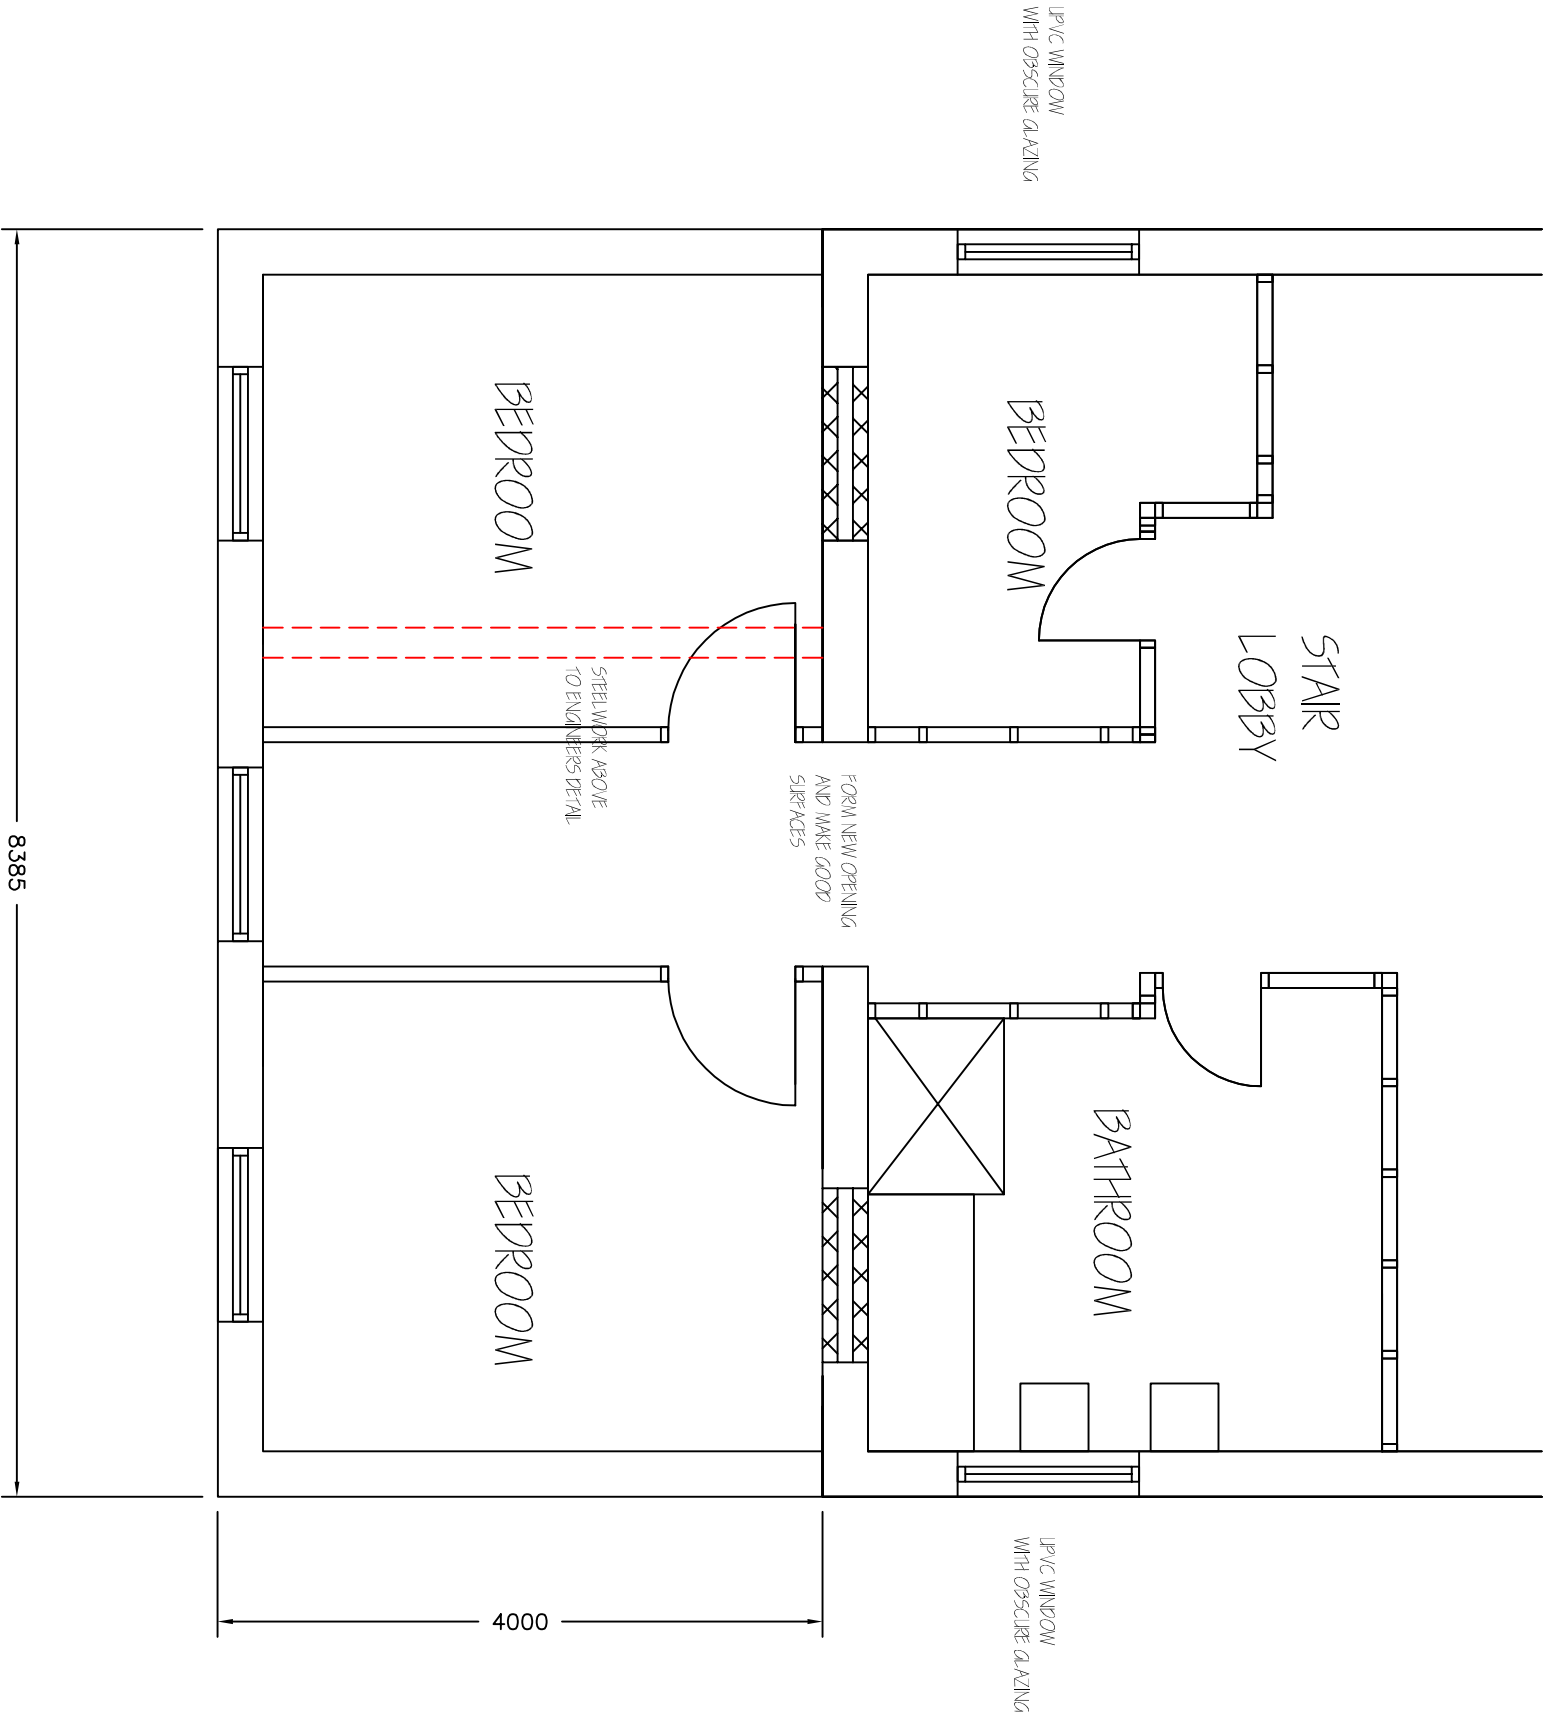

PROPOSED FIRST  
FLOOR PLAN 1:50

|                                                                                 |                                                                    |          |   |
|---------------------------------------------------------------------------------|--------------------------------------------------------------------|----------|---|
| Revisions                                                                       | A. A----                                                           | 00-00-00 |   |
| This drawing is for planning permission only and is not a construction drawing. |                                                                    |          |   |
| Drawing Title                                                                   | PROPOSED-FIRST-FLOOR-PLAN                                          |          |   |
| Job No. - Dwg No.                                                               | MH/2012/9                                                          |          | - |
| Client:                                                                         | MARK AND CAROLINE HUNT<br>34 BRAHAM CROFT<br>WOMBWELL<br>BRANSHILL |          |   |
| Scale.                                                                          | 1:50                                                               |          |   |