




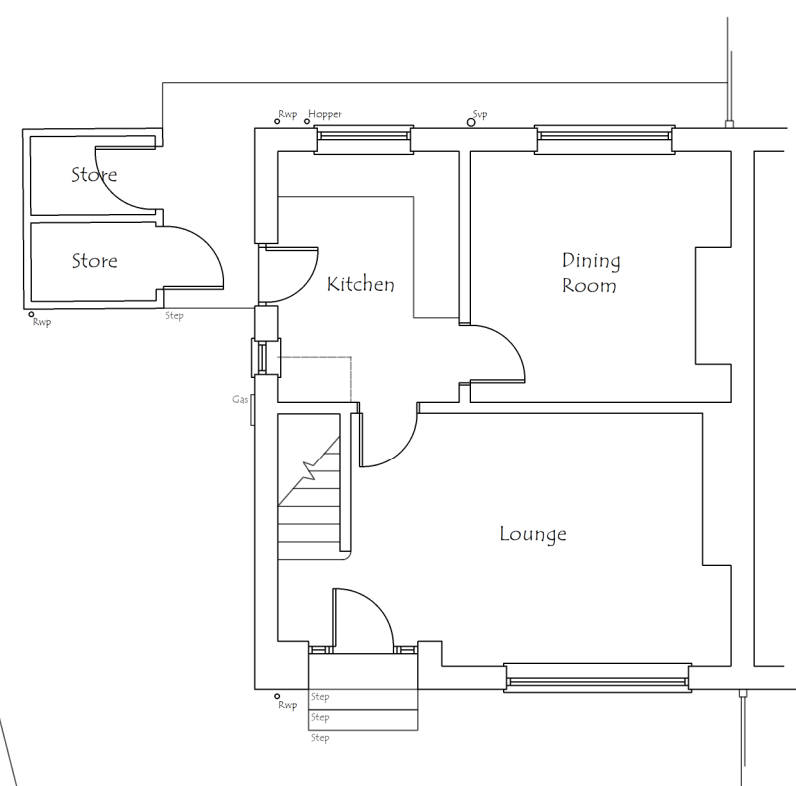

Existing Ground Floor Plan

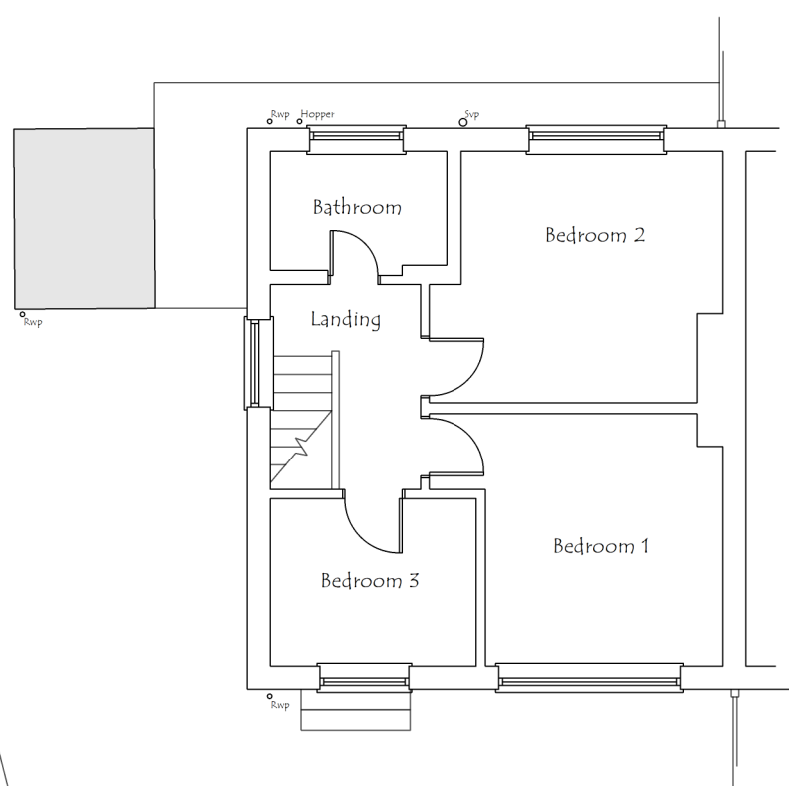


Existing First Floor Plan

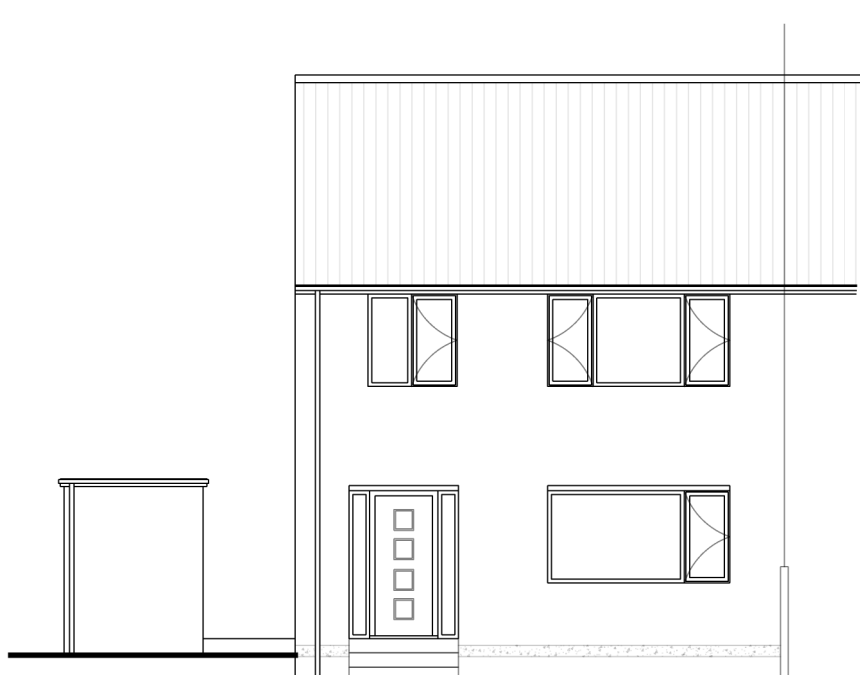


Existing Front Elevation



Existing Side Elevation

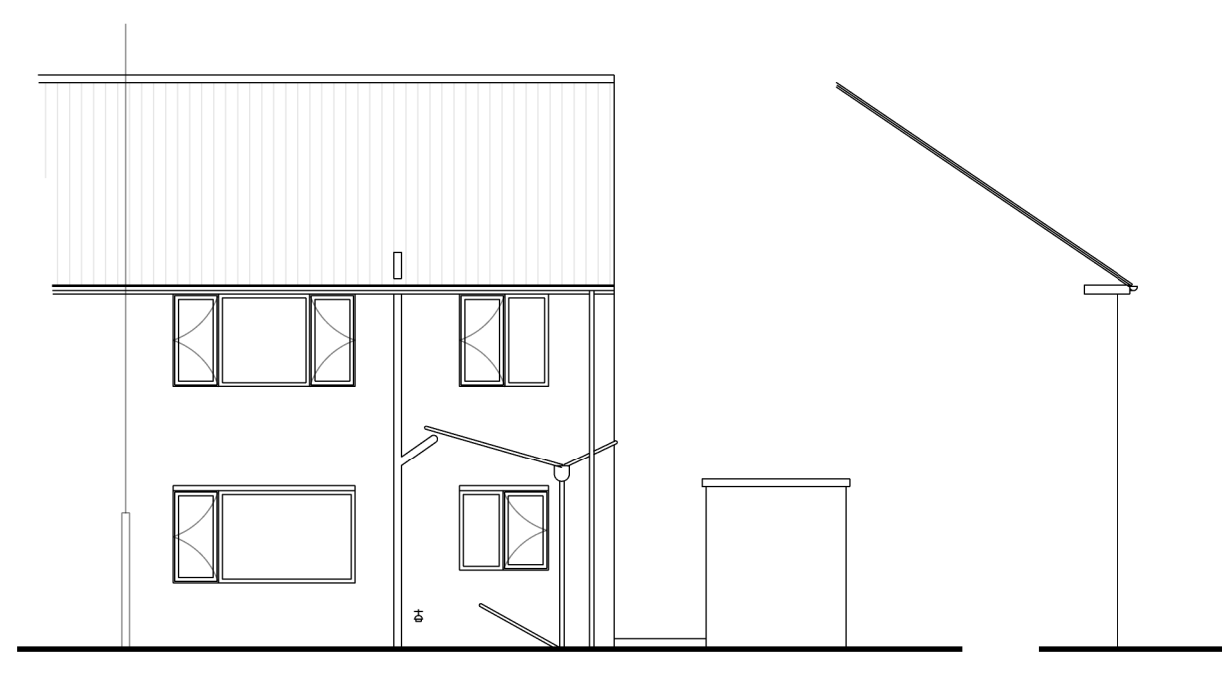


Existing Rear Elevation

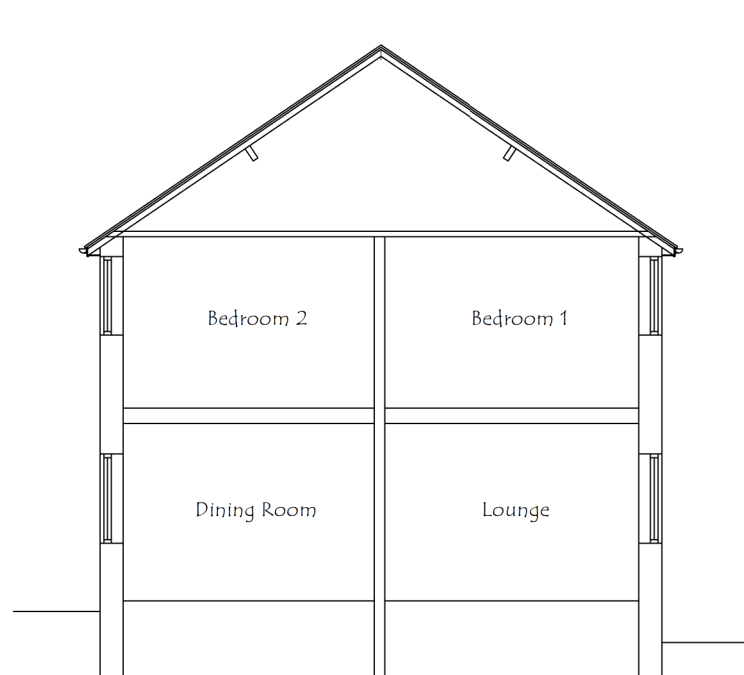

Existing Side Elevation
Existing Section Elevation




Proposed Front Elevation

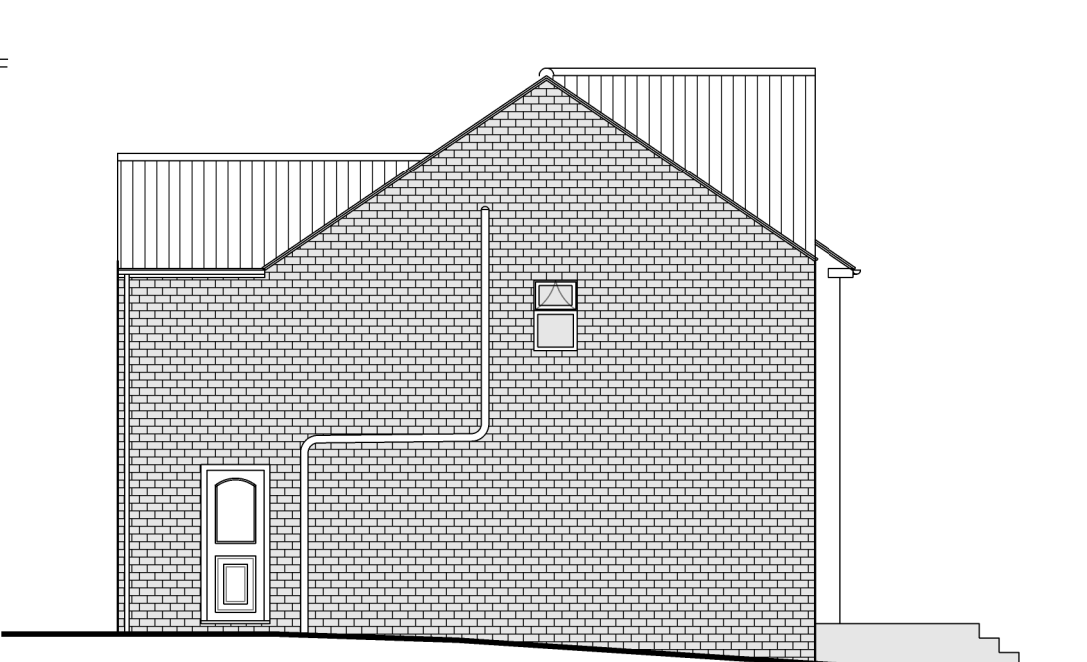


Proposed Side Elevation




Proposed Rear Elevation

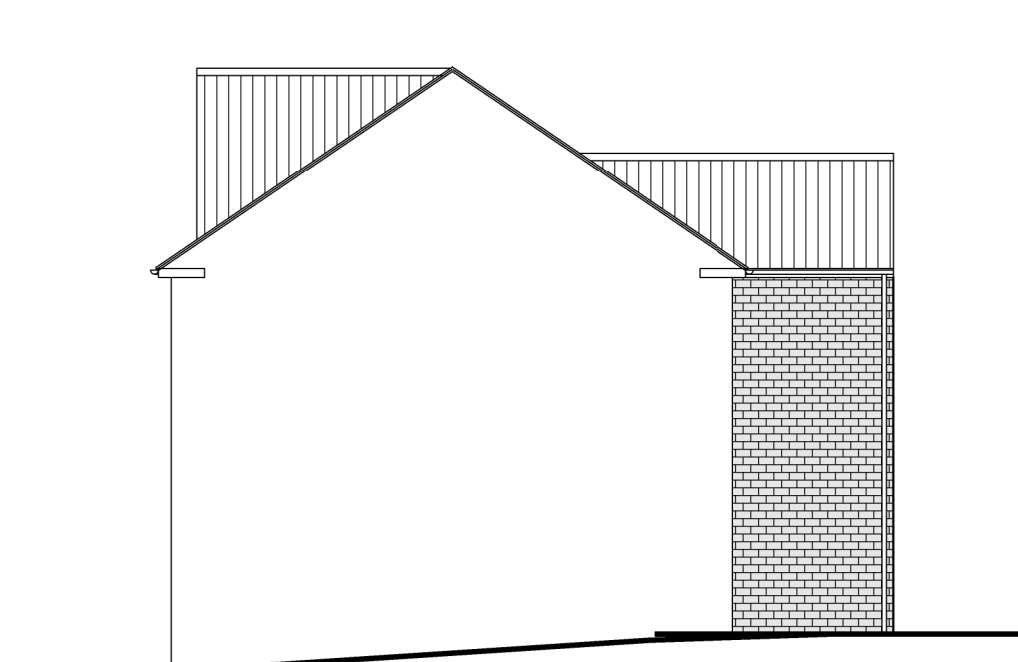


Proposed Side Elevation

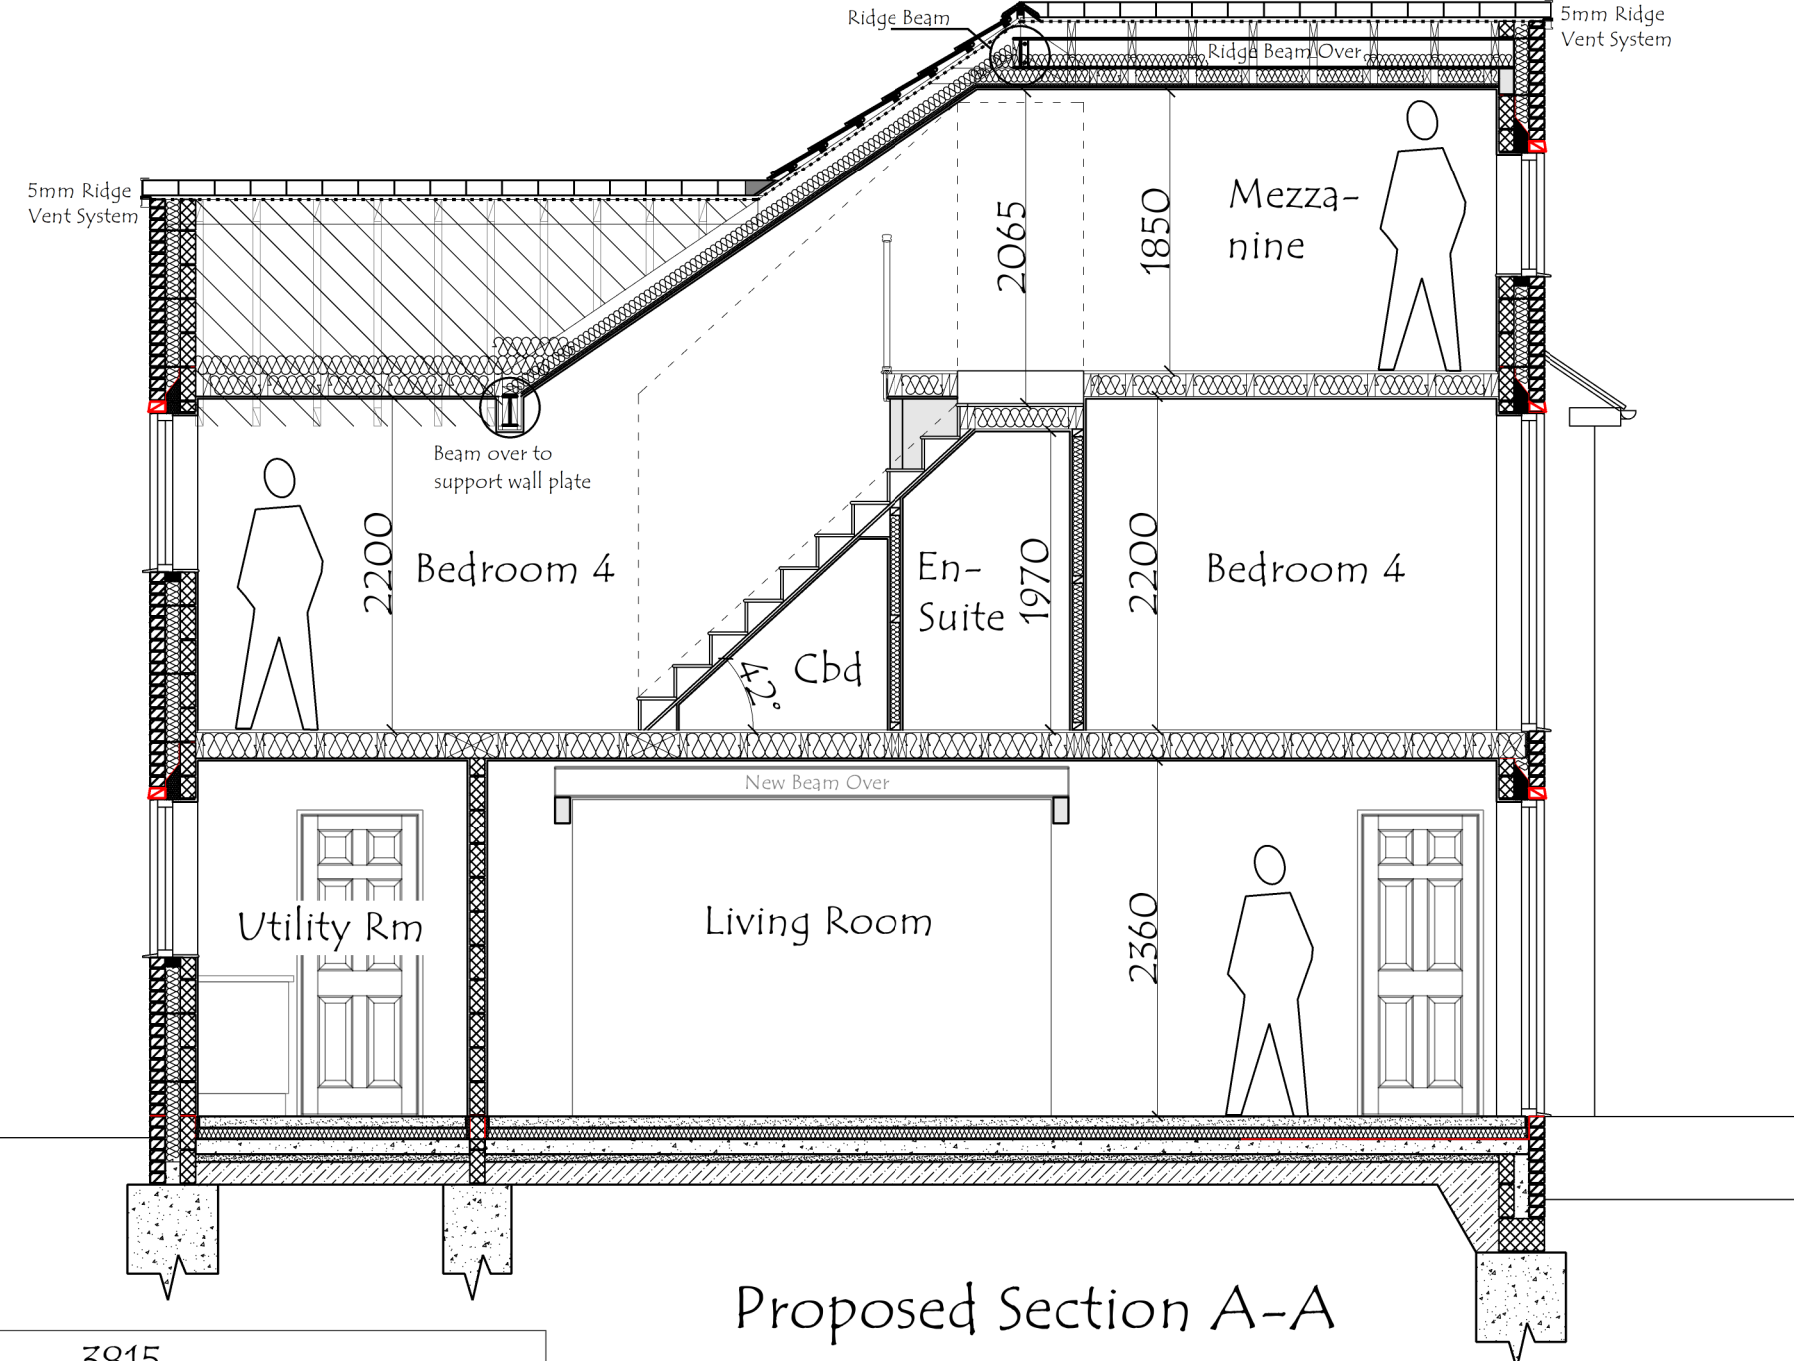


Proposed Section A-A

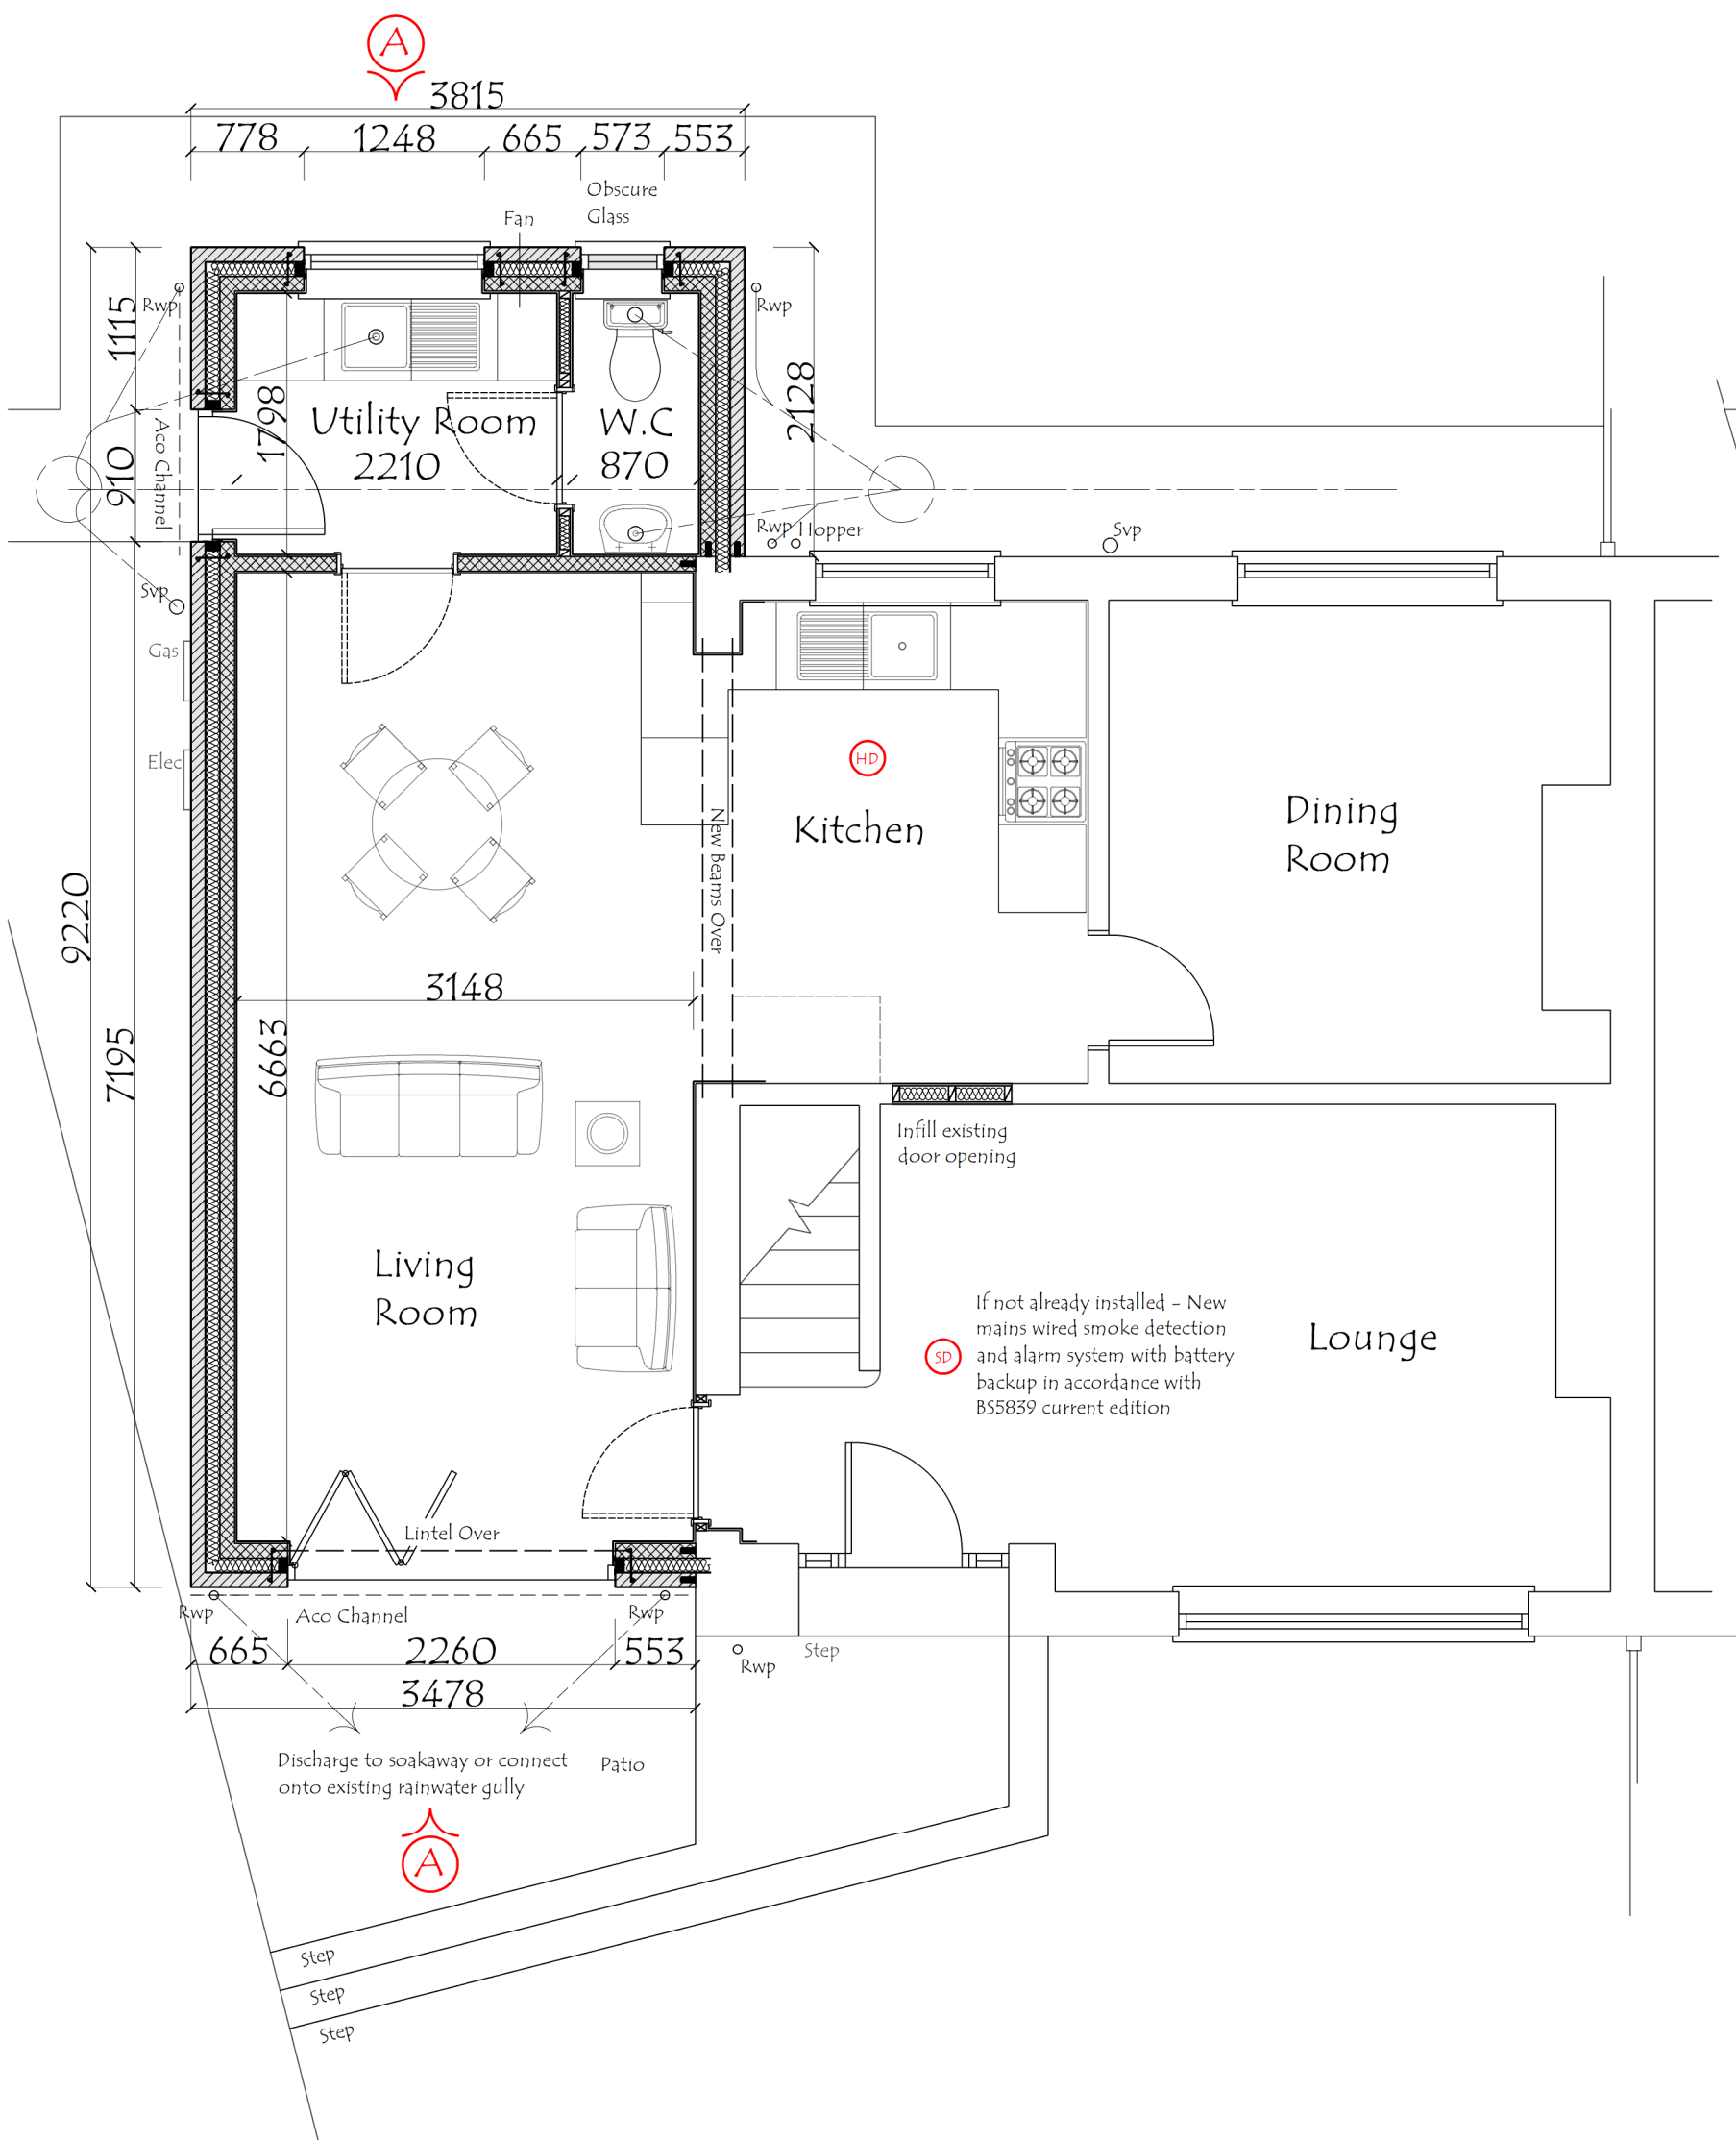


Proposed Ground Floor Plan

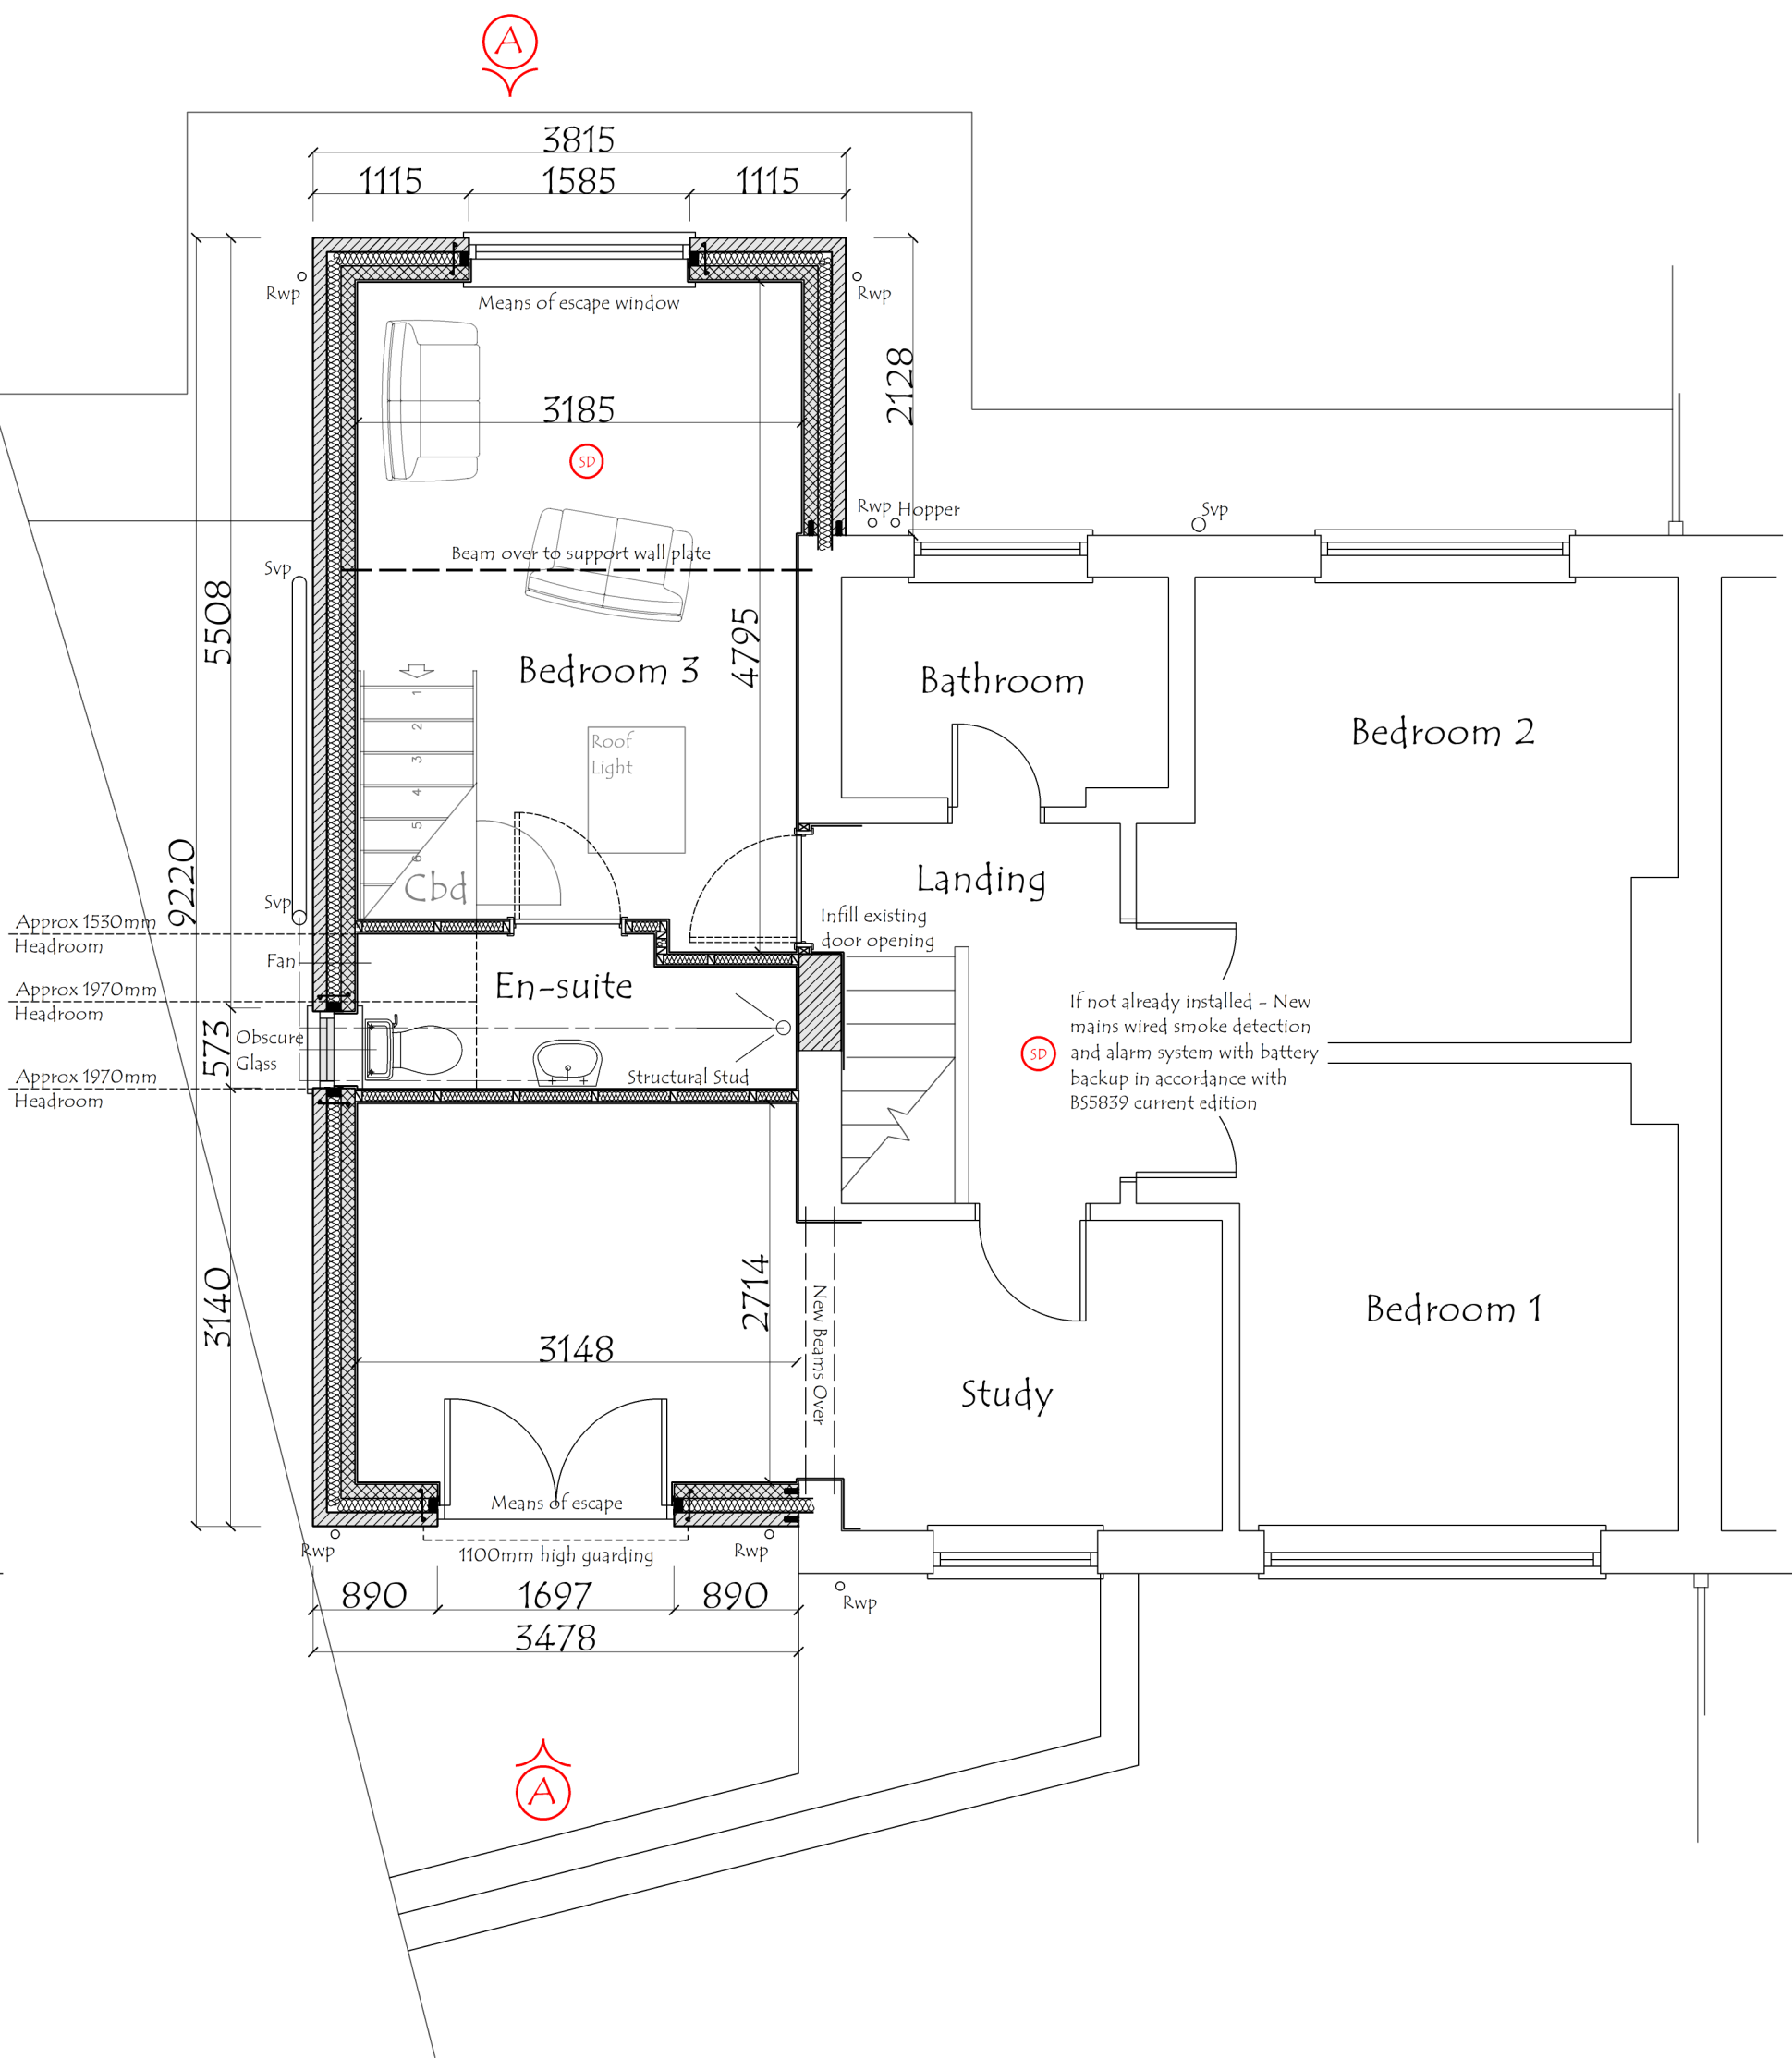


Proposed First Floor Plan

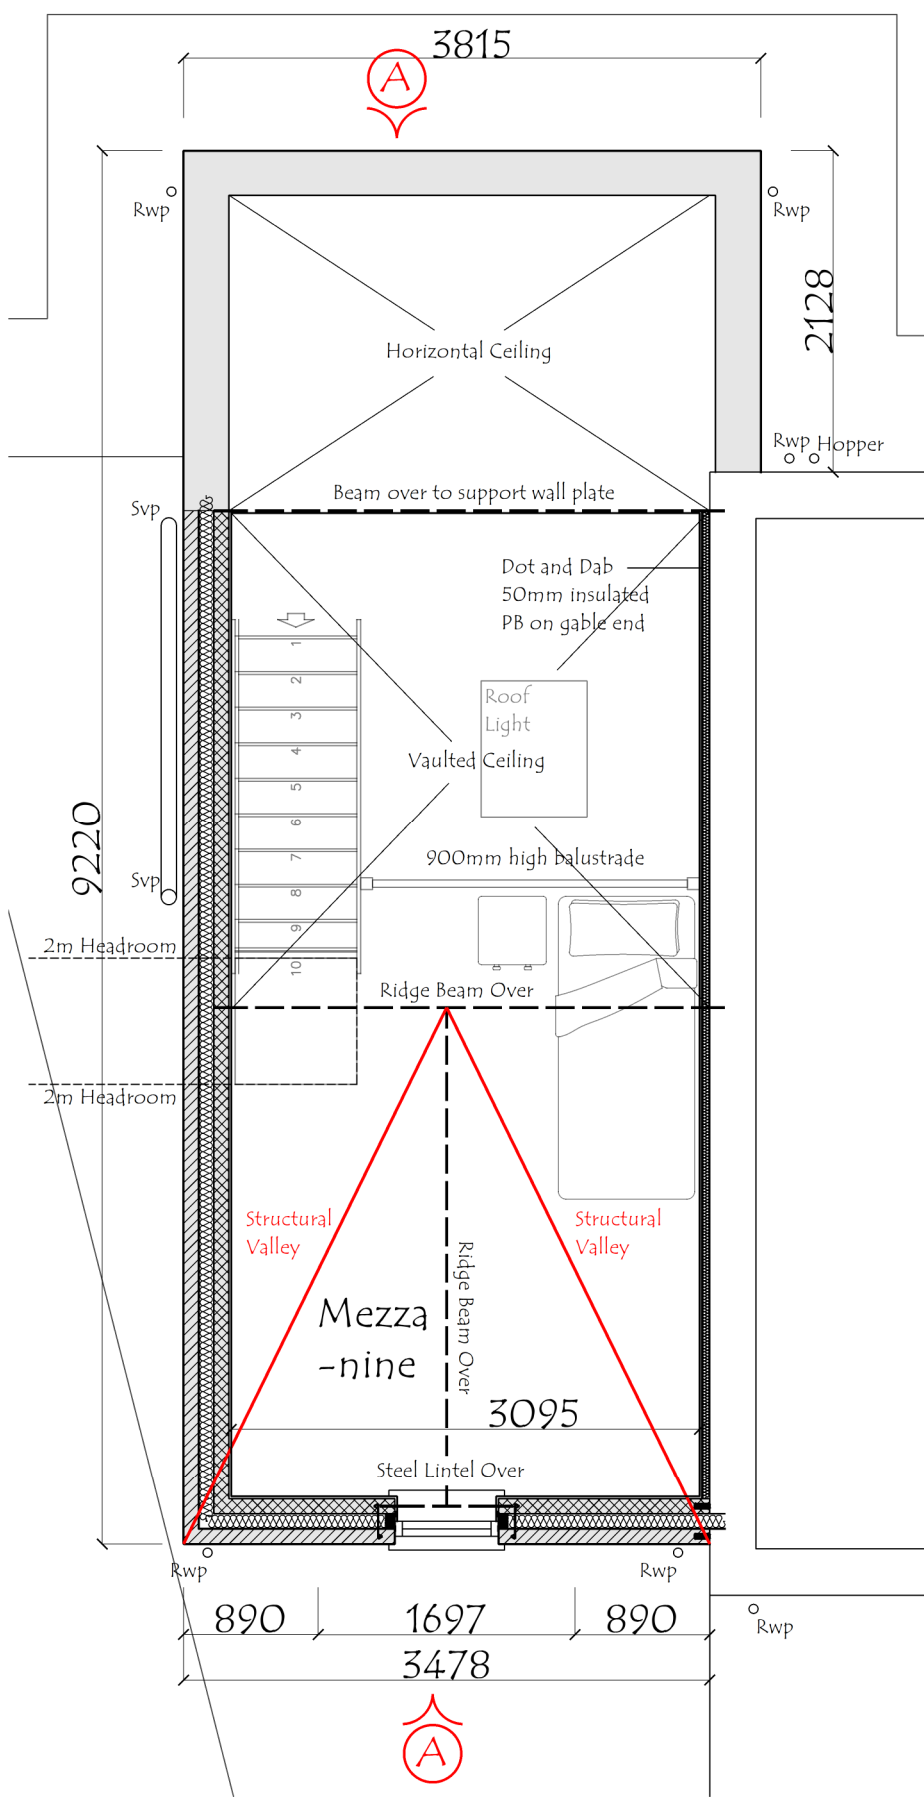

Proposed Second Floor Plan

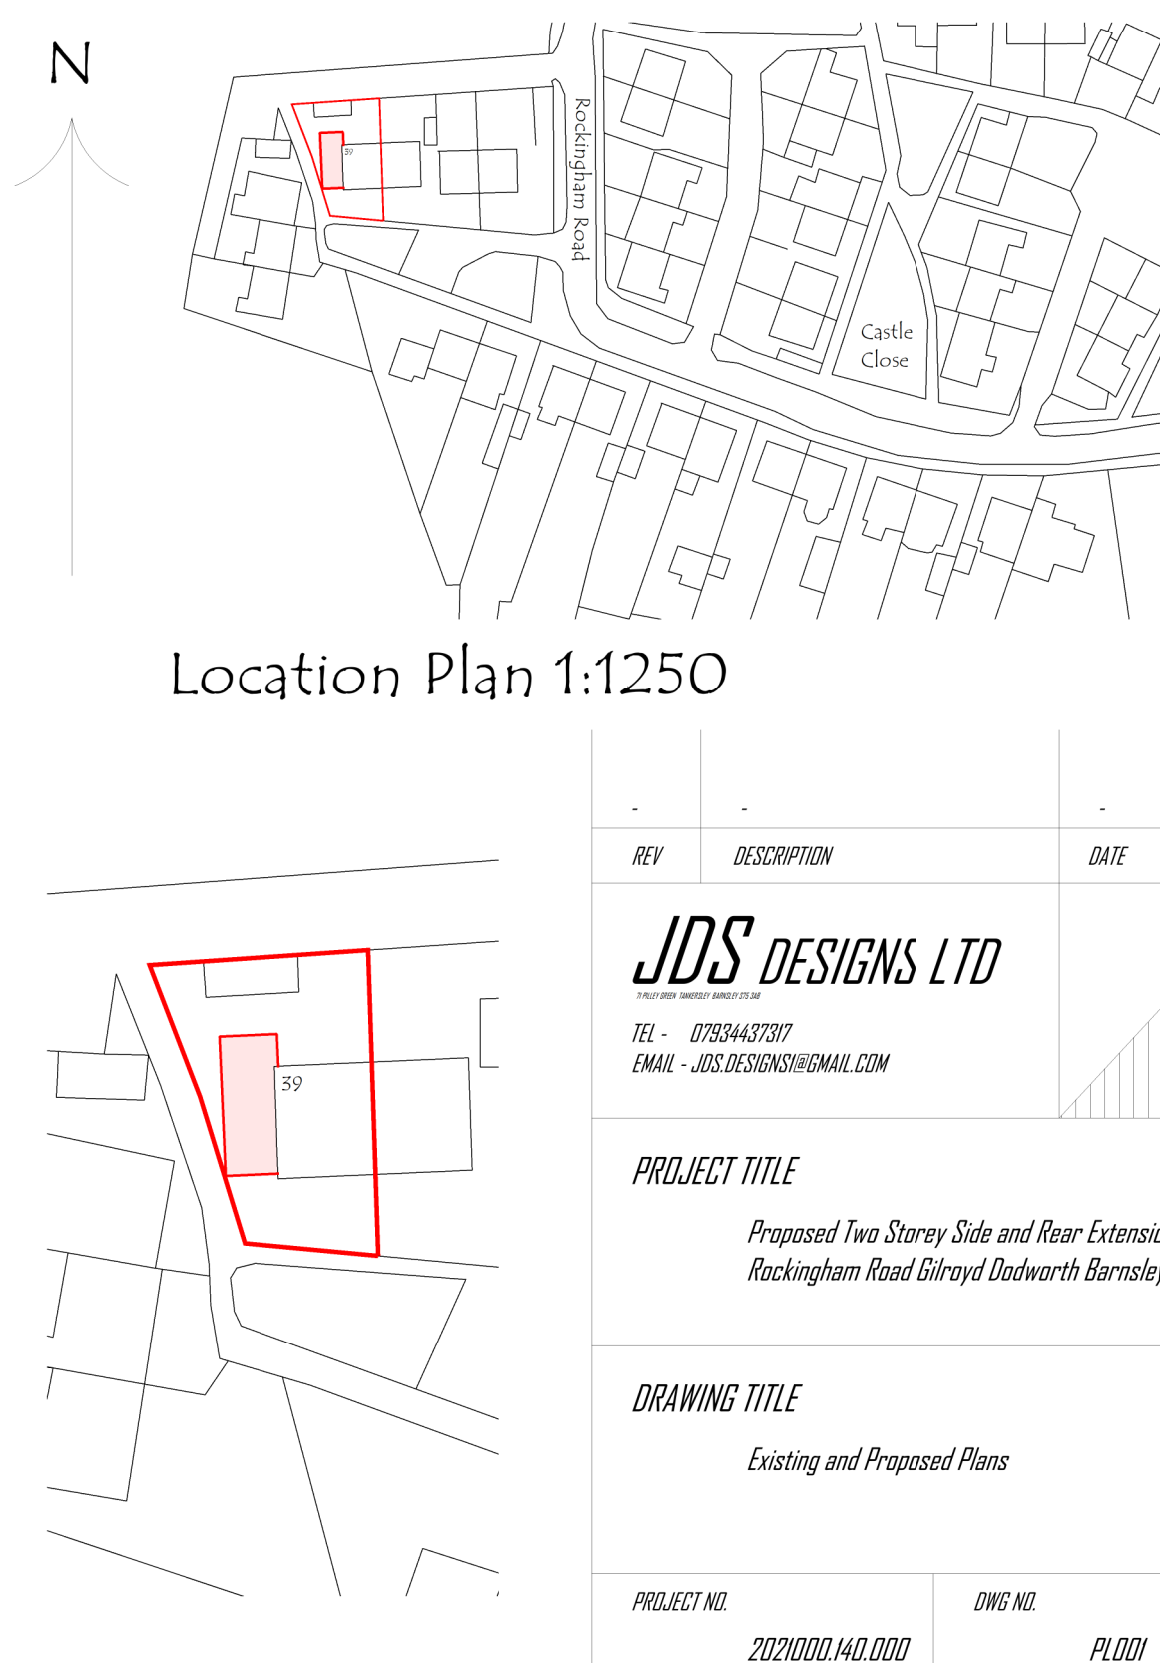

Site Plan 1:500

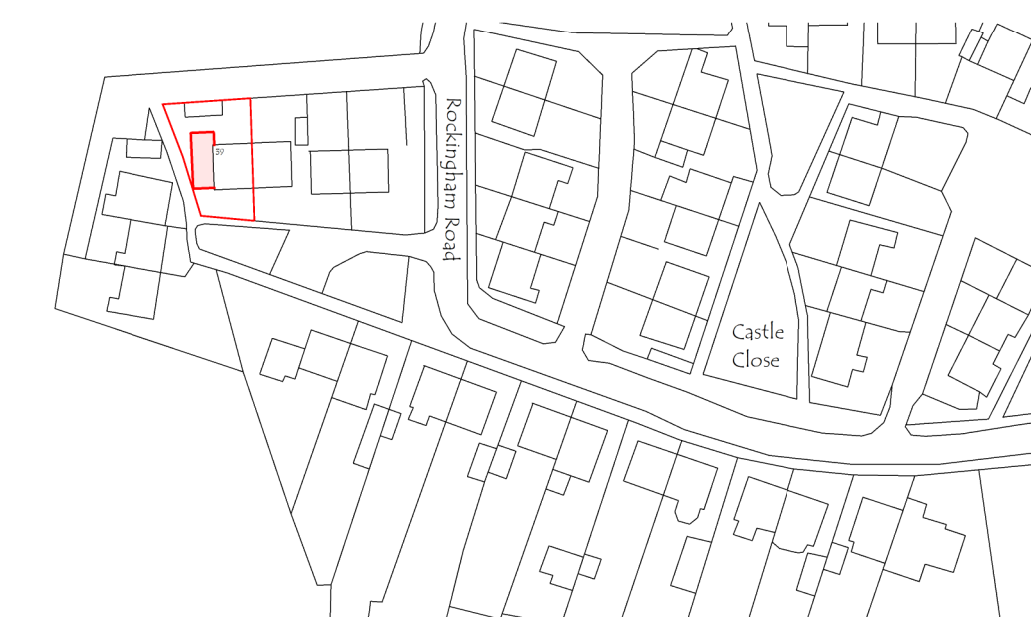

Location Plan 1:1250

REV	DESCRIPTION	DATE	DRAWN
JDS DESIGNS LTD TEL - 017824437207 EMAIL - JDS.DESIGNS@GMAIL.COM			
PROJECT TITLE Proposed Two Storey Side and Rear Extension at 39 Rackingham Road Gilroyd Dordrecht Barnsley			
DRAWING TITLE Existing and Proposed Plans			
PROJECT NO: 2021000140.000		DWG NO: PLOOR	
SCALE: 1:50 / 100		REV:	