



1) This drawing and the design and details depicted thereon are the copyright of Peter Dimberline Chartered Architect.
 2) All dimensions on this drawing are to be checked by the Contractor and any discrepancies are to be reported to the Architect.
 3) Do not scale critical dimensions off this drawing.
 4) Contractor to ensure that all Health & Safety requirements (CDM Regulations) in relation to this project will be complied with.

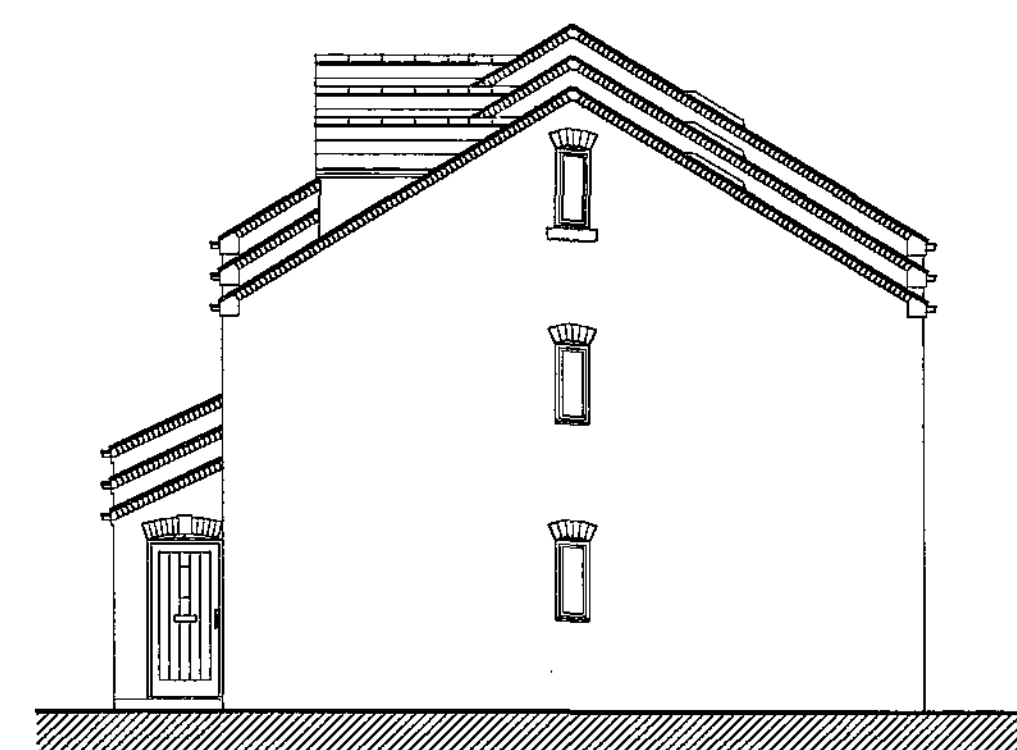


east elevation




north elevation

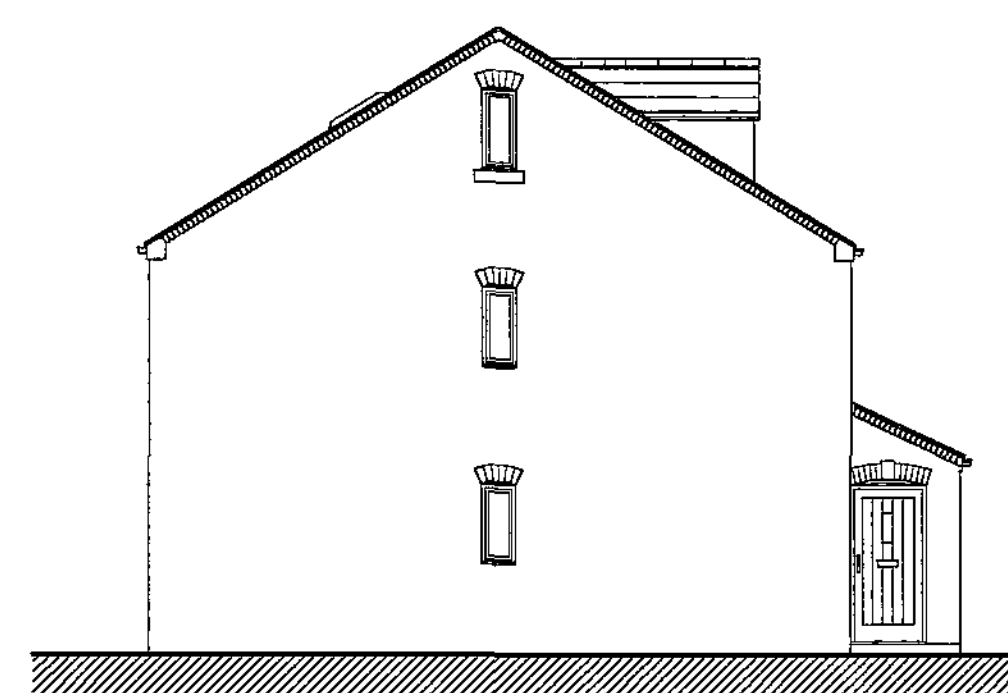


west elevation

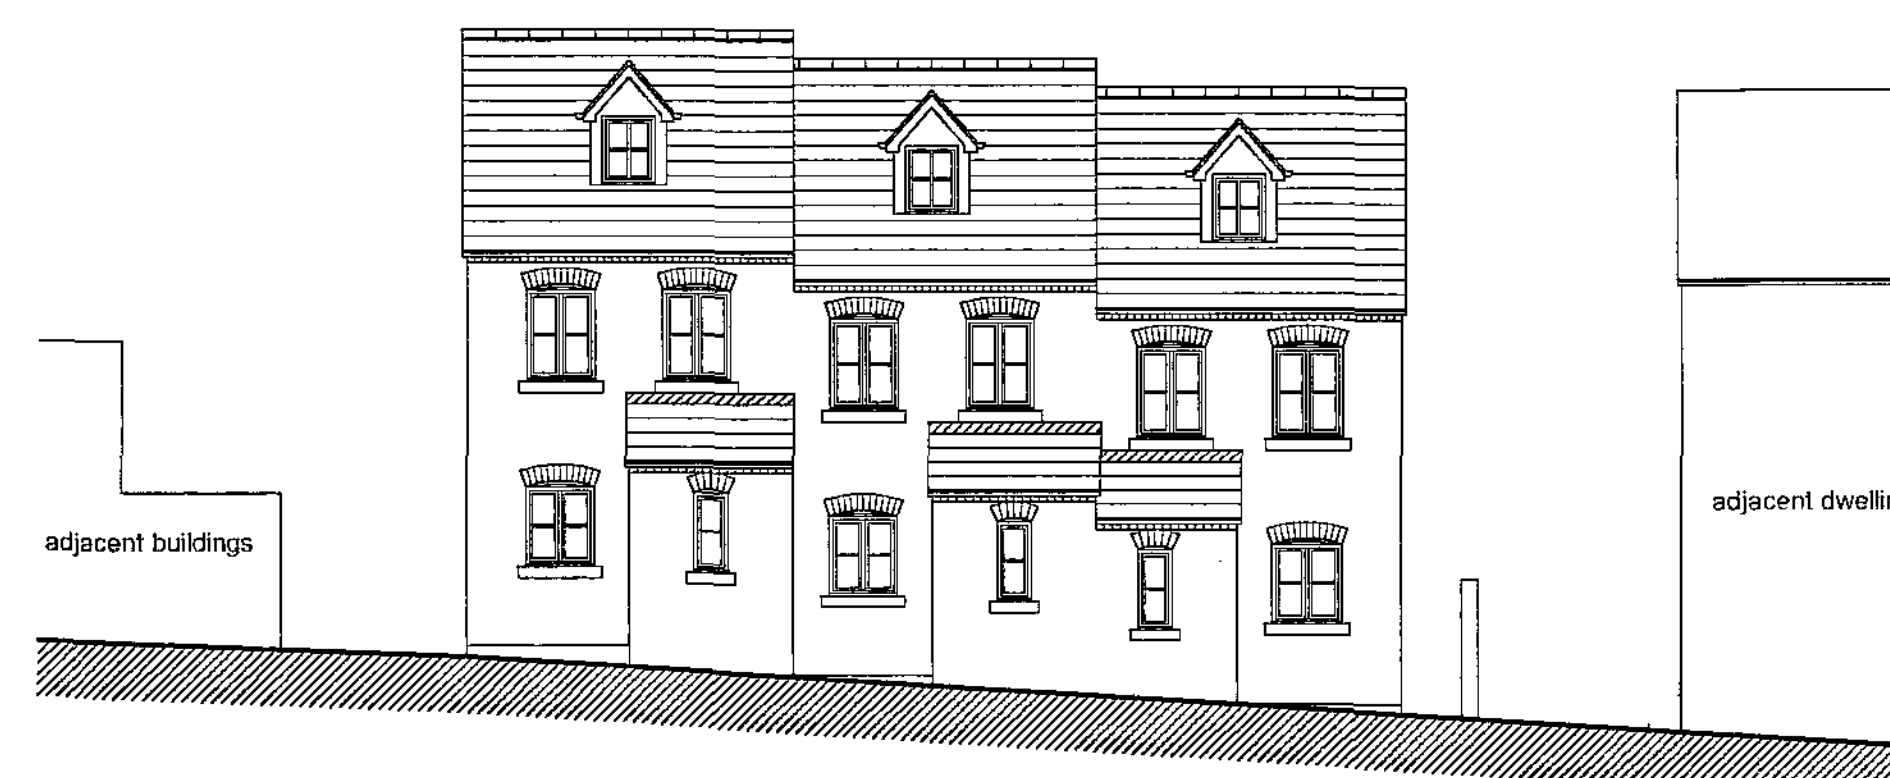


south elevation

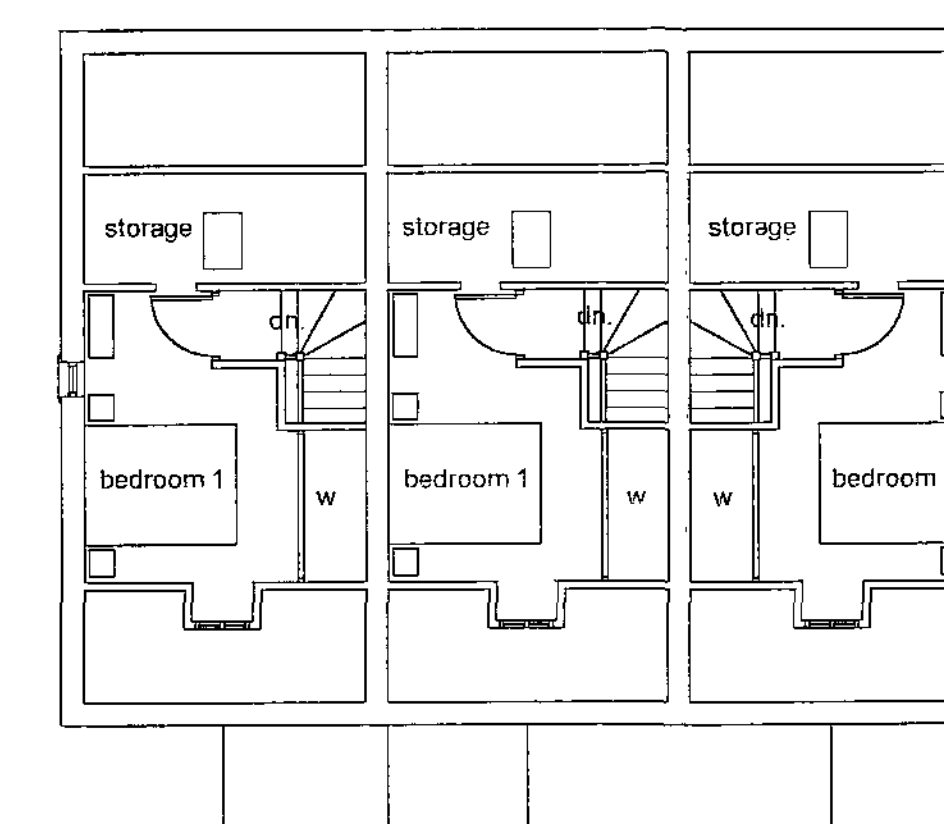


second floor plan

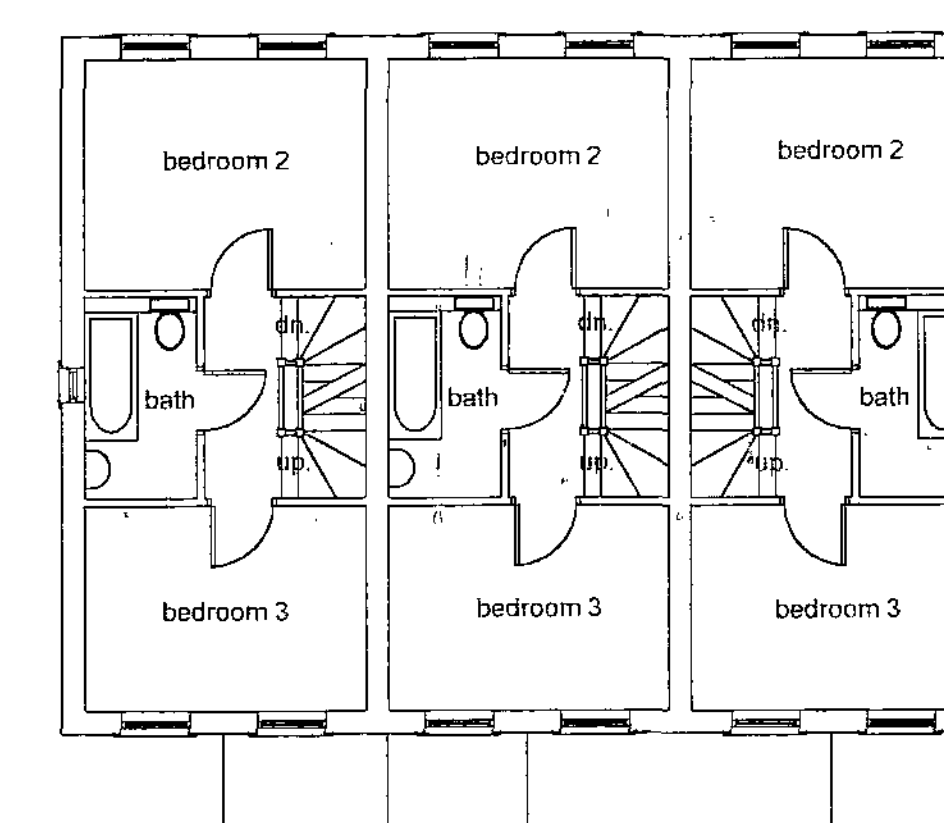

first floor plan

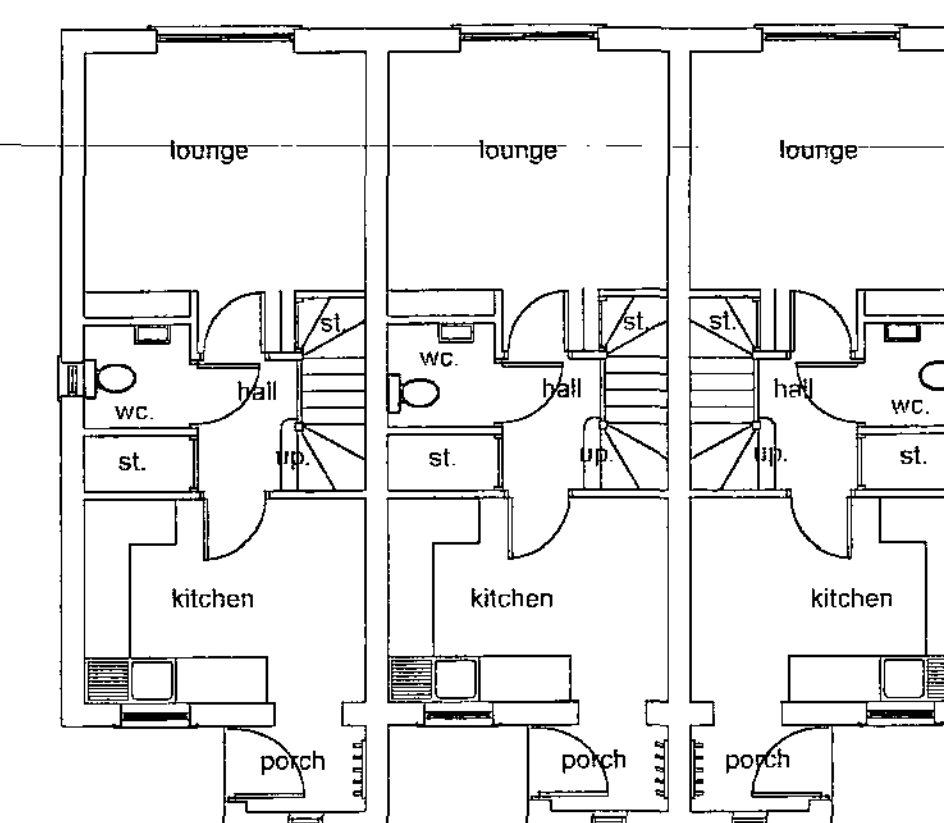

ground floor plan

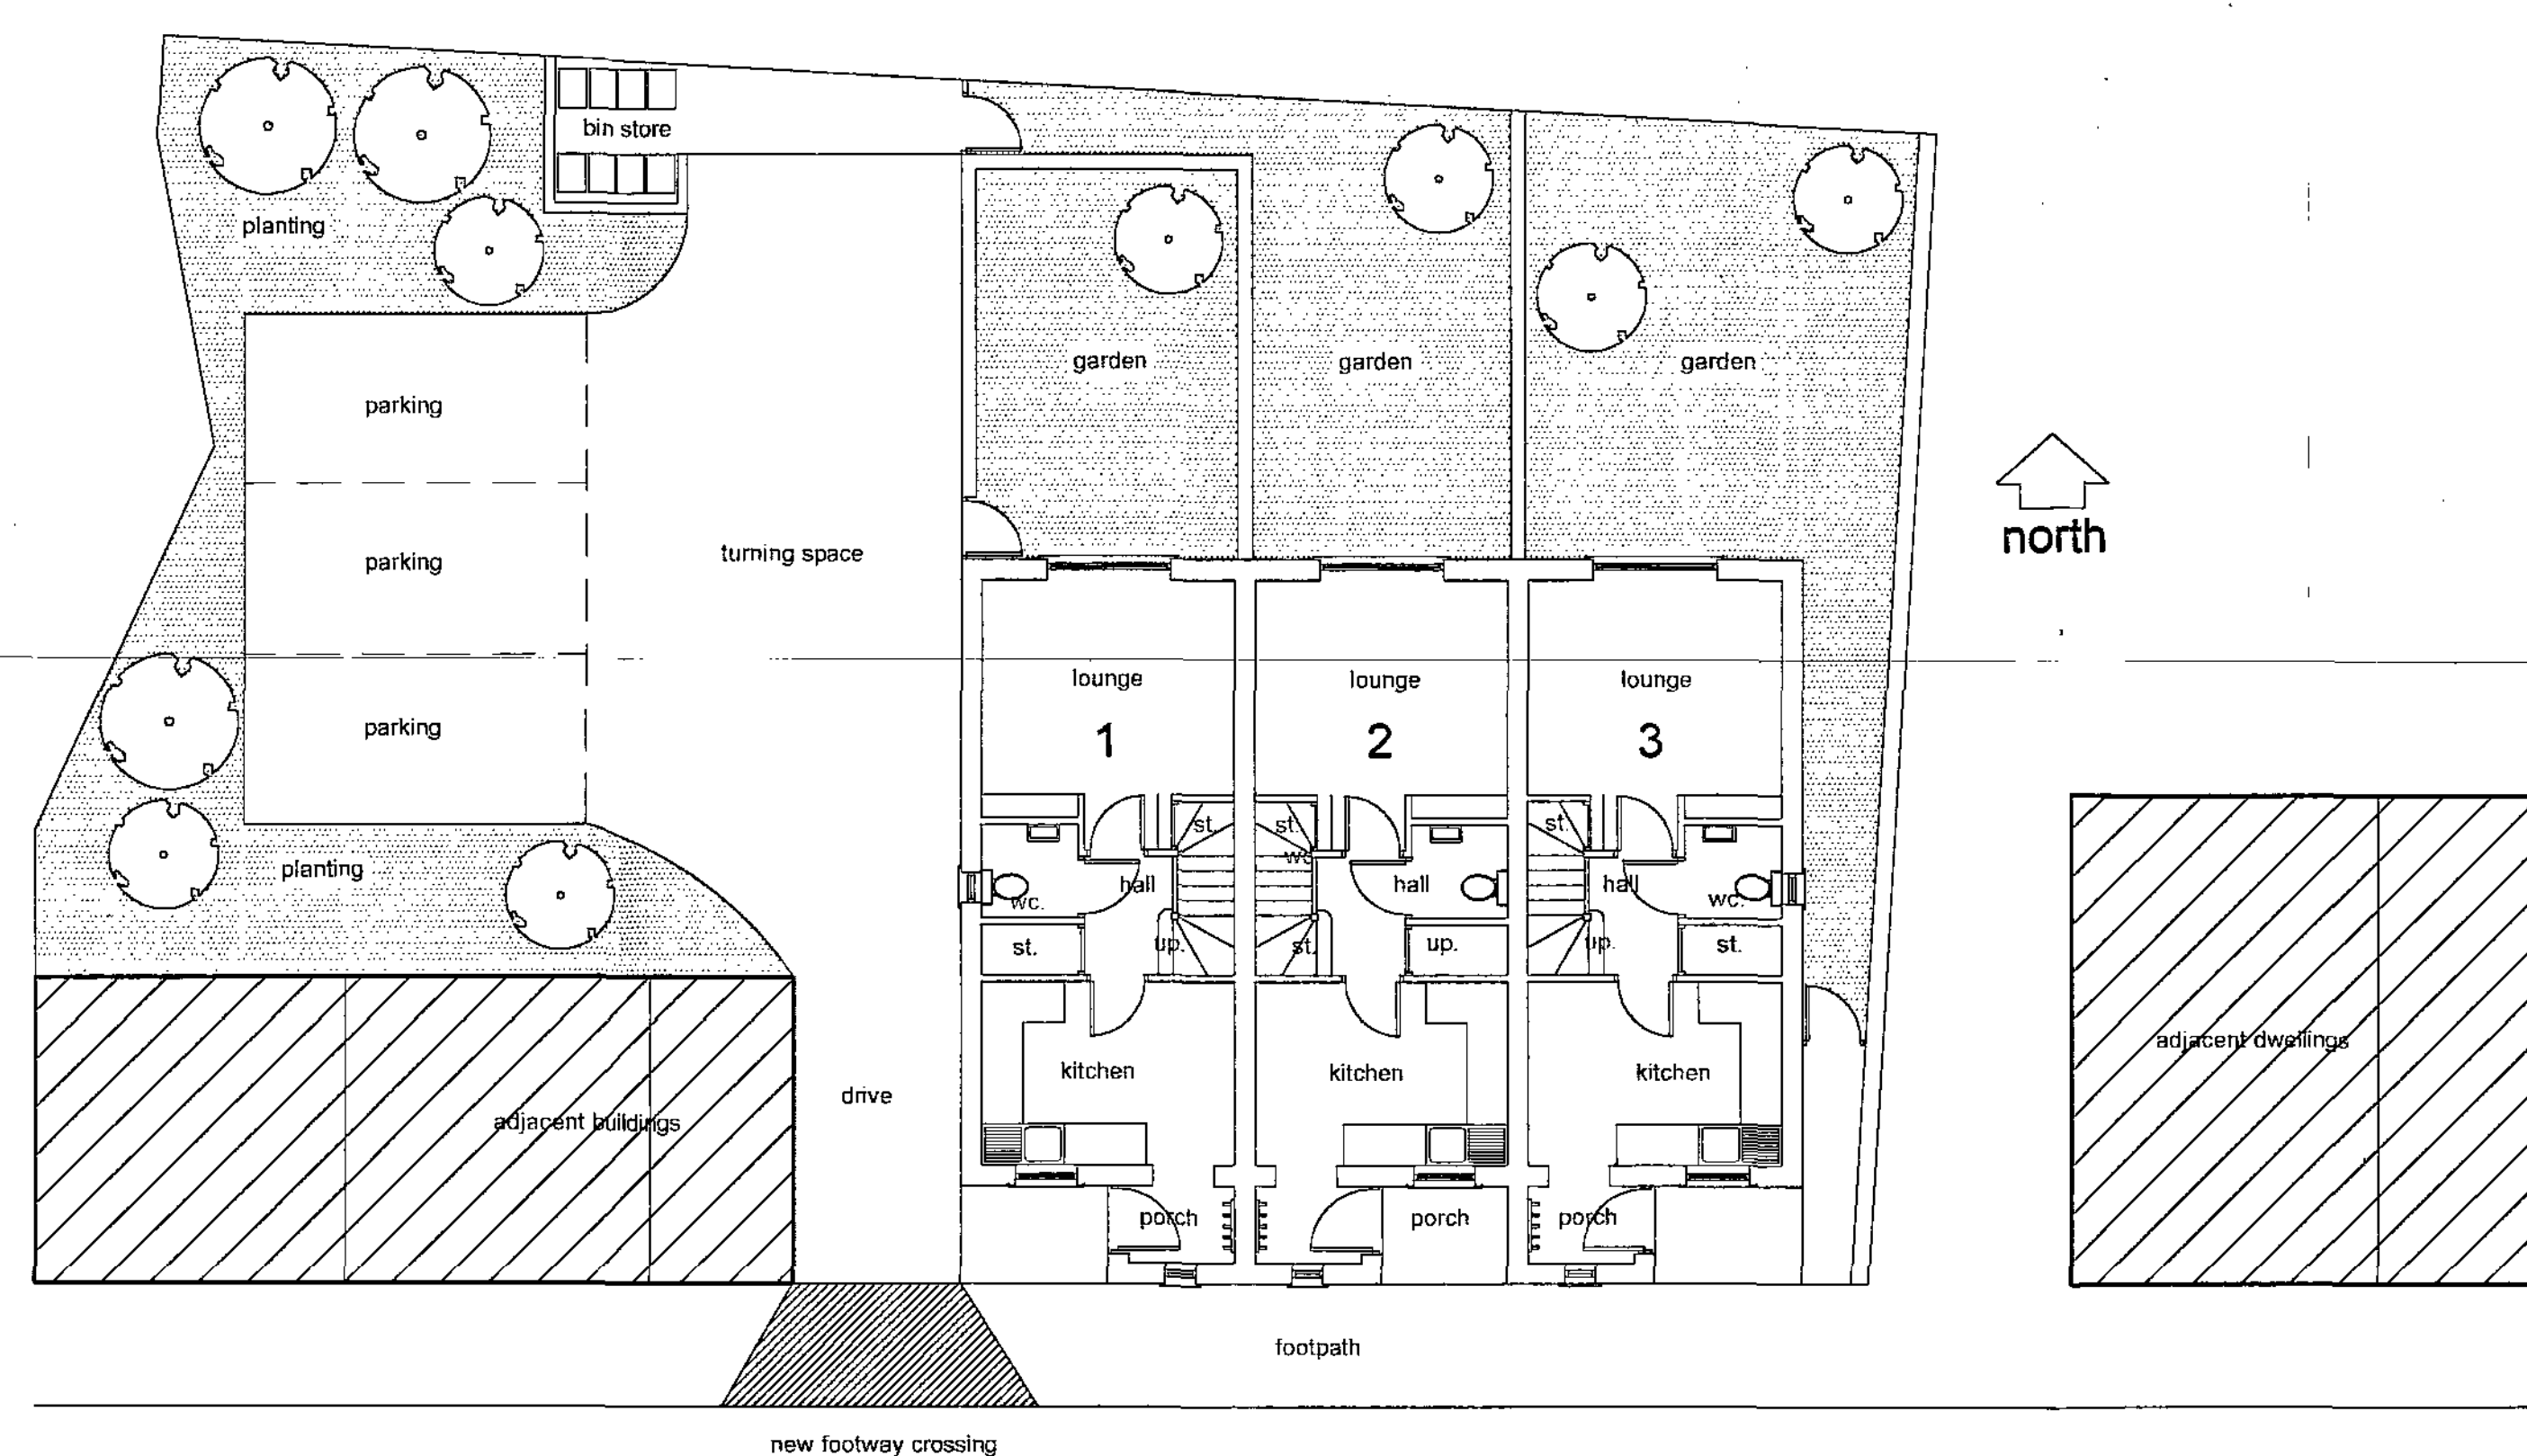

Henshall Street

ground floor / site layout

REVISIONS

PETER DIMBERLINE Dip Arch, RIBA
CHARTERED ARCHITECT

**2 TIPSEY COURT, STAINCROSS
 BARNSELEY, S75 6FZ**

tel/fax (01226) 390947
 email: pdimberline@tiscali.co.uk

CLIENT
 Mr and Mrs Wilson

PROJECT
 Proposed residential development
 creating 3no. town houses

LOCATION
 Existing joinery premises.
 6 Henshall Street, Barnsley S70 1XX

DRAWING
 Proposed details

SCALES 1:100 **DATE** Dec. '11

DRWG No. 2011/019/01

DRAWN BY
 PD

REV.

18 MAY 2012